

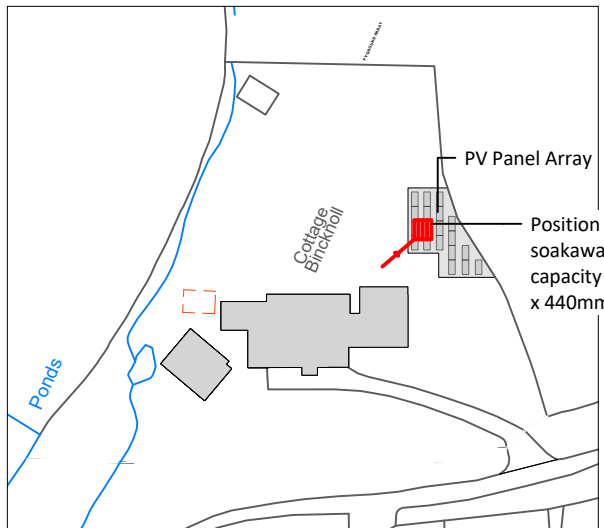
 


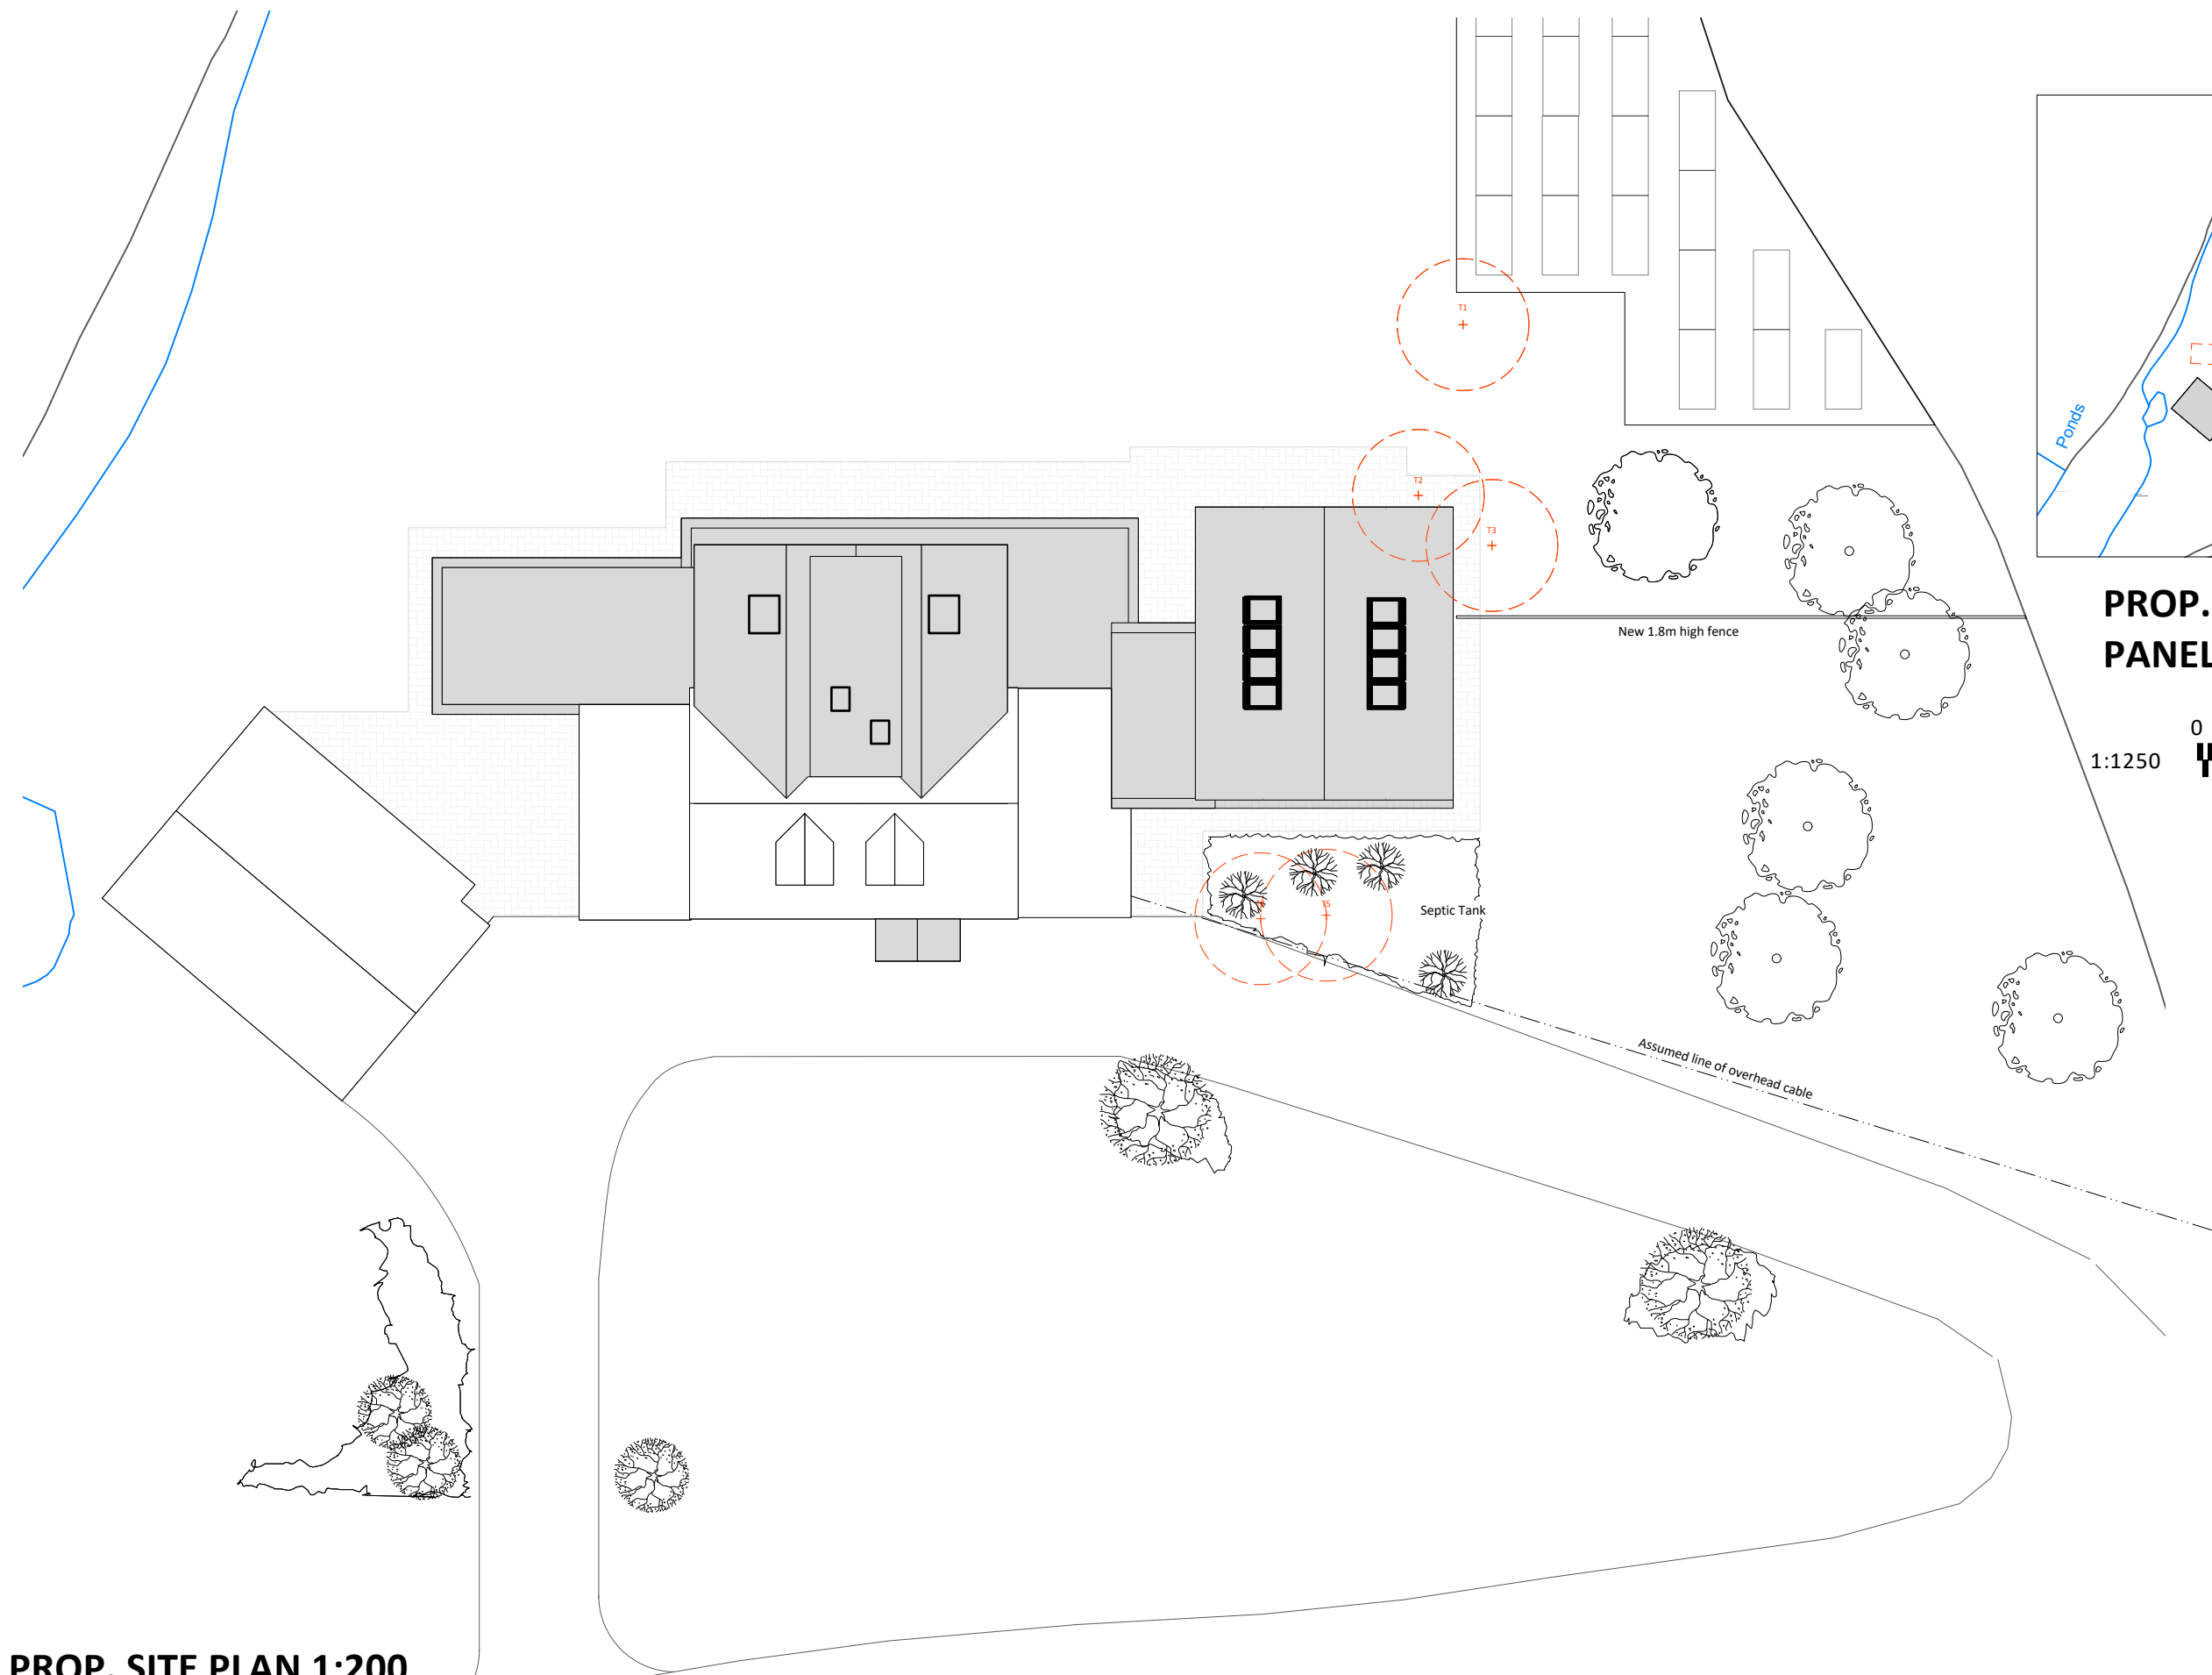


Position of new
soakaway approx. 4m3
capacity - 3200 x 2860
x 440mm deep

**PROP. SITE PLAN WITH PV
PANEL ARRAY 1:1250**

 

PROP. SITE PLAN 1:200

 

C	03/07/2026	Wall removed
B	21/05/2026	Front wall position and config altered
A	05/02/2026	Parking area removed and pool house reduced in size
No.	Date	Revision Notes
OFFGRID ARCHITECTURE info@offgridarchitecture.co.uk www.offgridarchitecture.co.uk 144 01199 487619		
These details are subject to all relevant statutory approvals. If in doubt, check all dimensions are to be checked on site. Areas where quoted are approximate. Figure dimensions only are to be taken from this drawing. Any discrepancies with other related information is to be reported to OFFGRID Architecture prior to order/construction/installation. This document should not be relied on or used in circumstances other than those for which it was originally prepared and for which OFFGRID Architecture was commissioned. OFFGRID Architecture accepts no responsibility for this document to any party other than the person by whom it was commissioned.		
Status	PLANNING	
Project Title	EXTENSIONS & ALTERATIONS	
Project Address	Bincknoll Cottage, Royal Wootton Bassett, Swindon, SN4 8QT	
Sheet Title	PROP SITE PLAN	
Scale	Date	Drawn By
1:200 @ A3	8/28/2025	JT
Project ID	2512 066C	