




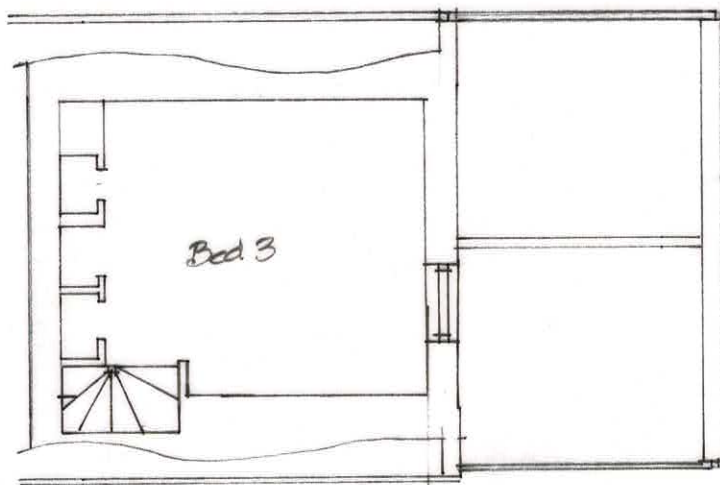

Attic (Second Floor).

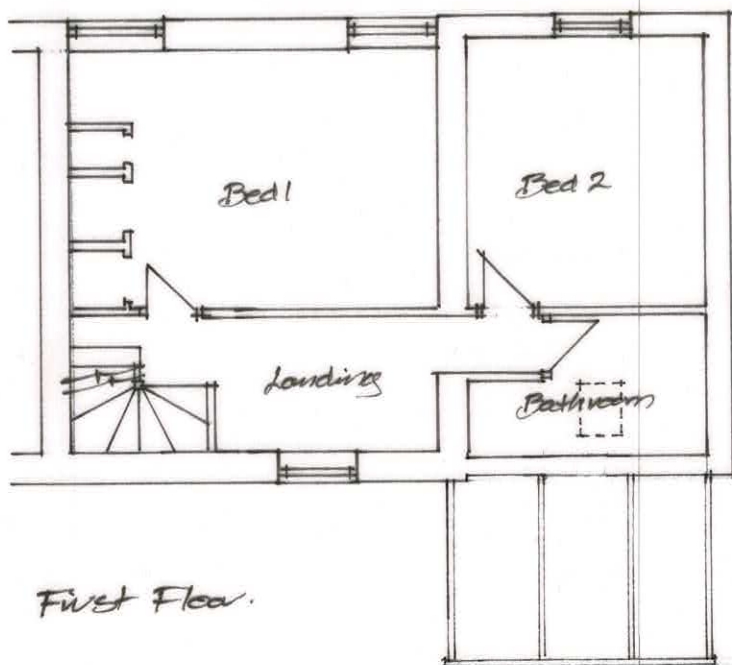

First Floor.

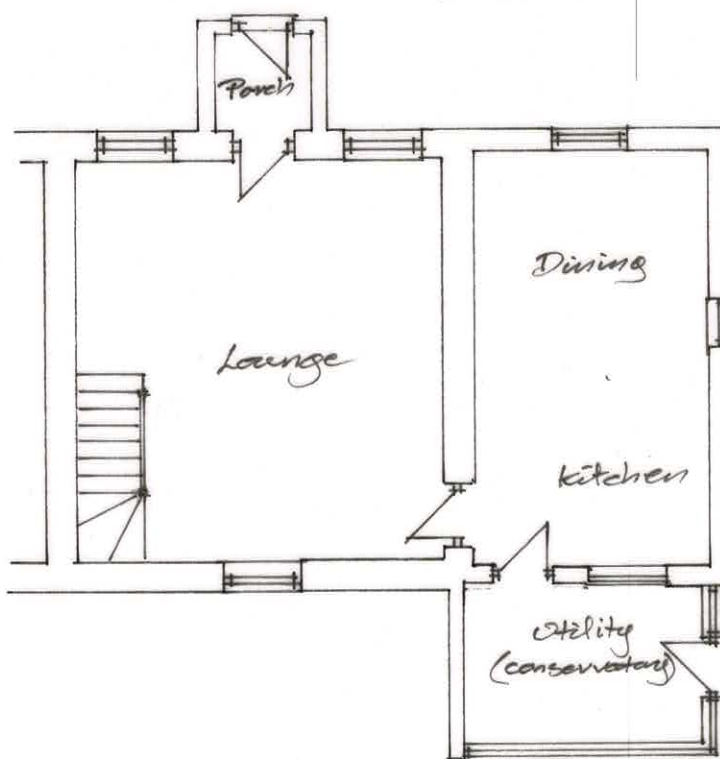

Ground Floor.

 3 Potley Lane Corsham, Wilts SN13 9RY 01225811057	
Project 37 Pickwick Corsham SN13 0JE	
Drawing Full Floor Plans Existing	
Scale 1:100	Drawing No 2632/4
Date Aug 26	Drawn CH

1:100-A3

