




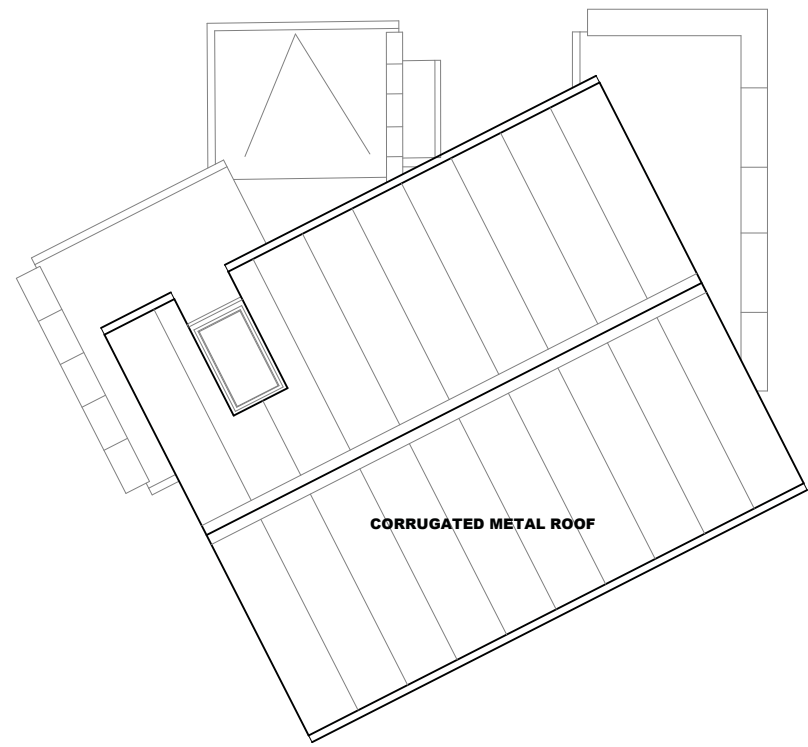


ROOF PLAN

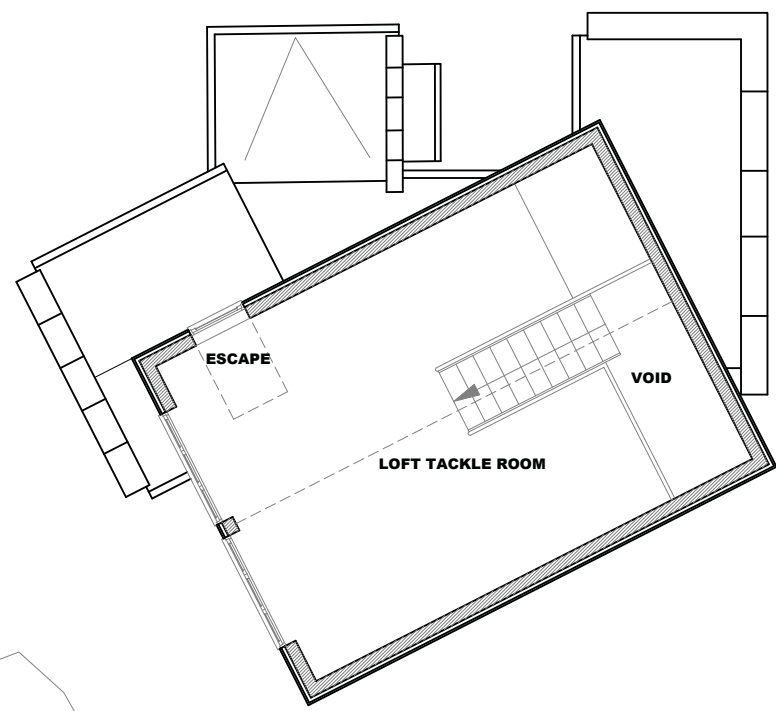


FIRST FLOOR PLAN

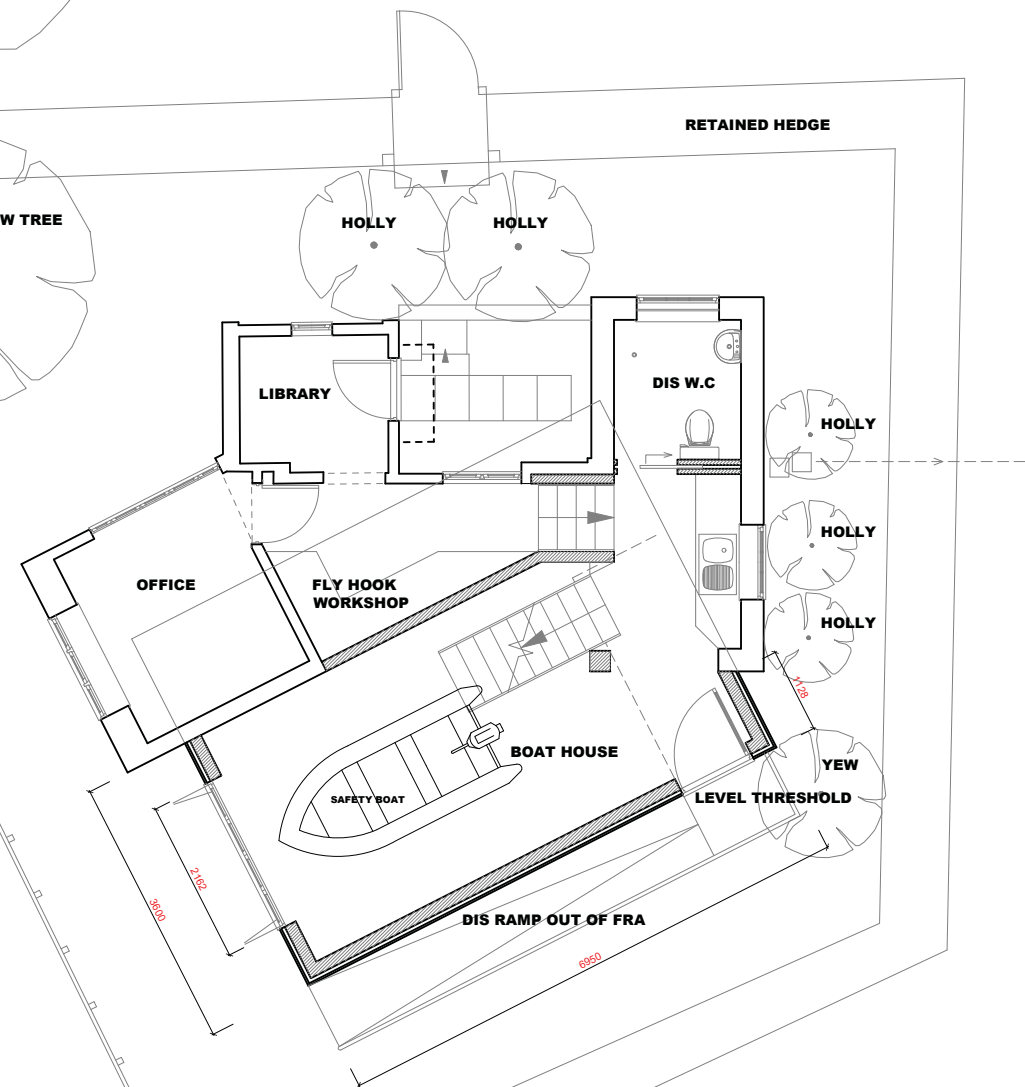

GROUND PLAN

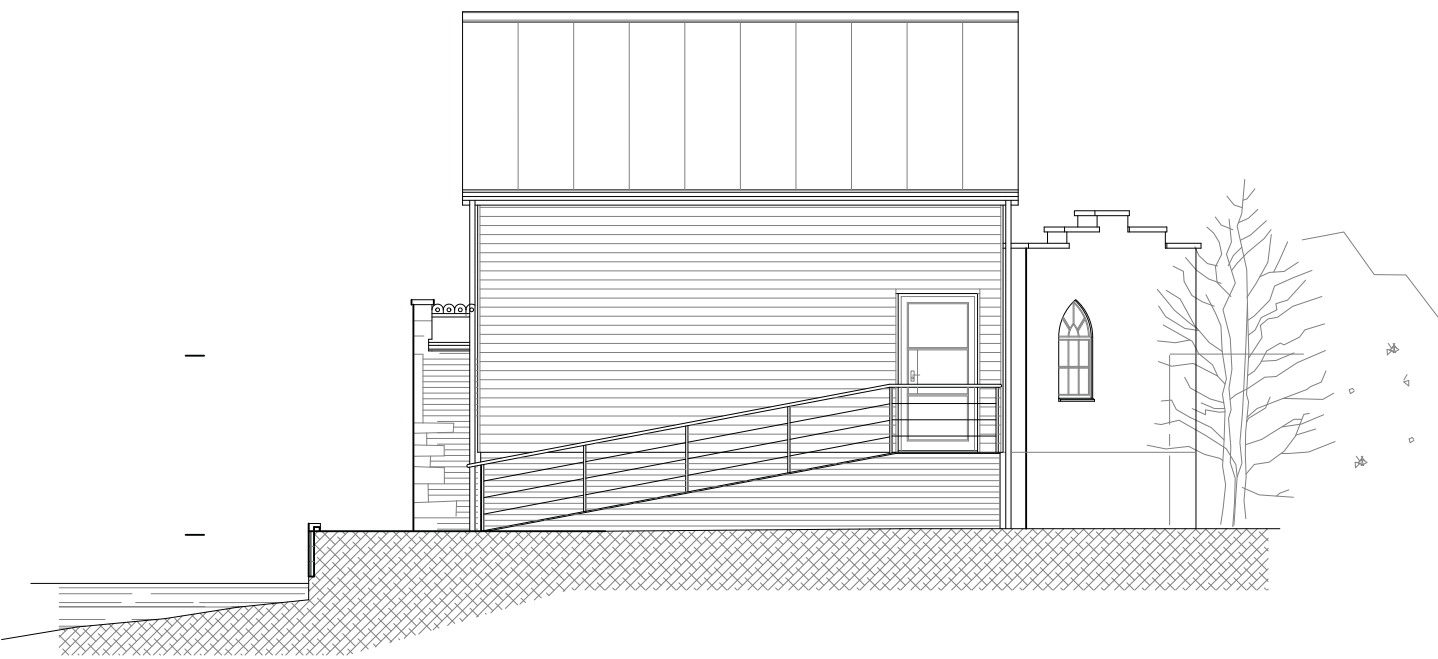

SOUTH ELEVATION

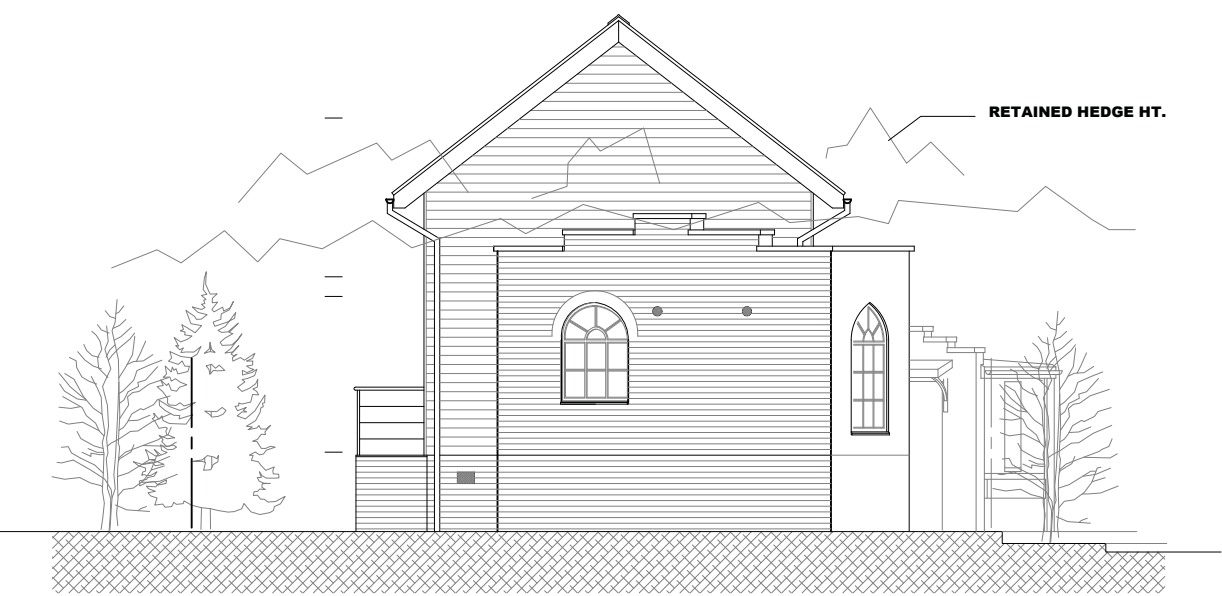

EAST ELEVATION


PROPOSED MATERIALS:
ROOF... CORRUGATED PPC STEEL. GREEN. 1930'S STYLE..
WALLS... RED STOCK BRICK PLINTH UP TO FLOOD RISK LEVEL. CLEAR.
CLADDING OVER IN SHADOW GAP OAK NATURAL FINISH.
WINDOWS/DOORS... PPC ALUMINIUM. CREAM.
GUTTERING... ALUMINIUM CLEAR COAT.
FASCIA... CREAM.



WEST ELEVATION



NORTH ELEVATION

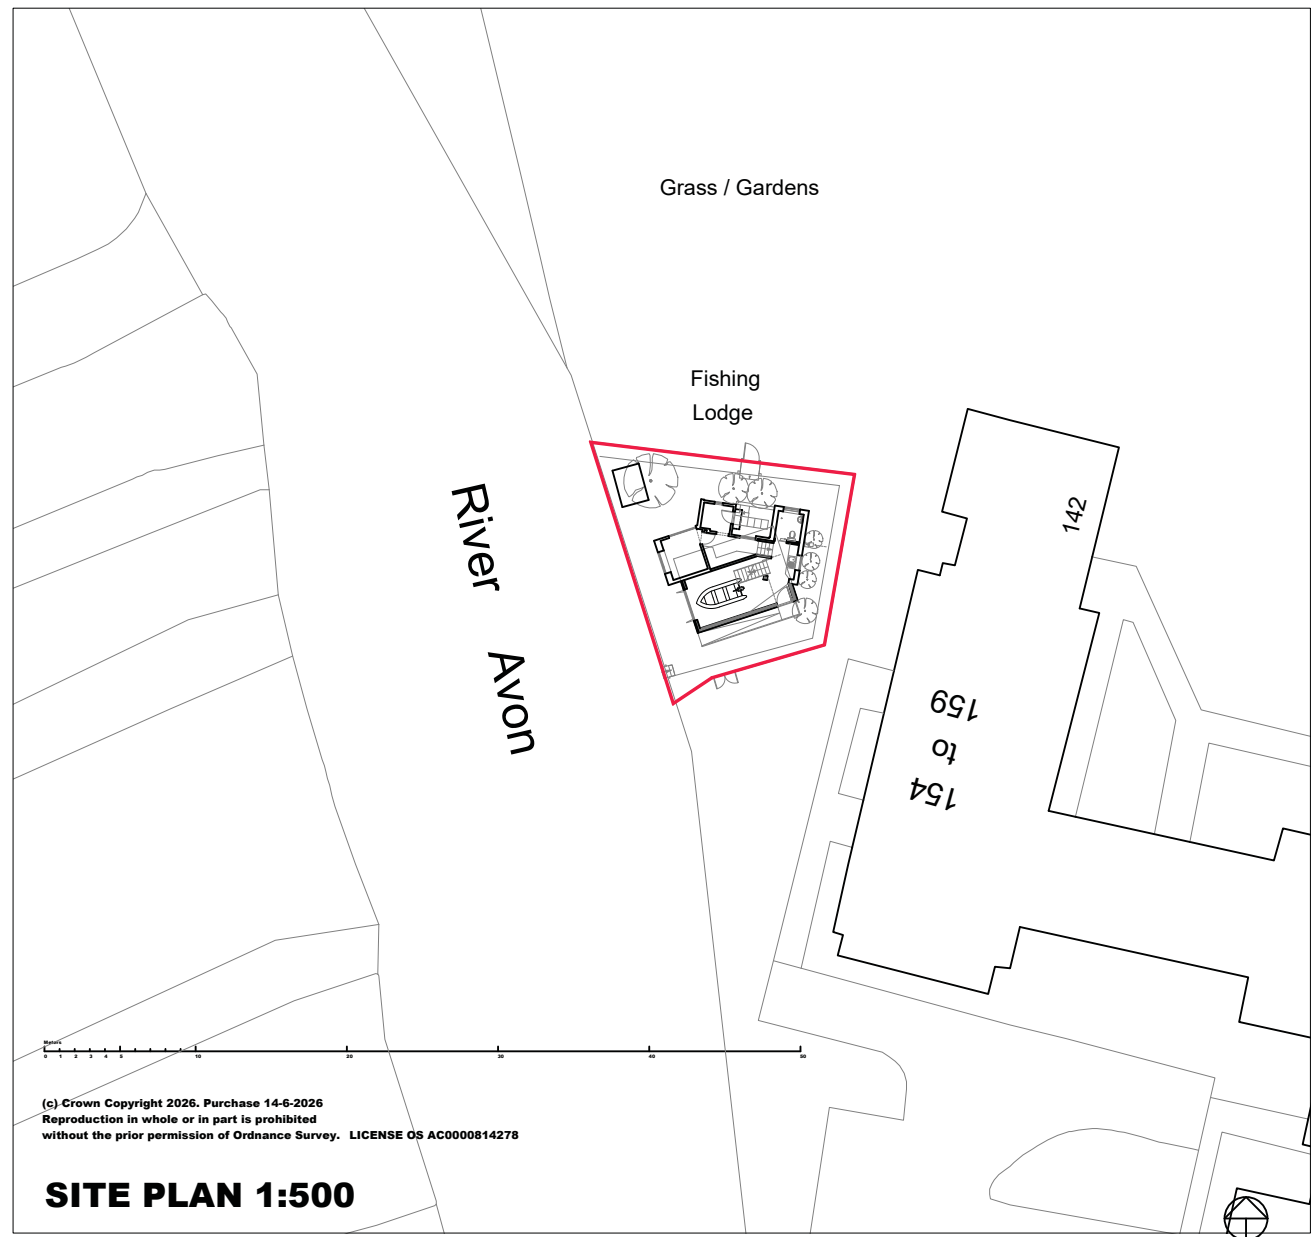

SITE PLAN 1:500

NO.	REVISIONS	DATE	INITIAL
-----	-----------	------	---------

PROJECT
**REFURBISHMENT AND EXTENSION.
COMMERCIAL/LEISURE CLASSIFICATION.
CONSERVATION AREA.**

CLIENT
**STEVE AND JENNY MATON
SLINFOLD HOUSE
LAVERSTOCK PARK
SALISBURY
SP1 1QJ**

**jenny.maton@hotmail.co.uk
Steve Maton 07841 115825**

SITE
**THE FISHING LODGE
WEST WALK
THE CLOSE
SALISBURY
SP1 2EY**

DRAWING
PROPOSED ARRANGEMENT

SCALE	DATE	DRAWN	CHECKED
1:100	3-6-2026	AS	-



**55 Grosvenor Road, Shaftesbury,
Dorset, SP7 8DP.
e-mail: andystrange@btinternet.com
Tel: 07770 421624
www: asa-architect.co.uk**

DRAWING NO.	REV
1640-PL-002	-
CAD NO. C:\DRAWINGS\1640\002	

DO NOT SCALE FROM DRAWINGS FOR CONSTRUCTION. WORK TO FIGURED DIMENSIONS ONLY UNLESS OTHERWISE INDICATED. VARIATIONS TO EXISTING FABRIC MAY OBTAIN DUE TO INCONSISTENCIES AND MUST BE REPORTED TO THE AUTHOR. CHECK ALL DIMENSIONS PRIOR TO ANY PREPARATION OR CONSTRUCTION. INFORMATION TO BE READ WITH SUPPORTING DETAILS AND CHECKED AGAINST LATEST REVISIONS OF ALL STRUCTURAL AND OTHER RELEVANT DRAWINGS, SPECIFICATIONS ETC. BY BEST ENDEAVOUR ALL INFORMATION IS CORRECT AND APPROVED BY THE EMPLOYER. CONTRACTOR/BUILDER IS TO SATISFY THEMSELVES THAT DRAWINGS ARE APPROVED. ALL WORK TO BE COMPLY WITH CURRENT AND RELEVANT BUILDING REGULATIONS AND PLANNING PERMISSION IS IN PLACE IF APPLICABLE. ALL PRODUCTS, ELEMENTS, APPLIANCES, FIXINGS ETC ARE TO MEET RELEVANT BRITISH STANDARDS INCLUDING WORKMANSHIP. THE AUTHORS ADDED SCOPE OF WORK MAY BE LIMITED.

