





Front Elevation




Side Elevation

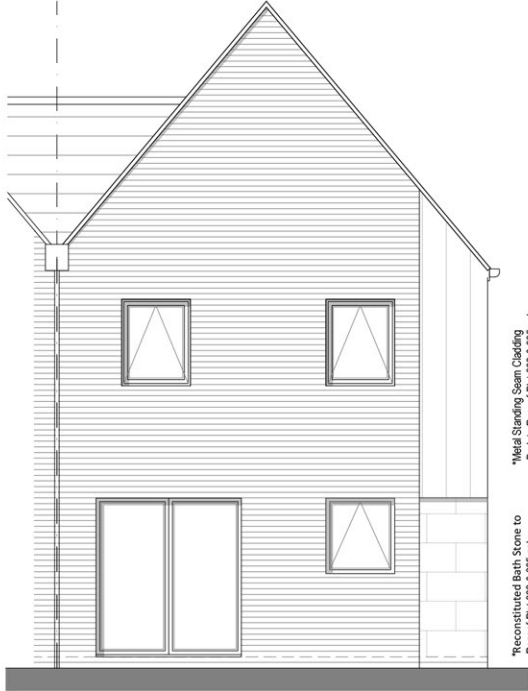


Rear Elevation

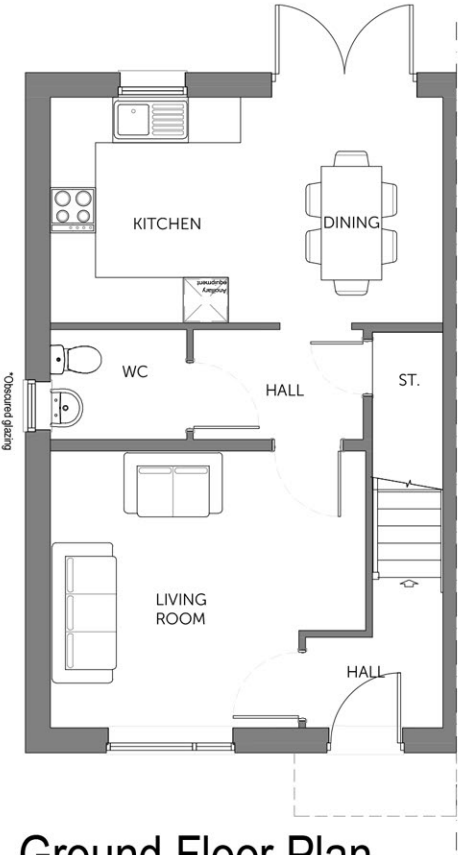

Ground Floor Plan

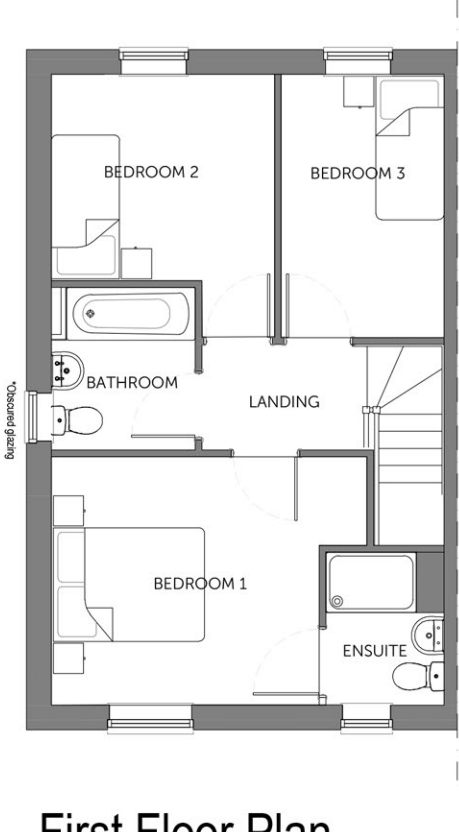

First Floor Plan

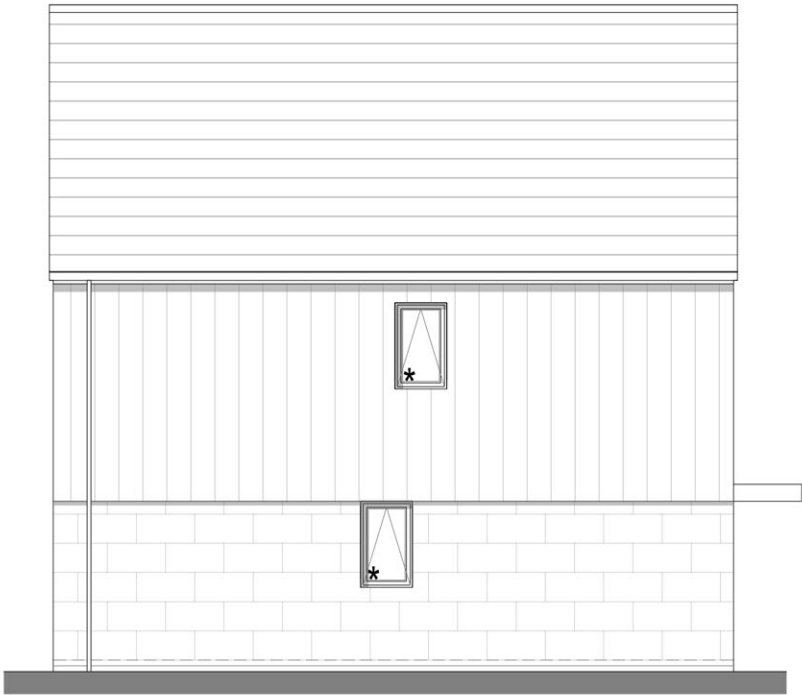

Side Elevation
*Plot 302 & 305 only.

scale 1:100



PLOT No.
As Drawn - 303, 305
Handed - 302, 304

Housetype	<i>Hazel</i>	Variation	Option	<i>1</i>
Bedrooms	<i>3</i>	Persons		<i>4</i>
Sq.ft	<i>931</i>	Sq.m		<i>86.57</i>

Romsey Office
Building 300, The Grange,
Romsey Road,
Michelmersh, Romsey,
Hampshire, SO51 0AE
T:01794 367703 F:01794 367276

Portishead Office
Unit 5, Middle Bridge Business Park,
Bristol Road,
Portishead,
Bristol, BS20 6PN
T:01275 407000 F:01794 367276

Rev	Description
A	First Planning Issue
B	Plot numbers updated.
C	Plot numbers updated as per changes to materials layout
D	Plot numbers updated as per changes to materials layout
E	Updated as per revised site layout.

Date	Au	Ch
07.06.22	EBE	MS
10.11.22	EBE	MS
23.01.23	KK	MS
02.2023	KK	MS
09.2026	NA	KK

www.thrivearchitects.co.uk

This drawing is the copyright of Thrive Architects Ltd ©. All rights reserved. Ordnance Survey Data © Crown Copyright. All rights reserved. Licence No. 100007359. DO NOT scale from this drawing. Contractors, Sub-Contractors and Suppliers are to check all relevant dimensions and levels of the site and building before commencing any shop drawings or building work. Any discrepancies should be recorded to the Architect. Where applicable this drawing is to be read in conjunction with the Consultants' drawings.

Project	Langley Park, Chippenham		
Drawing	Hazel Plans & Elevations		
Client	Vistry Partnerships		
Job no.	VIST220215	Date	28.03.22
Dwg no.	HT.Hazel.pe1	Rev.	E
Author	EBE	Checker	RP
Status	PLANNING	Scale	1:100 at A3
		Office	Portishead
Client ref.	-		

