





Front Elevation




Side Elevation

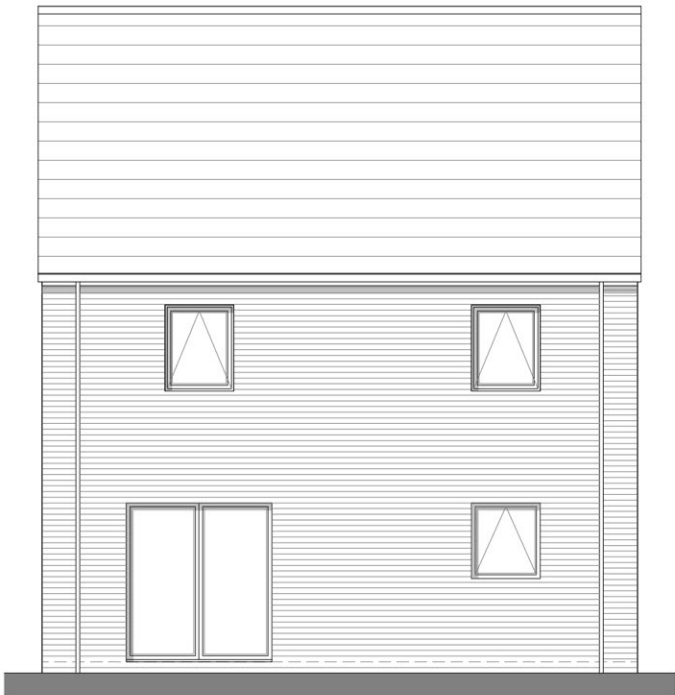

Rear Elevation

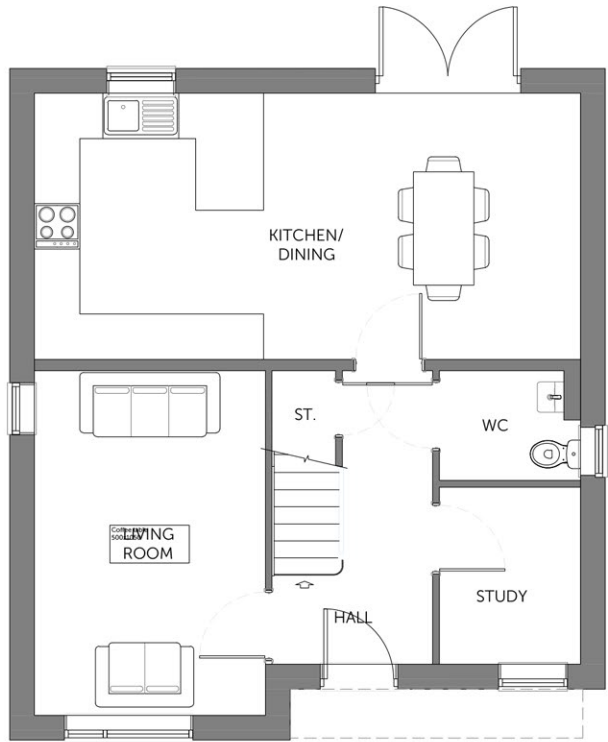

Ground Floor Plan

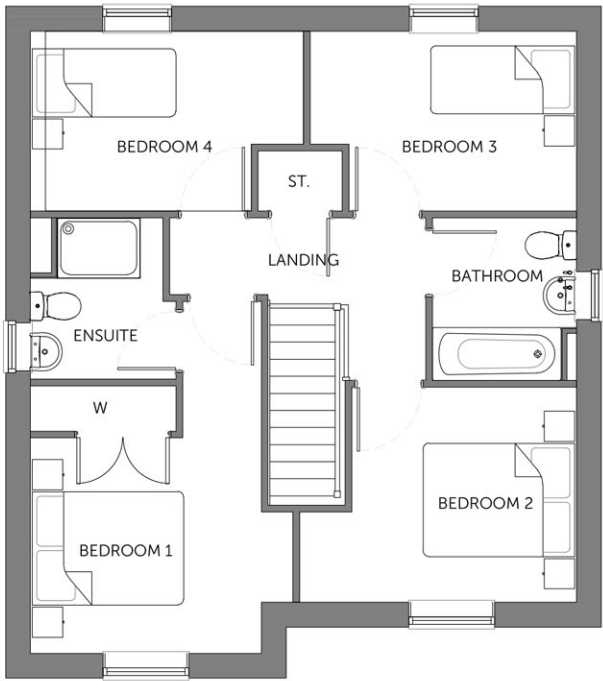

First Floor Plan



Side Elevation



Side Elevation

Plot 32 only.

scale 1:100



Housetype	<i>Juniper</i>	Variation	Option	2	PLOT No. As Drawn - 28,34 Handed - 29,32,33
Bedrooms	4	Persons		6	
Sq.ft	1217	Sq.m		113.11	

Romsey Office
Building 300, The Grange,
Romsey Road,
Romsey, Hampshire, SO51 0AE
T:01794 367703 F:01794 367276

Portishead Office
Unit 5, Middle Bridge Business Park,
Bristol Road,
Portishead
Bristol, BS20 6PN
T:01275 407000 F:01794 367276

www.thrivearchitects.co.uk

This drawing is the copyright of Thrive Architects Ltd ©. All rights reserved. Ordnance Survey Data © Crown Copyright. All rights reserved. Licence No. 100007359. DO NOT scale from this drawing. Contractors, Sub-Contractors and Suppliers are to check all relevant dimensions and levels of the site and building before commencing any shop drawings or building work. Any discrepancies should be recorded to the Architect. Where applicable this drawing is to be read in conjunction with the Consultants' drawings.

Rev	Description	Date	Au	Ch
A	First Planning Issue	07.06.22	EBE	MS
B	Plot numbers updated.	10.11.22	EBE	MS
C	Materials updated as per comments from LA.	23.01.23	KK	MS
D	Plot numbers updated as per site layout changes.	02.23	KK	MS
E	Updated as per revised site layout.	09.2026	NA	KK

Project	Langley Park, Chippenham		
Drawing	HT - Juniper Plans & Elevations		
Client	Vistry Partnerships		
Job no.	VIST220215	Date	22.04.22
Dwg no.	HT.Juniper.pe2	Rev.	E
Author	EBE	Checker	RP
Status	PLANNING	Scale	1:100 at A3
Client ref.	-	Office	Portishead

