



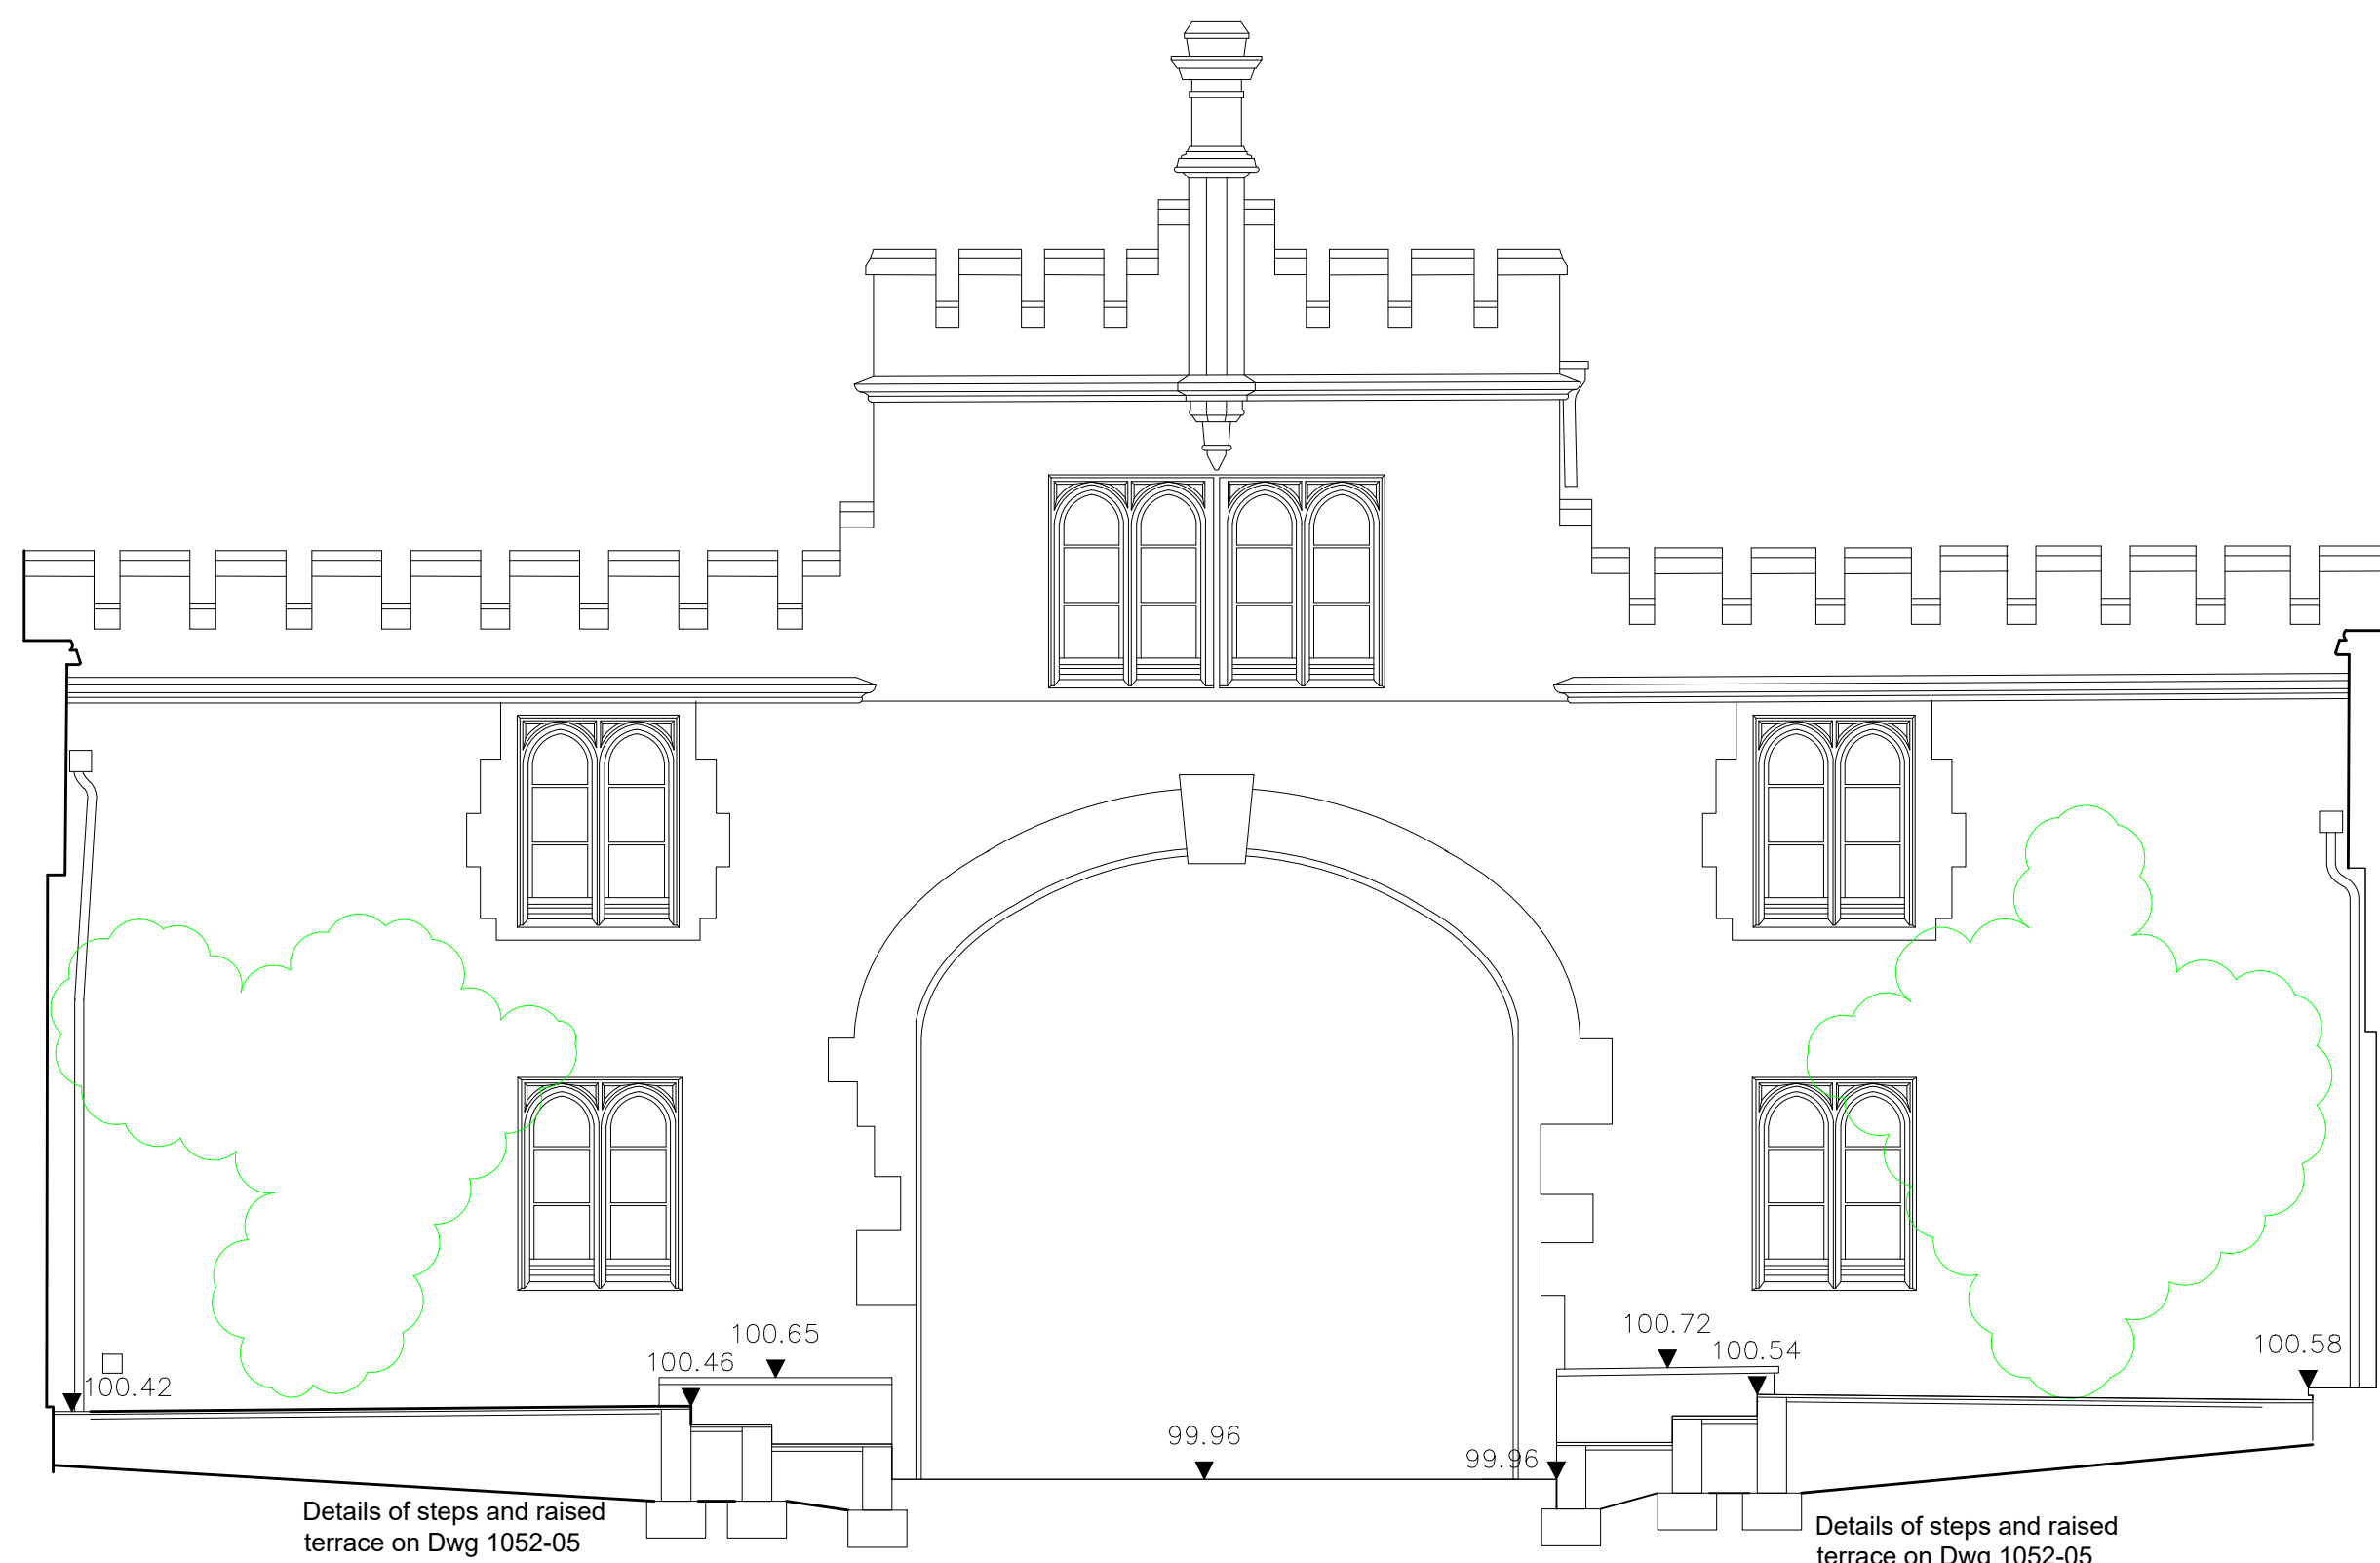


North Elevation

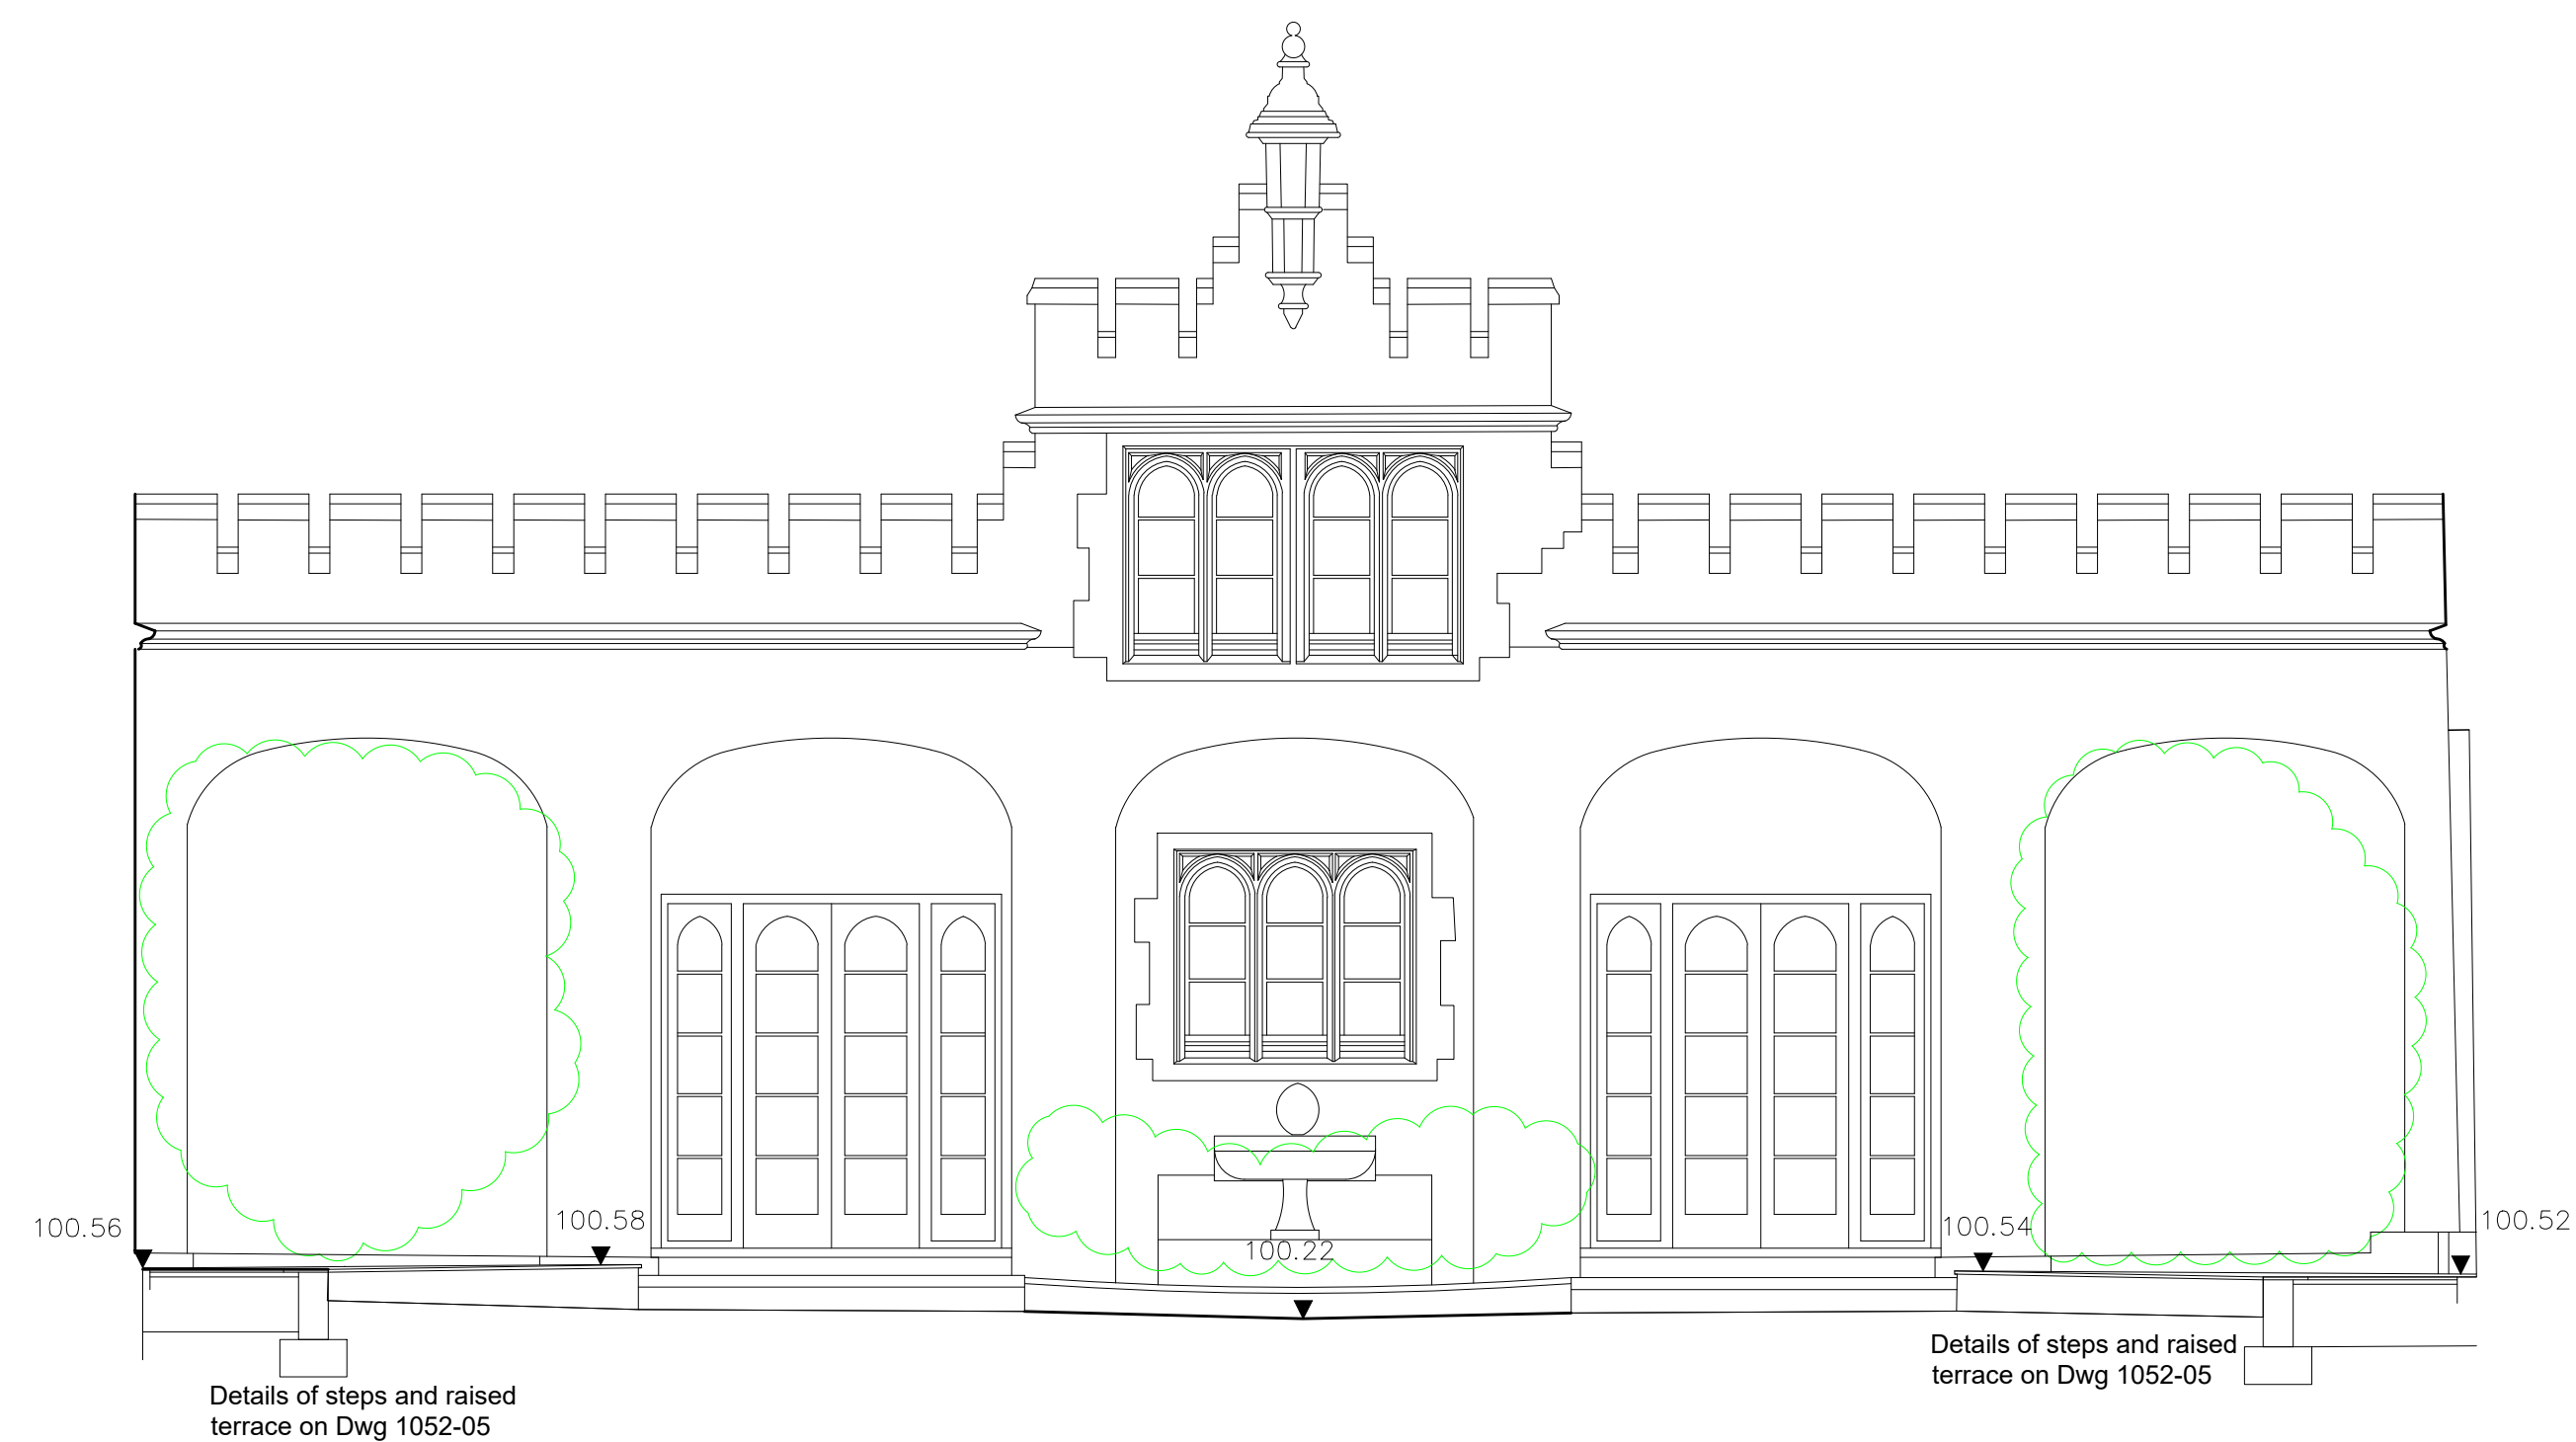

South Elevation



East Elevation

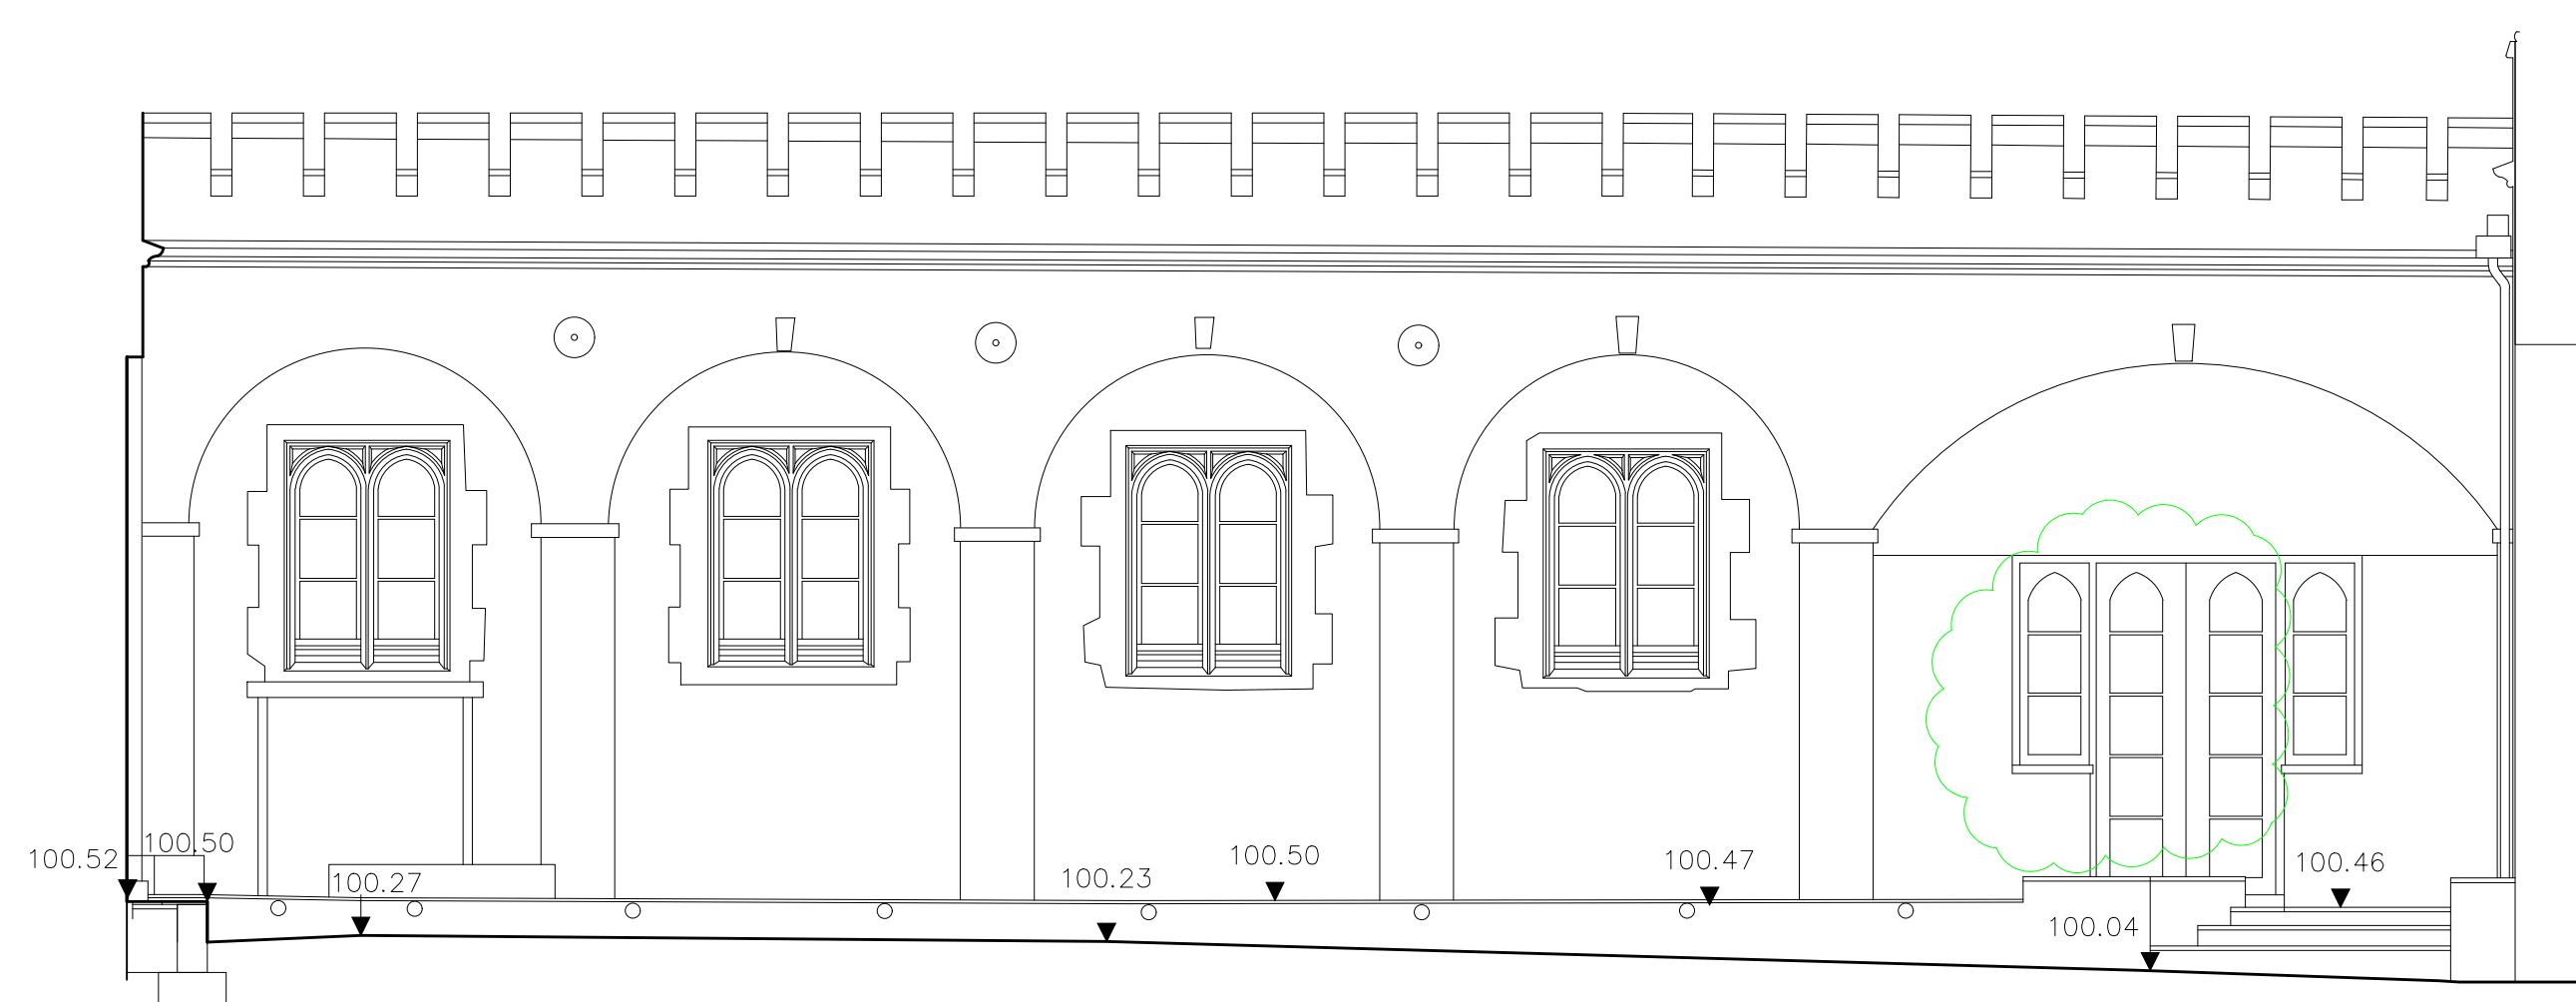

West Elevation

0 1 2 3 4 5  
Metres

|   |                                                                  |                                 |
|---|------------------------------------------------------------------|---------------------------------|
| <b>Client</b><br>Mr T Dawson   | <b>Contract</b><br>Rood Ashton Hall<br>West Ashton BA14 6AS      |                                 |
| <b>SLADE SMITH AND WINROW</b><br>Raymond Winrow Dip Arch, Dip TP, RIBA, ARB, AABC, EASA<br>37A Silver Street Bradford on Avon BA15 1JX<br>Telephone 01225 866987 Email architect@ra-winrow.co.uk | <b>Description</b><br>Courtyard Elevations as at present in 2026 |                                 |
|   | <b>Scale</b> 1 : 50<br>Date Sept. 2026                           | <b>Drawing No.</b><br>1052 - 04 |