



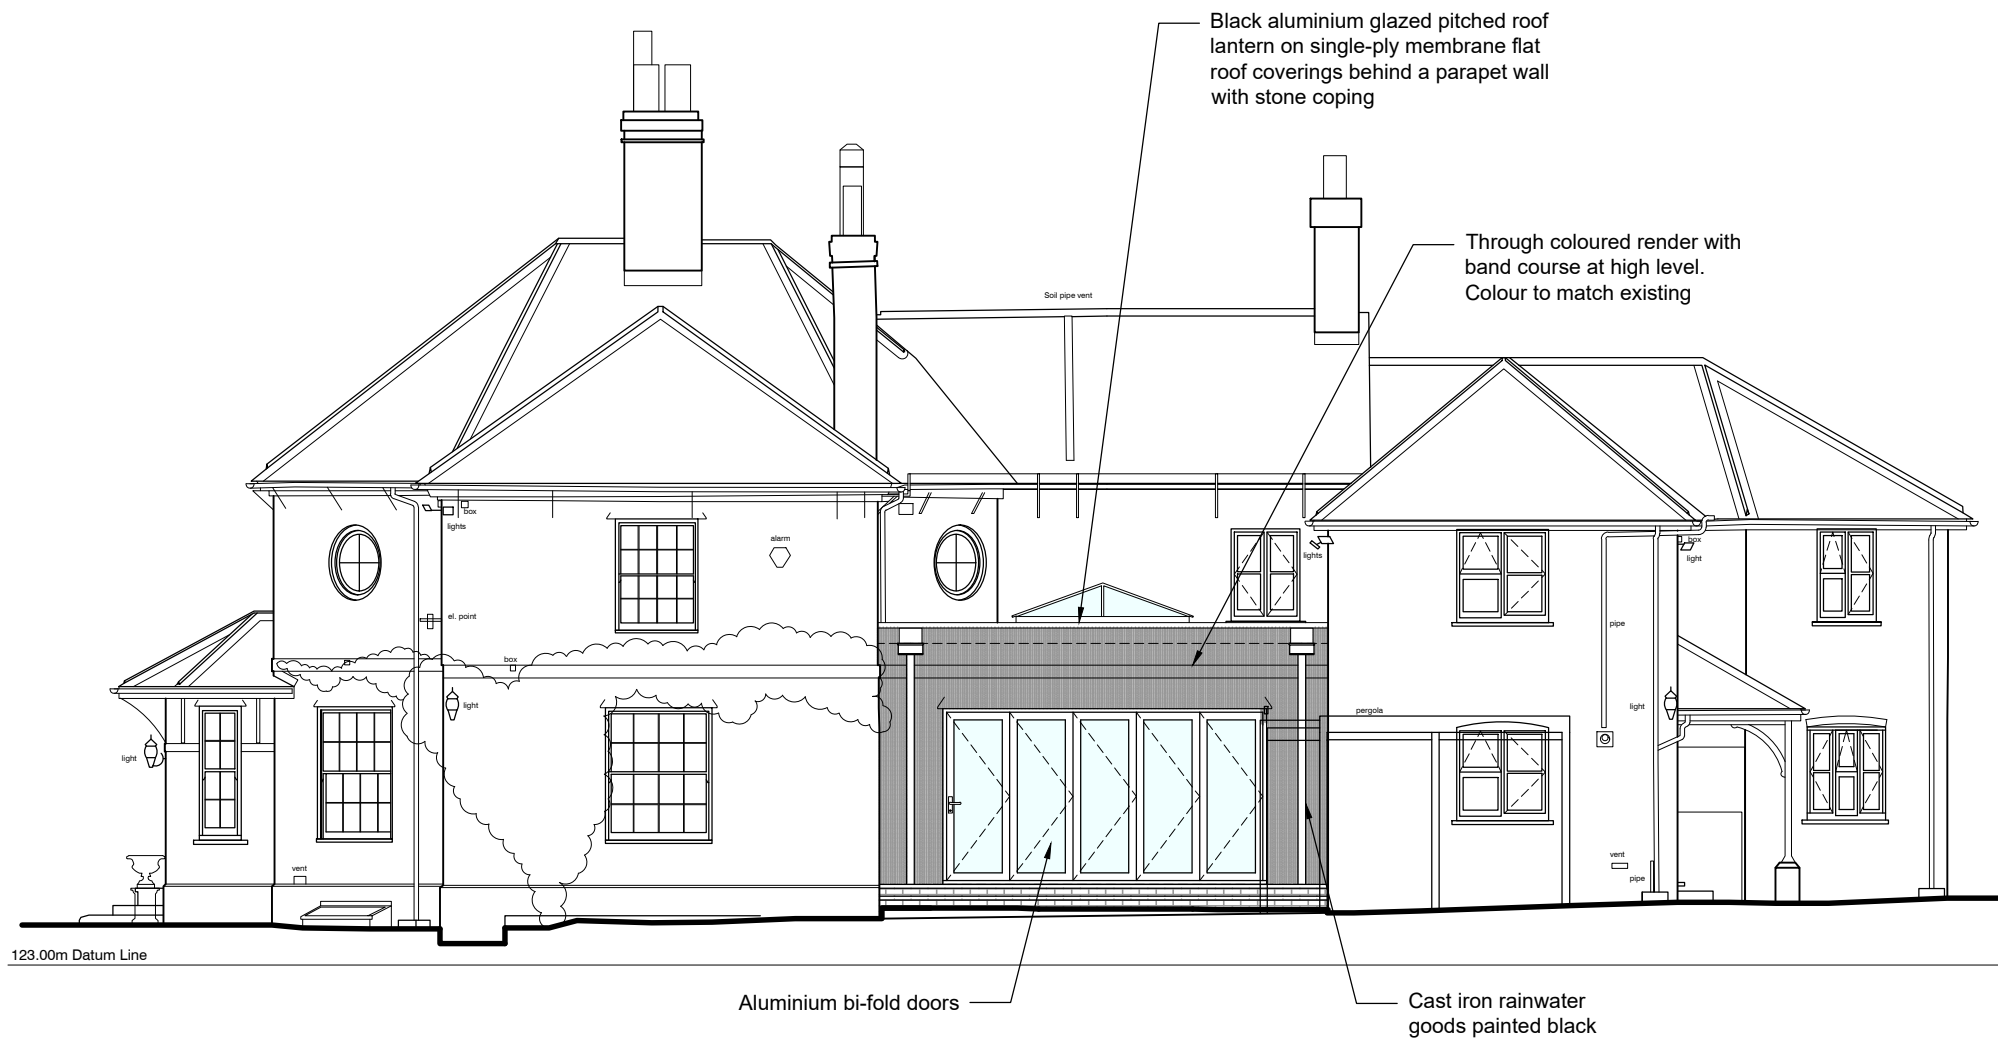


PROPOSED FRONT ELEVATION (north-east)
Scale 1:100



PROPOSED SIDE ELEVATION (north-west 1)
- No change to elevation
Scale 1:100

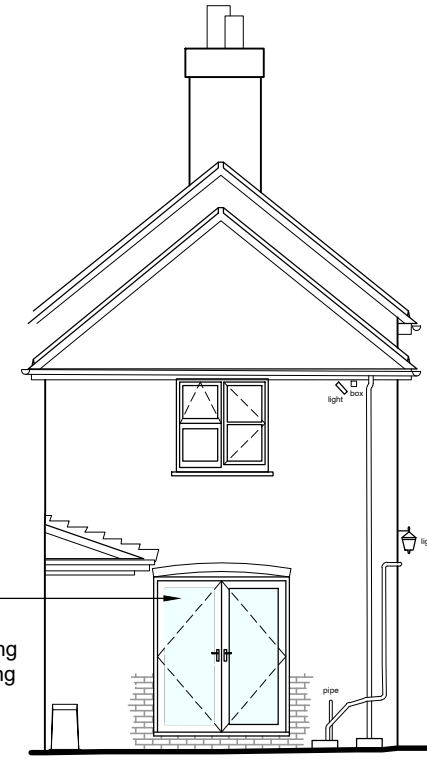


PROPOSED SIDE ELEVATION (north-west 2)
Scale 1:100

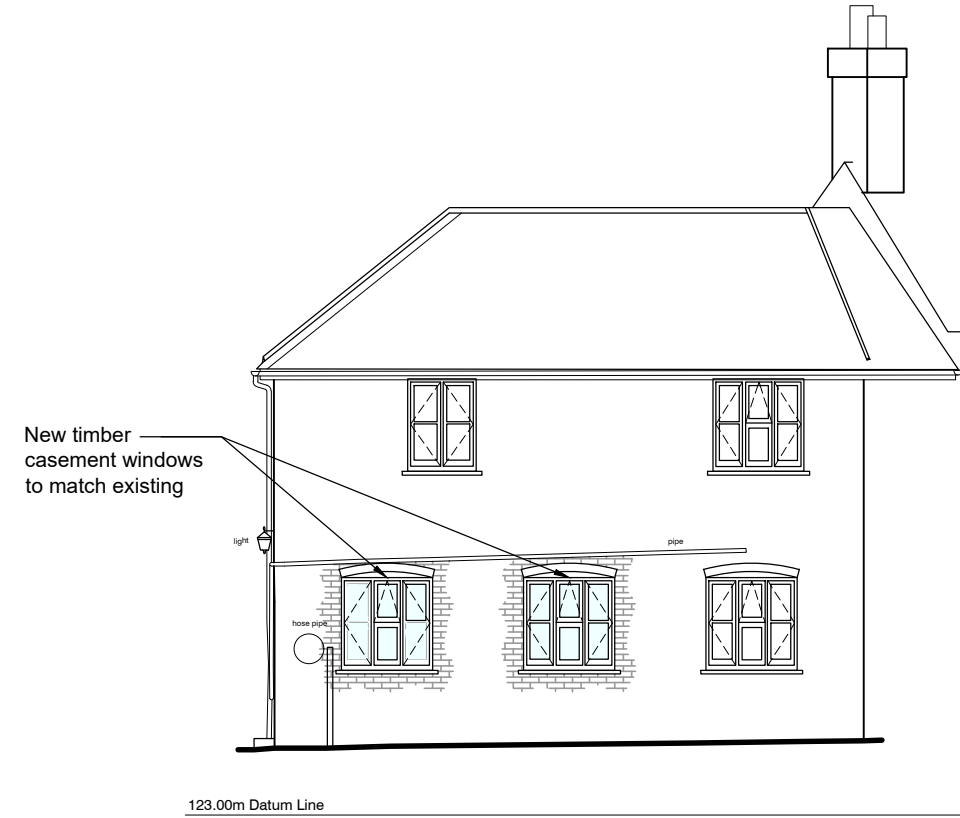

PROPOSED REAR ELEVATION (south-west 1)
Scale 1:100




PROPOSED REAR ELEVATION (south-west 2)
Scale 1:100

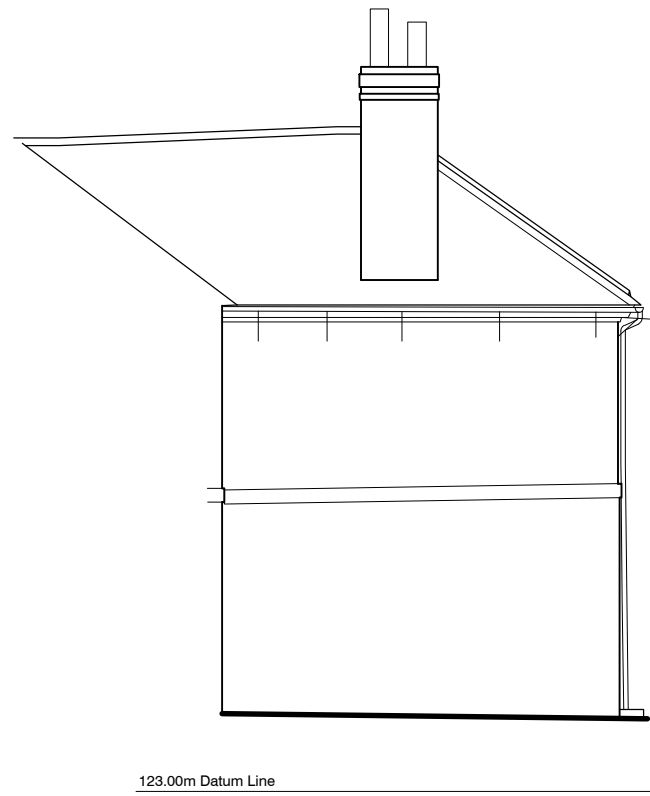


PROPOSED SIDE ELEVATION (north-west 3)
- No change to elevation
Scale 1:100




PROPOSED SIDE ELEVATION (south-east)
- No change to elevation
Scale 1:100

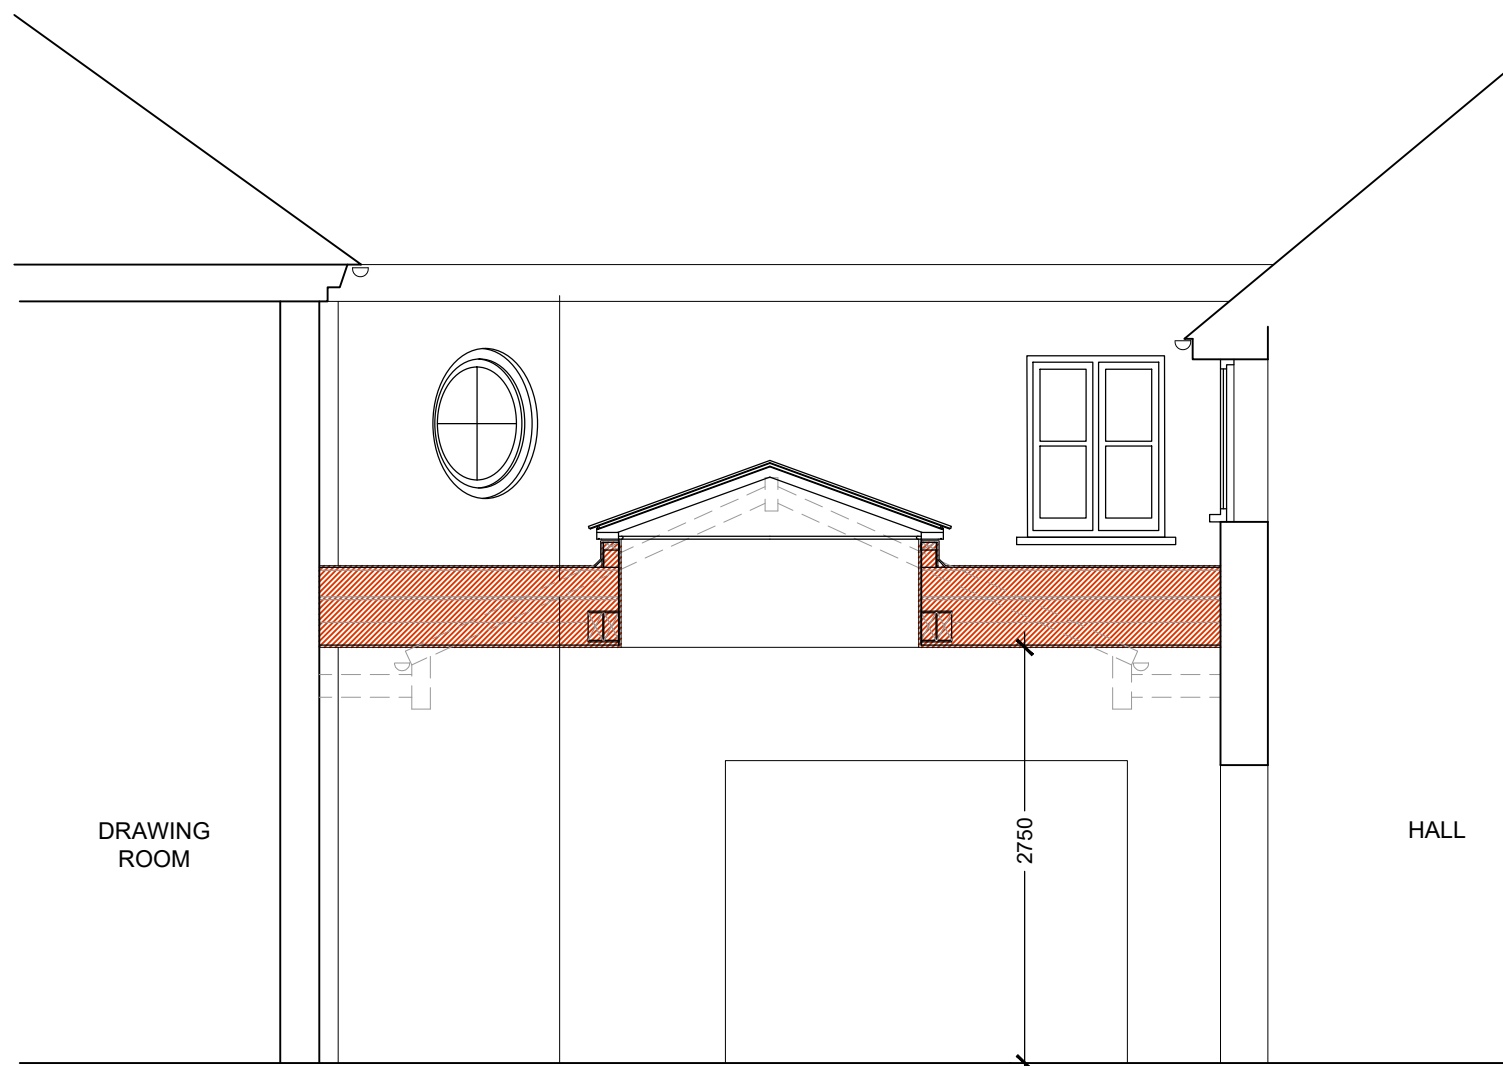

PROPOSED SECTION A - A
Scale 1:50

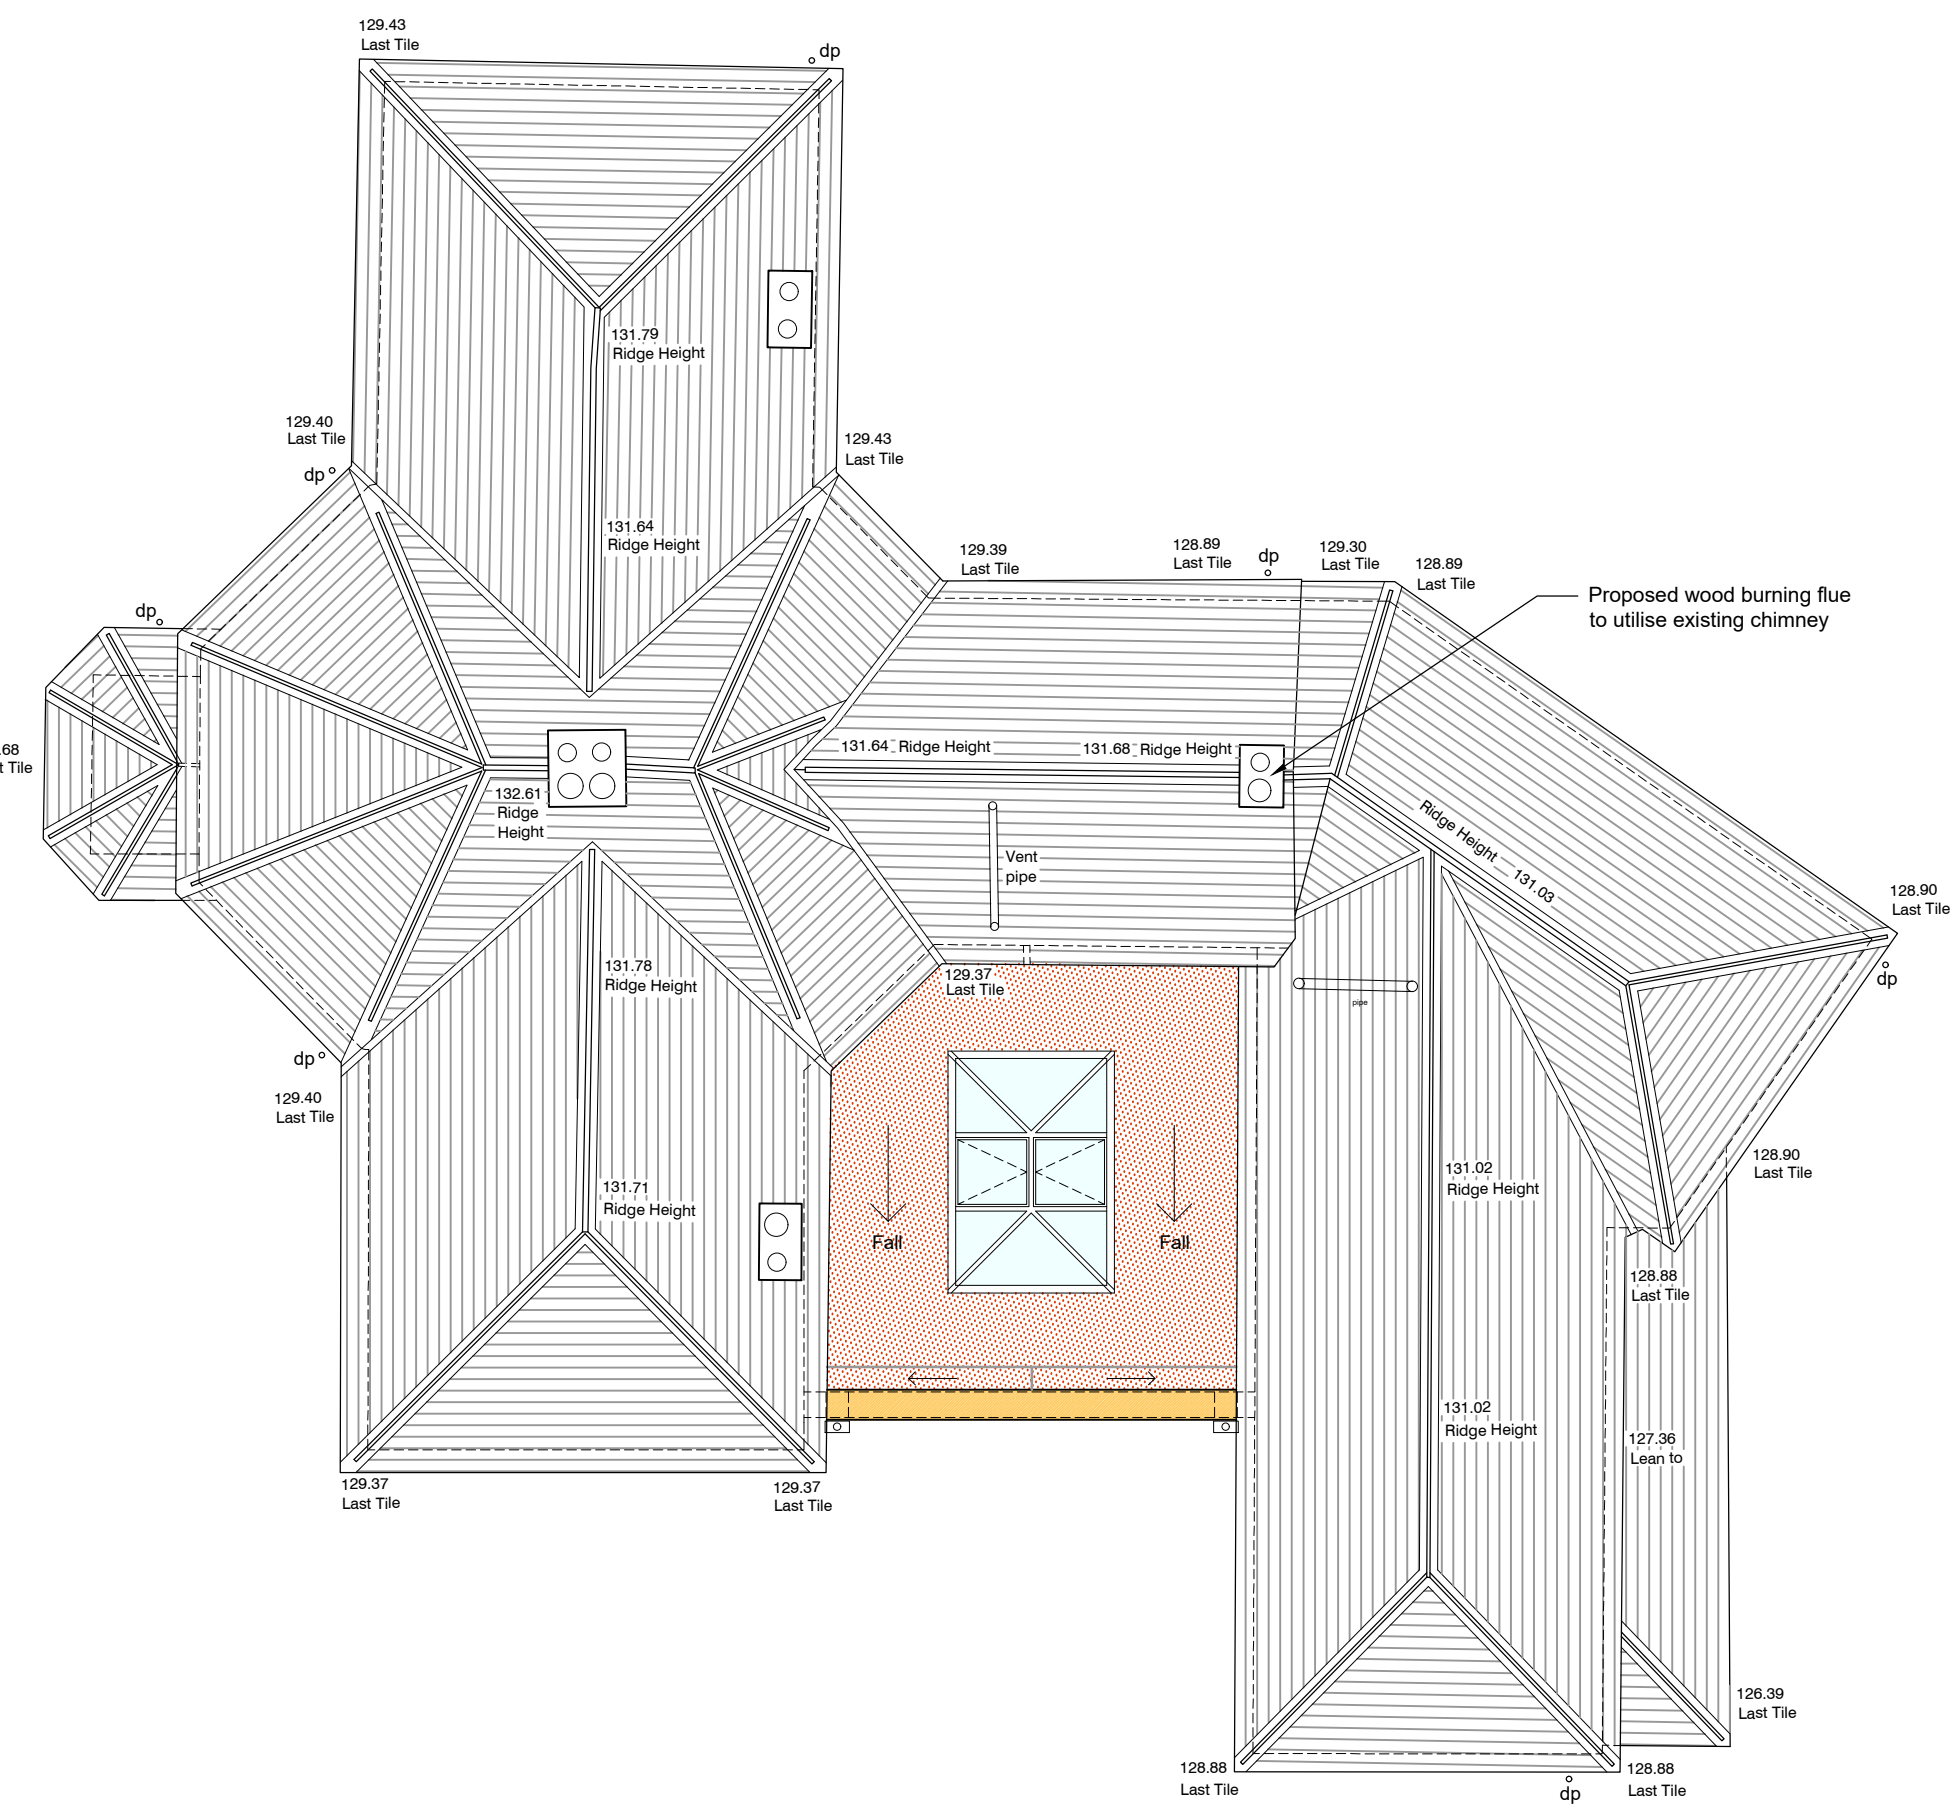

PROPOSED ROOF PLAN
Scale 1:100

 

JOB TITLE		DRAWING NUMBER		REV	
Replacement Conservatory With New Infill Extension at Manor Farm, Ramsbury, Wiltshire, SN8 2RG		Manor Farm - Proposed - 05		B	
For Mr and Mrs Mitchell		REVISIONS			
		Rev 'A' - 30.06.2026 - Amendments to Wood burning flue - AJA			
		Rev 'B' - 28.09.2026 - External wood burning flue removed and new internal wood burning flue added. Proposed french doors note amended - AJA			
DRAWING TITLE		SCALE	DATE	DRAWN BY	PAPER SIZE
Proposed Elevations, Roof Plan and Section A - A		As Indicated	May 26	AJA	A1
					JOB No.
					1696



Ground Floor
6 Pelhams Court
Marlborough
Wiltshire SN8 2AG

T. 01672 518 278
E. info@tuttlearchserv.co.uk
F. facebook.com/tuttlearchserv
W. tuttlearchserv.co.uk