


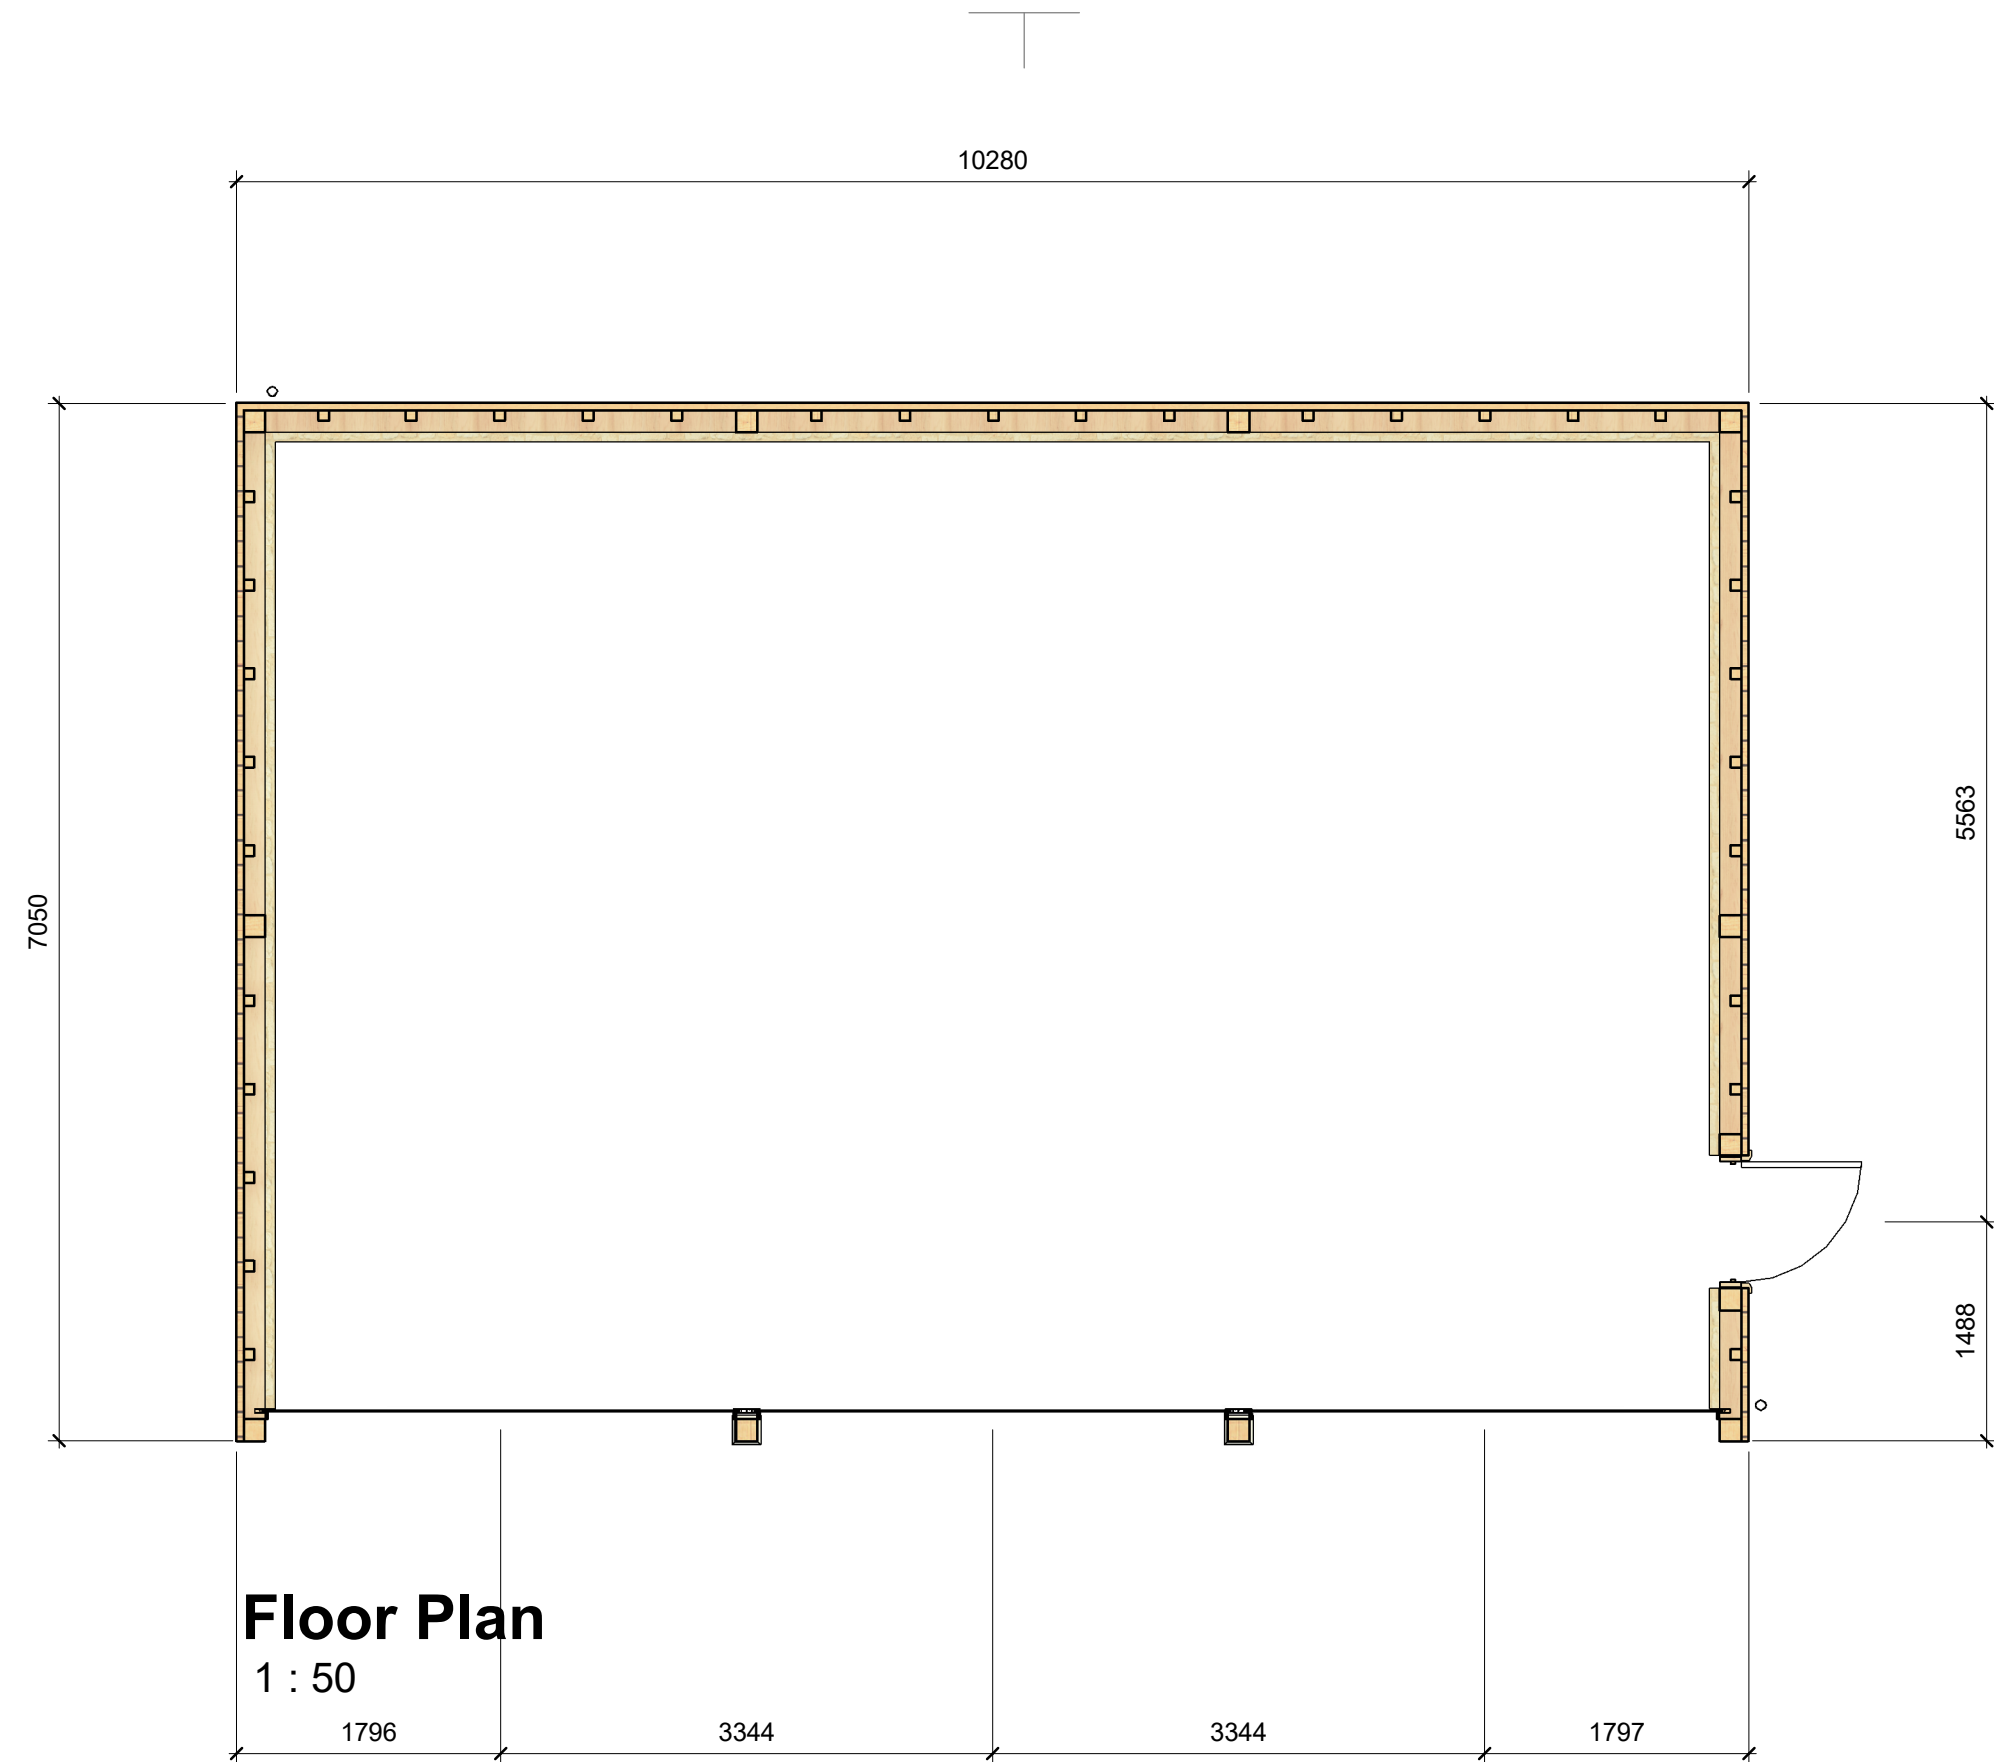


Floor Plan
1 : 50




Front Elevation
1 : 50




Rear Elevation
1 : 50

 

Perspective View

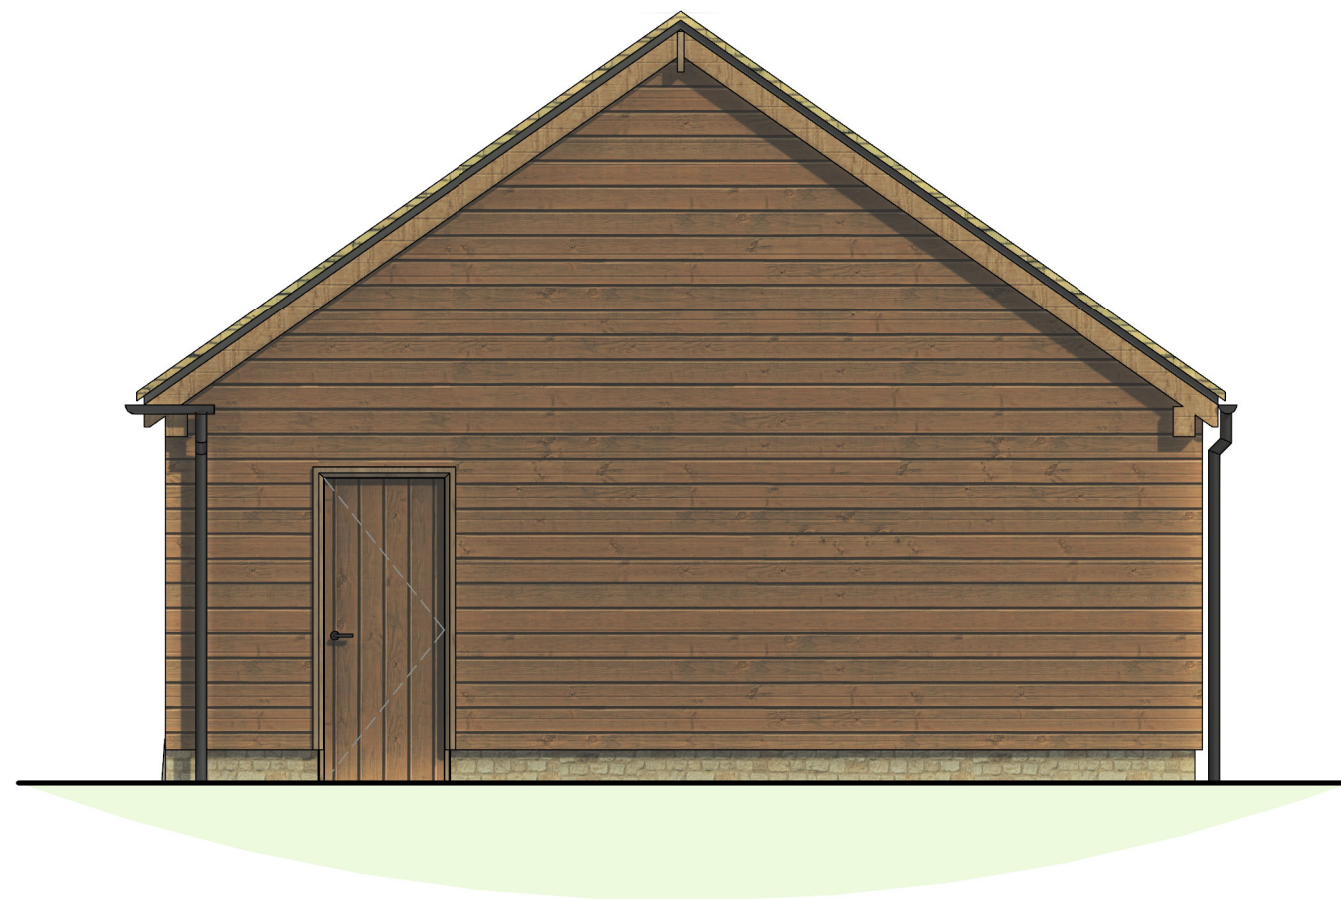

Side Elevation
1 : 50

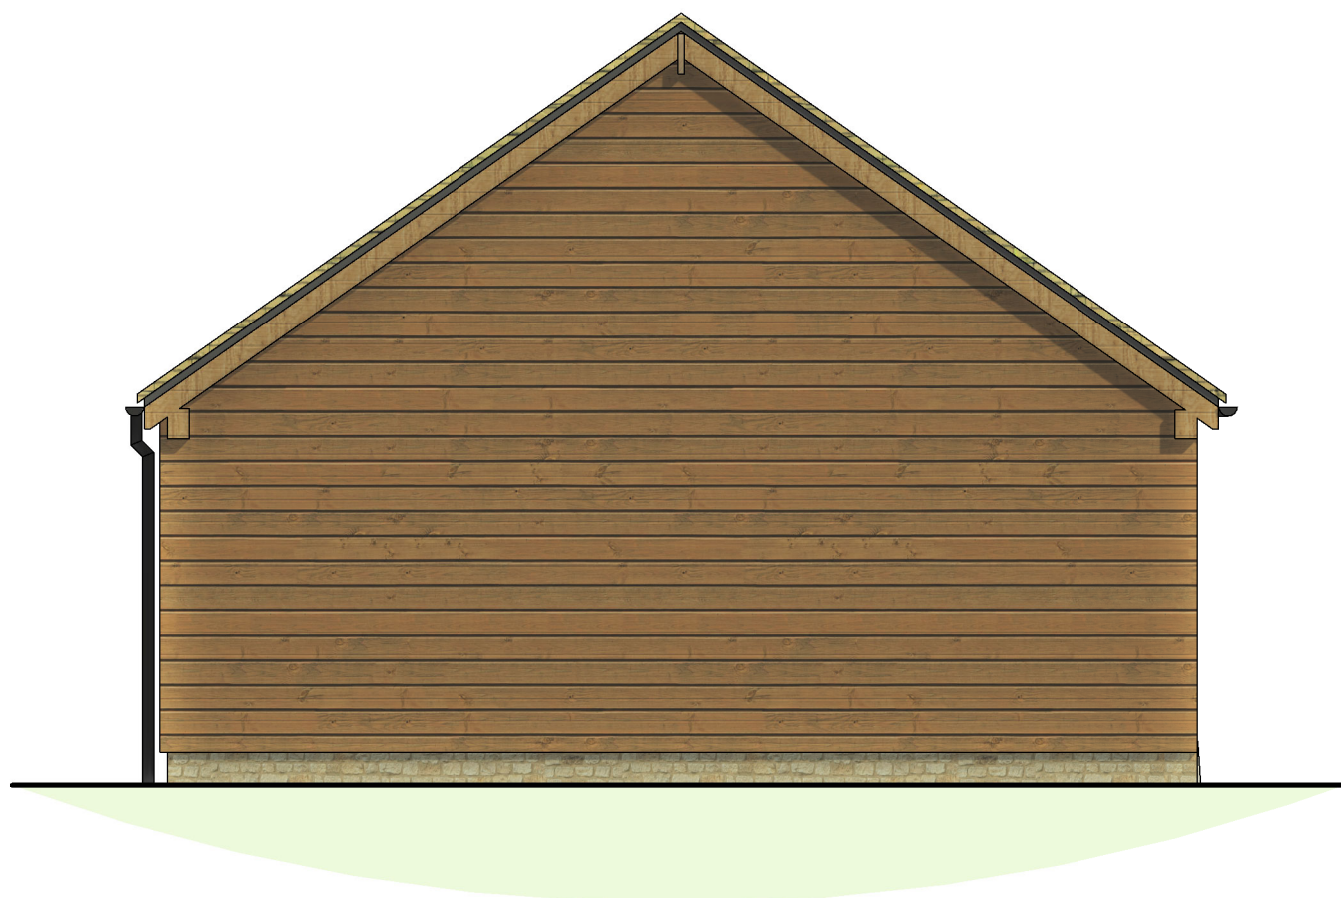

Side Elevation
1 : 50

- NOTES:
1. Scaled dimensions must not be taken from this drawing.
 2. This drawing must be read in conjunction with all relevant drawings, documents and information prepared by the Architects, other Consultants and Specialists.
 3. Any discrepancy on this drawing must be referred to the Architects and clarification obtained before any action by others and prior to commencement of work.
 4. All dimensions must be checked on site before any action by others and prior to commencement of work or the preparation of Specialists drawings.
 5. The copyright of this drawing remains with the Architect.
 6. If in doubt ask!

REVISIONS

PL0	08/09/26	Issued to client for comment	JCD
-----	----------	------------------------------	-----

Christopher
Stanley

ARCHITECTURE & PLANNING

Watermoor Point
Watermoor Road
Cirencester
Gloucestershire
GL7 2PP

T: 01285 706560

hello@christopher-stanley.co.uk
www.christopher-stanley.co.uk

Project:	Coach House, Croft Lane, Latton, Wiltshire, SN6 6DP		
DWG Title:	Proposed Oak Framed Garage		
Scale:	1 : 50	Drawn:	JCD
		Checked:	RC
DWG NO:	CS-26012-02	Rev:	PL0
		Date:	08/09/26