

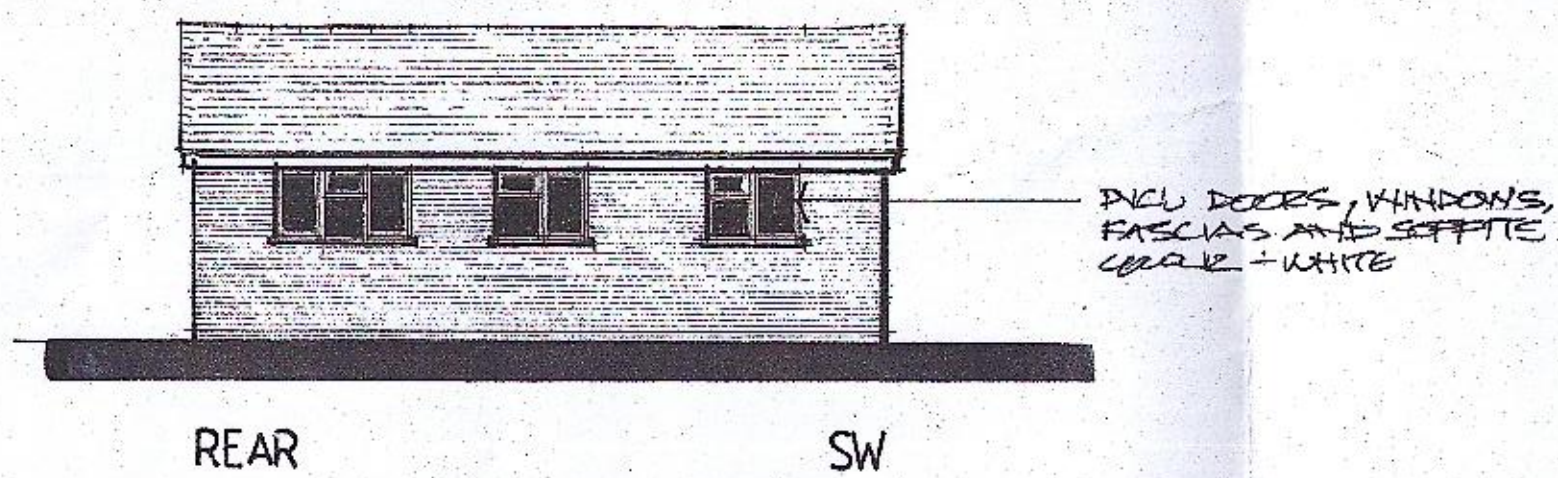


NOTES:
All dimensions must be checked on site and not scaled from this drawing.



SECOND DAYROOM IS A HANDED VERSION

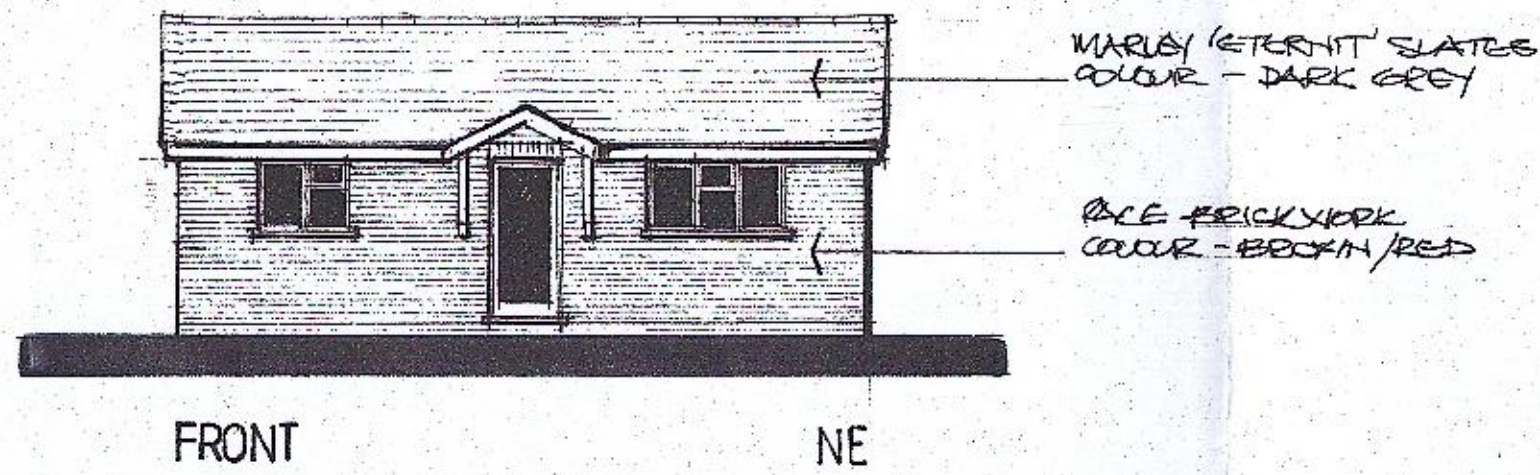

1 MARLEY (ETERNIT) SLATES AND RIDGE TILES COLOUR - DARK GREY

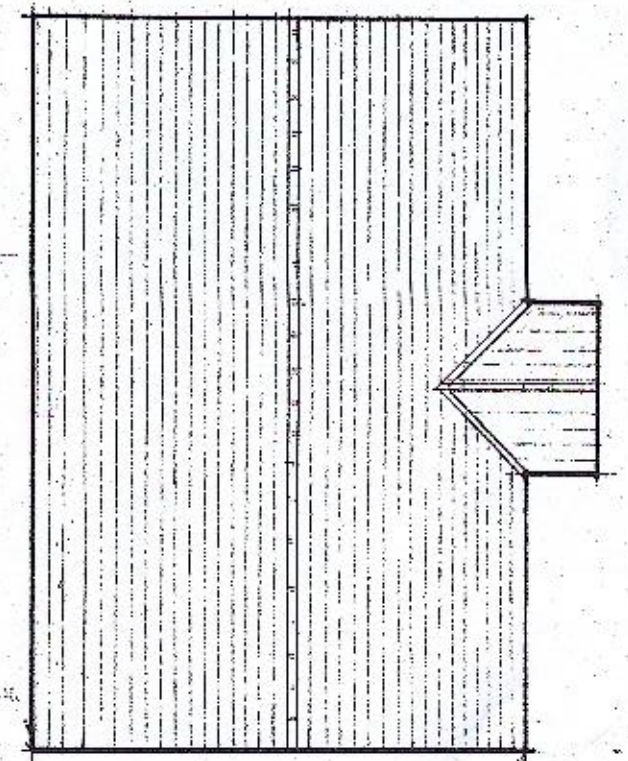


ROOF PLAN

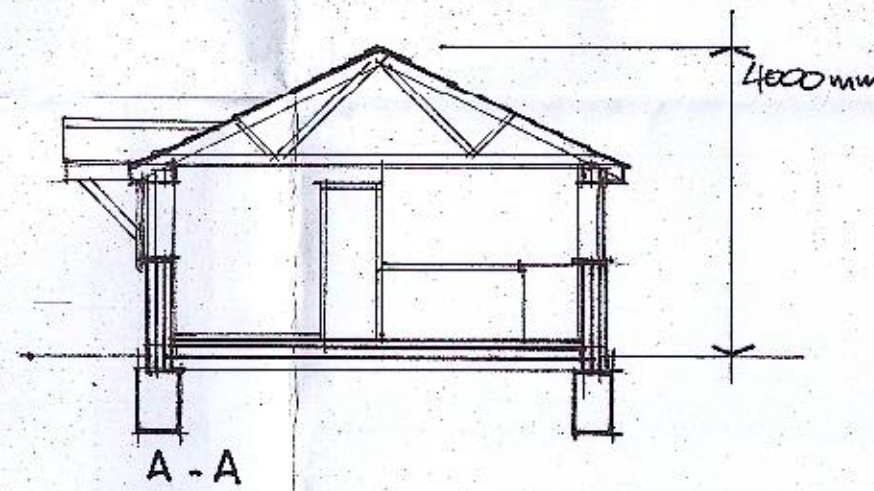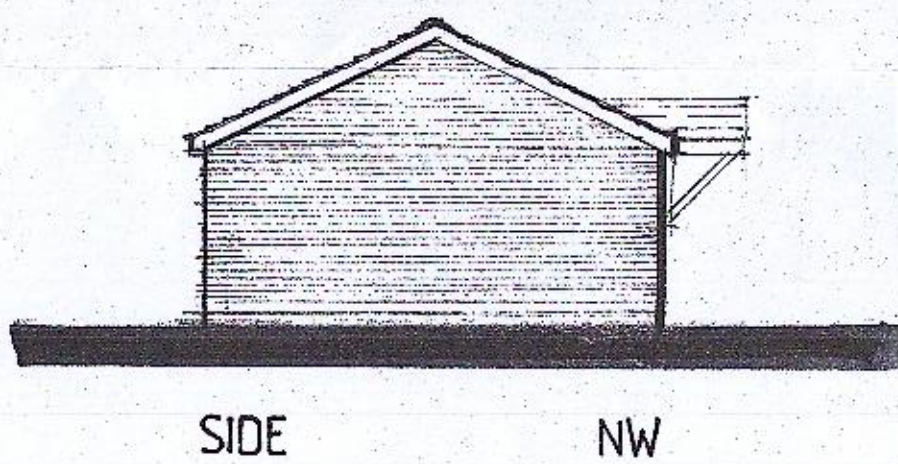

ELEVATIONS 1:100

SECTION 1:100

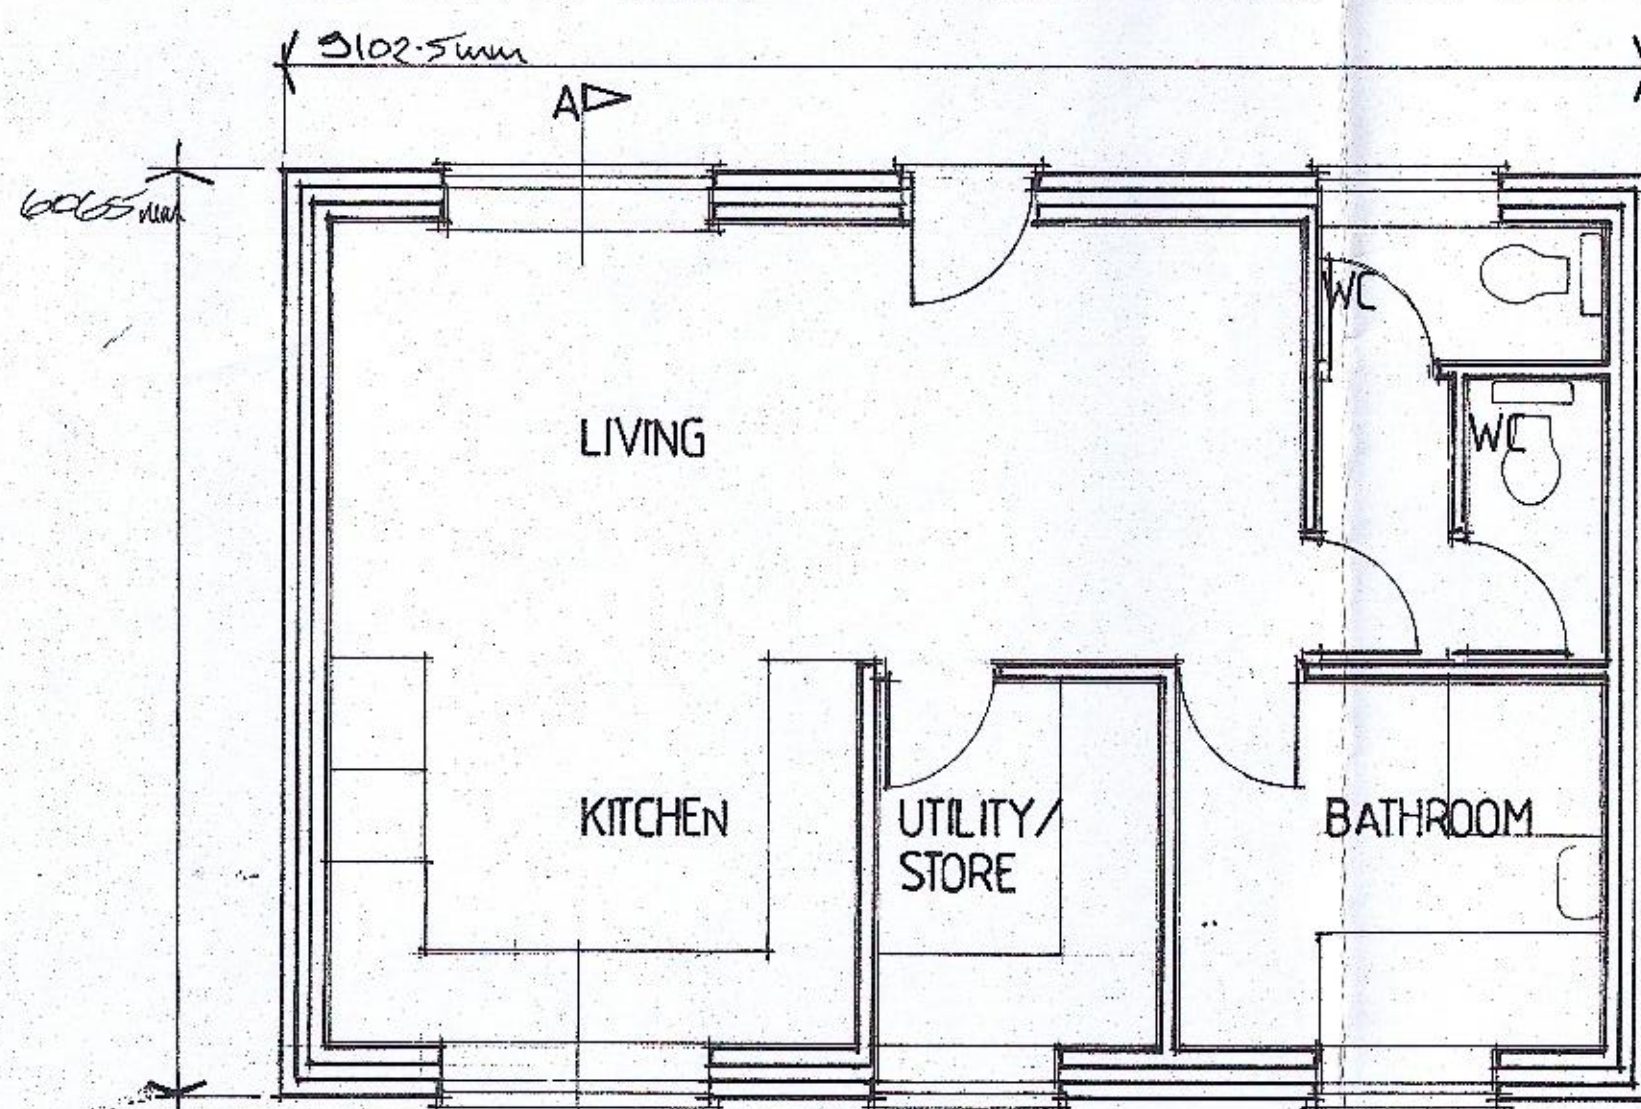


FLOOR PLAN

1:50

Revisions	
A	NOV 2019 RED LINED BY LPA
Date	Revisions

© copyright

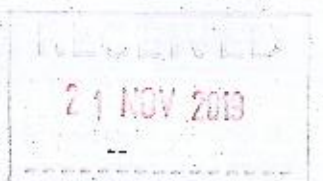

Client
MR J. GAMMELL

Job Title
TRICKY'S PADDOCK
BRICKWORTH ROAD
WHITEPARISH
SALISBURY
WILTS

Drawing Title
PROPOSED FAMILY DAYROOM

Scale 1:50 1:100

Date OCT 2019 Drawn by KS

Drg. No.
19/TRICK/03

Rev.
A