



K/13576

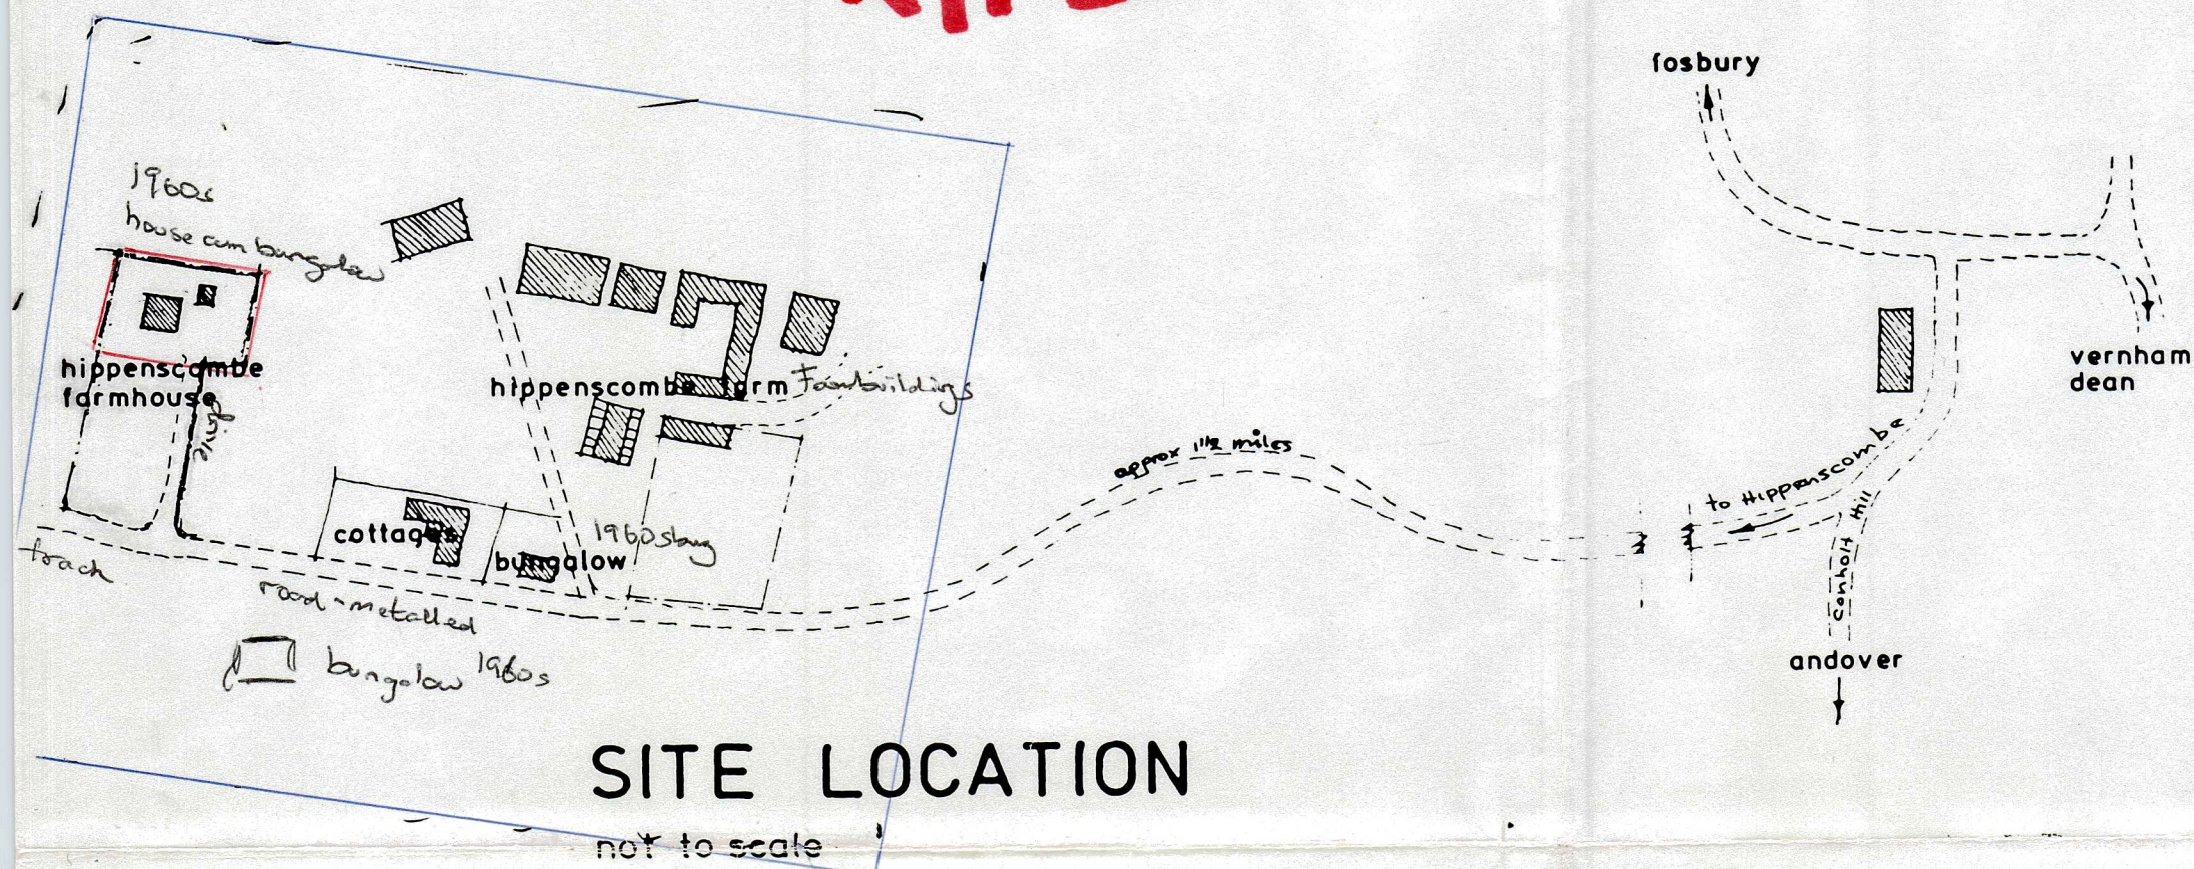

SITE LOCATION

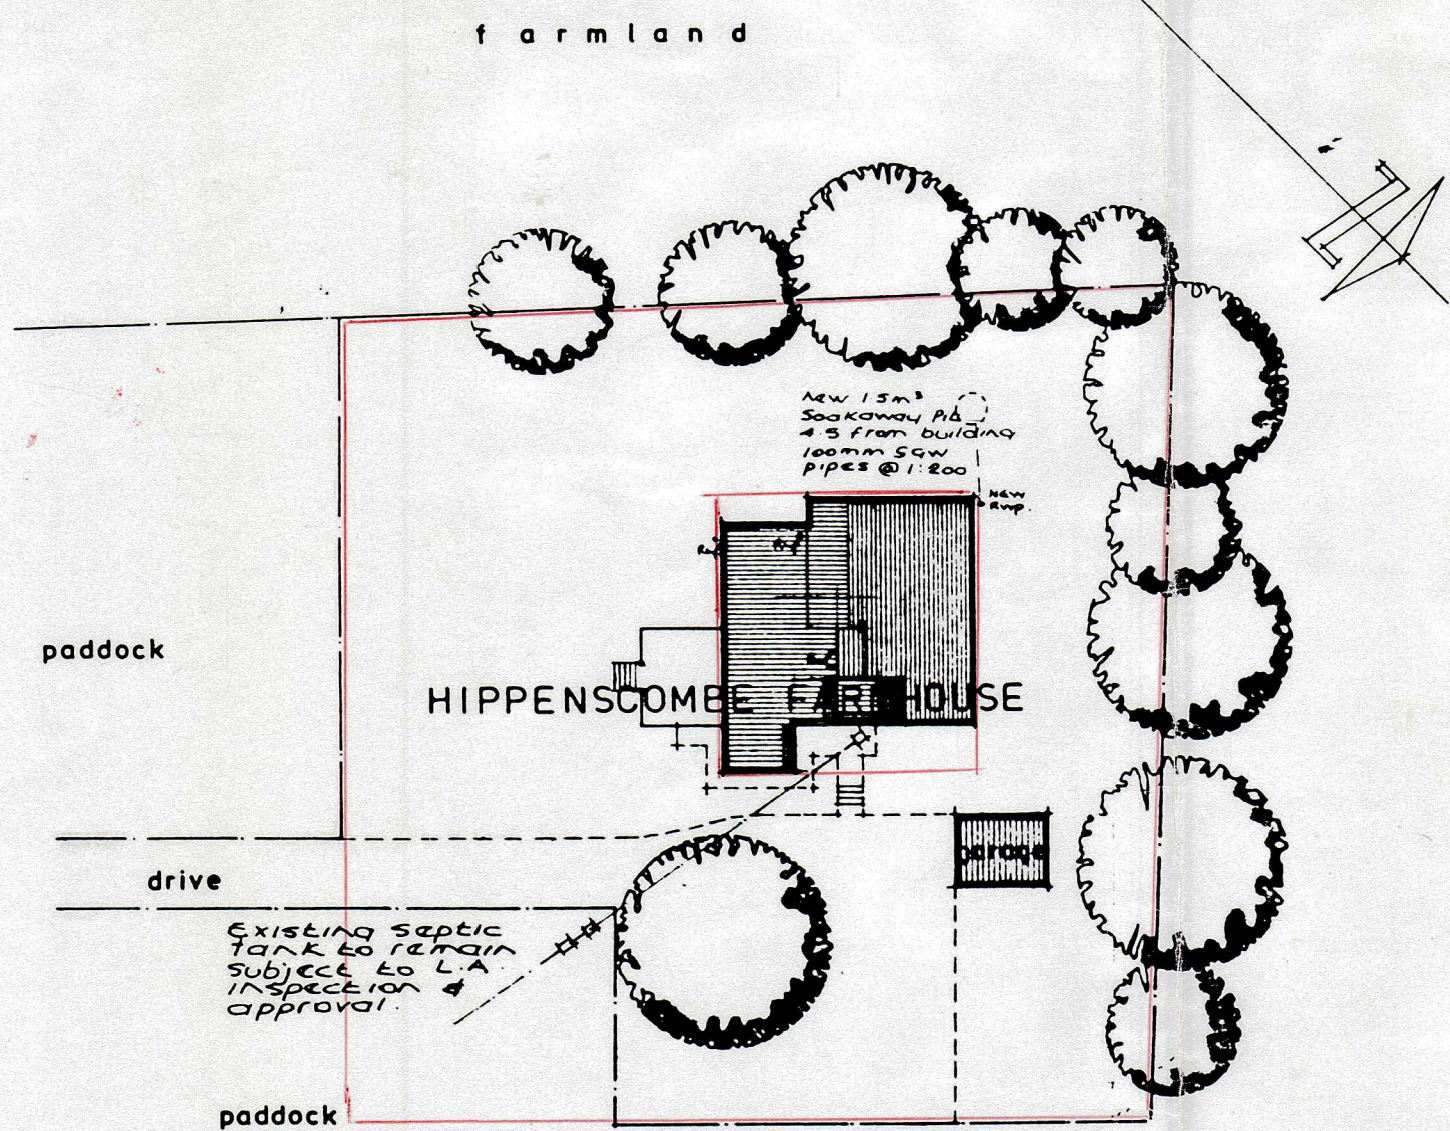

BLOCK PLAN

scale 1:500

K/13576

AMENDMENTS
A Bida Rea notes added 1/10/80

1 3 5 7 6

KDC
PLANNING SERVICES
5 JAN 1989
RECEIVE

Client

M.A. CHERRINGTON ESQ.

Job title

EXTENSION & ALTERATIONS
at
HIPPENSCOMBE FARM
FOSBURY
WILTSHIRE

Drawing title

EXISTING PLAN
BLOCK PLAN
SITE PLAN

Scale
1:50 1:500

Date
Sept 80

Drawn
RMHC


CORDELL BUILDING CONSULTANTS

2 Church Close
Andover
Hampshire

ANDOVER 0854 4422
DORSET 0794 15000

design
planning
technical &
environmental
services
management


CBC · 80 · 092 · 1a

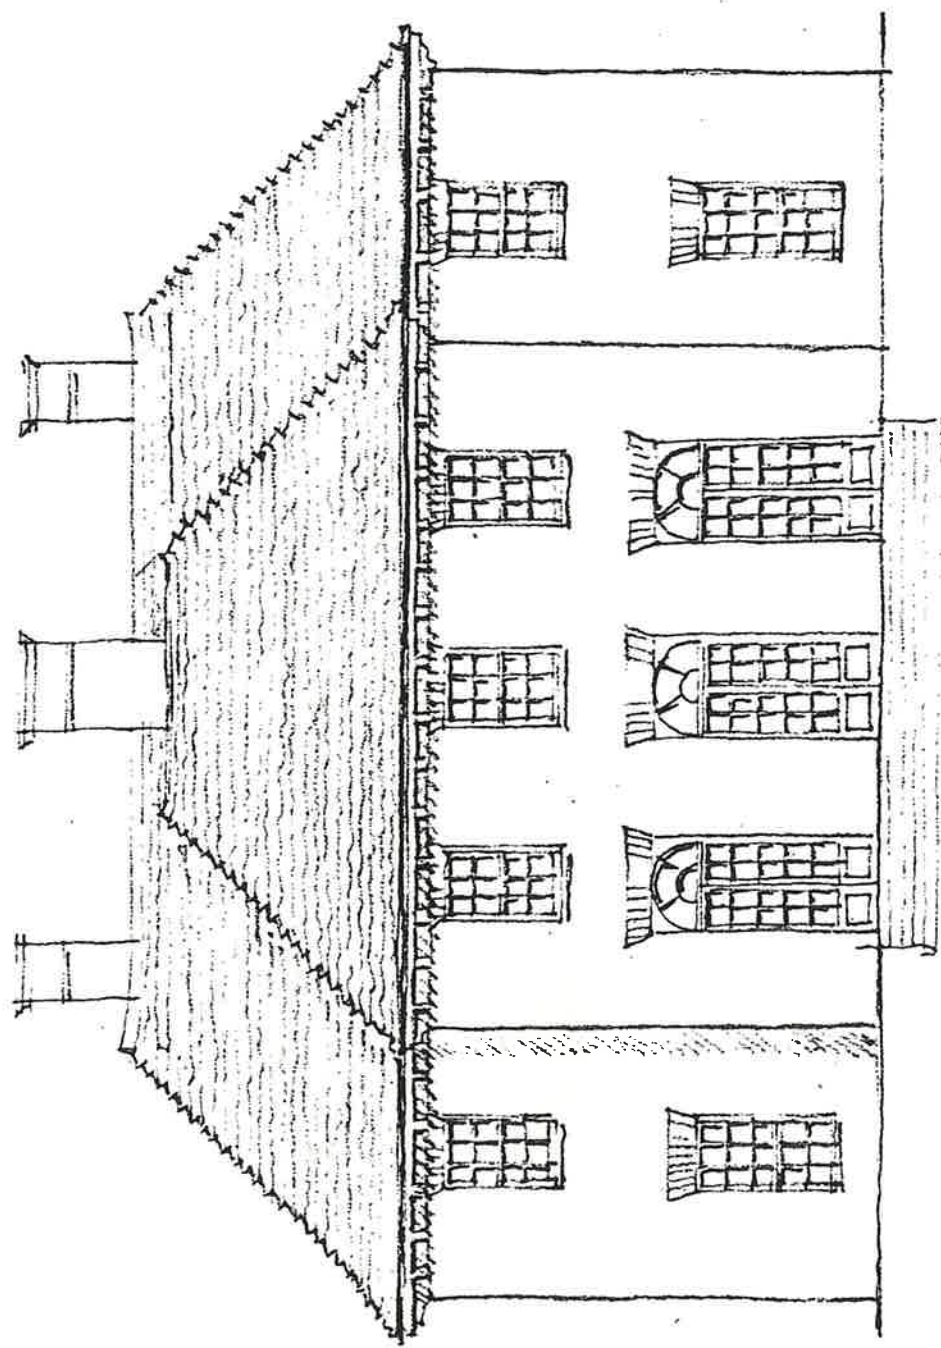

ELEVATION TO ROAD

K/13576

AMENDED PLANS

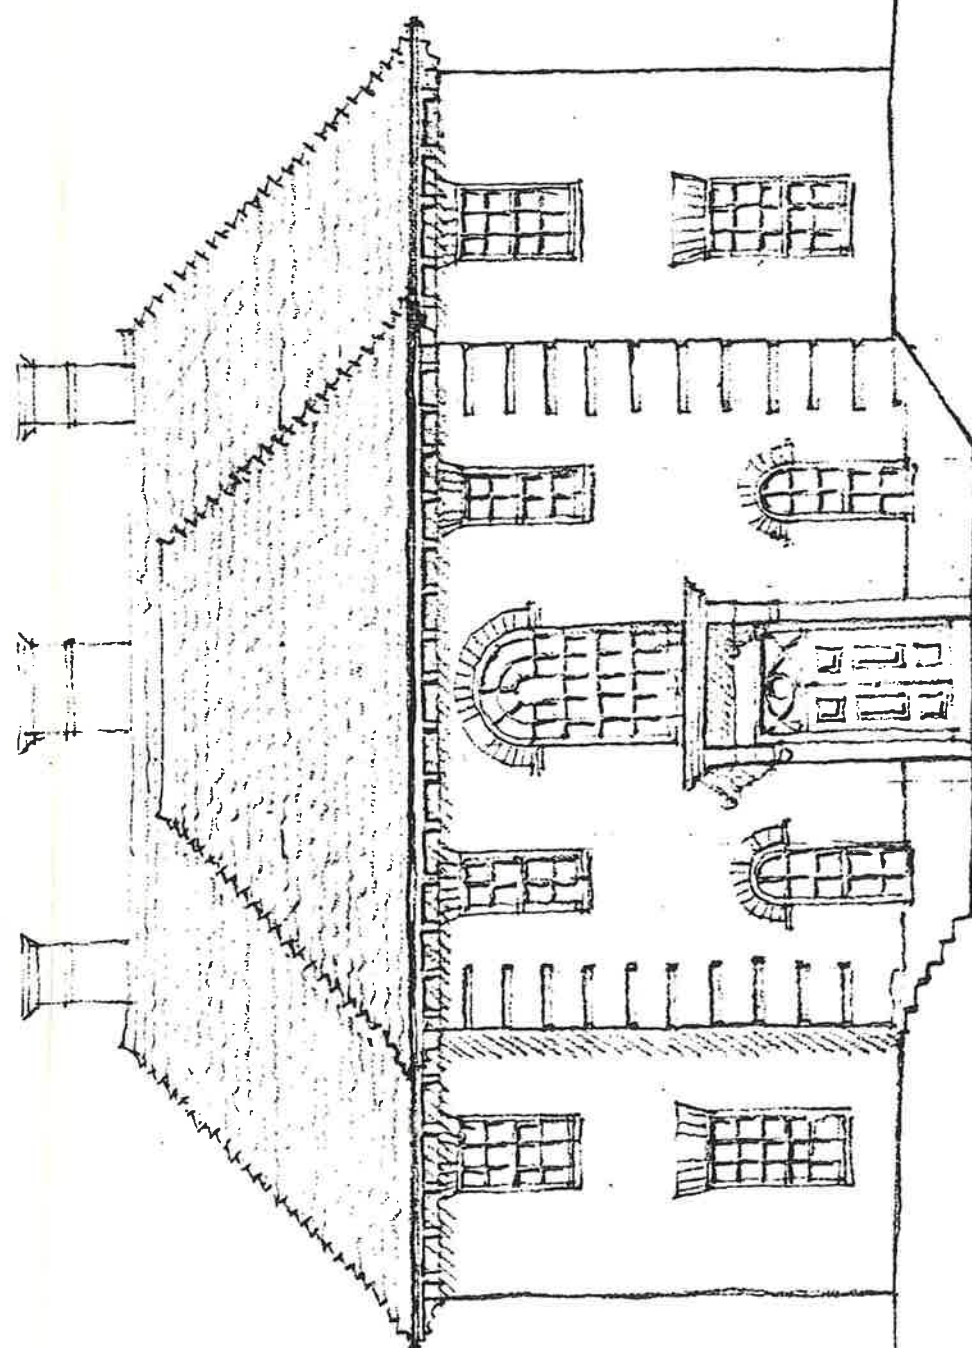

ENTRANCE ELEVATION

1 3 5 7 6

WF

KDC
PLANNING SERVICES
24 JAN 1989

PROPOSED REPLACEMENT DWELLING
HIPPHENSCOMBE
WINCHESTER DESIGN [ARCHITECTS] LTD
JANUARY 1989
1:100


K13576

1 3 5 7 6


WF.

KDC
PLANNING SERVICES
24 JAN 1989

AMENDED PLANS

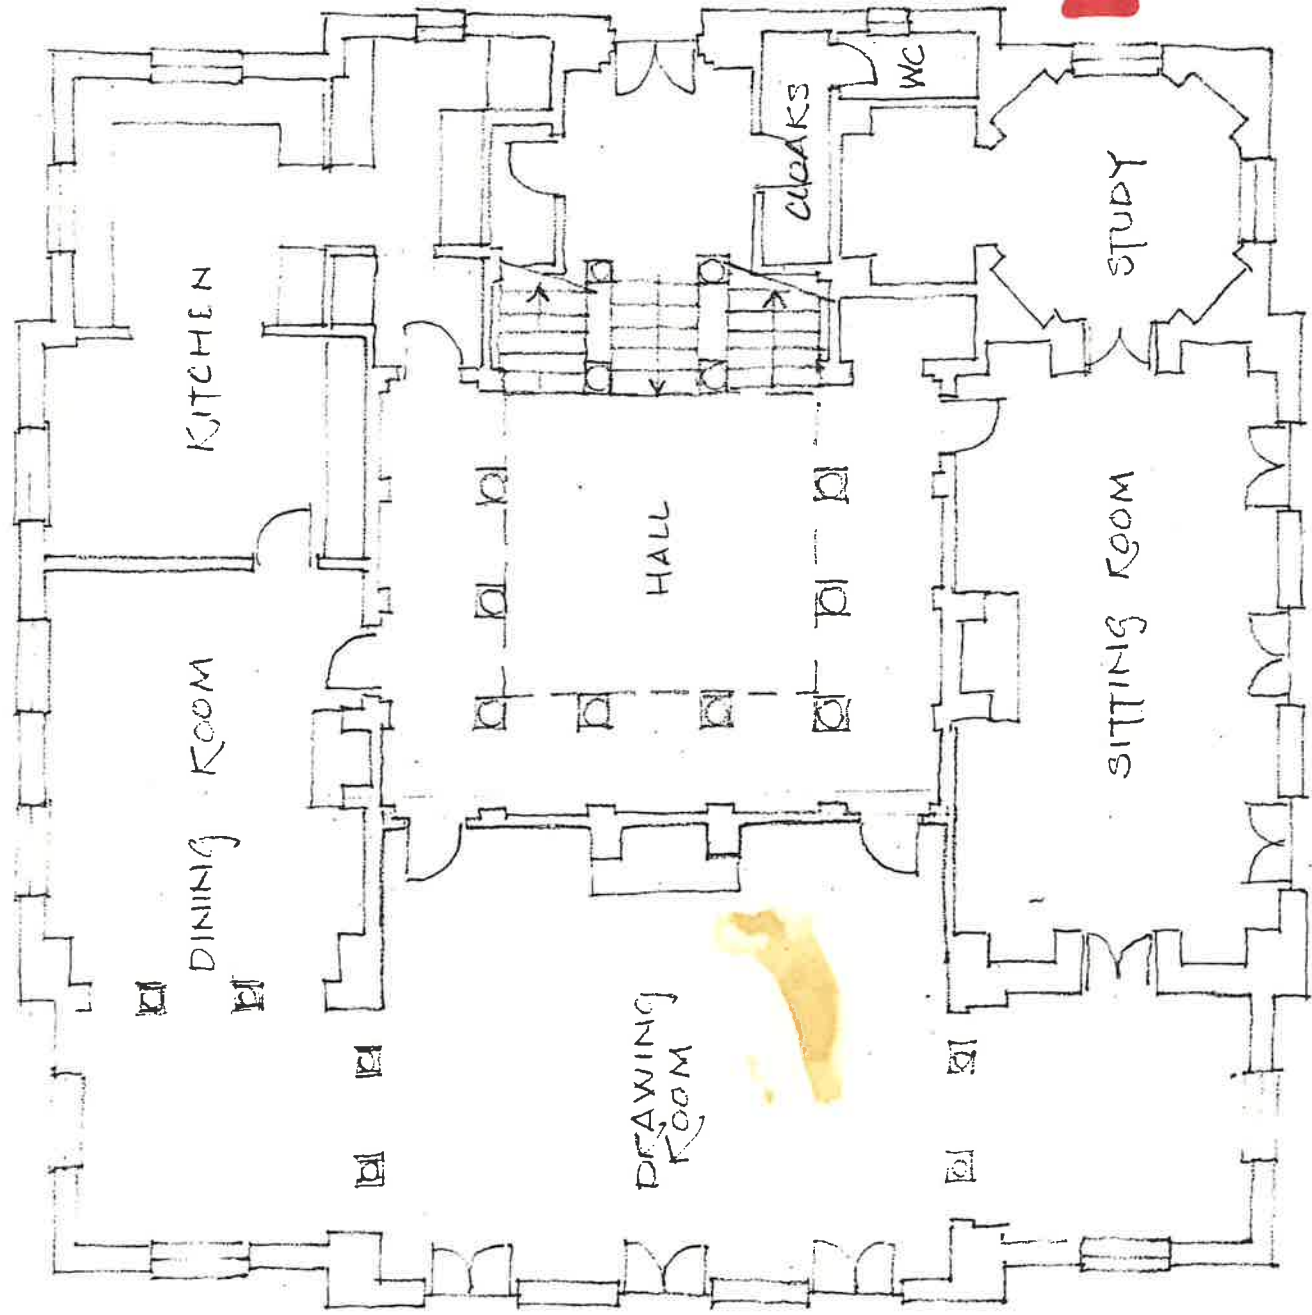

GROUND FLOOR

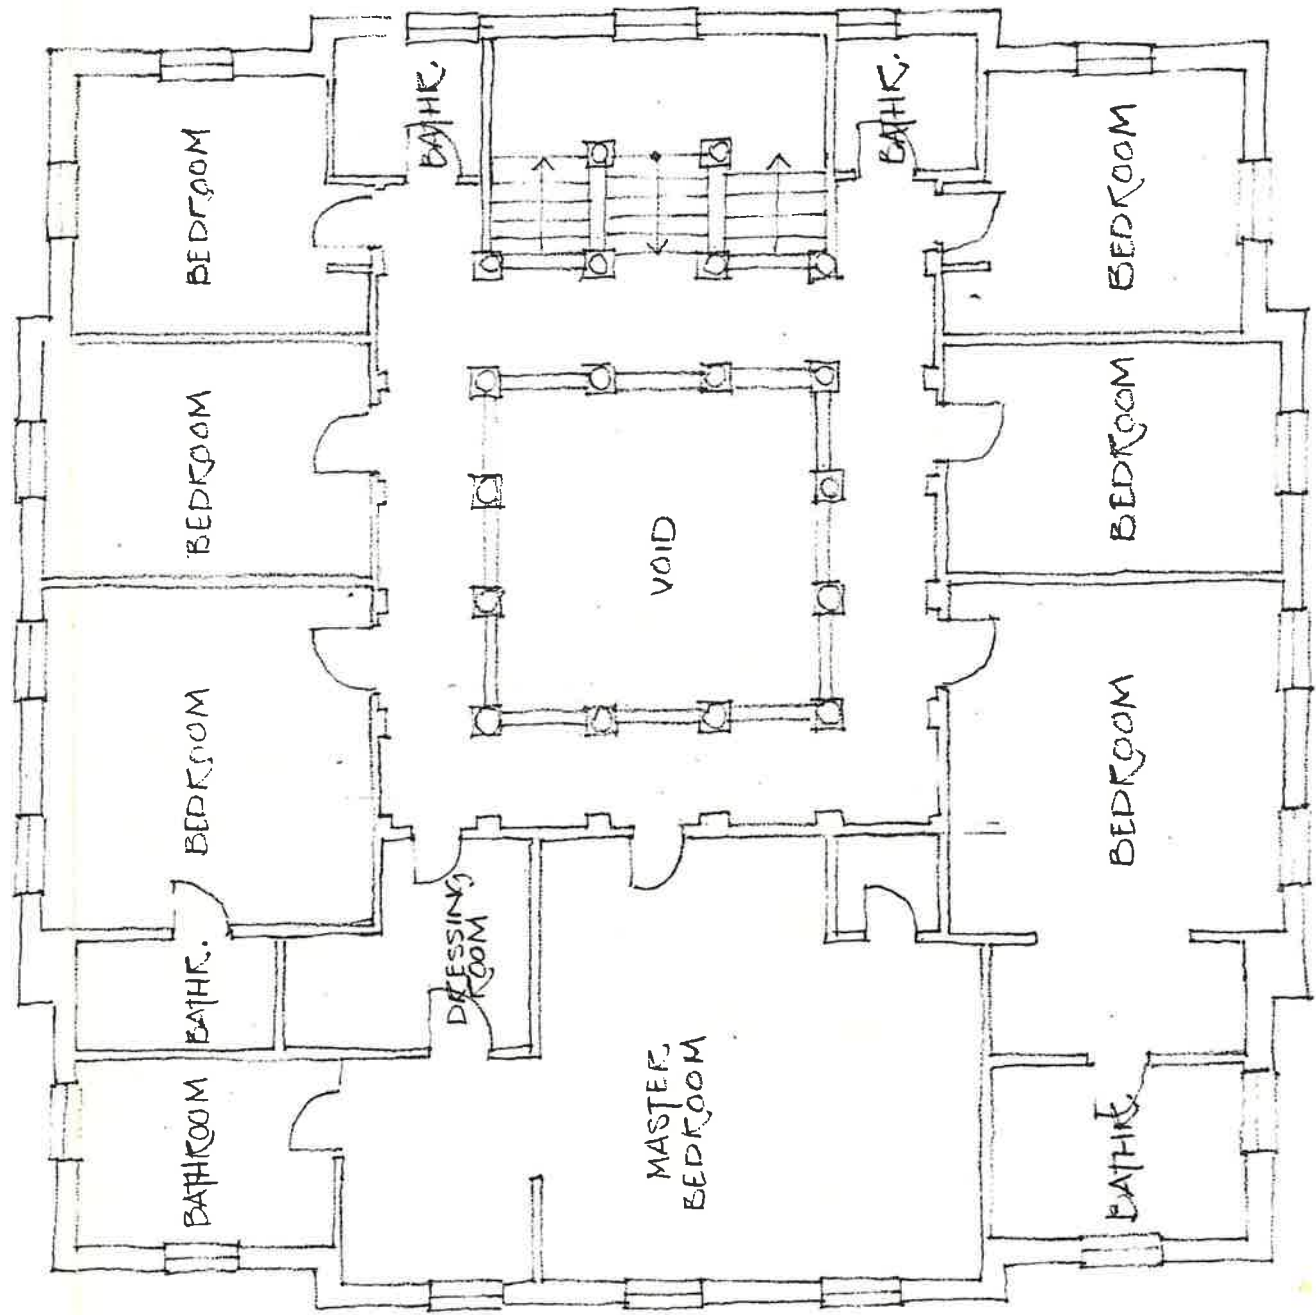

FIRST FLOOR

PROPOSED REPLACEMENT DWELLING
HIPPENSCOMBE
WINCHESTER DESIGN [ARCHITECTS] LTD
JANUARY 1989 1:100