


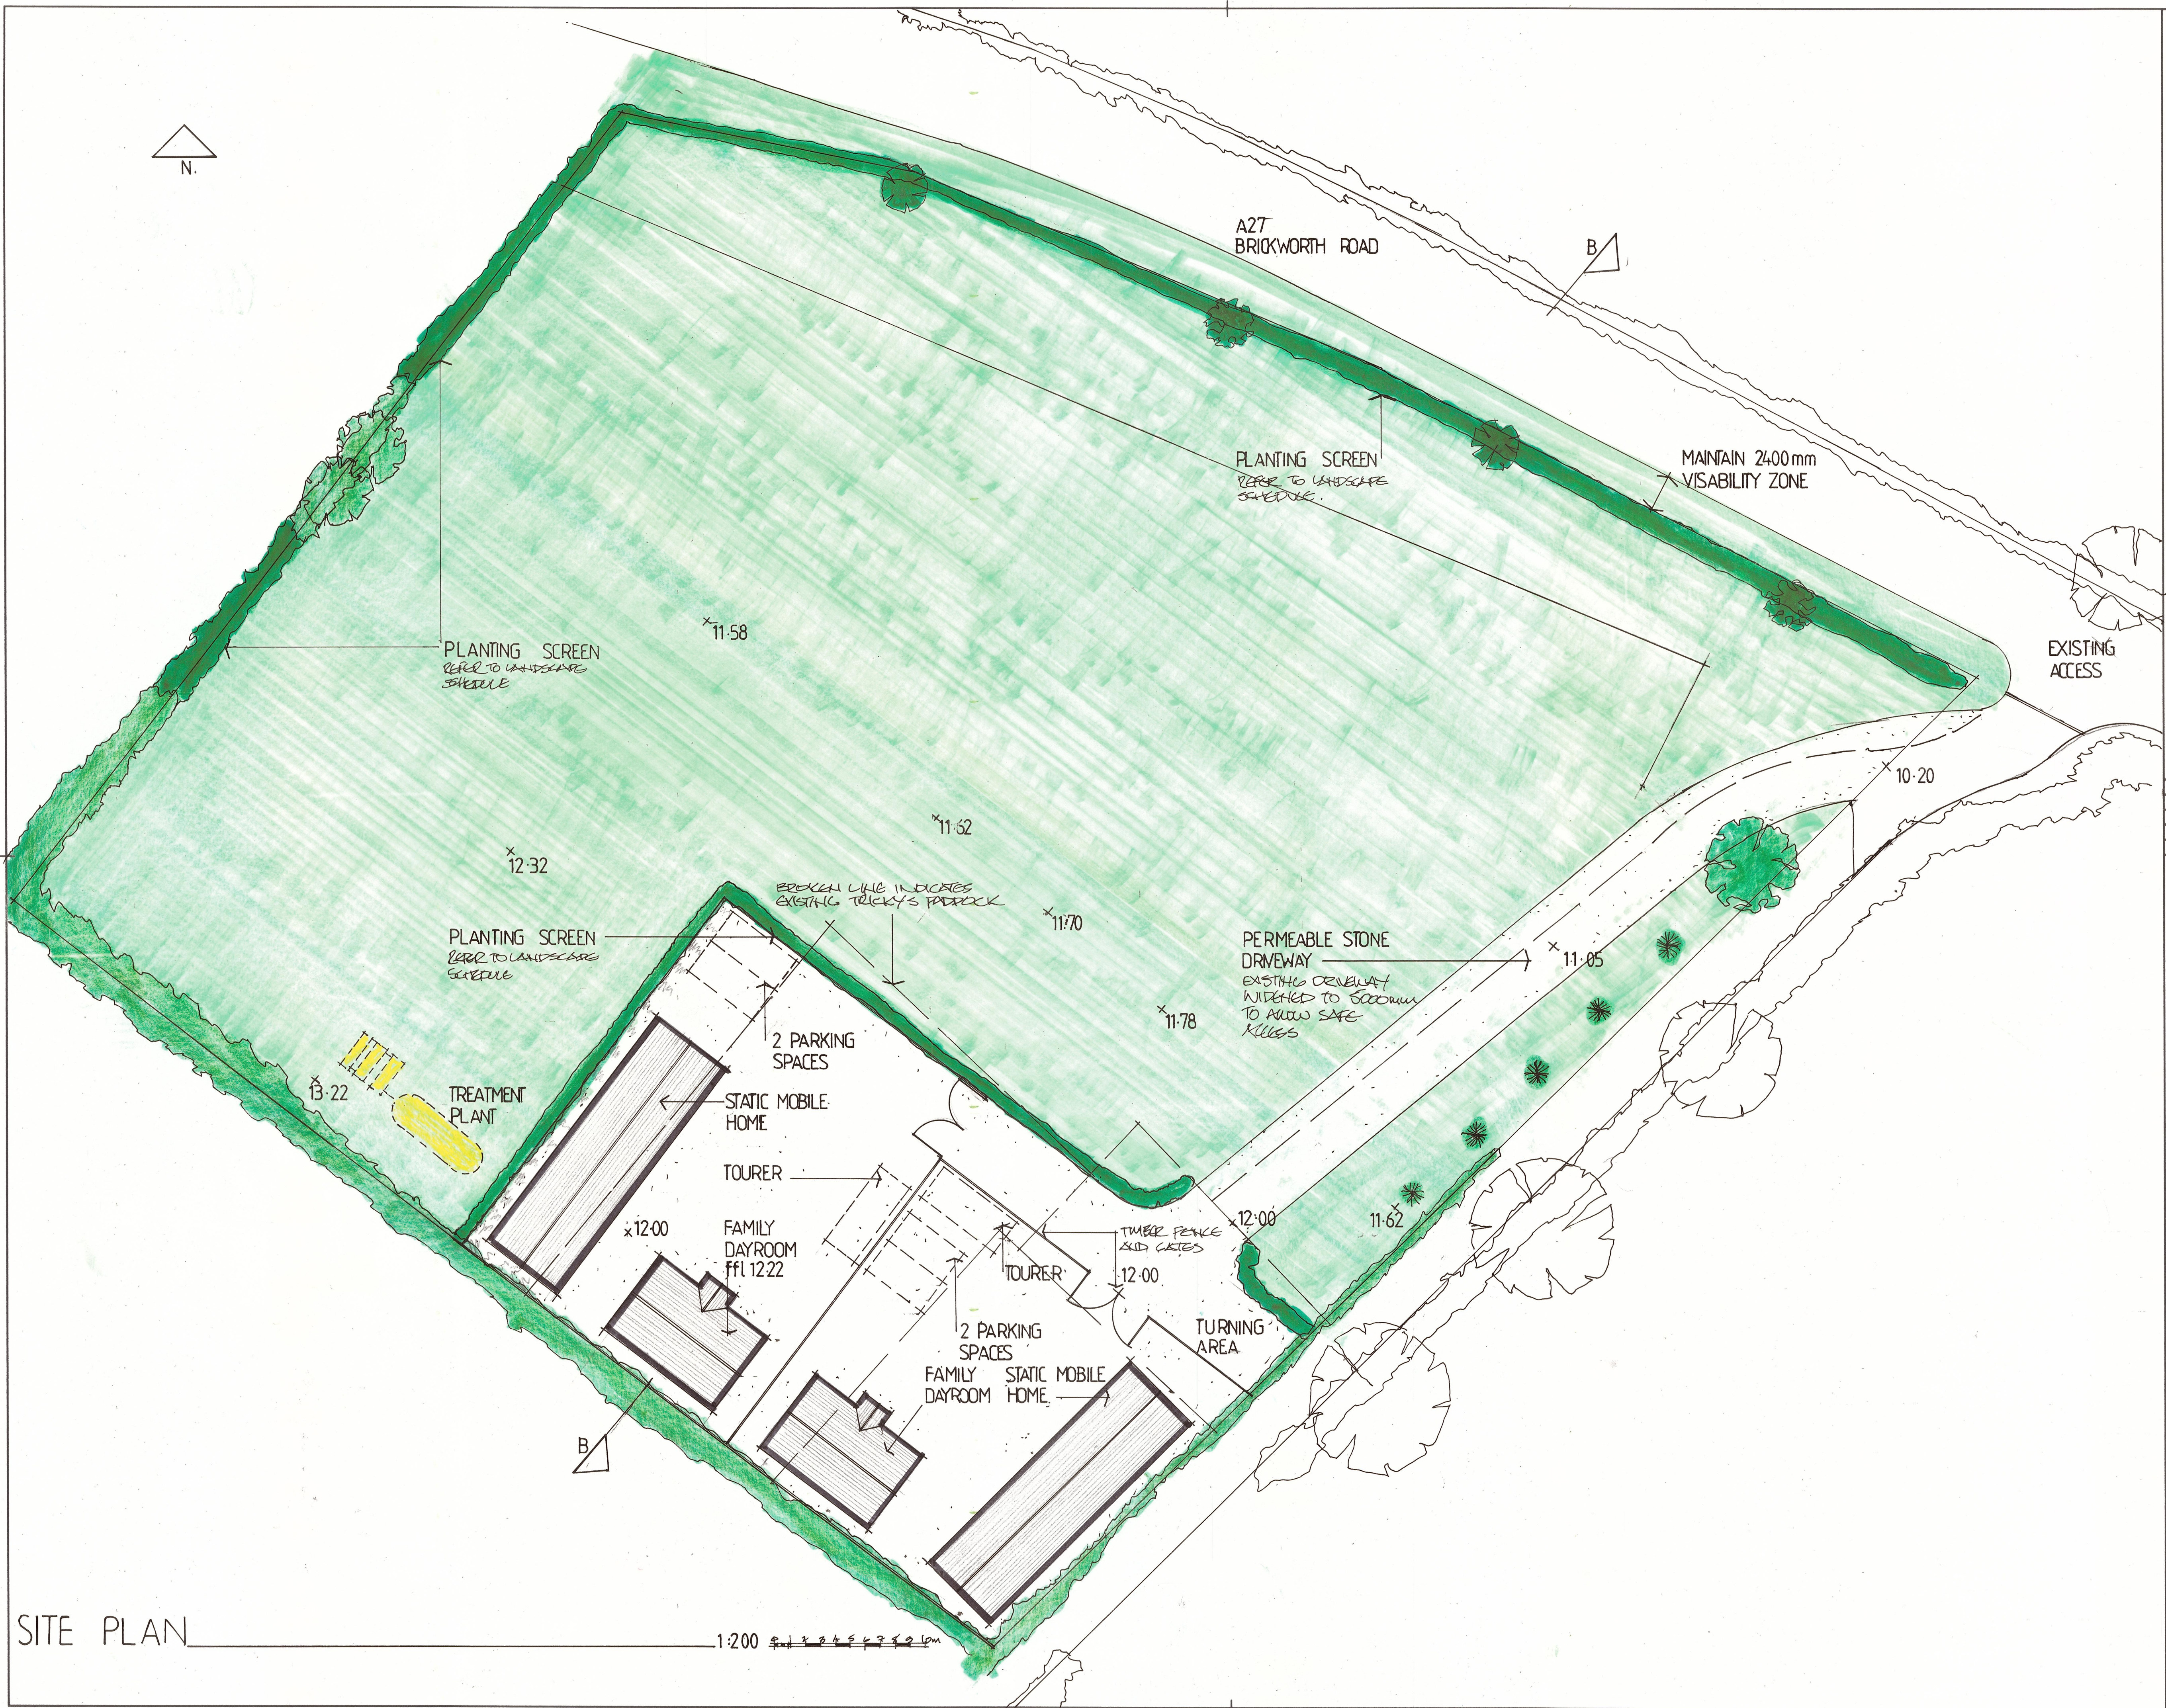

A		
	Date	Revisions

© copyright

© copyright

Client
MR J.GAMMELL

Job Title
TRICKY'S PADDOCK
BRICKWORTH ROAD
WHITEPARISH
SALISBURY
WILTS

Drawing Title
REVISED SITE PLAN AS
PROPOSED
(THIS DRAWING REPLACES 13/TECK/02A)

Scale 1:200

Date FEB 2020	Drawn by KS
---------------	-------------

Drg. No. 19 / TRICK / 05

IV