



Existing and Proposed Floor Plans:


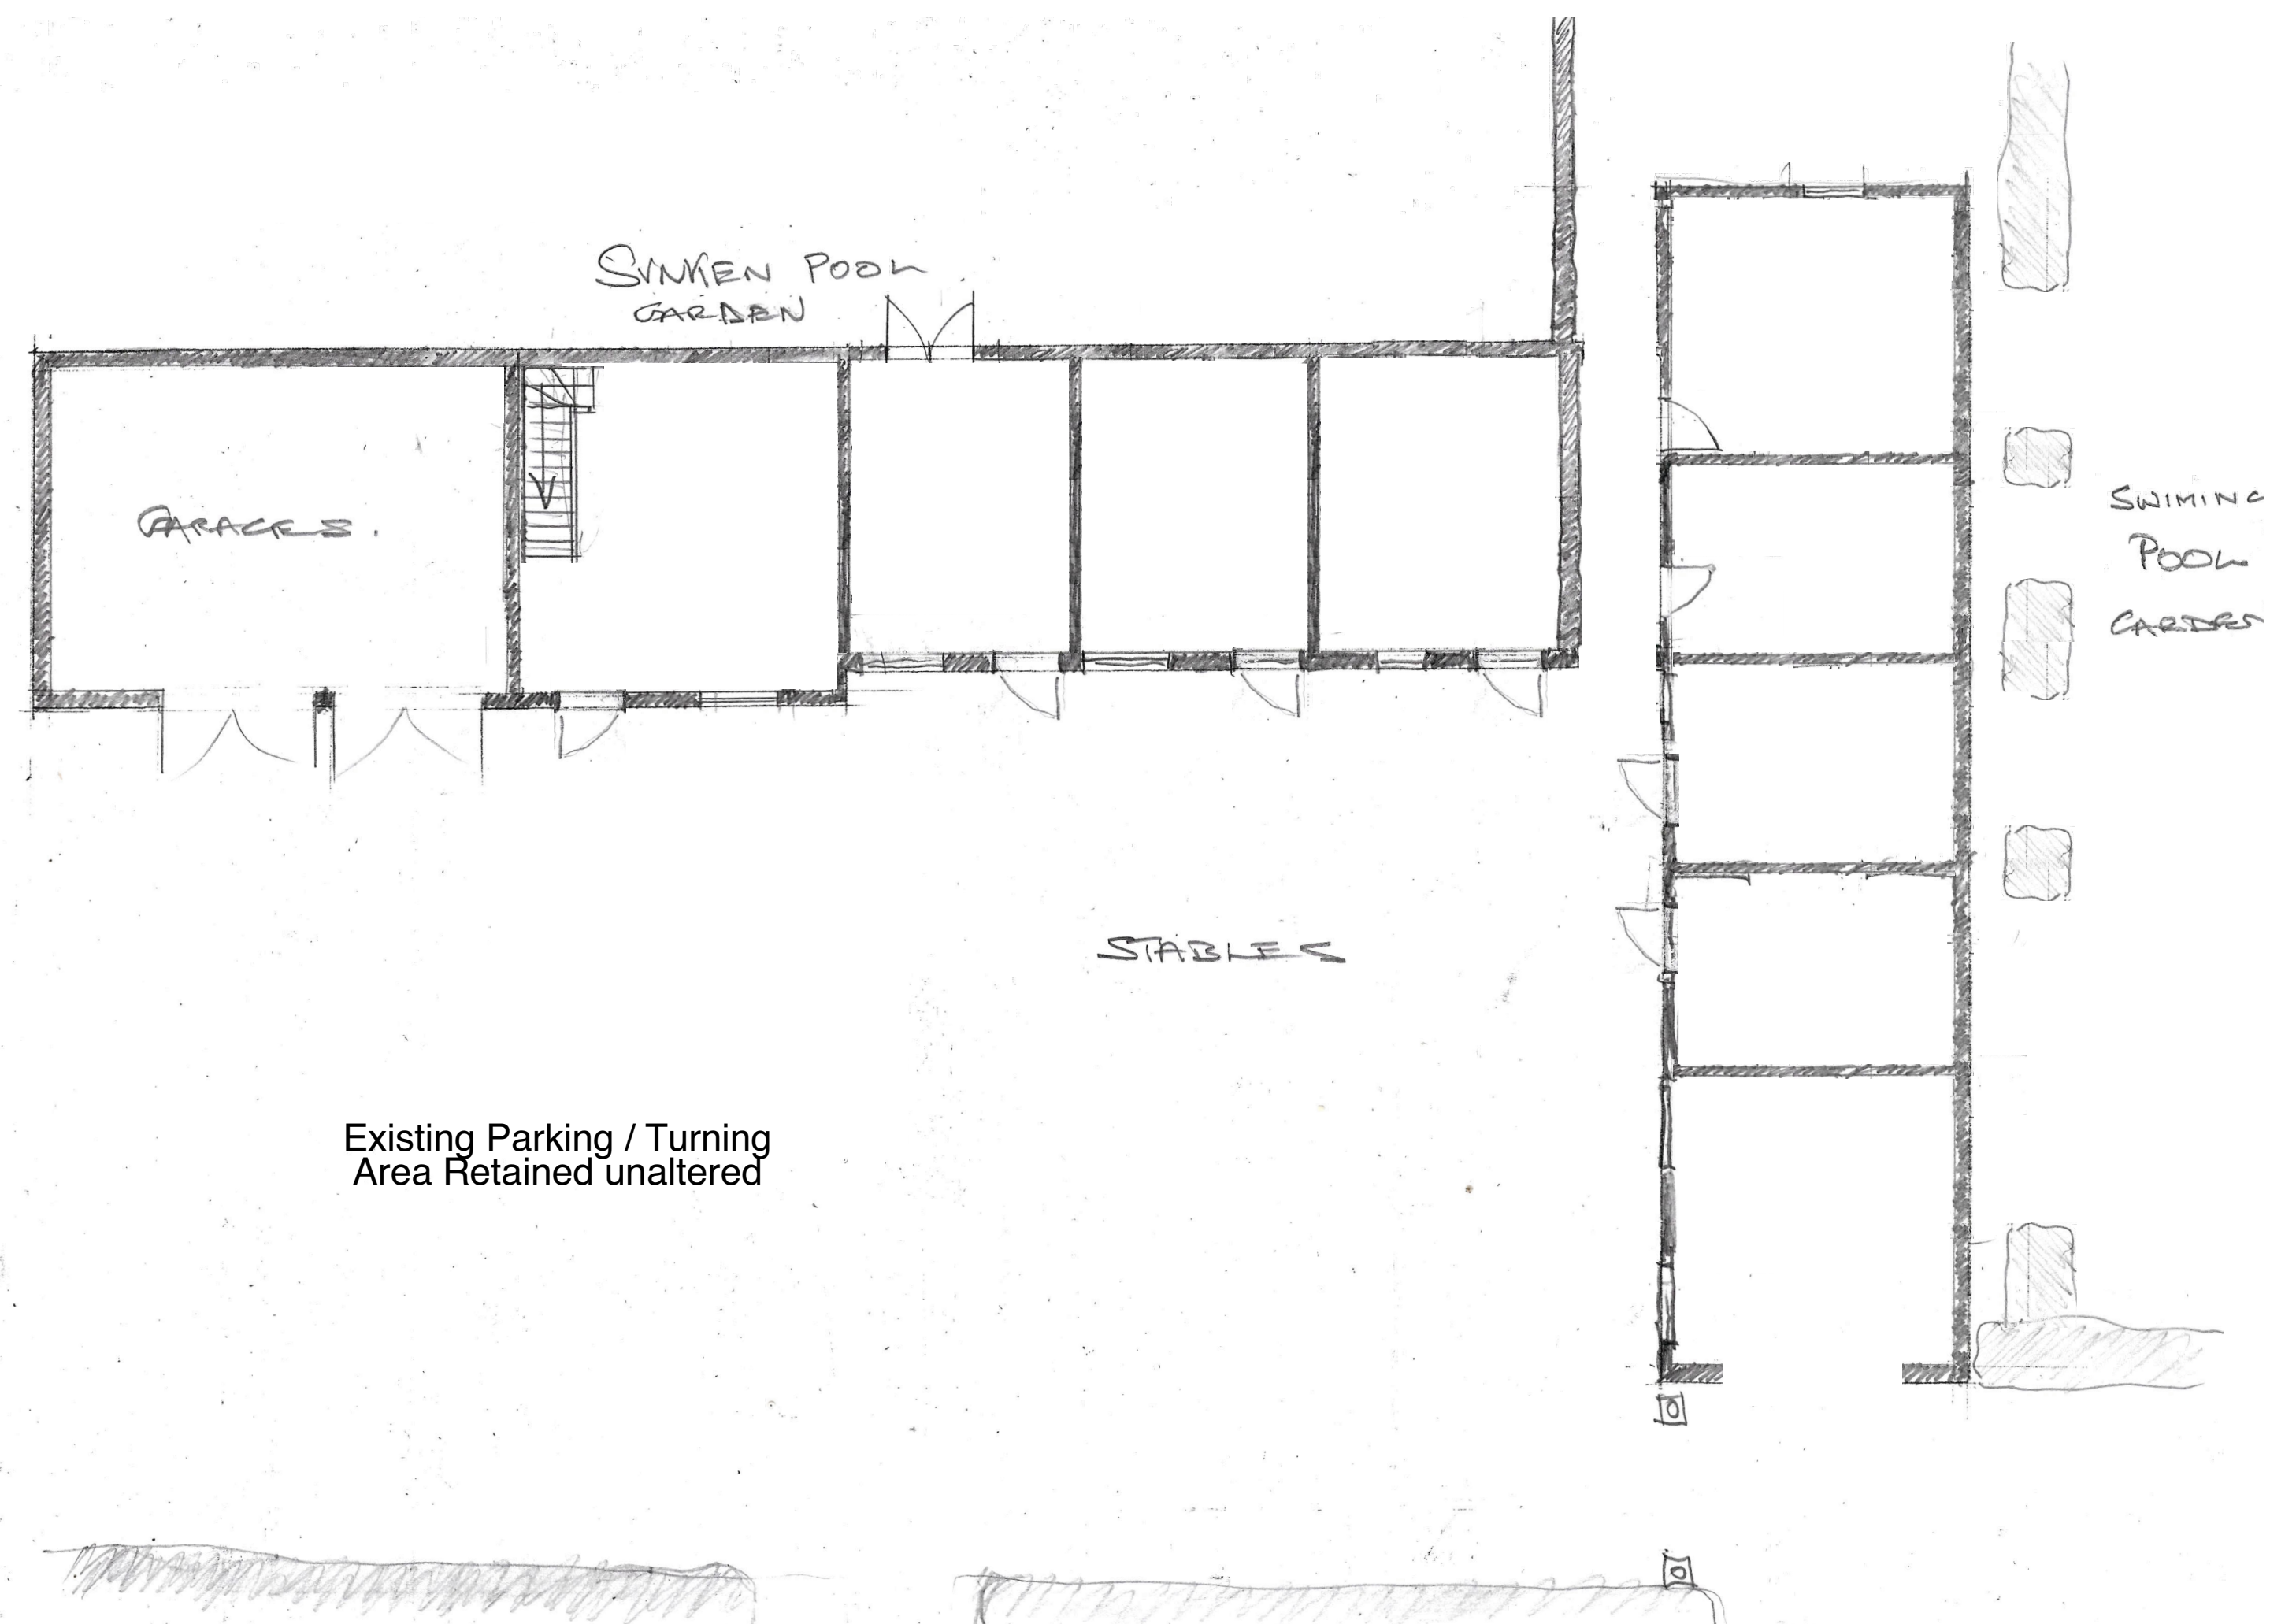


Existing Floor Plan (Scale 1:100 @ A1):

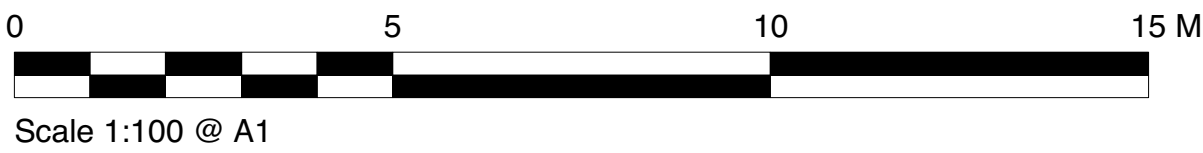


Scale 1:100 @ A1

ALVEDISTON MANOR,
ALVEDISTON

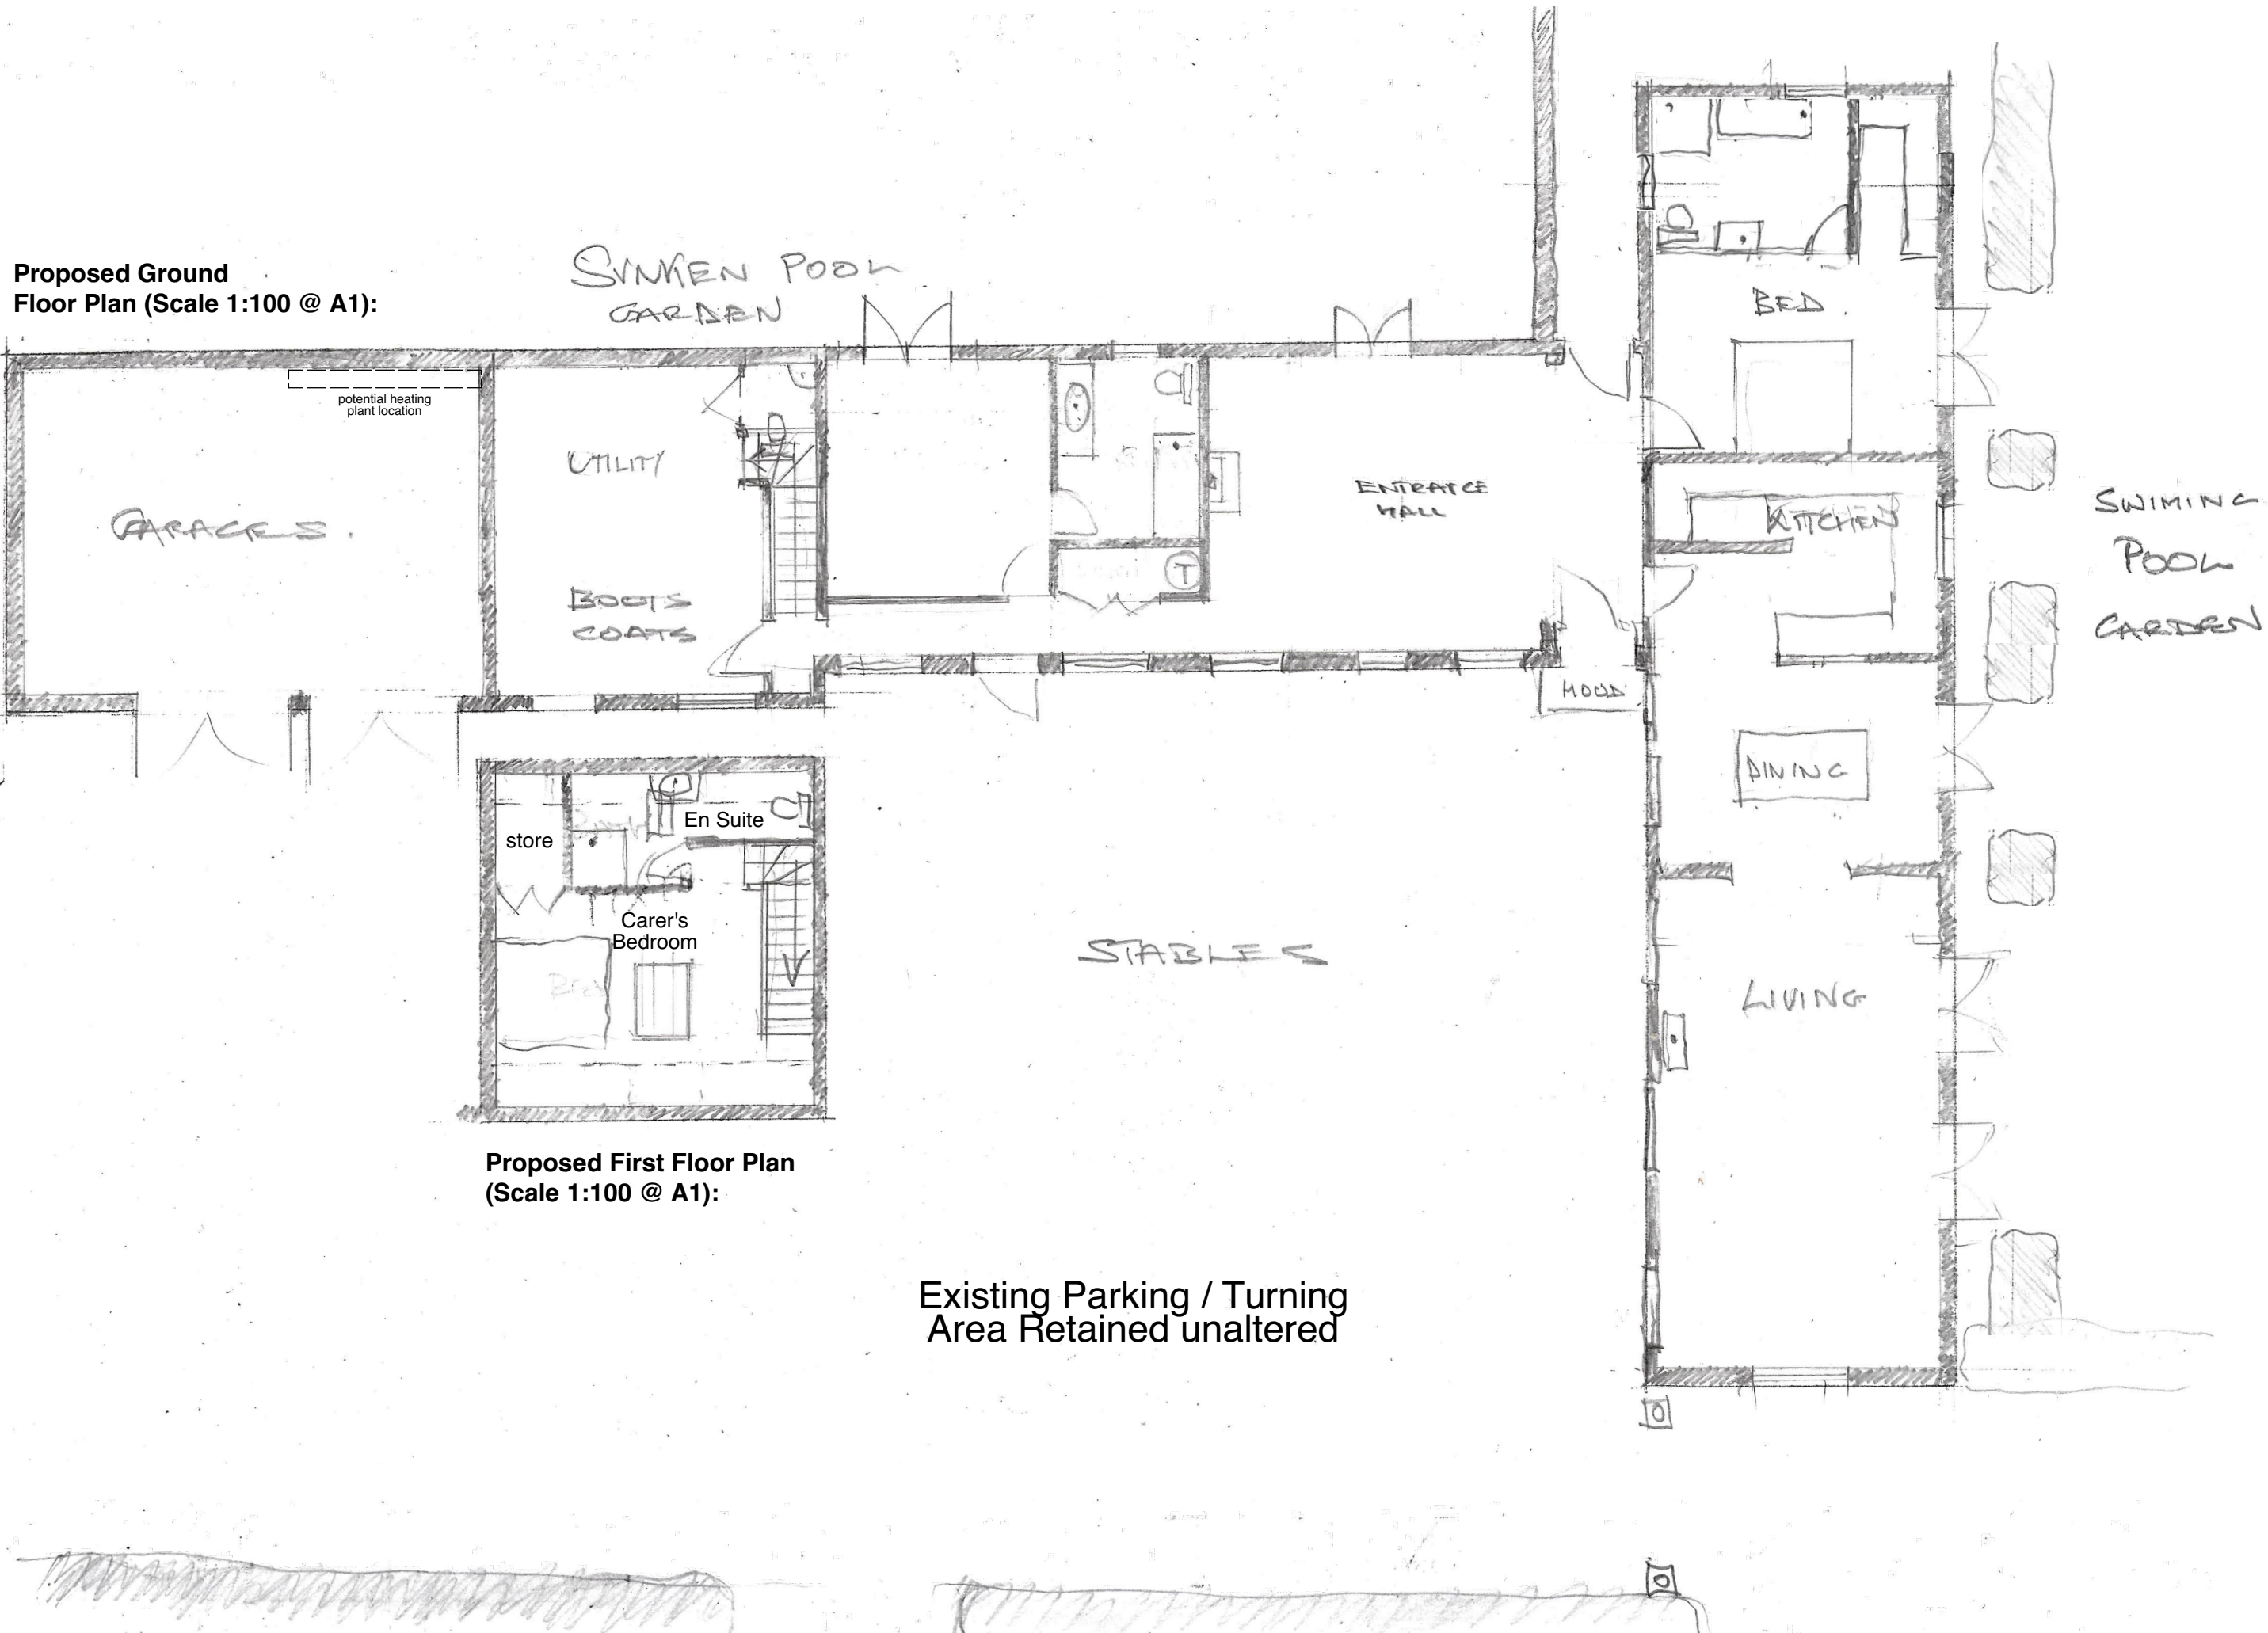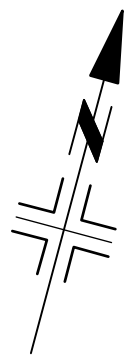

Proposed Floor Plan (Scale 1:100 @ A1):

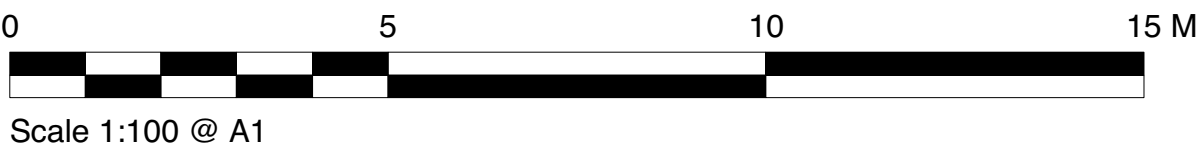

Scale 1:100 @ A1

THESE DRAWINGS ARE FOR PLANNING PURPOSES ONLY
ALL MEASUREMENTS MUST BE CHECKED ON SITE.
THESE DRAWINGS ARE NOT FOR CONSTRUCTION



TFH REEVE

ARCHITECTURAL DESIGN · CONSULTANCY
SURVEYS · RESTORATION
CONSERVATION EXPERTISE

Tel: 01747 828677

DONHEAD MILL
DONHEAD ST ANDREW
SHAFTESBURY
DORSET SP7 9EP

FAX: 01747 829205
e-mail: tfhreeve@gmail.com

CLIENT: Mr & Mrs R Heath
JOB: Alvediston Manor, The Street, Alvediston,
Salisbury, Wiltshire, SP5 5JZ

DWG: Existing and Proposed Floor Plans

SCALE: as shown
DATE: 06/2025
DRAWN: TFR
CHECKED: TFR

DWG N°: 1502/07F