



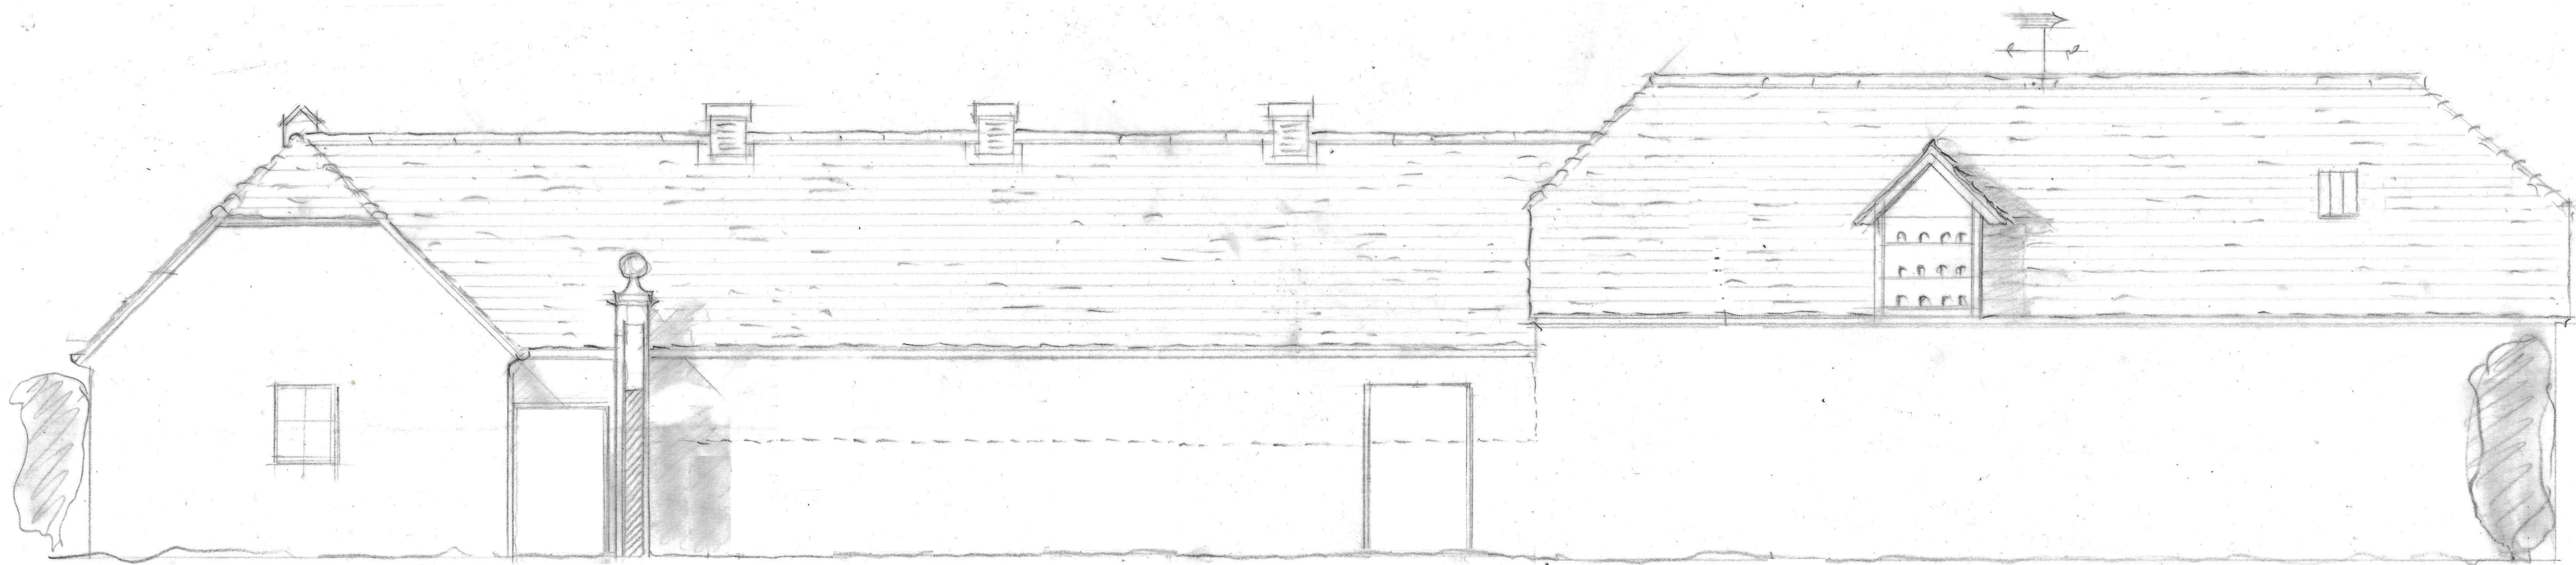


North Facing Elevation (Scale 1:50 @ A1):

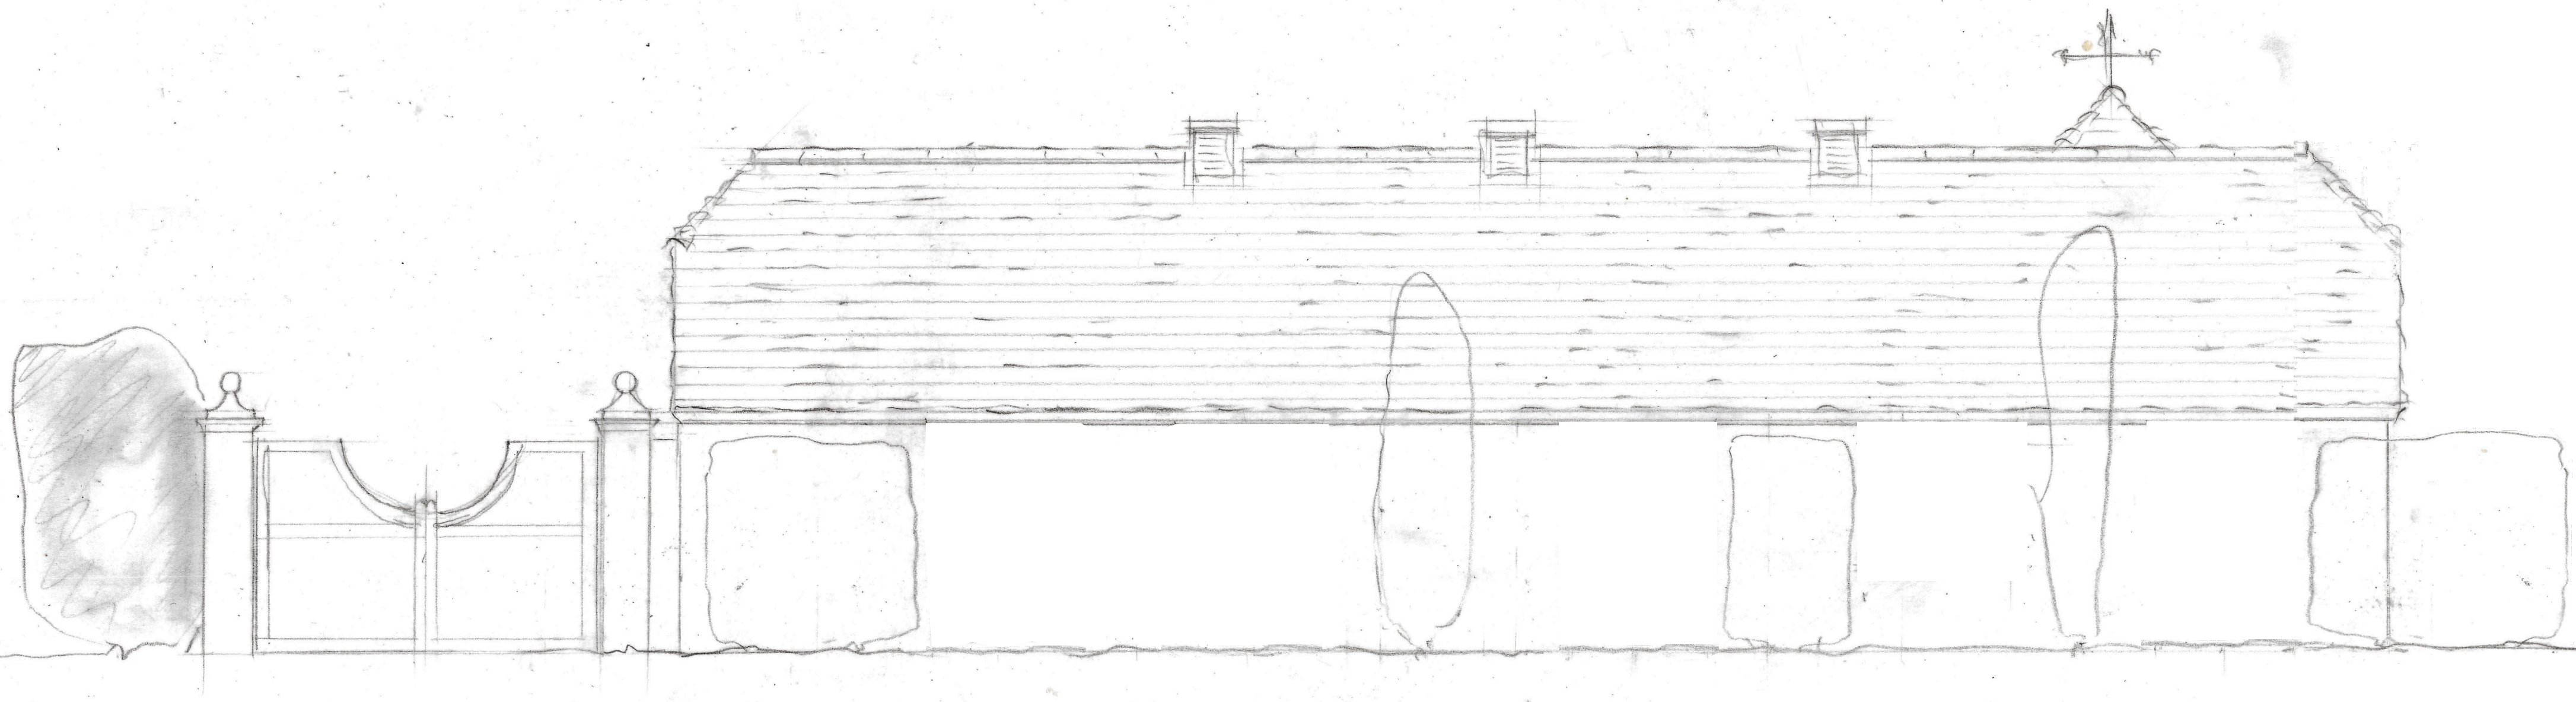

East Facing Elevation (Scale 1:50 @ A1):

THESE DRAWINGS ARE FOR PLANNING PURPOSES ONLY
ALL MEASUREMENTS MUST BE CHECKED ON SITE.
THESE DRAWINGS ARE NOT FOR CONSTRUCTION

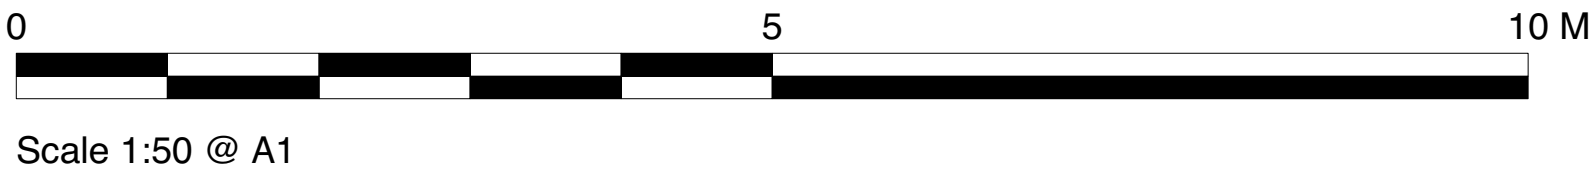

TFH REEVE

ARCHITECTURAL DESIGN · CONSULTANCY
SURVEYS · RESTORATION
CONSERVATION EXPERTISE

Tel: 01747 828677

DONHEAD MILL
DONHEAD ST ANDREW
SHAFTESBURY
DORSET SP7 9EP

FAX: 01747 829205
e-mail: tfreeve@gmail.com

CLIENT: Mr & Mrs R Heath
JOB: Alvediston Manor, The Street, Alvediston,
Salisbury, Wiltshire, SP5 5JZ

DWG: Existing North & East Elevations (Sheet 1)

SCALE: as shown
DATE: 06/2025
DRAWN: TFR
CHECKED: TFR

DWG N°: 1502/08