

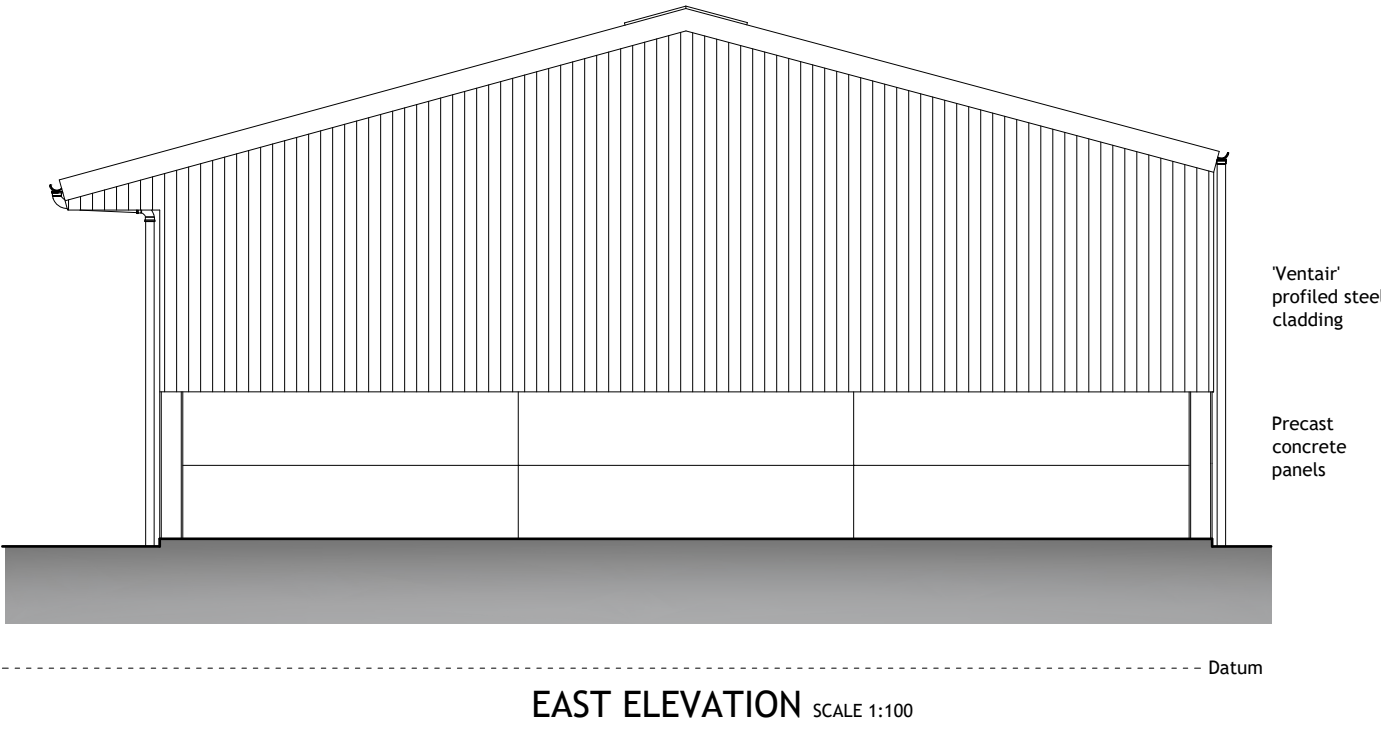
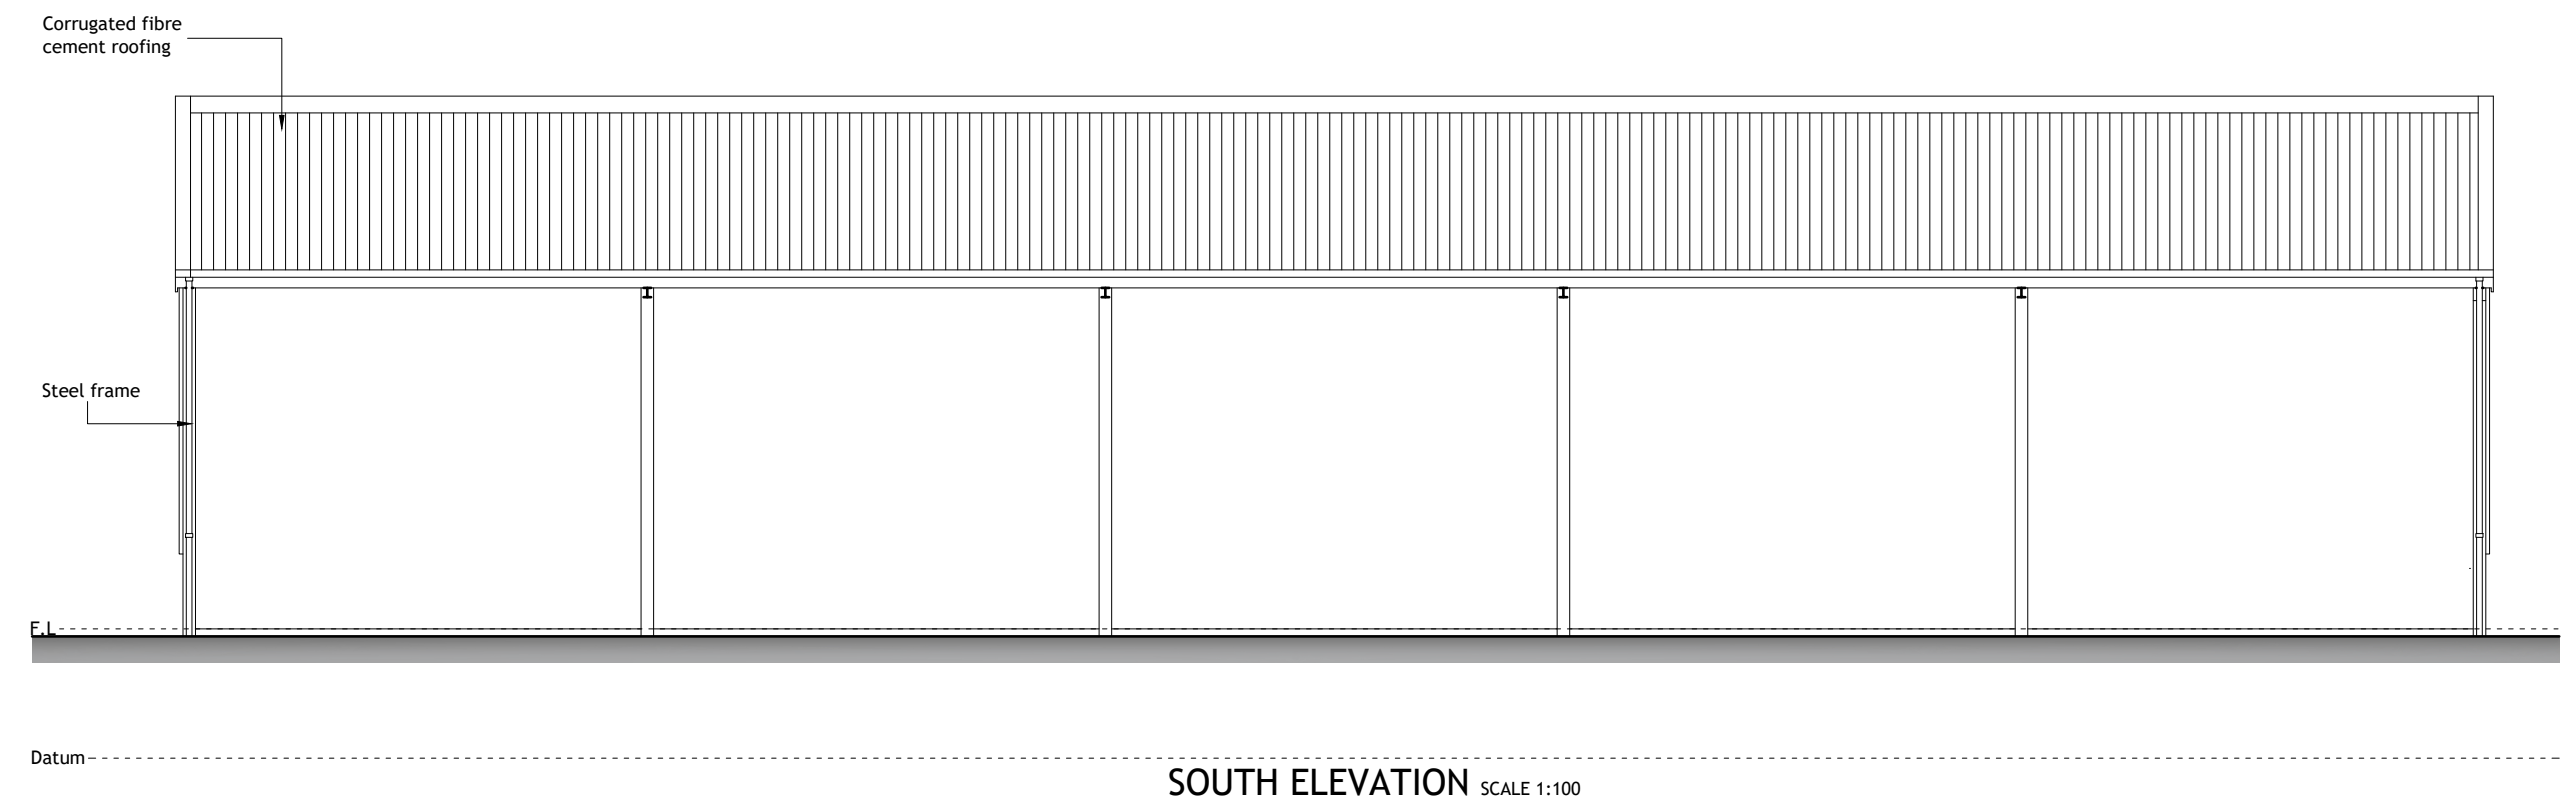
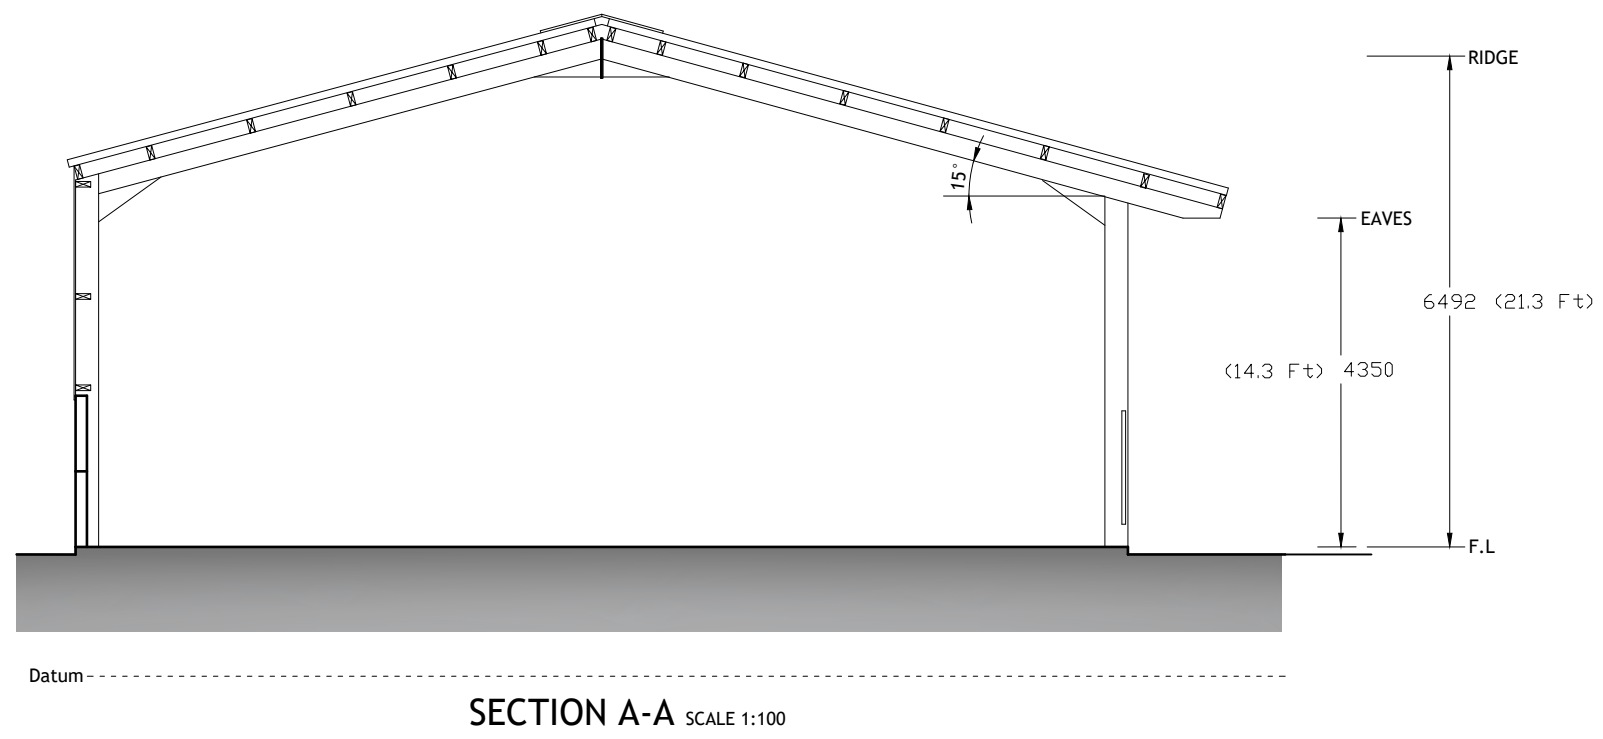
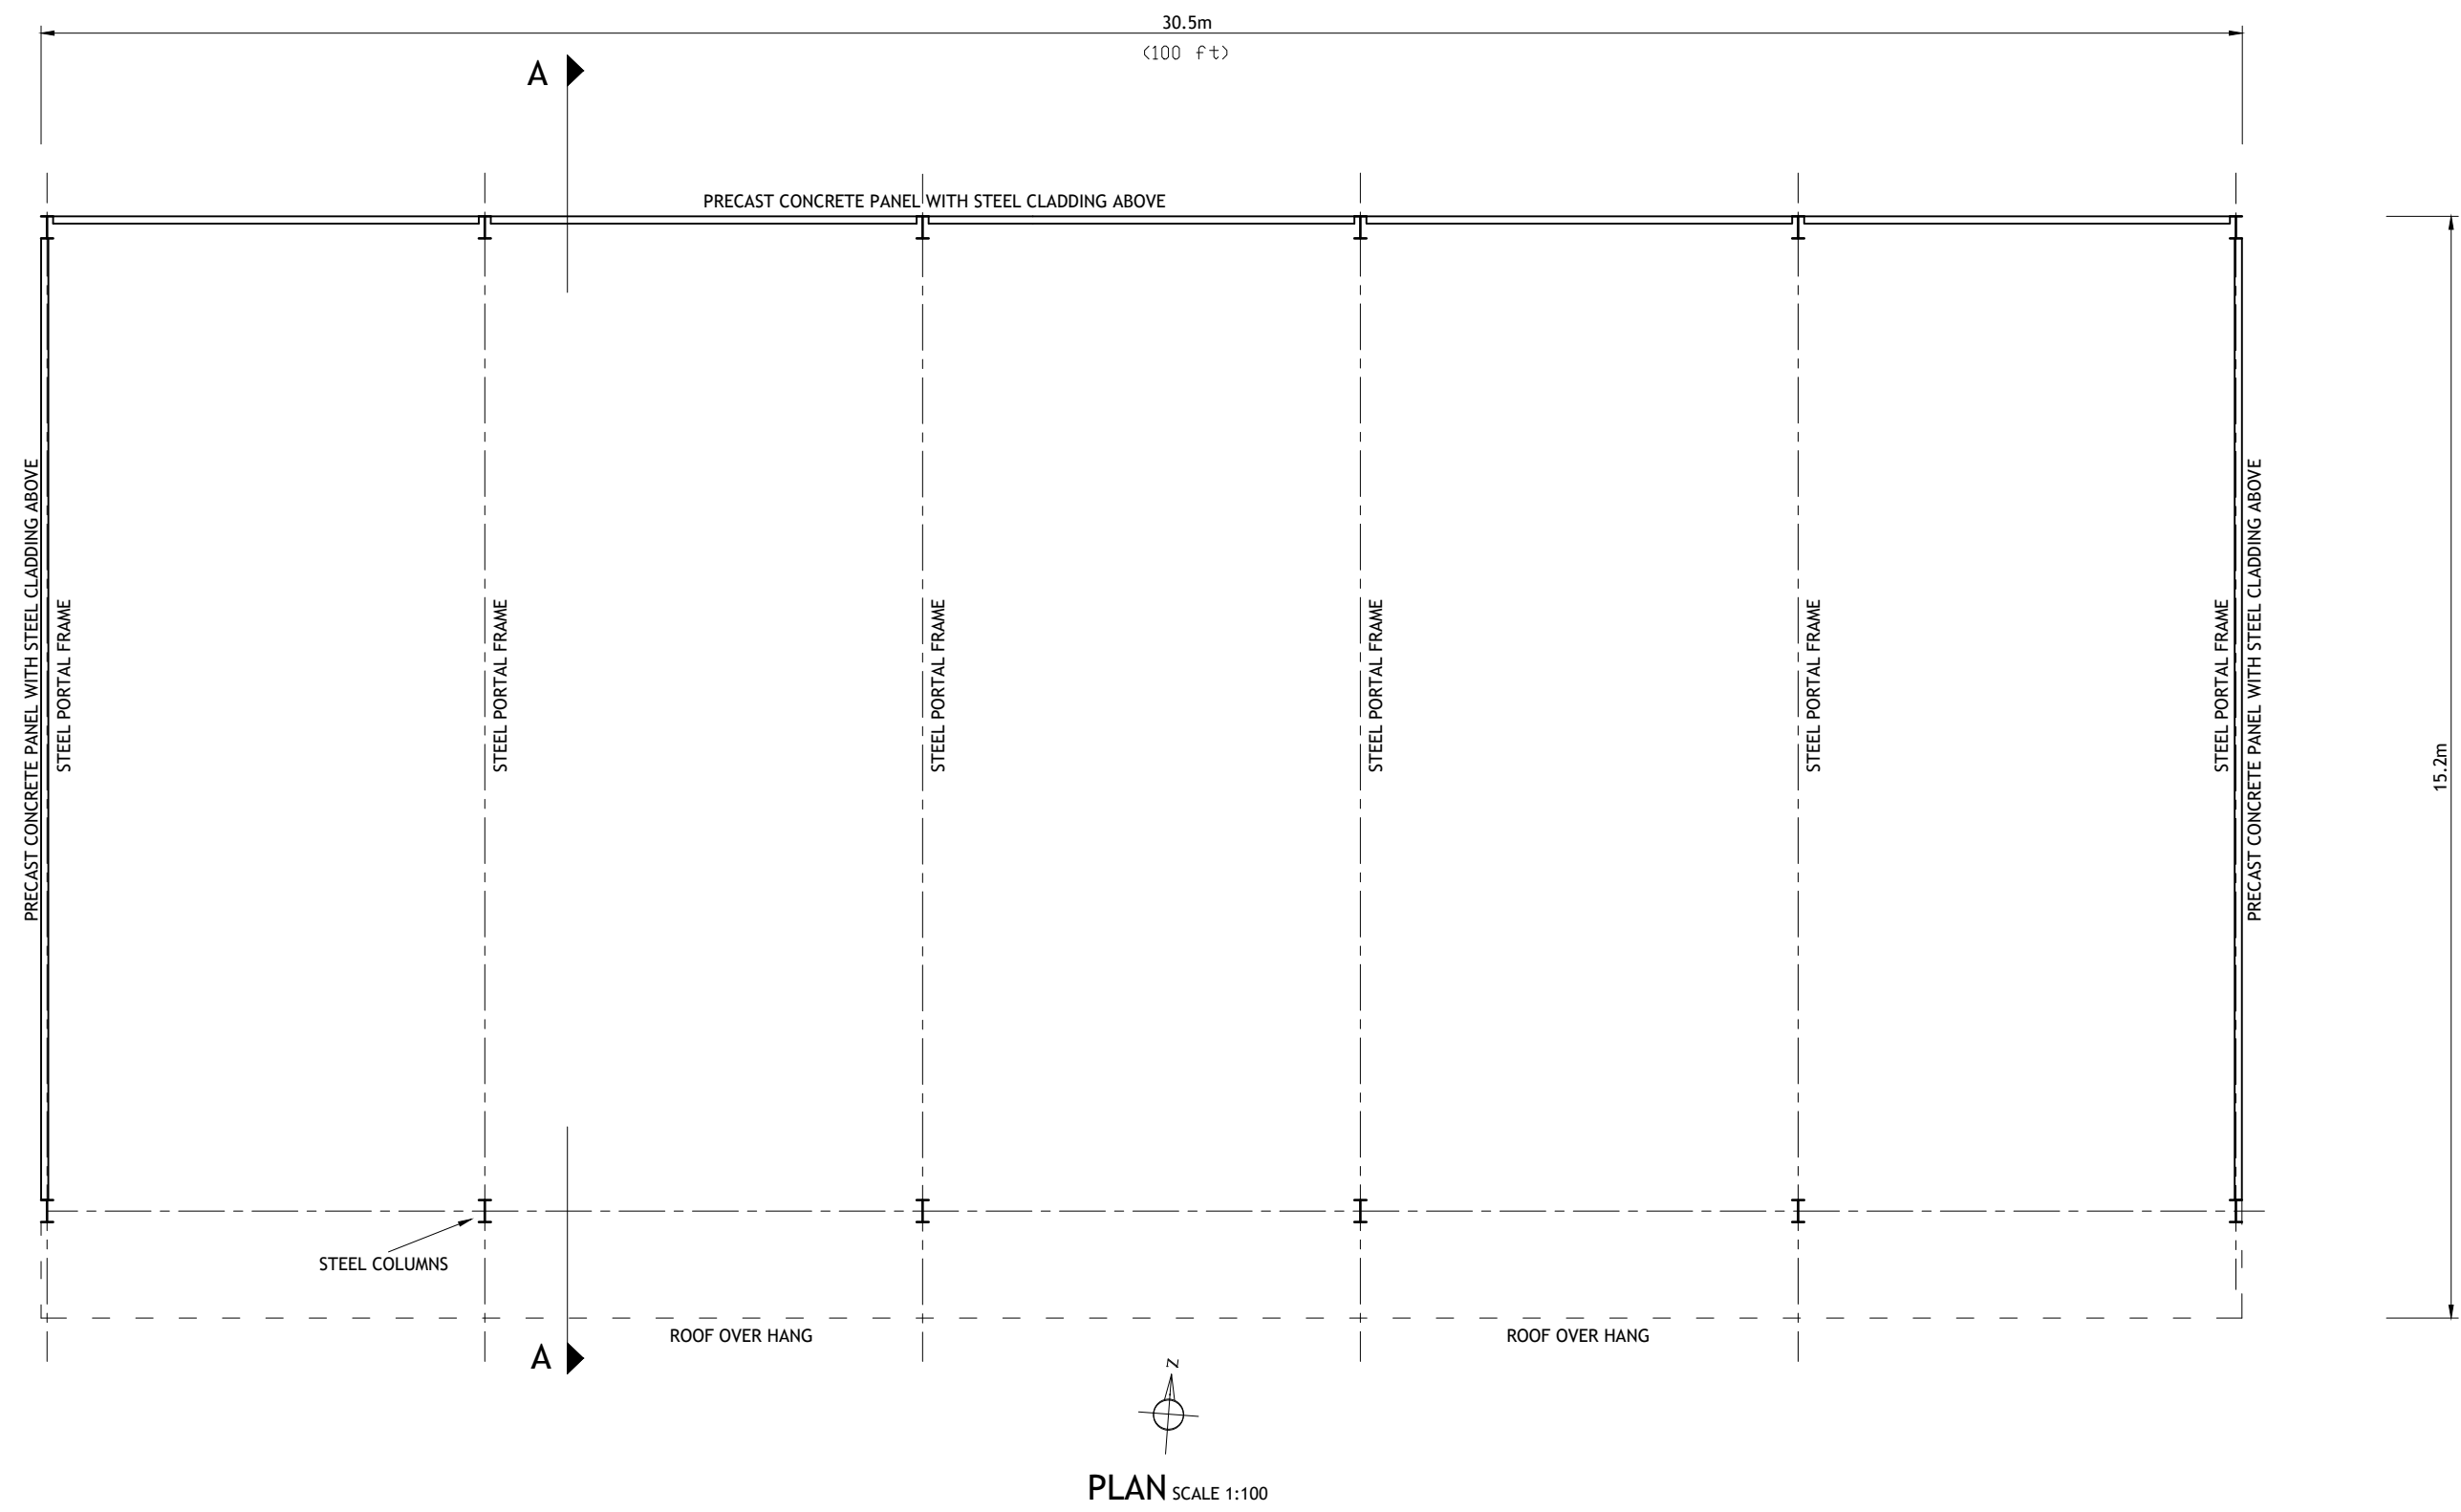


REVISIONS:

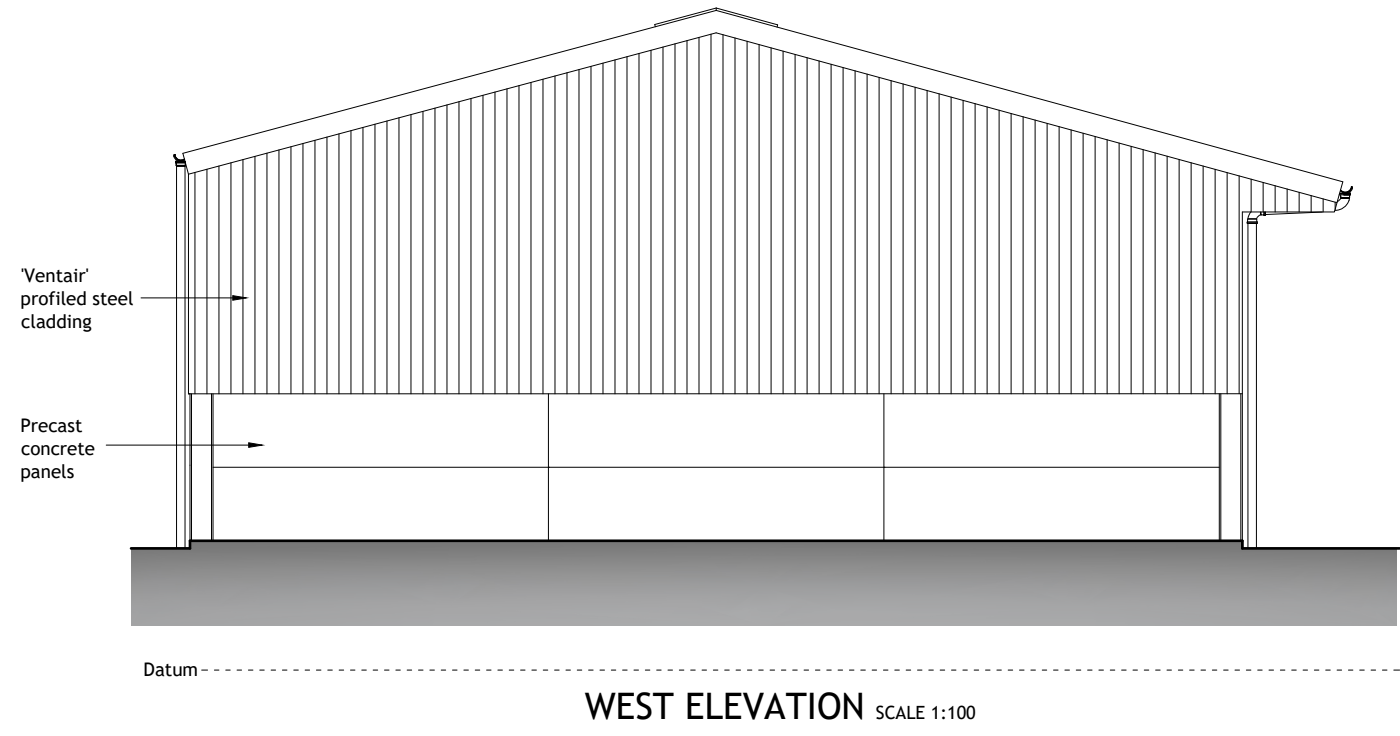

MATERIALS
ROOF: CORRUGATED FIBRE CEMENT
WALL CLADDING: VENTAIR - PROFILED STEEL CLADDING / PRECAST CONCRETE PANELS

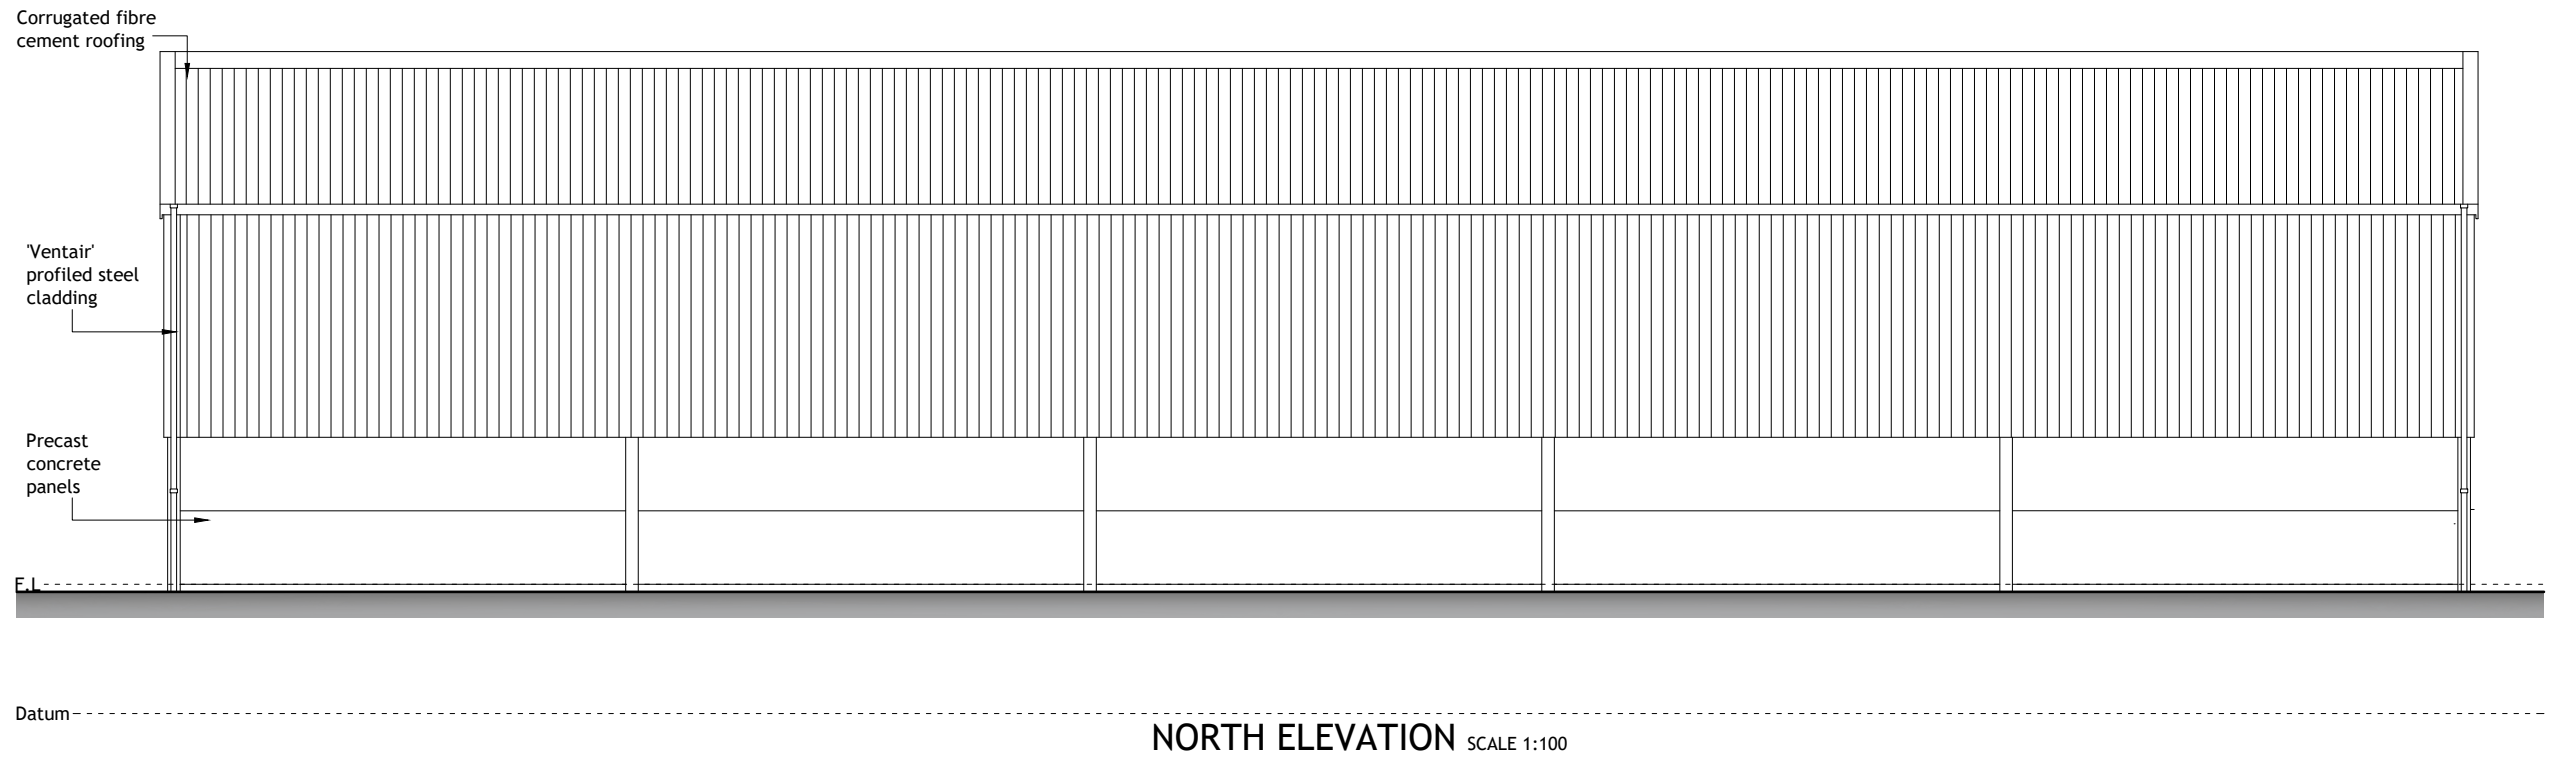

0 5
SCALE: METRES @ 1:100
To be printed at A1 size drawing sheet in order to be scaled at 1:100 as indicated.

PROJECT TITLE AND ADDRESS:
PROPOSED BARN AND COVERED YARD
KNOYLE RIDGE FARM, MILLBROOK LANE,
EAST KNOYLE, WILTSHIRE
SP3 6BY

DRAWING TITLE:
PROPOSED HAY & FODDER BARN:
FLOOR PLAN, SECTION & ELEVATIONS

SCALE: 1:100 @ A1	DRAWN BY: CMG	DATE: SEPT '26
PROJECT NUMBER: 1698	DRAWING NUMBER: 03	REVISION: -

PROPOSED HAY & FODDER BARN KNOYLE RIDGE FARM