



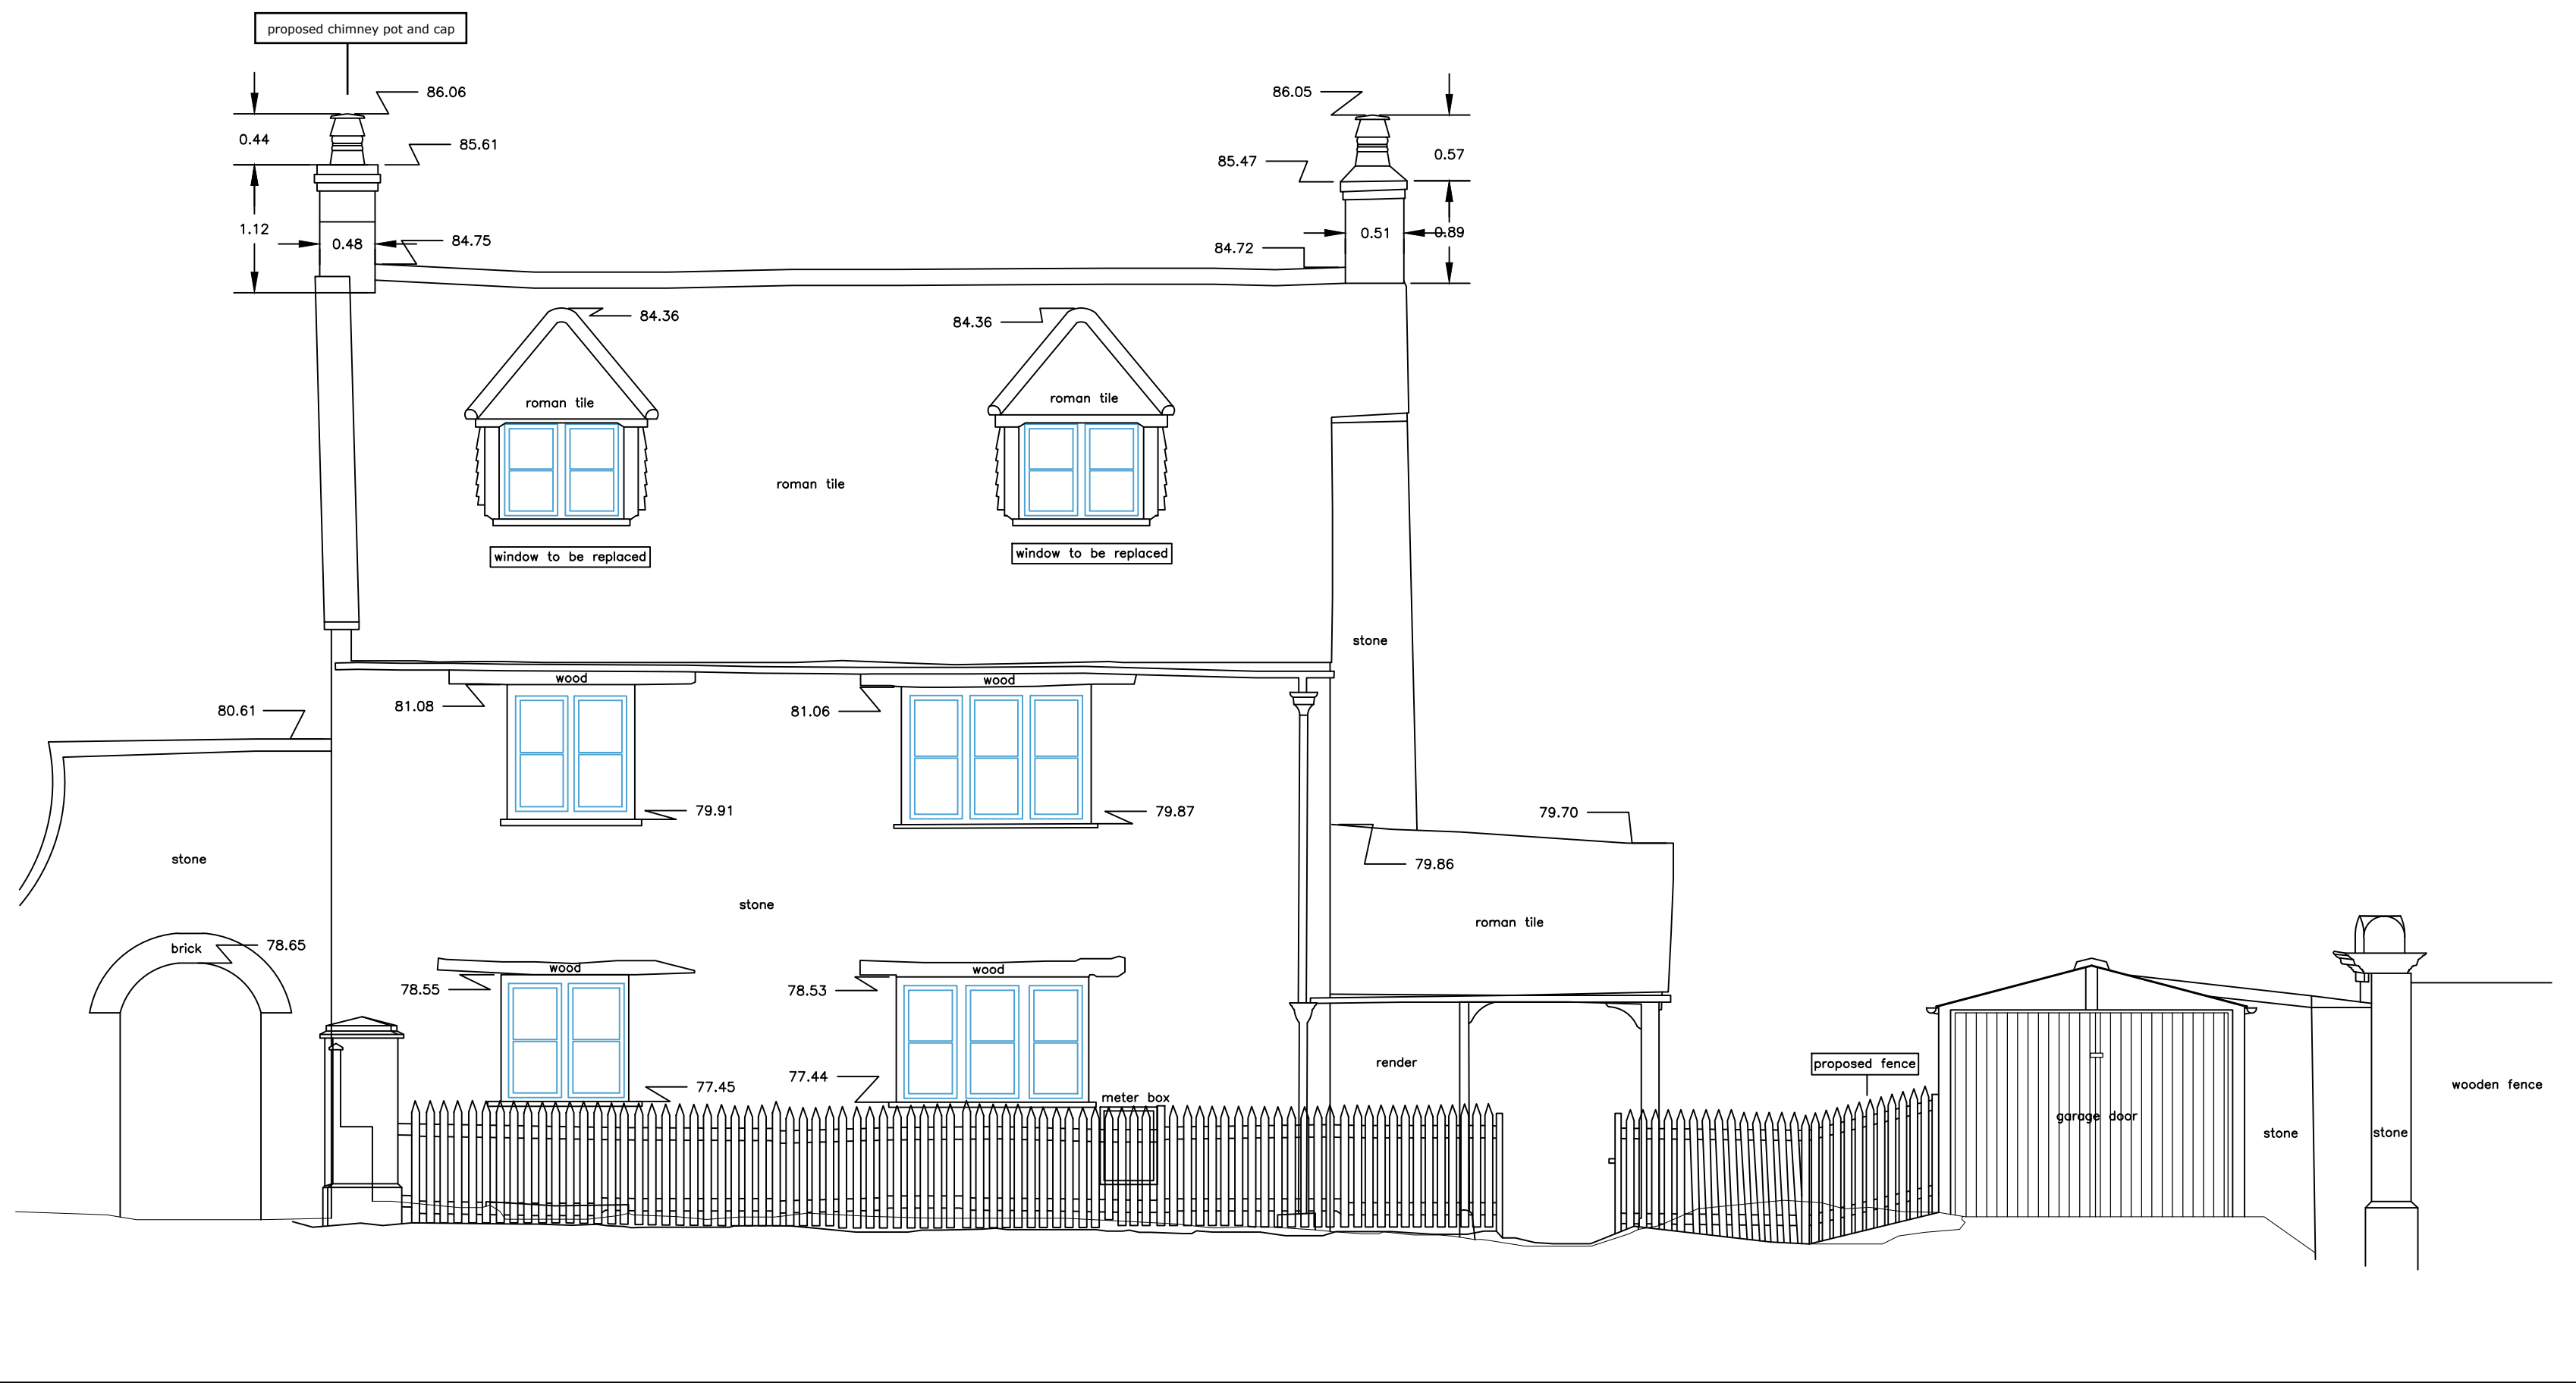


75.00m Datum Line

NORTH ELEVATION

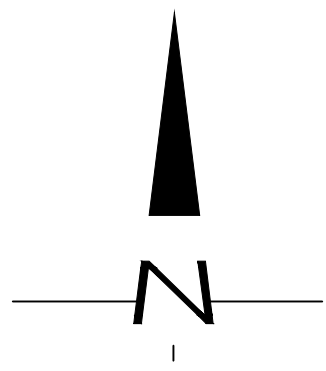

Scale 1 : 50

Elevation Locations

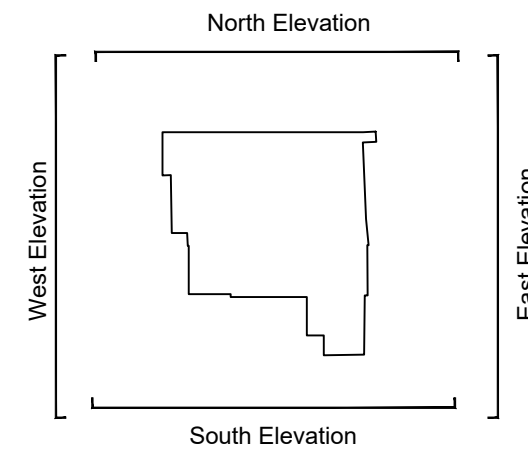

Key

Beam	---
Ceiling	----
Cupboard/Worktop	=====
Door	
Duct/Boxing	~~~~~
Joints/Trusses	- - - - -
Level	00.00
Manhole	□ ○
Overhead	— — — — —
Section	— — — — —
Services	— — — — —
Step/Stairs/Ramps	— — — — —
Wall	=====
Window	

Abbreviations

fl = floor level	dh = door head
cl = ceiling level	dc = door cill
fd = false ceiling level	hh = head height
u/s = underside of	ch = cill height
u/sb = underside of beam	sh = strike height
csu = ceiling slopes up	sph = spring height
mh = manhole cover	ah = apex height

SWS
SouthWestSurveys

Office Tel: 07833513916 Unit 2, The Cart Shed
Mobile: 07595946495 Manor Farm
www.southwestsurveys.co.uk Auld
info@southwestsurveys.co.uk South Gos
BS35 4AT

Drawing Title:
Elevation - PROPOSED

Project Name:
26 Castle Street
Calne, SN110DX

Client:
Ben & Beth Glennie
Agent:
n/a

Site Level Datum: ODN Height
Grid Orientation: OSGB36

Date: 28th September 2026
Scale: 1:50 @ A1

Surveyed By	Drawn By	Sheet ID	Rev
JF	JF	sw-083034de	rev