




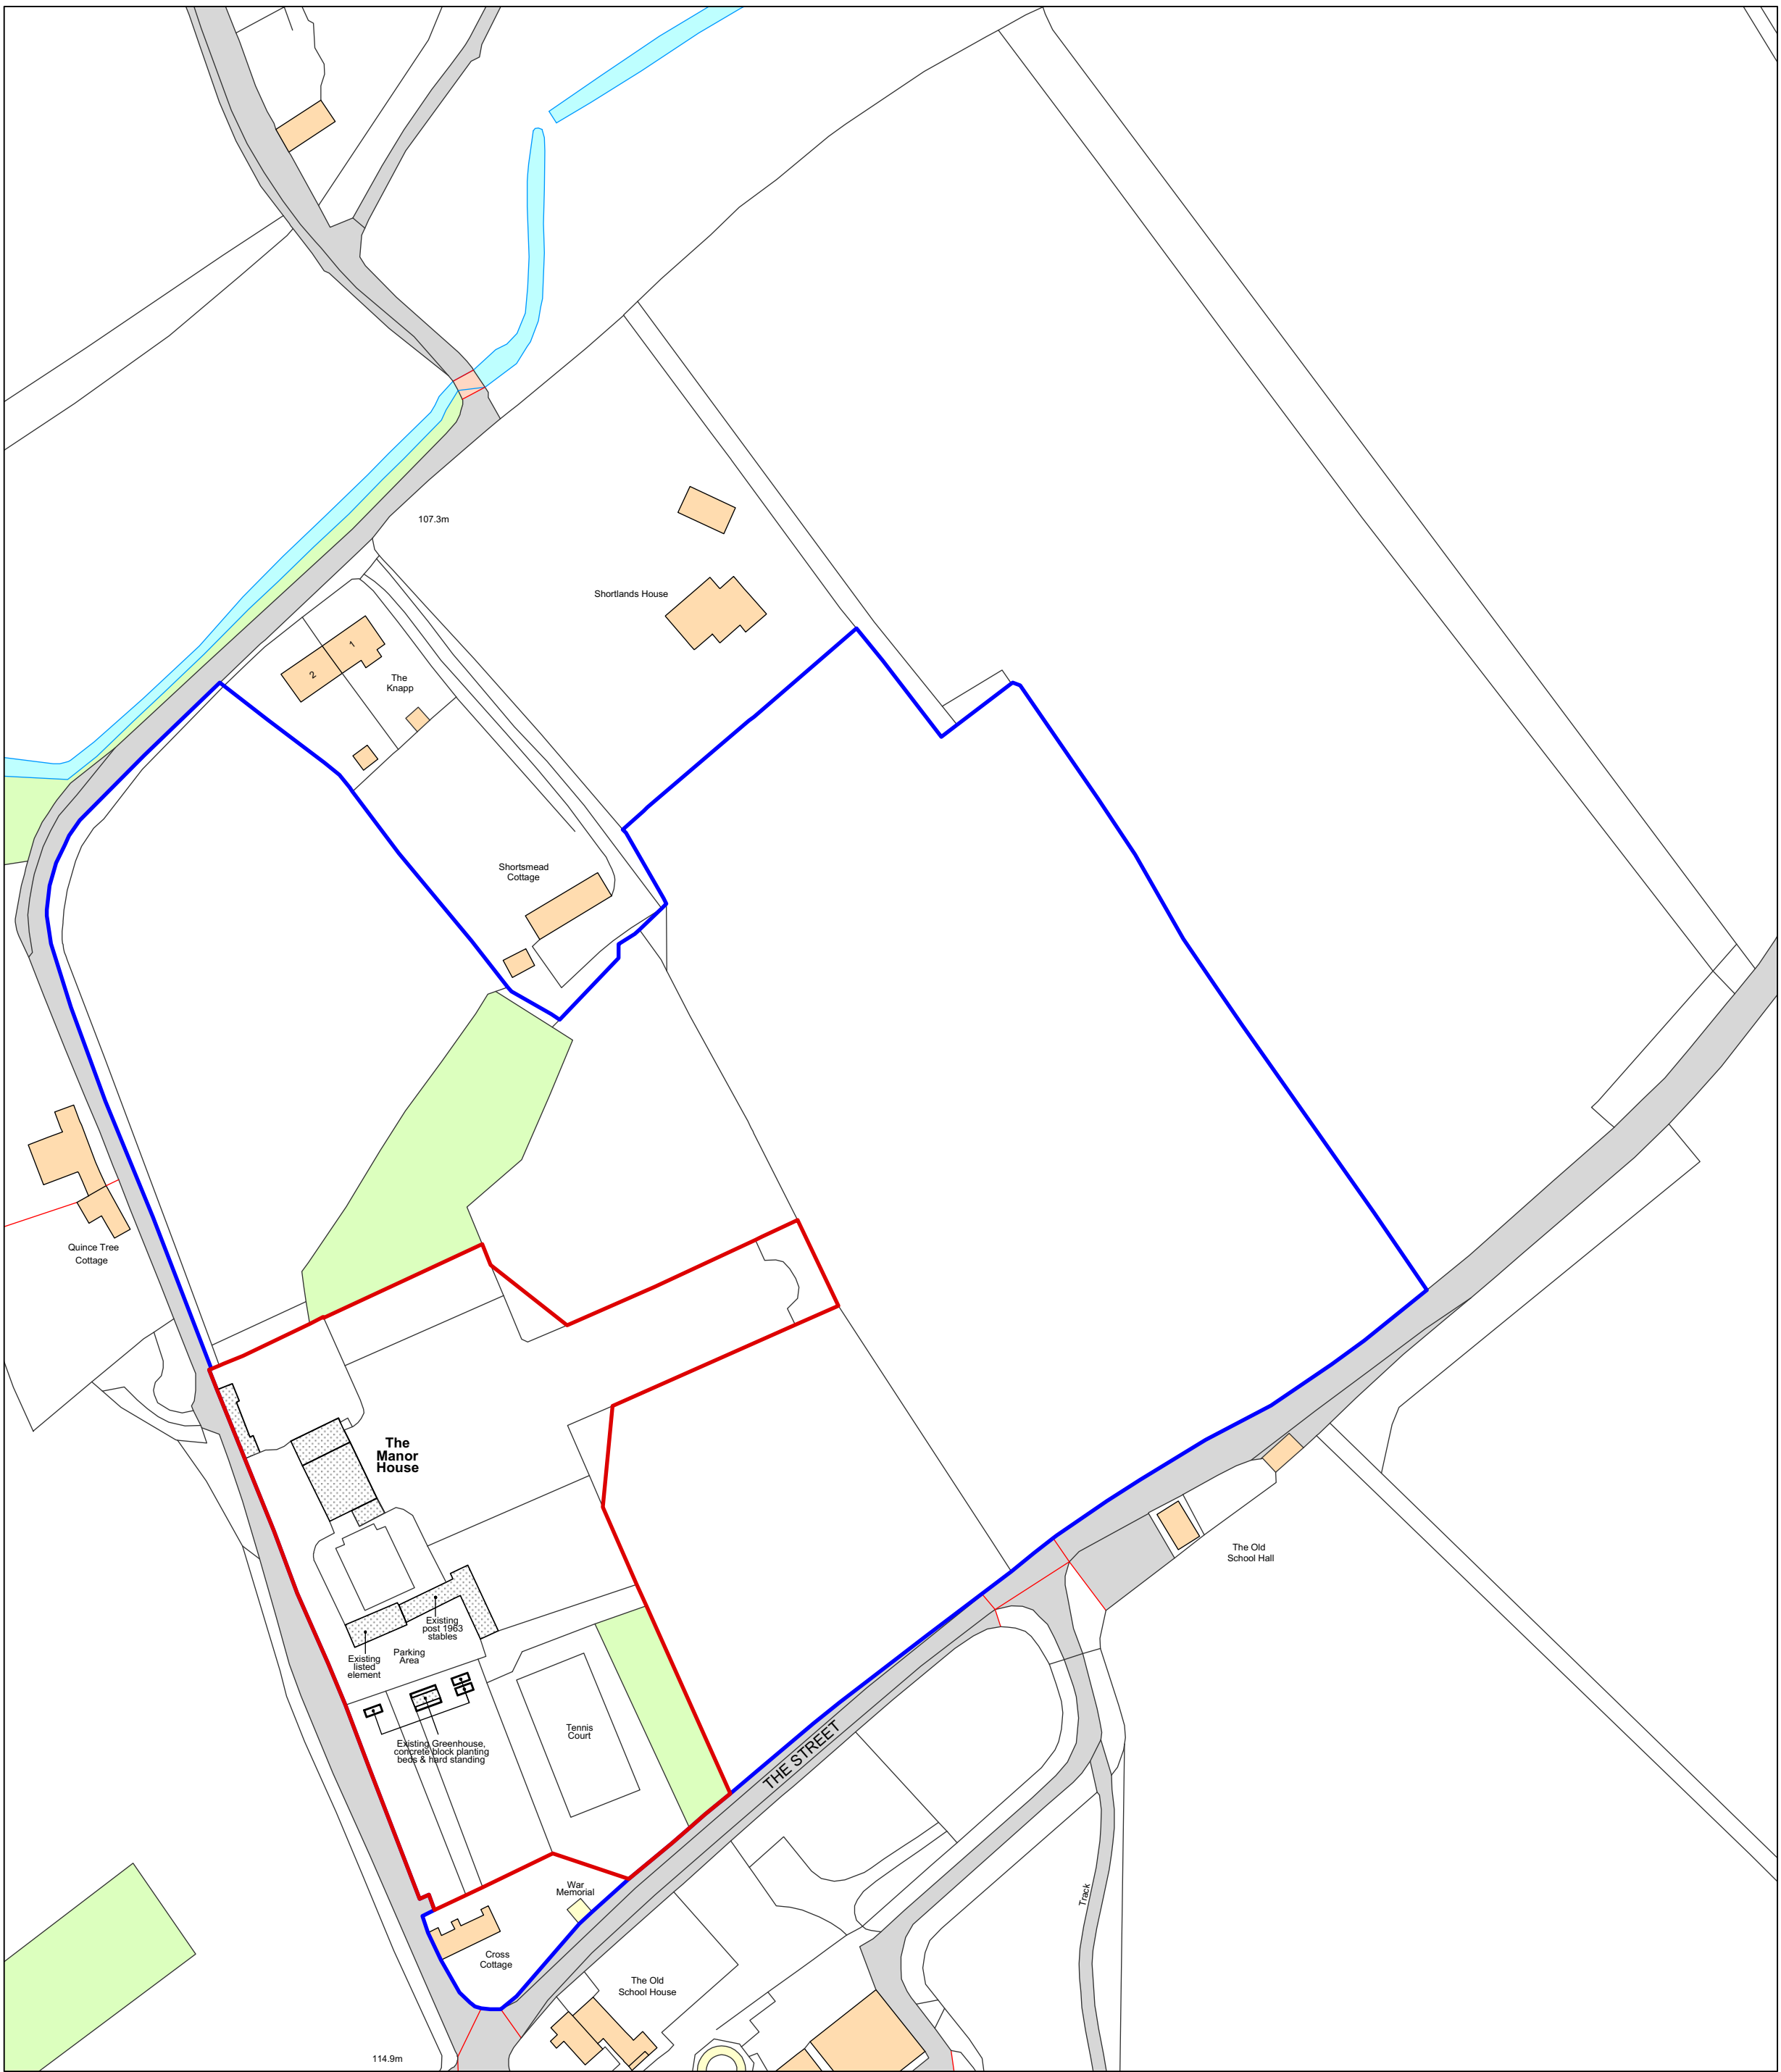

Site Plan (Scale 1:500 @ A1):

 

Location Map (Scale 1:1250 @ A1):

 

KEY:	
	= existing building fabric
	= proposed building fabric



TFH REEVE

ARCHITECTURAL DESIGN · CONSULTANCY
SURVEYS · RESTORATION
CONSERVATION EXPERTISE

Tel: 01747 828677

DONHEAD MILL
DONHEAD ST ANDREW
SHAFTESBURY
DORSET SP7 9EP

FAX: 01747 829205
e-mail: mail@dalbyreeve.co.uk

CLIENT: Mr & Mrs R Heath
JOB: Alvediston Manor, The Street, Alvediston,
Salisbury, Wiltshire, SP5 5JZ

SCALE: as shown
DATE: 02/2025
DRAWN: TFR
CHECKED: TFR

DWG: Existing Site Plan & Location Map - Stables

DWG N°: 1502/01C3

THESE DRAWINGS ARE FOR PLANNING PURPOSES ONLY
ALL MEASUREMENTS MUST BE CHECKED ON SITE.
THESE DRAWINGS ARE NOT FOR CONSTRUCTION