



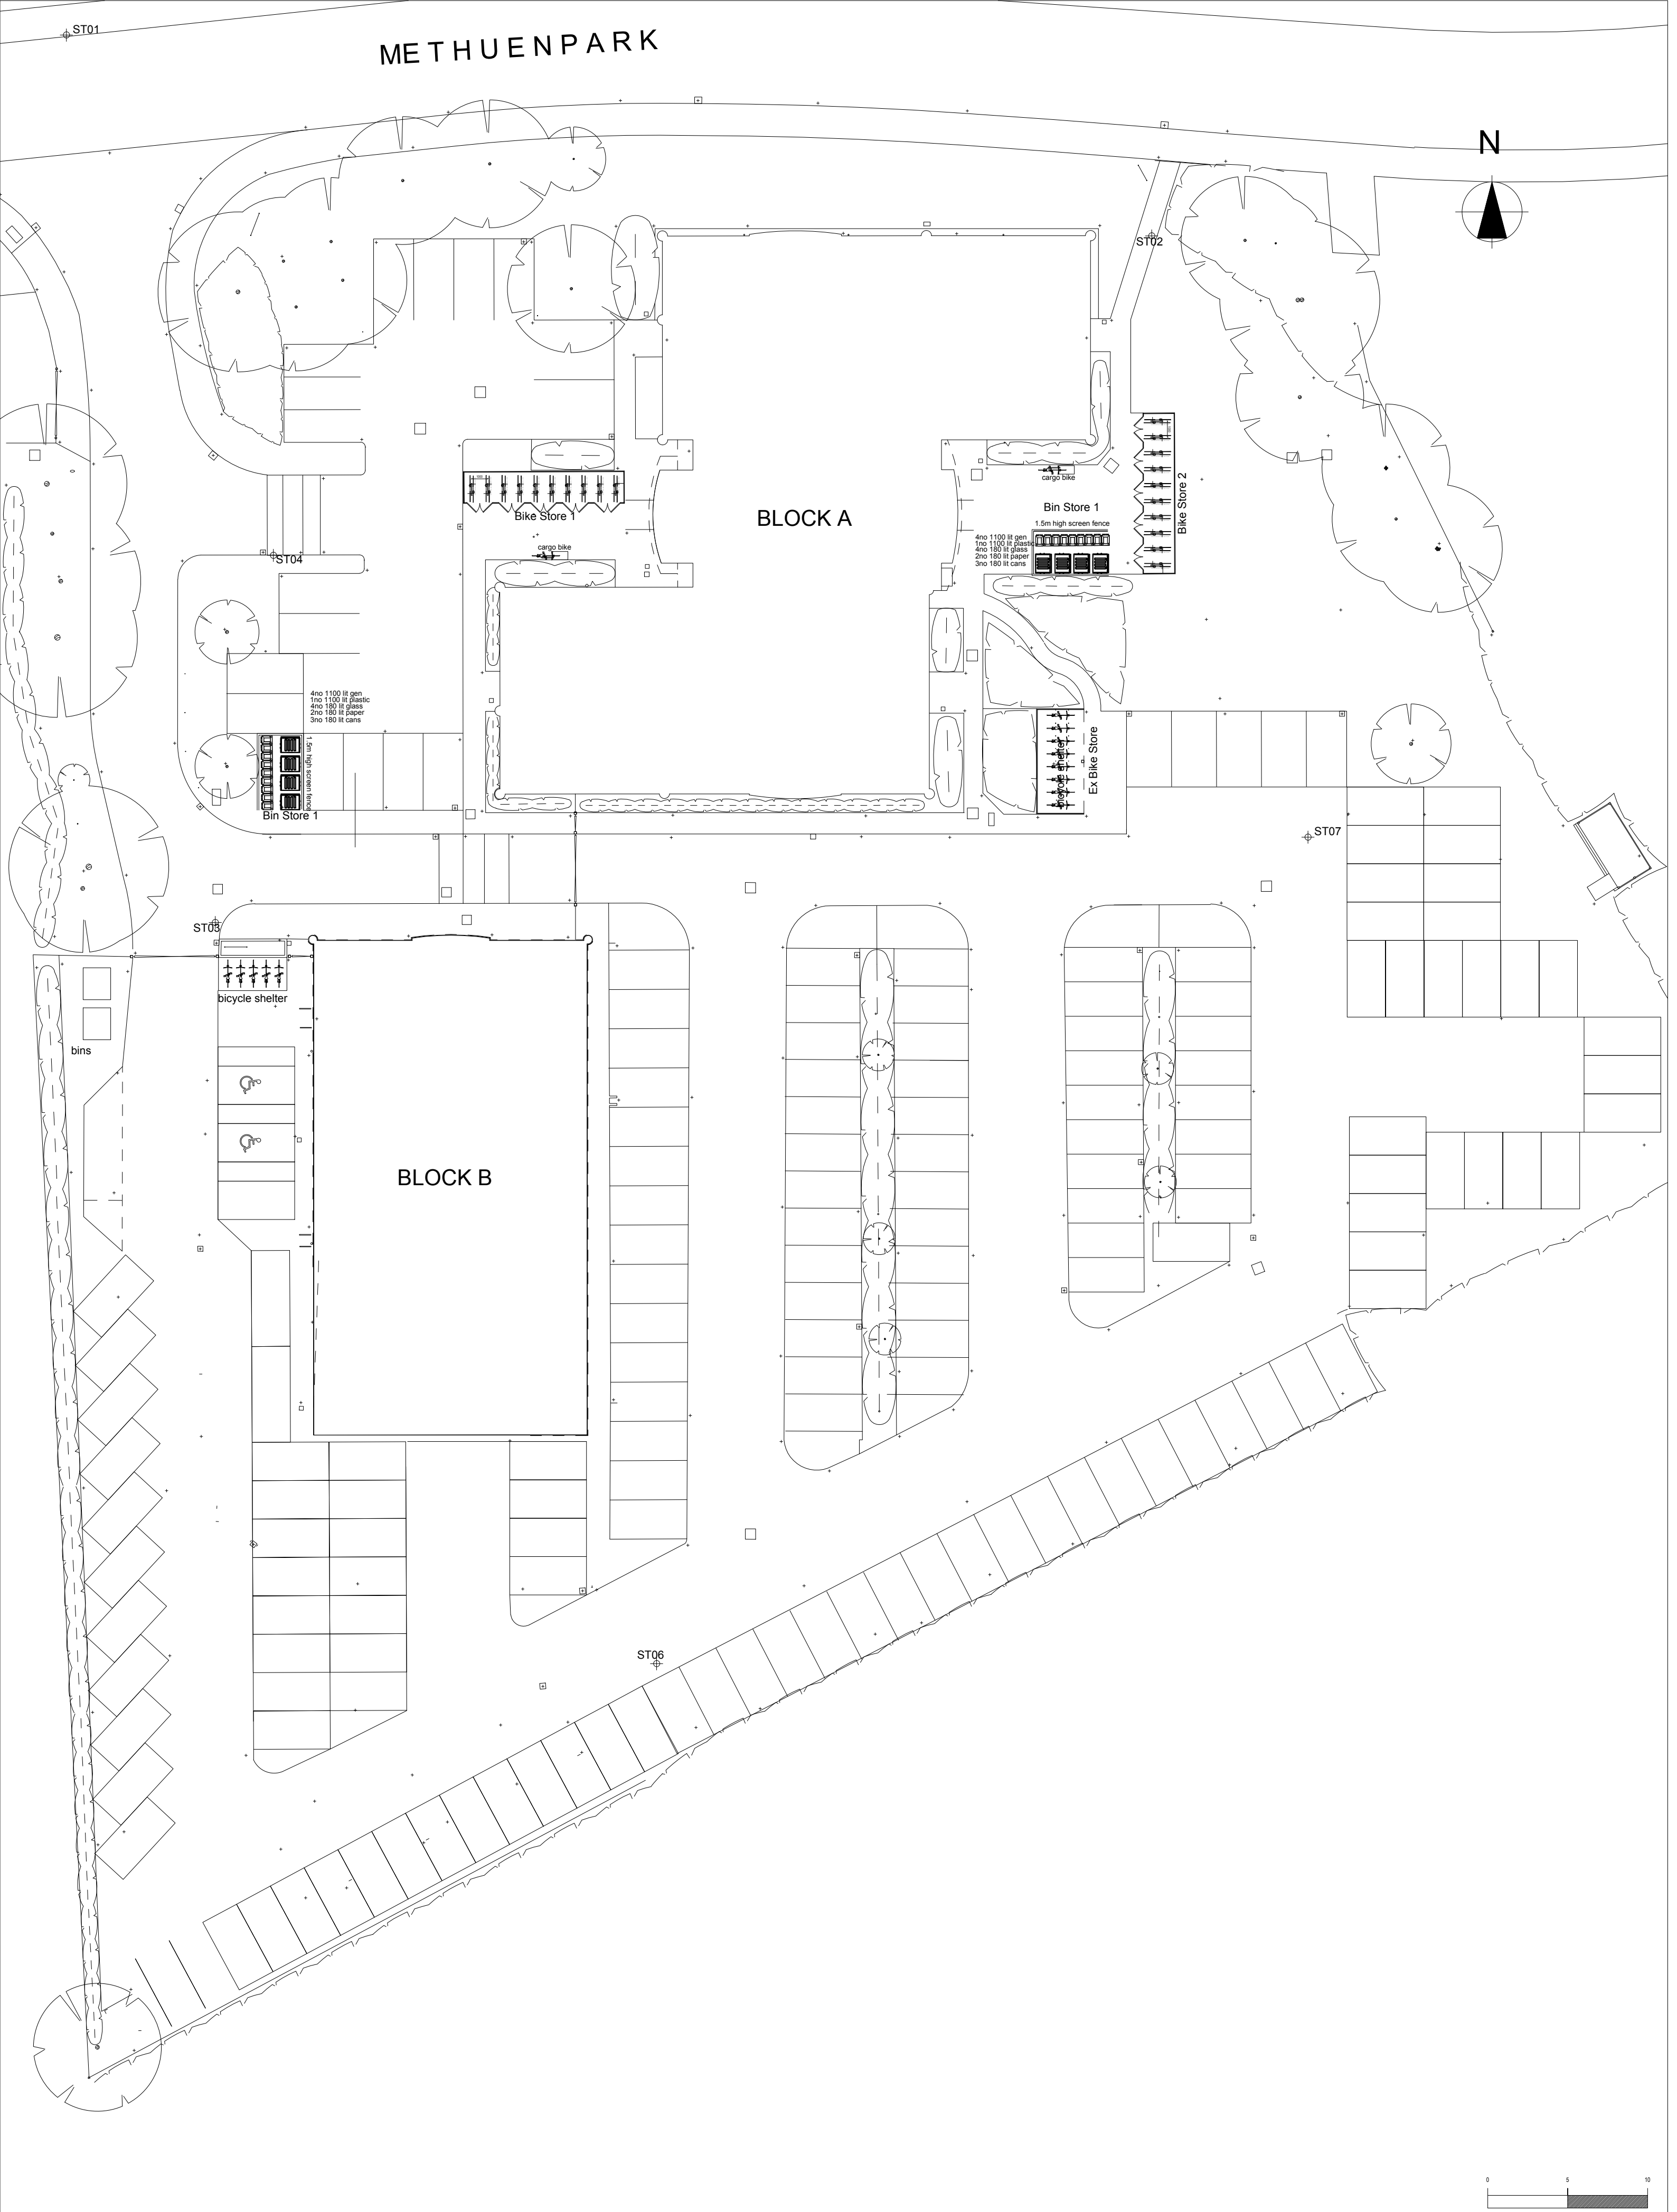


METHUENPARK

 

BLOCK A

BLOCK B

 

<table><tr><th>Rev:</th><th>Date:</th><th>Note</th></tr><tr><td>A</td><td>May 26</td><td>general update</td></tr><tr><td>B</td><td>Jun 26</td><td>general update</td></tr><tr><td>C</td><td>Jun 26</td><td>bike storage revised</td></tr><tr><td>D</td><td>Sept 26</td><td>bike storage revised</td></tr></table>			Rev:	Date:	Note	A	May 26	general update	B	Jun 26	general update	C	Jun 26	bike storage revised	D	Sept 26	bike storage revised	Proposed External Alterations Green Square Methuen Park Chippenham Proposed Site Plan		Date: May 2026 Scale: 1:250 @ A2 DWG No: 3942/101D	David Cahill Design Consultants Ltd Maple Cottage 77 Poplar Road Warmley Bristol BS30 5JS Tel: 01179618888 Email: davidcahilldesign@btopenworld.com
Rev:	Date:	Note																			
A	May 26	general update																			
B	Jun 26	general update																			
C	Jun 26	bike storage revised																			
D	Sept 26	bike storage revised																			