

HOUSETYPE BOOKLET - ISSUE 5

SPITFIRE ROAD

CALNE





FRONT ELEVATION

SIDE ELEVATION

* Window to be fixed

KEY BUILDING

MAIN STREET

**SPITFIRE ROAD,
CALNE**
DRAWING NO: 0841-750 HOUSE TYPE REF: BLOCK A TENURE: AFFORDABLE

PLOT NO/S :
12-17

STOREY HEIGHT : 3 SQFT : AS NOTED
NO OF BED/S : 1 SQM : AS NOTED

DRAWING TITLE : ELEVATIONS
DRAWING NO : 0841-750
DRAWN : JLJ

DATE : SEPTEMBER 2026
SCALE : 1:100 @ A3

The Distillery, The Old Brewery Office Park,
7 - 11 Lodway, Pill, Bristol BS20 0DH
T. 01275 813380 E: admin@focusdp.com
www.focusdp.com





REAR ELEVATION

SIDE ELEVATION

KEY BUILDING

MAIN STREET

SPITFIRE ROAD,
CALNE

DRAWING NO: 0841-751

HOUSE TYPE REF: BLOCK A

TENURE: AFFORDABLE

PLOT NO/S : 12-17

STOREY HEIGHT : 3

NO OF BED/S : 1

SQFT : AS NOTED

SQM : AS NOTED

DRAWING TITLE : ELEVATIONS

DRAWING NO : 0841-751

DRAWN : JIJ

DATE : SEPTEMBER 2026

SCALE : 1:100 @ A3

The Distillery, The Old Brewery Office Park,
7 - 11 Lodway, Pill, Bristol BS20 0DH
T. 01275 813380 E: admin@focusdp.com
www.focusdp.com



**SPITFIRE ROAD,
CALNE**

DRAWING NO: 0841-752 **HOUSE TYPE REF:** BLOCK A **TENURE:** AFFORDABLE

PLOT NO/S :
12-17

STOREY HEIGHT : 3 **NO OF BED/S :** 1

SQFT : AS NOTED **SQM :** AS NOTED

DRAWING TITLE : PLAN
DRAWING NO : 0841-752
DRAWN : JLJ

DATE : SEPTEMBER 2026
SCALE : 1:100 @ A3



The Distillery, The Old Brewery Office Park,
7 - 11 Lodway, Pill, Bristol BS20 0DH
T. 01275 813380 E: admin@focusdp.com
www.focusdp.com





FIRST FLOOR PLAN

KEY BUILDING

MAIN STREET

SPITFIRE ROAD,
CALNE

DRAWING NO: 0841-753

HOUSE TYPE REF: BLOCK A

TENURE: AFFORDABLE

PLOT NO/S : 12-17

STOREY HEIGHT : 3

NO OF BED/S : 1

SQFT : AS NOTED

SQM : AS NOTED

DRAWING TITLE : PLAN

DRAWING NO : 0841-753

DRAWN : J LJ

DATE : SEPTEMBER 2026

SCALE : 1:100 @ A3

012

2

m

The Distillery, The Old Brewery Office Park,
7 - 11 Lodway, Pill, Bristol BS20 0DH
T. 01275 813380 E: admin@focusdp.com
www.focusdp.com

FOCUS
ON DESIGN




SECOND FLOOR PLAN

KEY BUILDING


MAIN STREET



FRONT ELEVATION

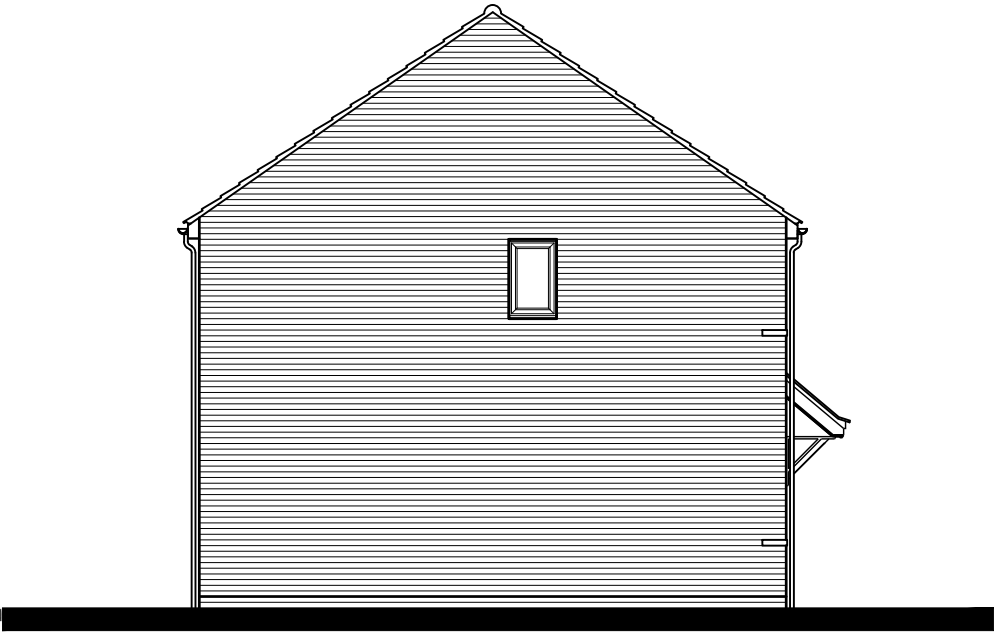


SIDE ELEVATION

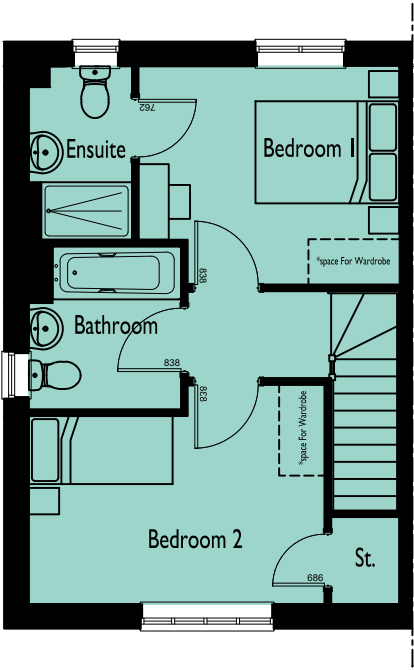


FIRST FLOOR PLAN



REAR ELEVATION

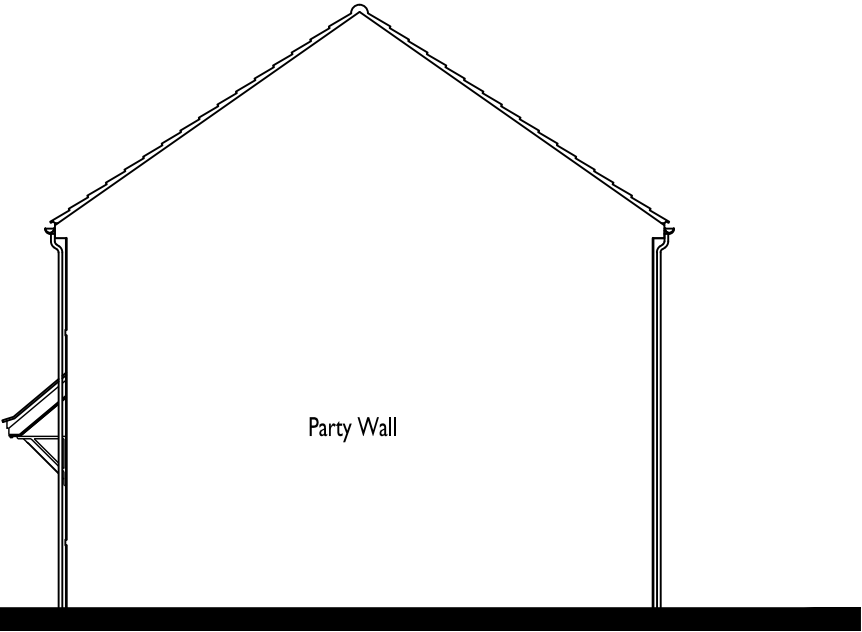

SIDE ELEVATION

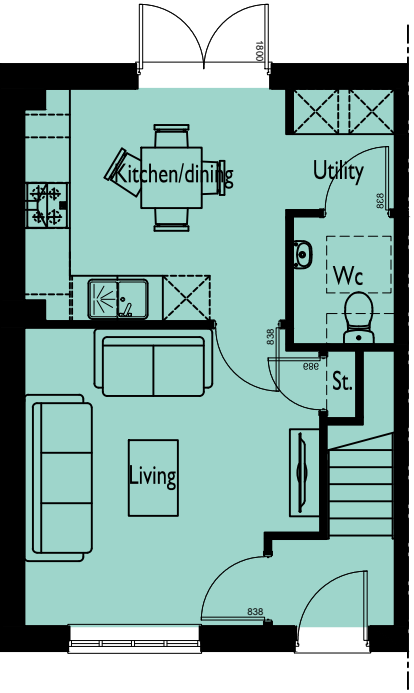

GROUND FLOOR PLAN

CORE HOUSING

**SPITFIRE ROAD,
CALNE**

DRAWING NO: 0841-755 **HOUSE TYPE REF:** THE HANBURY **TENURE:** AFFORDABLE

PLOT NO/S :
26-29, 43, 44, 48 & 50

STOREY HEIGHT : 2 **SQFT :** 762
NO OF BED/S : 2 **SQM :** 70.79

DRAWING TITLE : PLANS & ELEVATIONS
DRAWING NO : 0841-755
DRAWN : JLJ

DATE : SEPTEMBER 2026
SCALE : 1:100 @ A3
0 1 2 [m]


The Distillery, The Old Brewery Office Park,
7 - 11 Lodway, Pill, Bristol BS20 0DH
T. 01275 813380 E.admin@focusdp.com
www.focusdp.com




**FOCUS
ON DESIGN**



FRONT ELEVATION

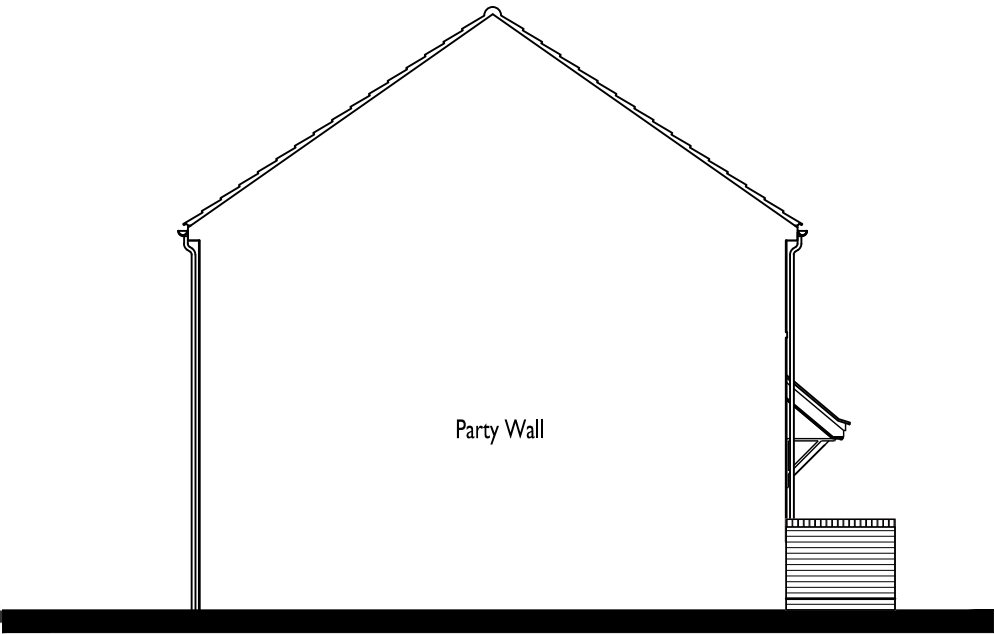


SIDE ELEVATION

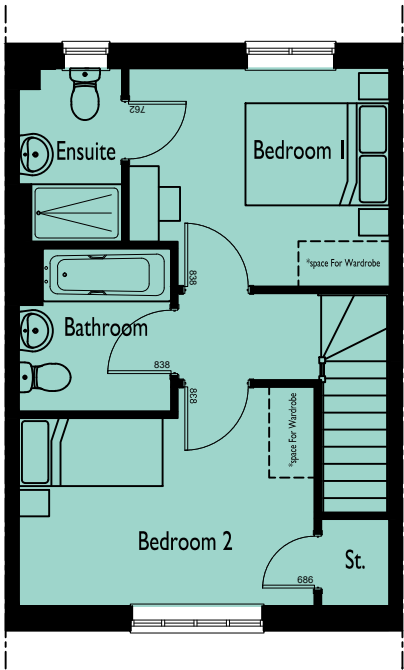


FIRST FLOOR PLAN



REAR ELEVATION

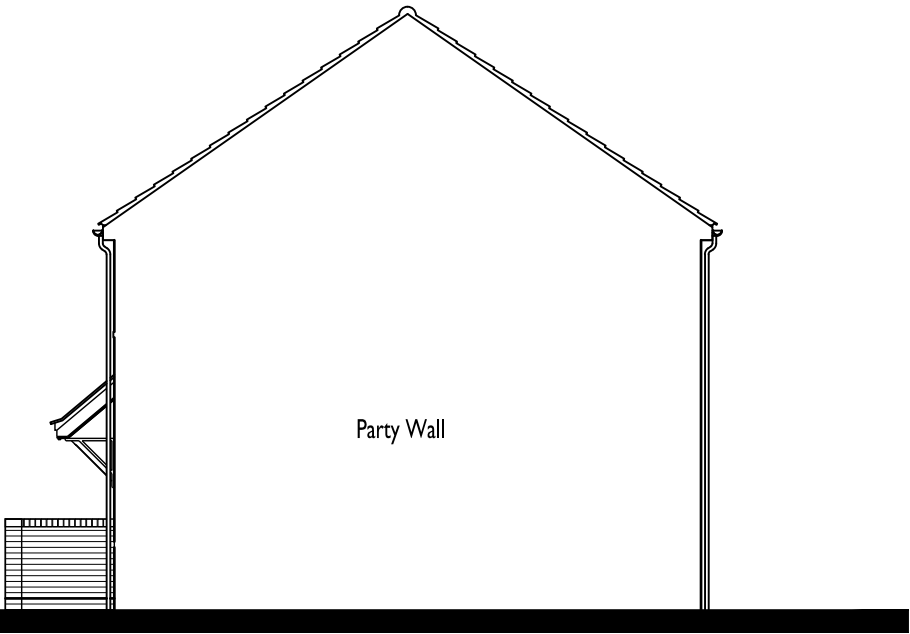

SIDE ELEVATION

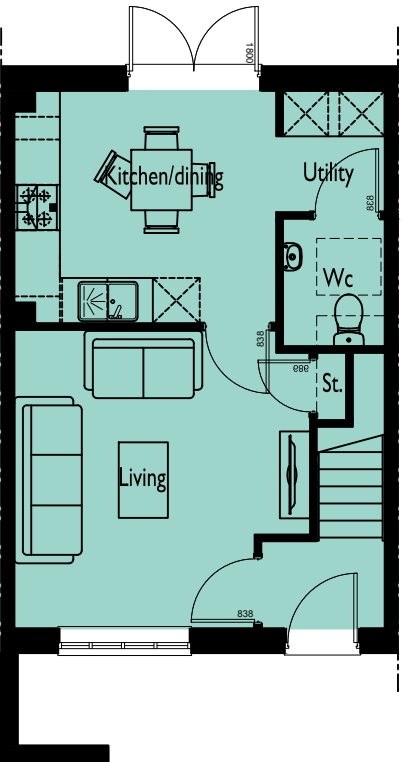

GROUND FLOOR PLAN

CORE HOUSING

**SPITFIRE ROAD,
CALNE**

DRAWING NO: 0841-756 **HOUSE TYPE REF:** THE HANBURY **TENURE:** AFFORDABLE

PLOT NO/S :
49

STOREY HEIGHT : 2 **SQFT :** 762
NO OF BED/S : 2 **SQM :** 70.79

DRAWING TITLE : PLANS & ELEVATIONS
DRAWING NO : 0841-756
DRAWN : JLJ

DATE : SEPTEMBER 2026
SCALE : 1:100 @ A3




The Distillery, The Old Brewery Office Park,
7 - 11 Lodway, Pill, Bristol BS20 0DH
T. 01275 813380 E.admin@focusdp.com
www.focusdp.com




**FOCUS
ON DESIGN**



FRONT ELEVATION

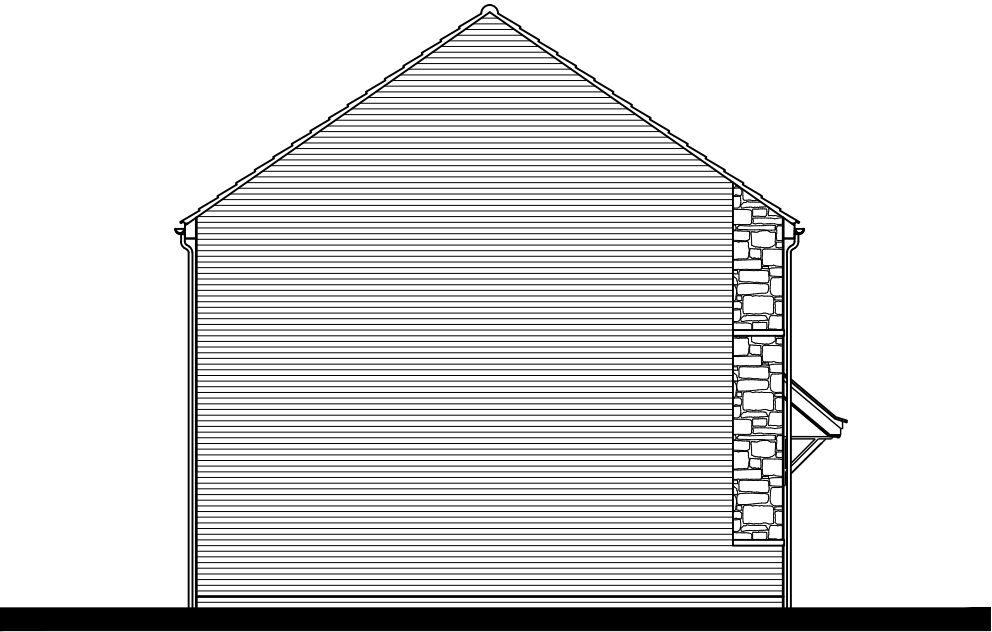


SIDE ELEVATION

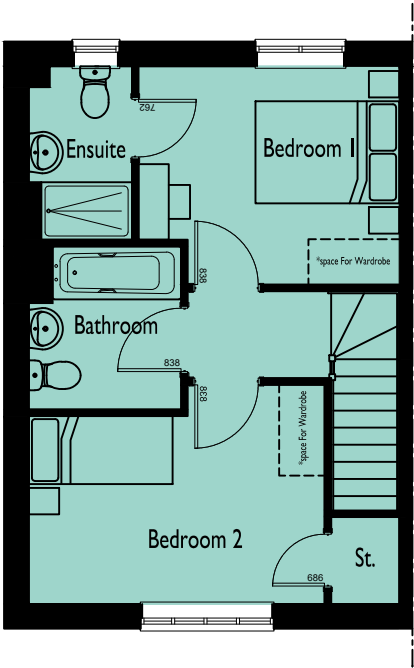


FIRST FLOOR PLAN



REAR ELEVATION

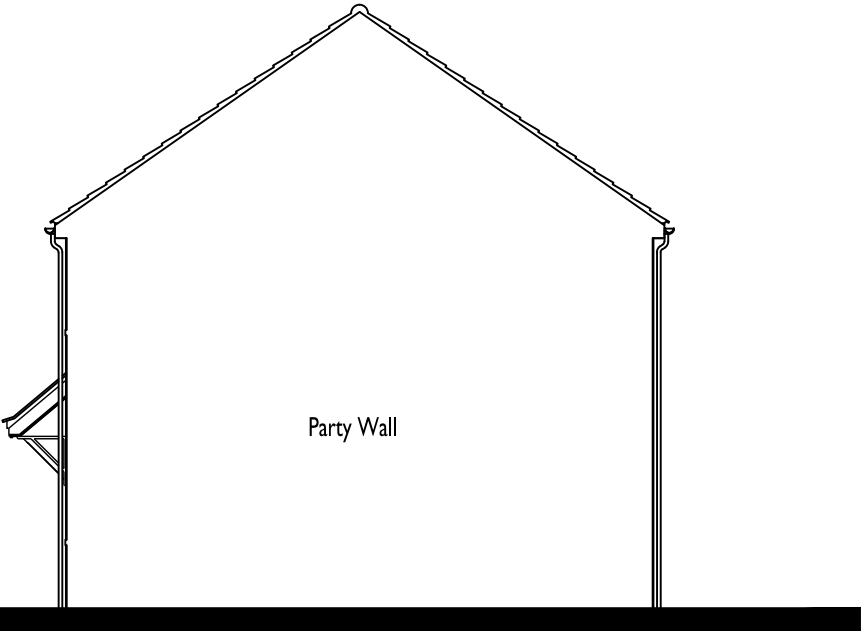

SIDE ELEVATION

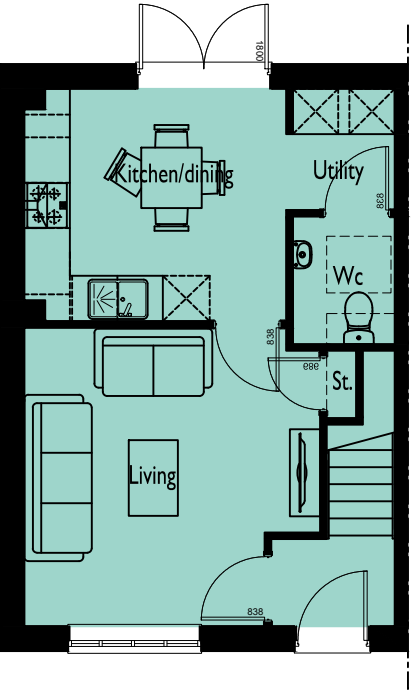

GROUND FLOOR PLAN

CORE HOUSING

SPITFIRE ROAD,
CALNE

DRAWING NO: 0841-757
HOUSE TYPE REF: THE HANBURY
TENURE: AFFORDABLE

PLOT NO/S : 61
STOREY HEIGHT : 2
NO OF BED/S : 2
SQFT : 762
SQM : 70.79

DRAWING TITLE : PLANS & ELEVATIONS
DRAWING NO : 0841-757
DRAWN : JIJ

DATE : SEPTEMBER 2026
SCALE : 1:100 @ A3
0 1 2 [m]


The Distillery, The Old Brewery Office Park,
7 - 11 Lodway, Pill, Bristol BS20 0DH
T. 01275 813380 E: admin@focusdp.com
www.focusdp.com




FOCUS
ON DESIGN



FRONT ELEVATION

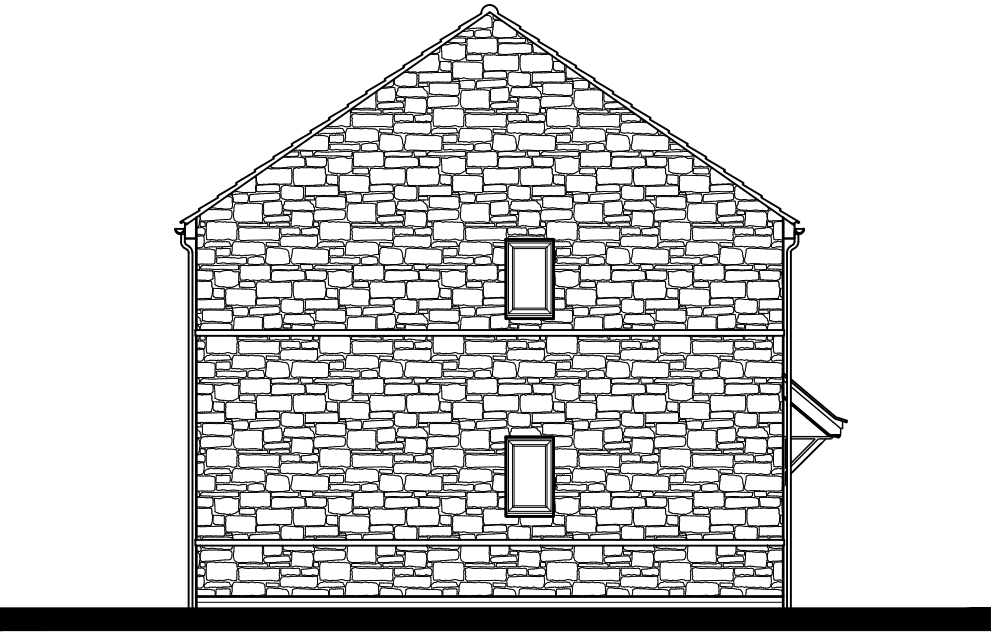


SIDE ELEVATION

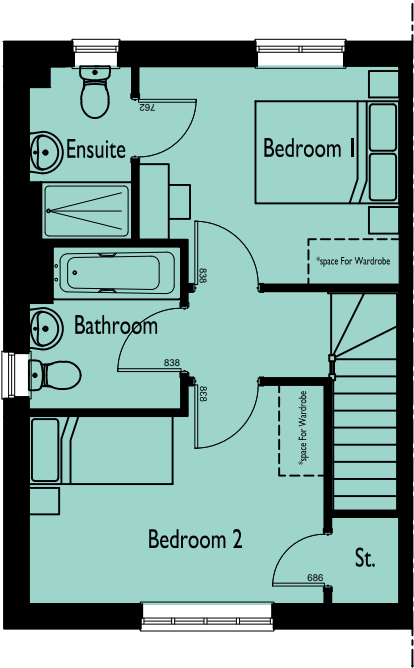


FIRST FLOOR PLAN



REAR ELEVATION

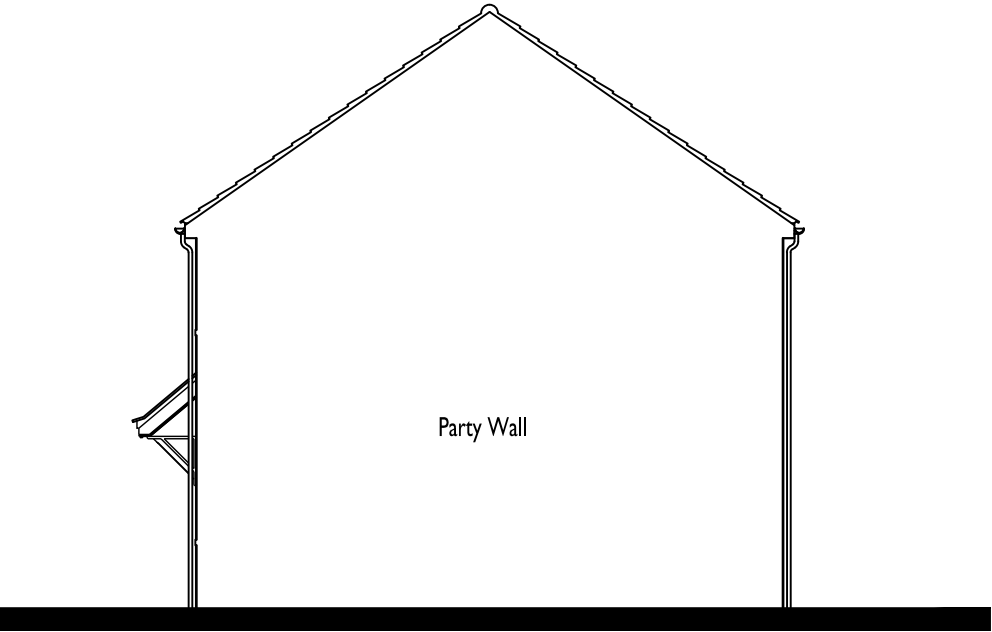

SIDE ELEVATION

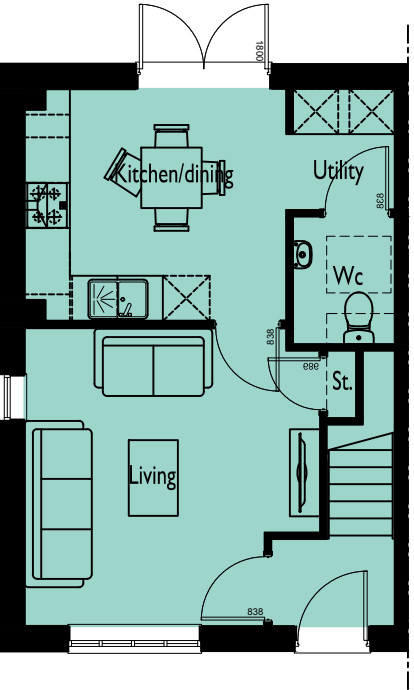

GROUND FLOOR PLAN

CORE HOUSING

**SPITFIRE ROAD,
CALNE**

DRAWING NO: 0841-758

HOUSE TYPE REF: THE HANBURY

TENURE: AFFORDABLE

PLOT NO/S : 62

STOREY HEIGHT : 2

NO OF BED/S : 2

SQFT : 762

SQM : 70.79

DRAWING TITLE : PLANS & ELEVATIONS

DRAWING NO : 0841-758

DRAWN : JIJ

DATE : SEPTEMBER 2026

SCALE : 1:100 @ A3

0

1

2 [m]


The Distillery, The Old Brewery Office Park,
7 - 11 Lodway, Pill, Bristol BS20 0DH
T. 01275 813380 E: admin@focusdp.com
www.focusdp.com

FOCUS
ON DESIGN


This drawing is the copyright of Focus On Design which is a trading name for Focus Design Partnership Ltd. No liability will be accepted for amendments by others to either the printed or digital format.




FRONT ELEVATION

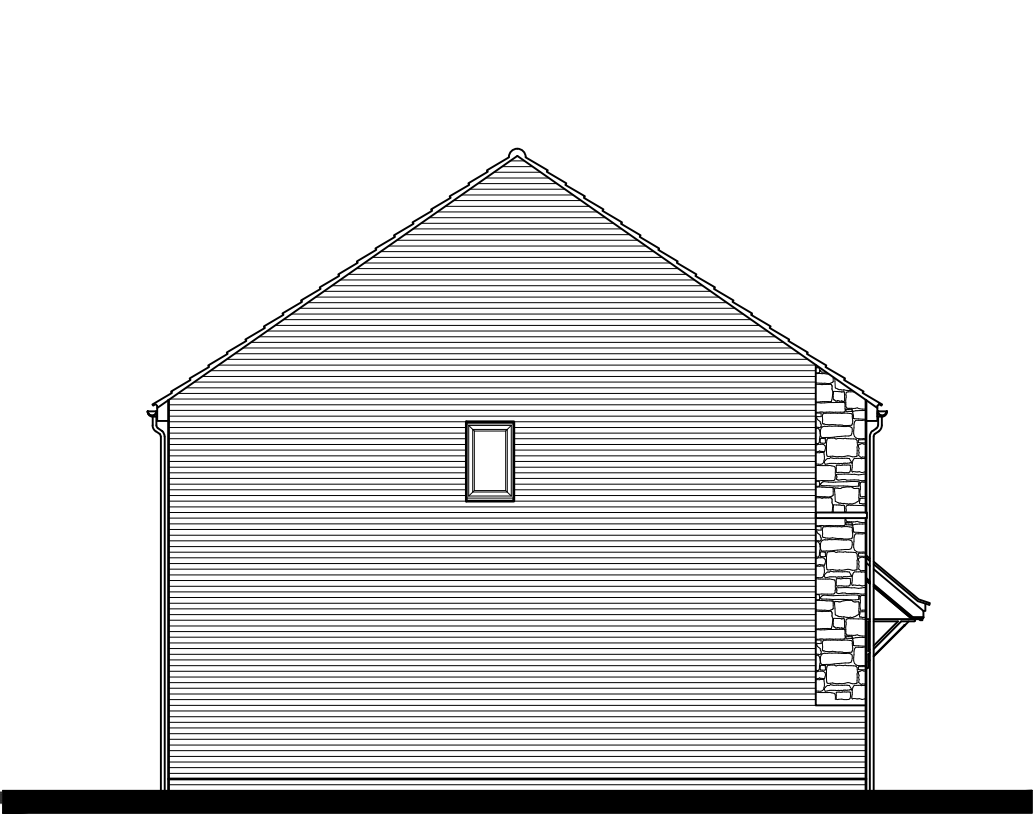


SIDE ELEVATION

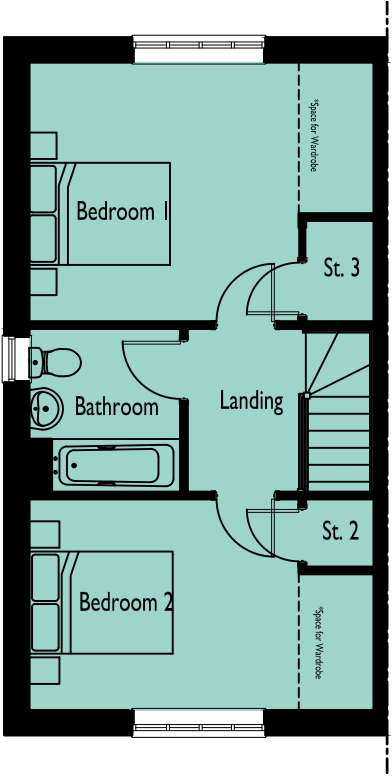


FIRST FLOOR PLAN

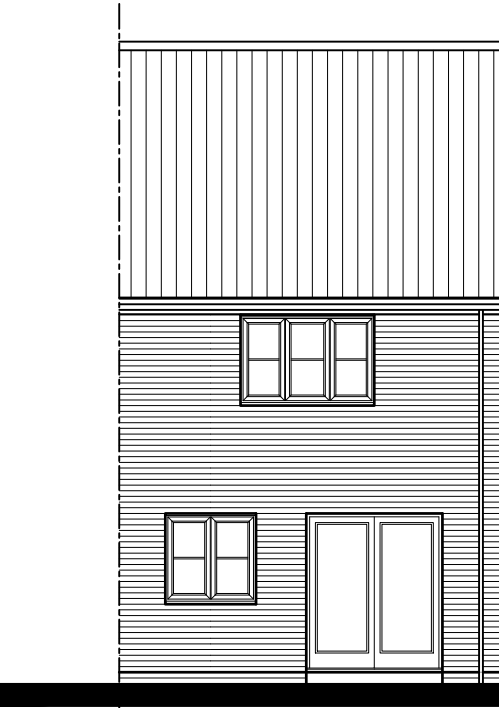

REAR ELEVATION

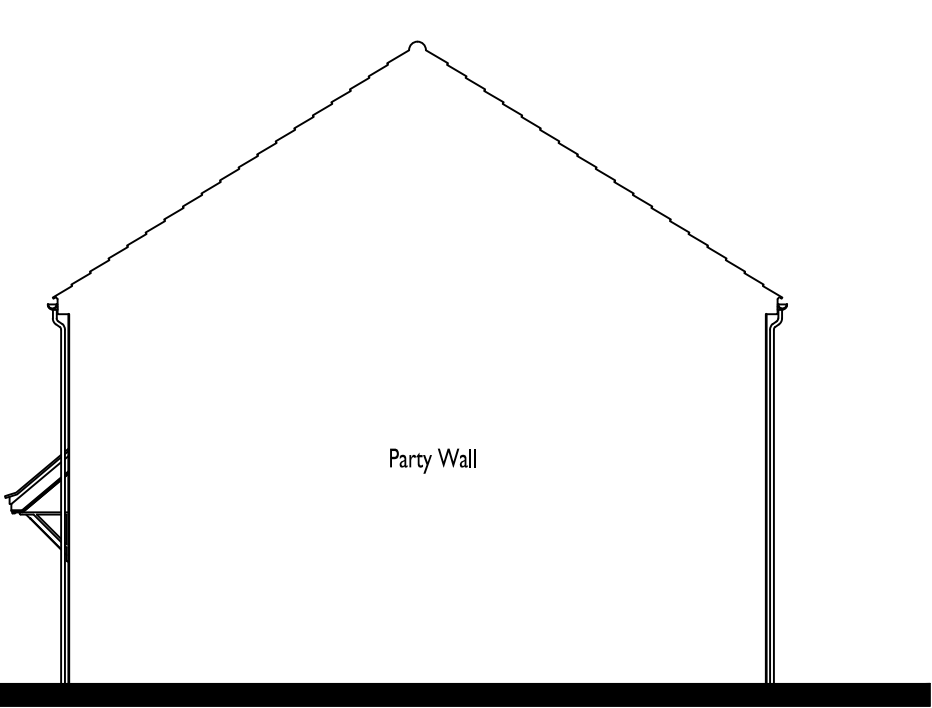

SIDE ELEVATION

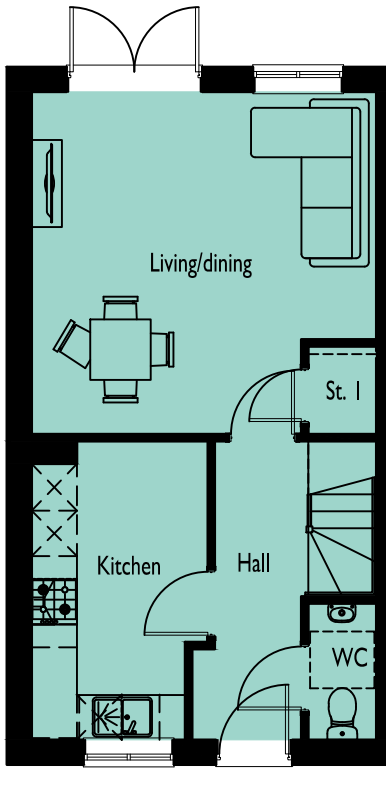

GROUND FLOOR PLAN

CORE HOUSING

**SPITFIRE ROAD,
CALNE**

DRAWING NO: 0841-759 **HOUSE TYPE REF:** THE LOXLEY **TENURE:** AFFORDABLE

PLOT NO/S :
7 & 8

STOREY HEIGHT : 2 **SQFT :** 855
NO OF BED/S : 2 **SQM :** 79.43

DRAWING TITLE : PLANS & ELEVATIONS
DRAWING NO : 0841-759
DRAWN : JIJ

DATE : SEPTEMBER 2026
SCALE : 1:100 @ A3


The Distillery, The Old Brewery Office Park,
7 - 11 Lodway, Pill, Bristol BS20 0DH
T. 01275 813380 E: admin@focusdp.com
www.focusdp.com




**FOCUS
ON DESIGN**




FRONT ELEVATION

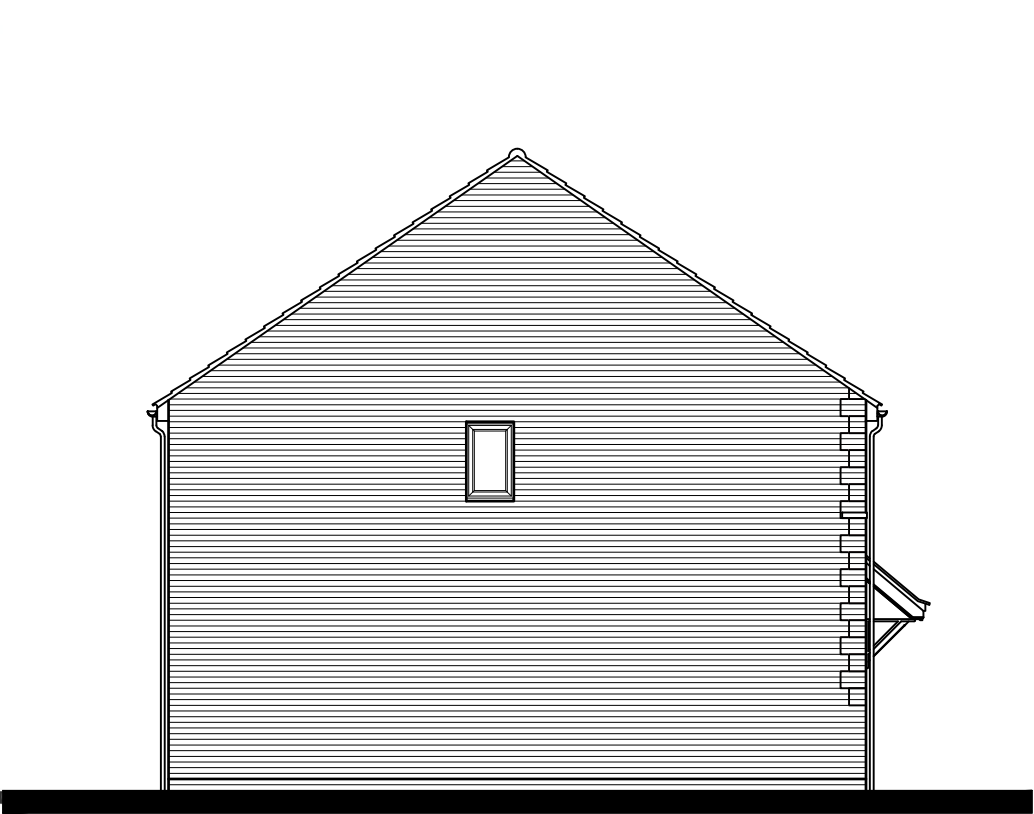


SIDE ELEVATION

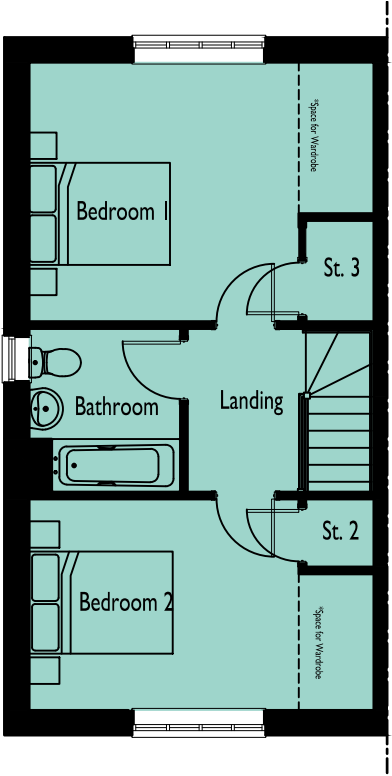


FIRST FLOOR PLAN

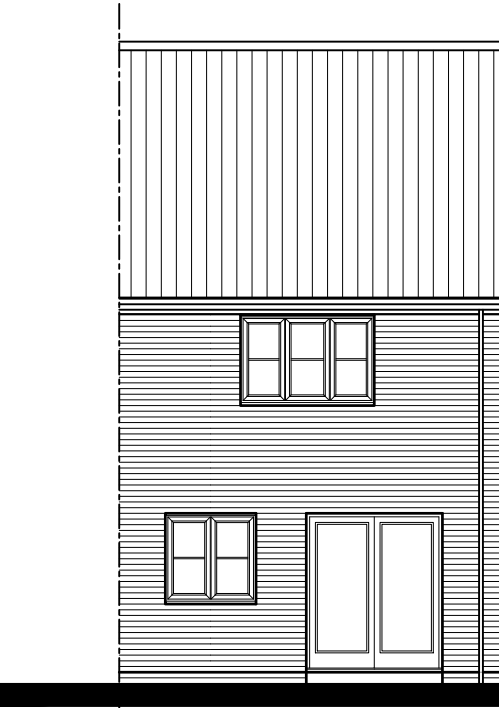

REAR ELEVATION

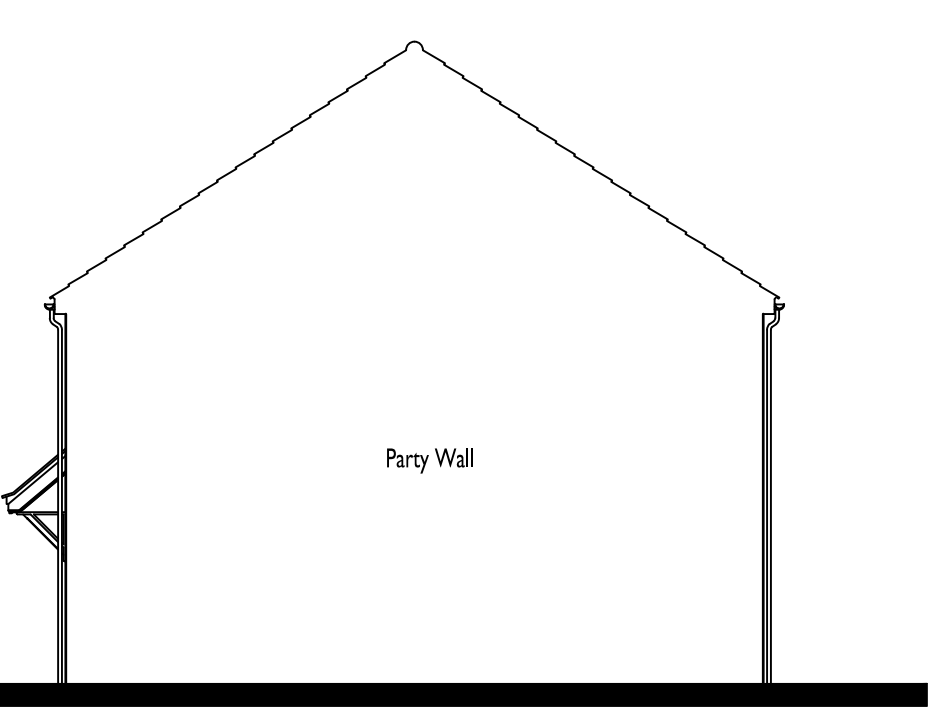

SIDE ELEVATION

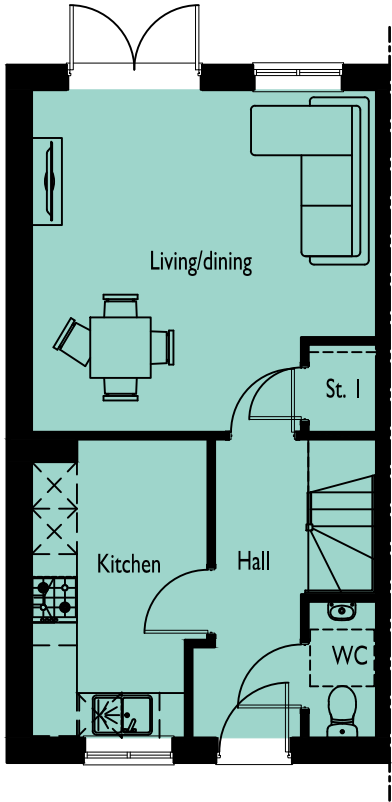

GROUND FLOOR PLAN

KEY BUILDING
CORE HOUSING

**SPITFIRE ROAD,
CALNE**

DRAWING NO: 0841-760
HOUSE TYPE REF: THE LOXLEY
TENURE: AFFORDABLE

PLOT NO/S :
52

STOREY HEIGHT : 2
NO OF BED/S : 2
SQFT : 855
SQM : 79.43

DRAWING TITLE : PLANS & ELEVATIONS
DRAWING NO : 0841-760
DRAWN : DGK

DATE : SEPTEMBER 2026
SCALE : 1:100 @ A3


The Distillery, The Old Brewery Office Park,
7 - 11 Lodway, Pill, Bristol BS20 0DH
T. 01275 813380 E: admin@focusdp.com
www.focusdp.com



**FOCUS
ON DESIGN**




FRONT ELEVATION

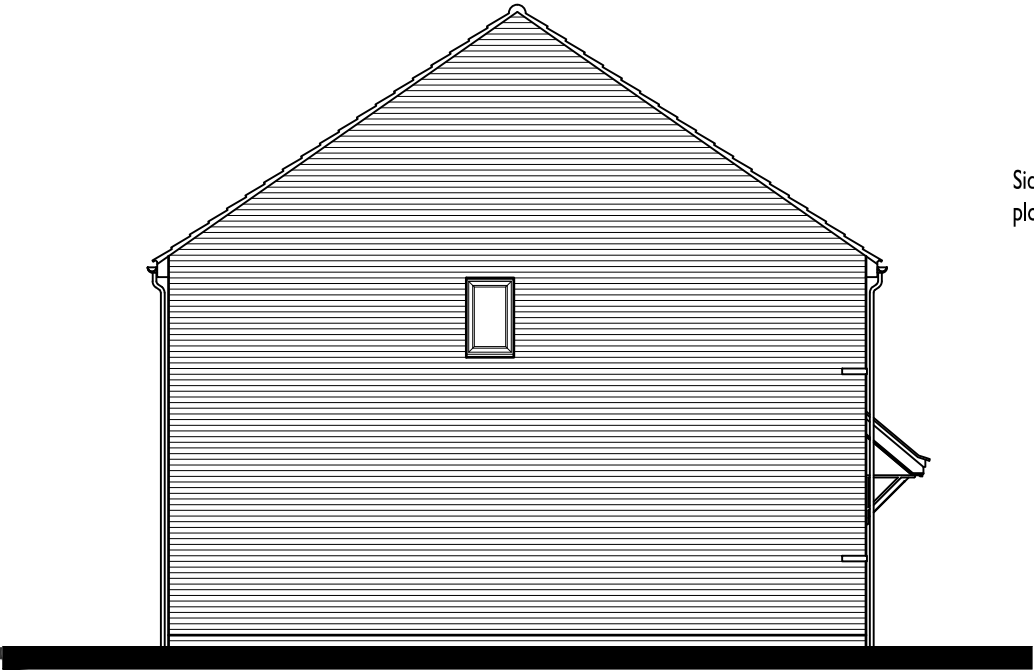


SIDE ELEVATION

Side window to plots 2-5 only.


Side window to plots 2-5 only.

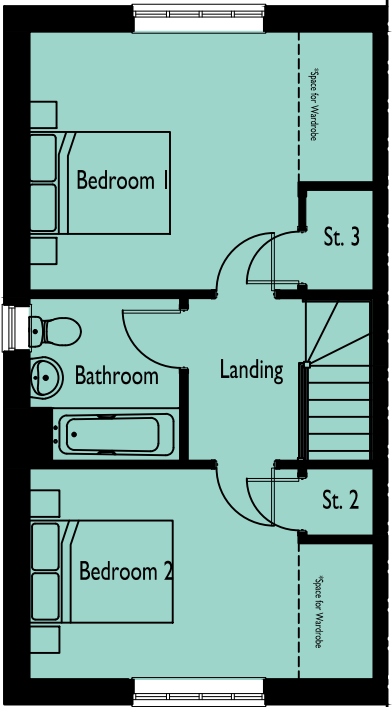

FIRST FLOOR PLAN

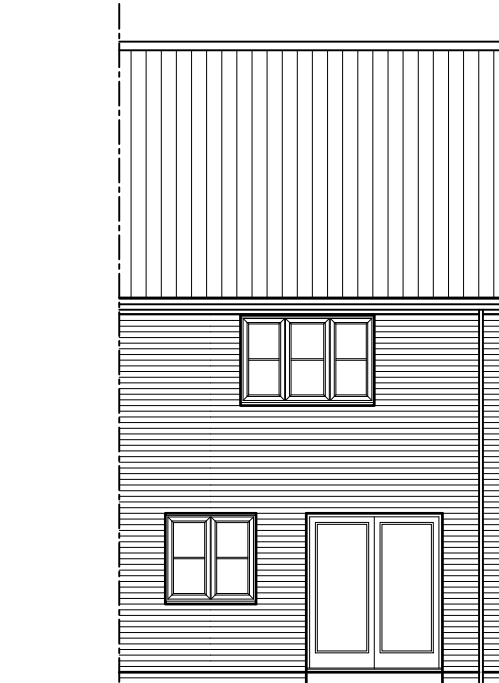


REAR ELEVATION

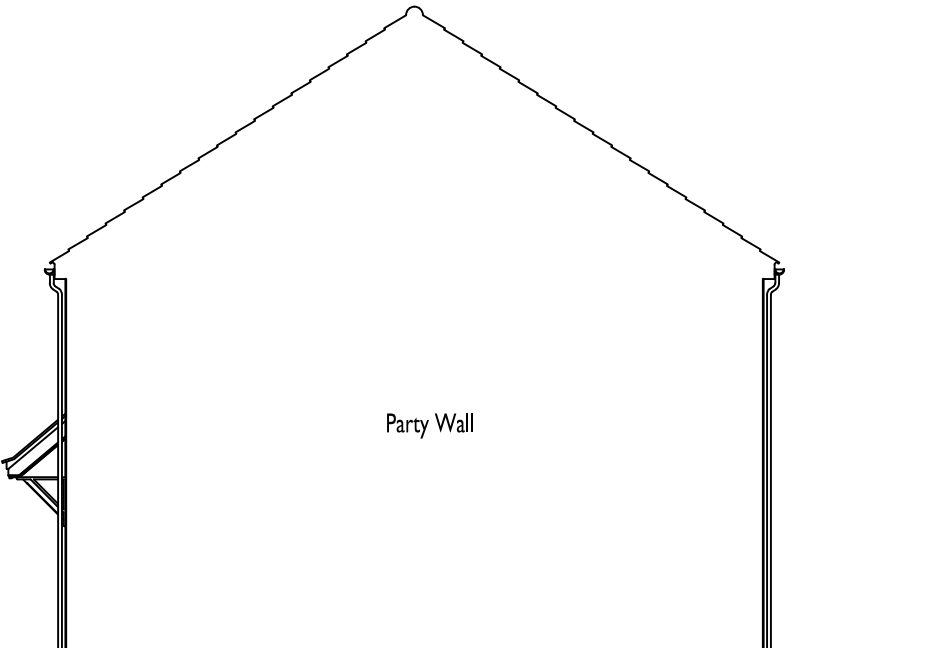

SIDE ELEVATION

Party Wall

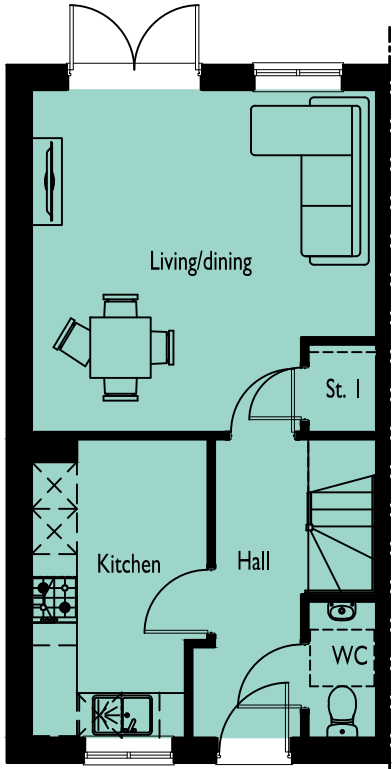

GROUND FLOOR PLAN

**SPITFIRE ROAD,
CALNE**

DRAWING NO: 0841-761 **HOUSE TYPE REF:** THE LOXLEY **TENURE:** AFFORDABLE

PLOT NO/S :
2-5, 55 & 58

STOREY HEIGHT : 2 **SQFT :** 855
NO OF BED/S : 2 **SQM :** 79.43

DRAWING TITLE : PLANS & ELEVATIONS
DRAWING NO : 0841-761
DRAWN : JLJ


DATE : SEPTEMBER 2026
SCALE : 1:100 @ A3

The Distillery, The Old Brewery Office Park,
7 - 11 Lodway, Pill, Bristol BS20 0DH
T. 01275 813380 E: admin@focusdp.com
www.focusdp.com


CORE HOUSING




FRONT ELEVATION

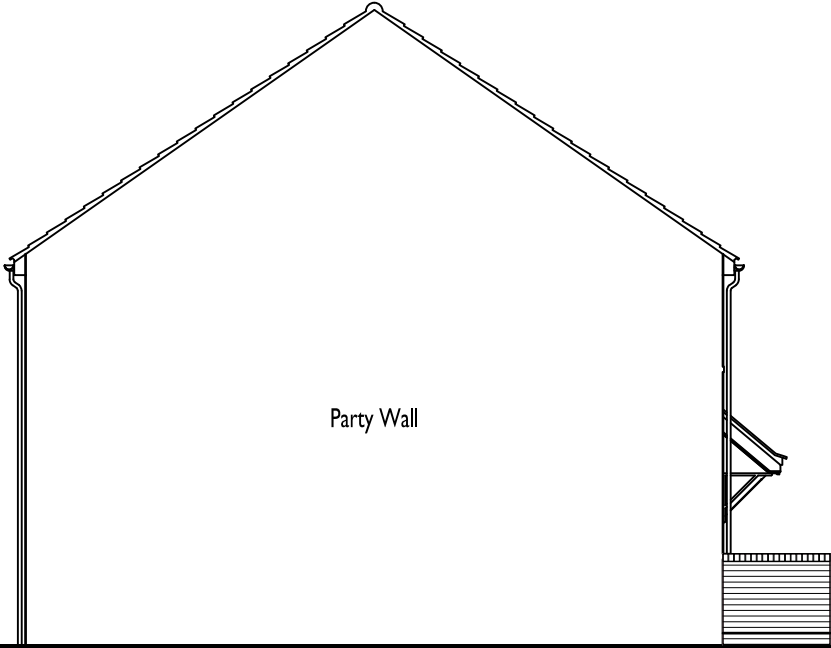


SIDE ELEVATION

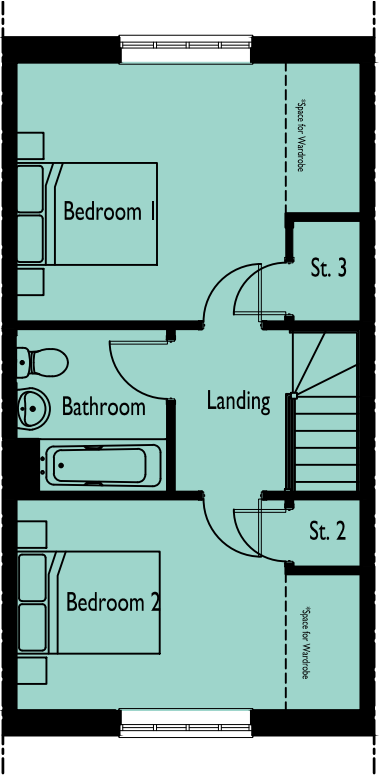


FIRST FLOOR PLAN

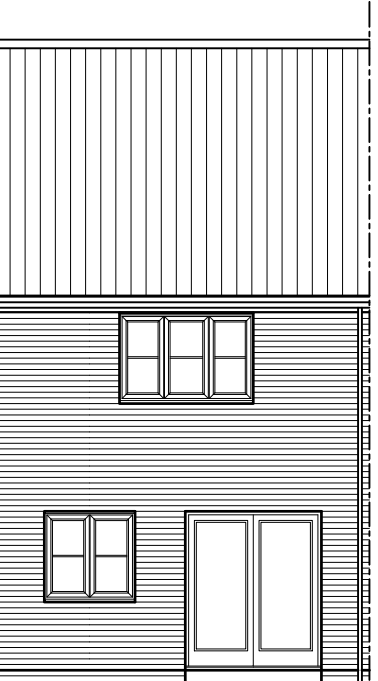

REAR ELEVATION

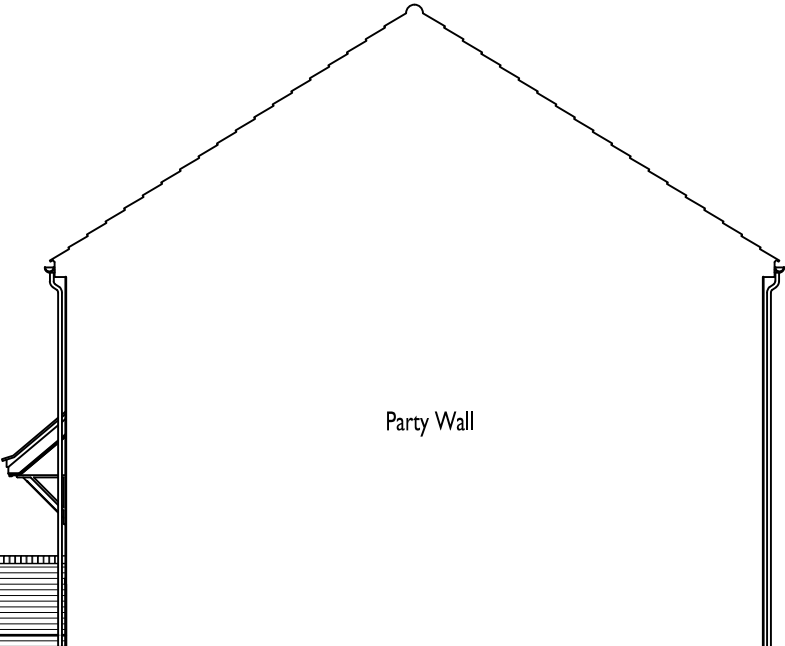

SIDE ELEVATION

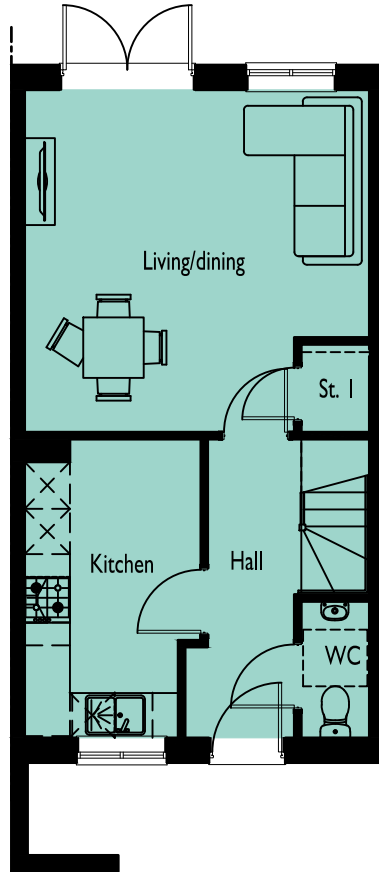

GROUND FLOOR PLAN

CORE HOUSING

**SPITFIRE ROAD,
CALNE**

DRAWING NO: 0841-762 **HOUSE TYPE REF:** THE LOXLEY **TENURE:** AFFORDABLE

PLOT NO/S :
54 & 59

STOREY HEIGHT : 2 **SQFT :** 855
NO OF BED/S : 2 **SQM :** 79.43

DRAWING TITLE : PLANS & ELEVATIONS
DRAWING NO : 0841-762
DRAWN : JLJ

DATE : SEPTEMBER 2026
SCALE : 1:100 @ A3




The Distillery, The Old Brewery Office Park,
7 - 11 Lodway, Pill, Bristol BS20 0DH
T. 01275 813380 Eadmin@focusdp.com
www.focusdp.com



**FOCUS
ON DESIGN**




FRONT ELEVATION

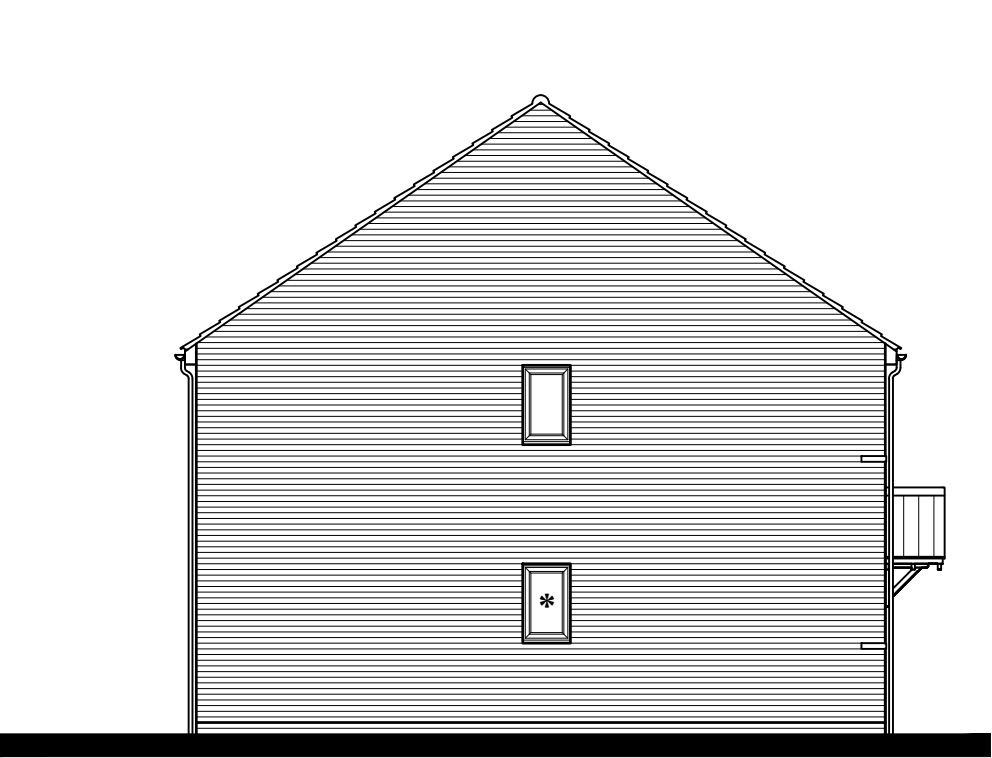


SIDE ELEVATION


* Side Window to plot 86 only

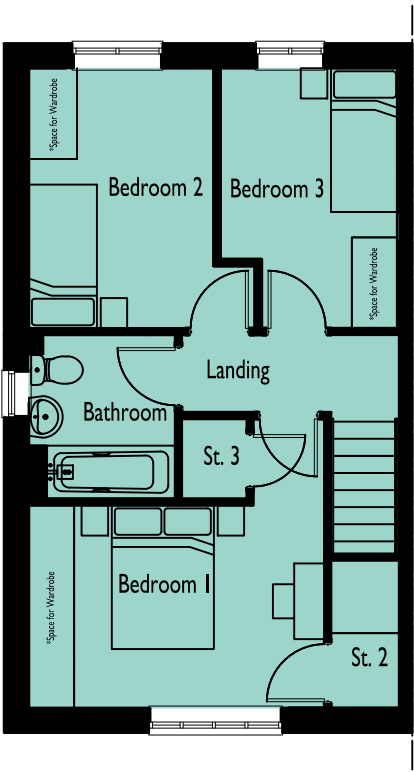

FIRST FLOOR PLAN

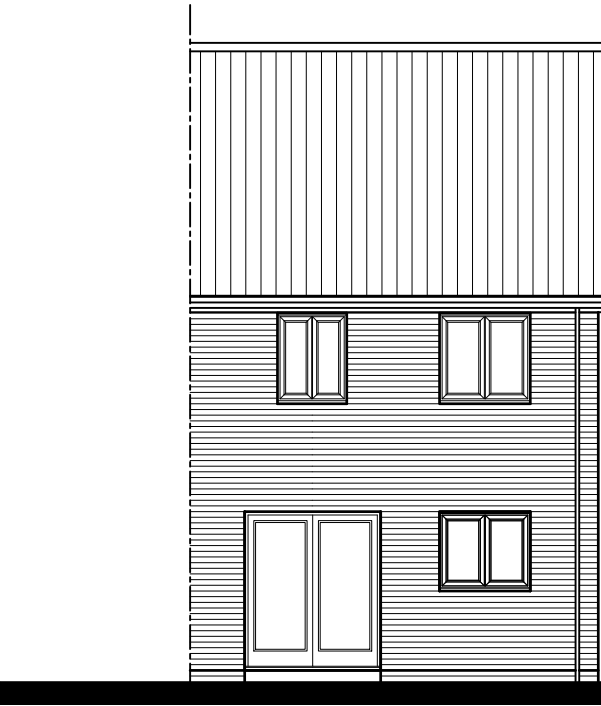


REAR ELEVATION

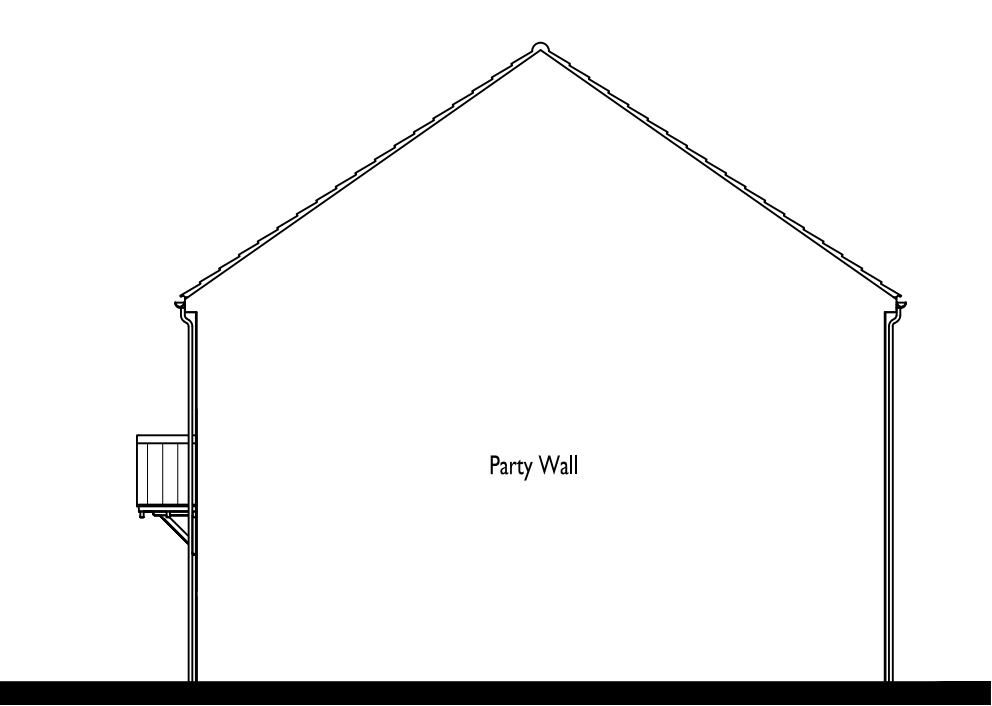

SIDE ELEVATION

Side Window
to plot 86 only

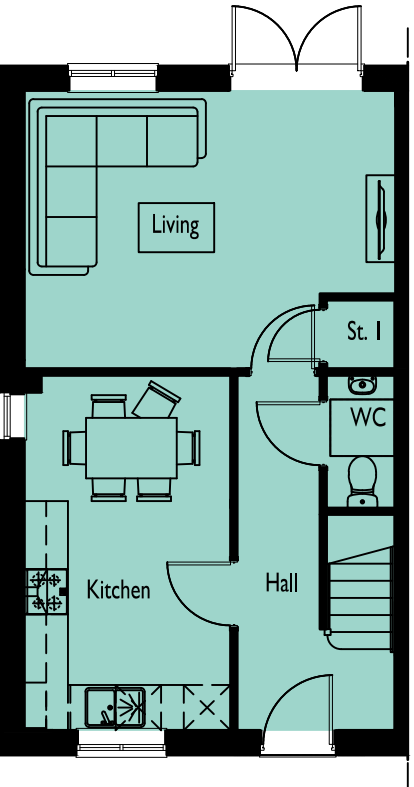

GROUND FLOOR PLAN

CORE HOUSING

**SPITFIRE ROAD,
CALNE**

DRAWING NO: 0841-763 **HOUSE TYPE REF:** THE FULFORD **TENURE:** AFFORDABLE

PLOT NO/S : 39, 40, 86 & 87 **STOREY HEIGHT :** 2 **SQFT :** 906 **NO OF BED/S :** 3 **SQM :** 84.17


DRAWING TITLE : PLANS & ELEVATIONS **DRAWING NO :** 0841-763 **DRAWN :** :JLJ

DATE : SEPTEMBER 2026 **SCALE :** 1:100 @ A3


The Distillery, The Old Brewery Office Park,
7 - 11 Lodway, Pill, Bristol BS20 0DH
T. 01275 813380 E: admin@focusdp.com
www.focusdp.com



FRONT ELEVATION

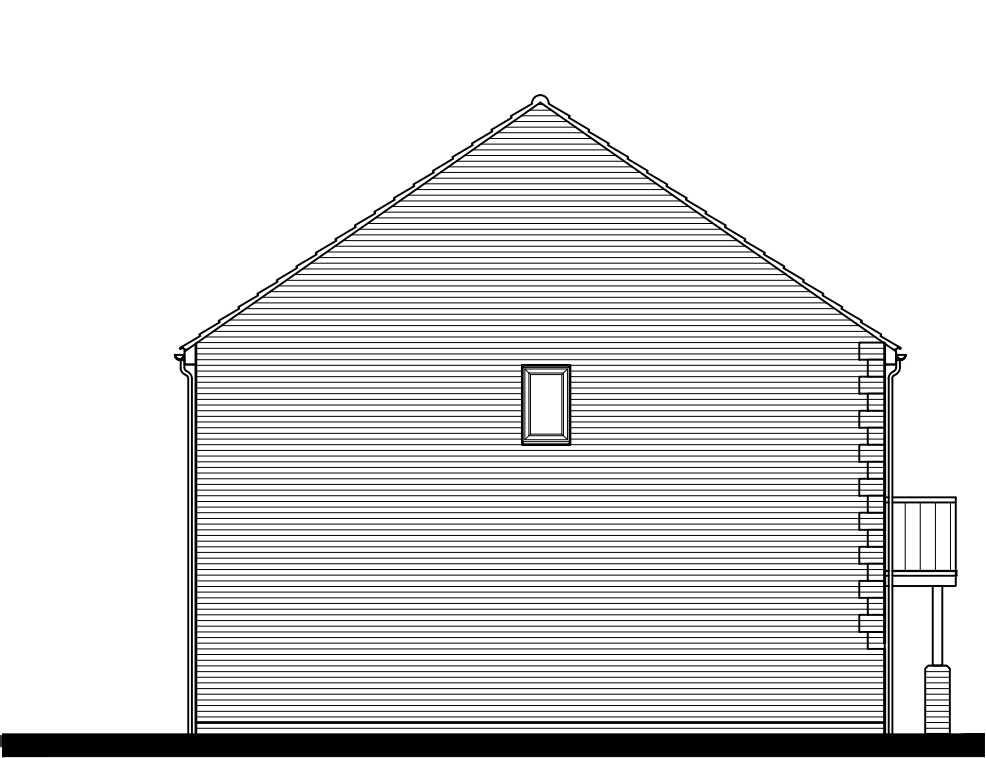


SIDE ELEVATION

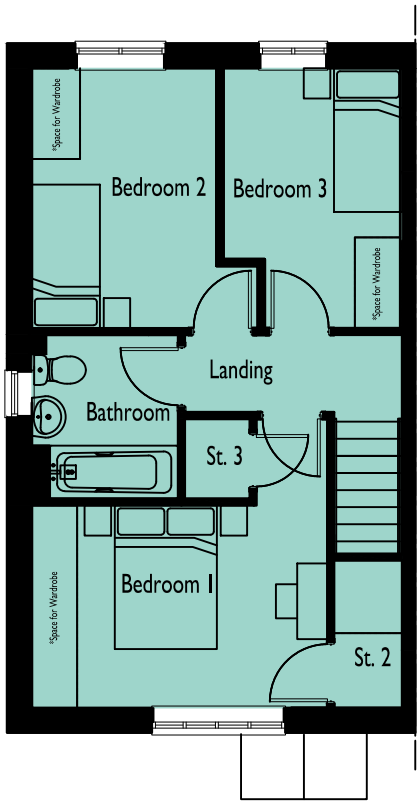


FIRST FLOOR PLAN



REAR ELEVATION

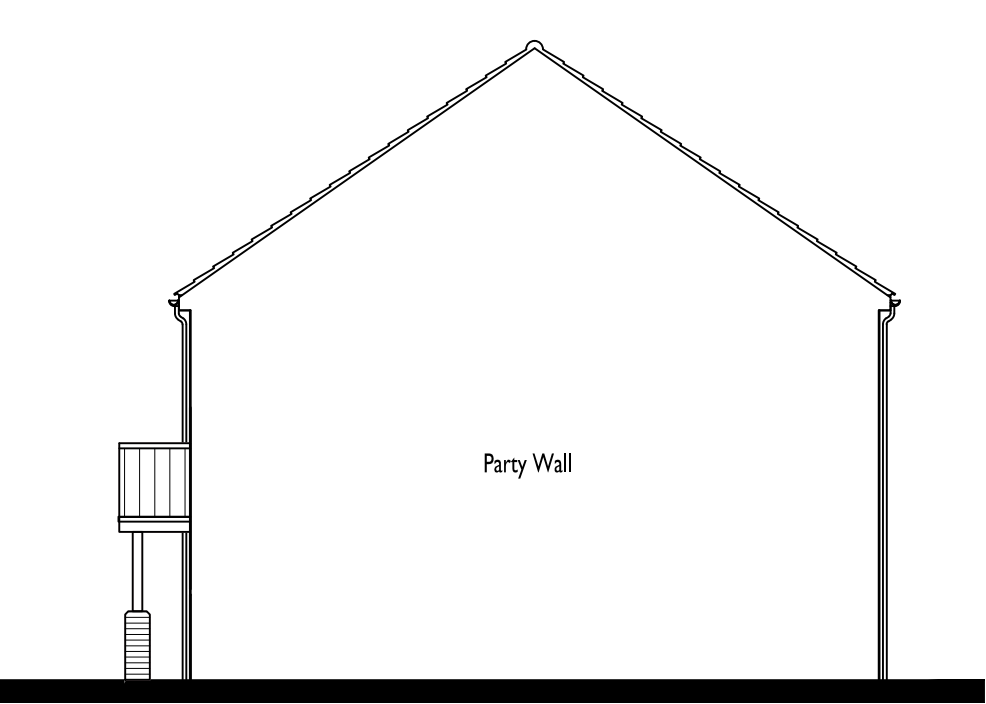

SIDE ELEVATION

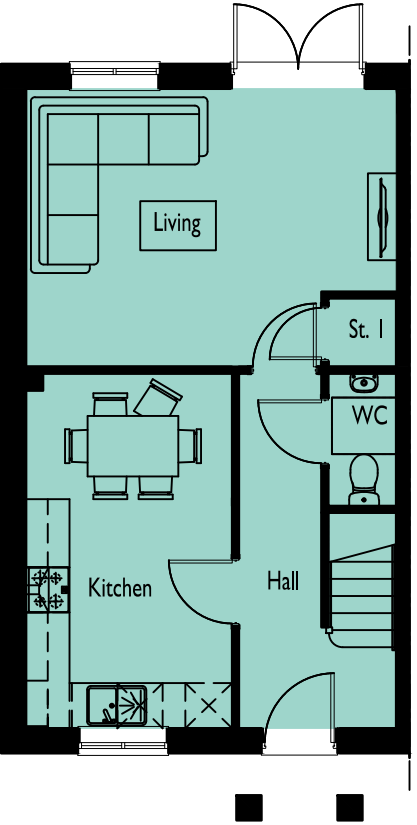

GROUND FLOOR PLAN

KEY BUILDING

CORE HOUSING

SPITFIRE ROAD,
CALNE

DRAWING NO: 0841-764

HOUSE TYPE REF: THE FULFORD

TENURE: AFFORDABLE

PLOT NO/S : 45 & 47

STOREY HEIGHT : 2

NO OF BED/S : 3

SQFT : 906

SQM : 84.17

DRAWING TITLE : PLANS & ELEVATIONS

DRAWING NO : 0841-764

DRAWN : JIJ

DATE : SEPTEMBER 2026


SCALE : 1:100 @ A3

The Distillery, The Old Brewery Office Park,
7 - 11 Lodway, Pill, Bristol BS20 0DH
T. 01275 813380 E: admin@focusdp.com
www.focusdp.com







FRONT ELEVATION

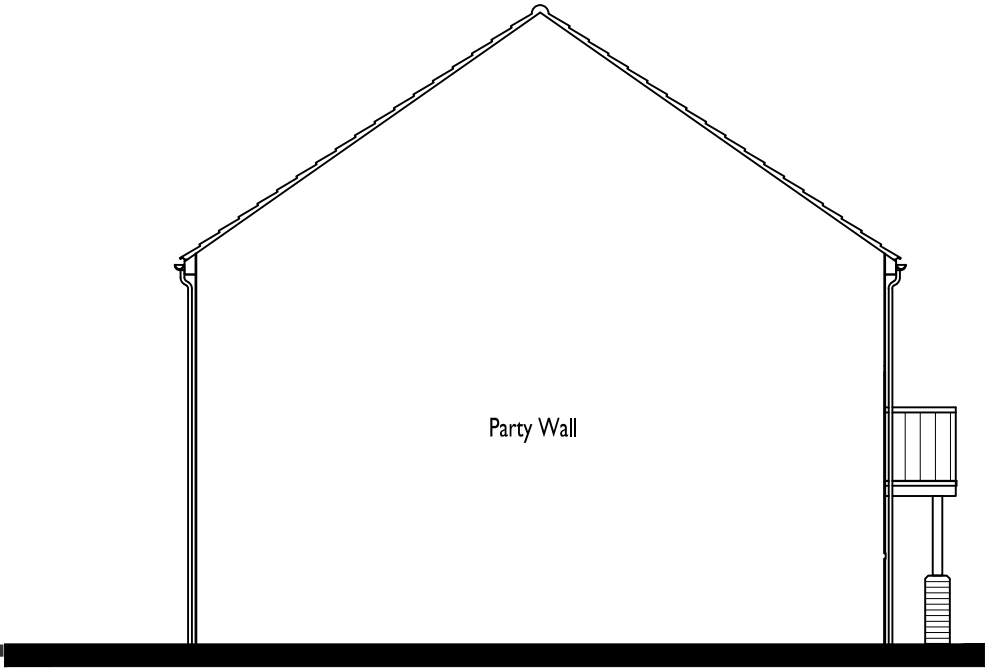


SIDE ELEVATION

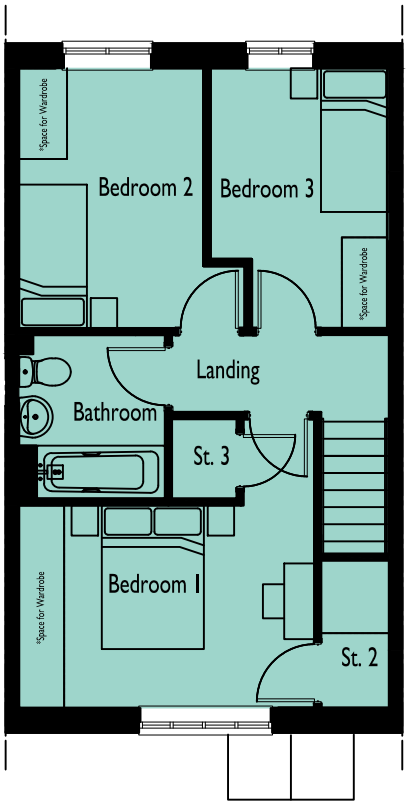


FIRST FLOOR PLAN

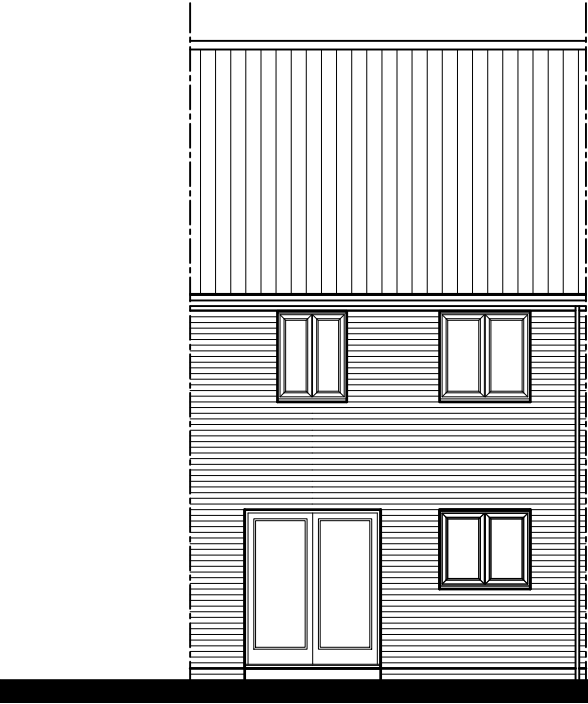

REAR ELEVATION

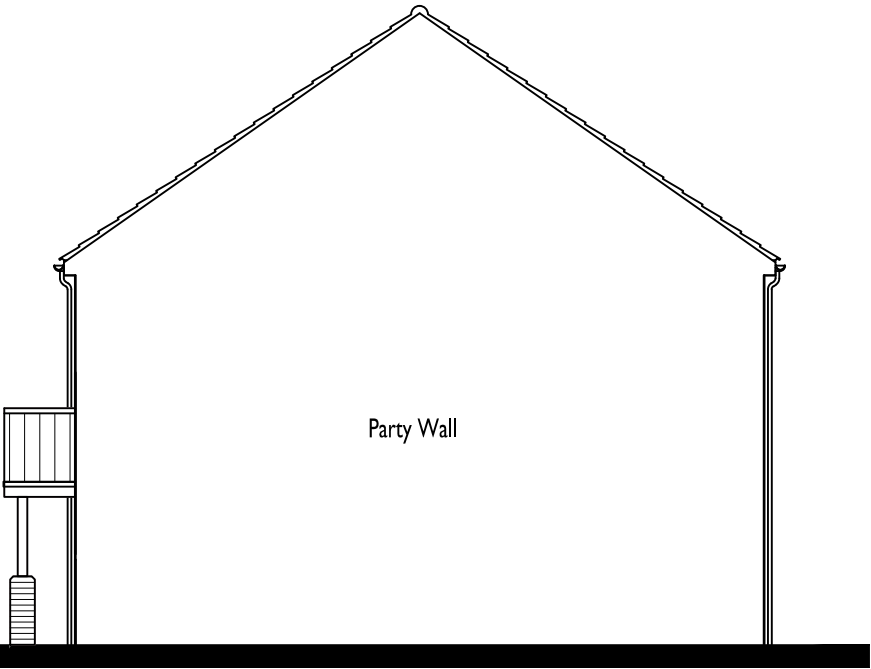

SIDE ELEVATION

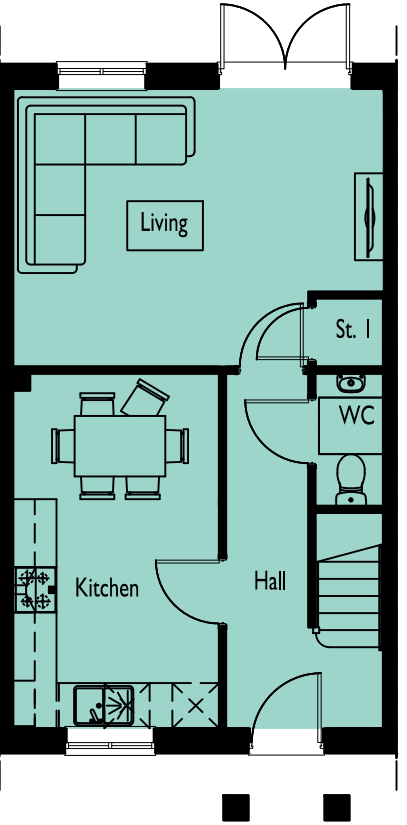

GROUND FLOOR PLAN

KEY BUILDING

CORE HOUSING

**SPITFIRE ROAD,
CALNE**

DRAWING NO: 0841-765 **HOUSE TYPE REF:** THE FULFORD **TENURE:** AFFORDABLE

PLOT NO/S : 46

STOREY HEIGHT : 2 **SQFT :** 906 **DRAWING TITLE :** PLANS & ELEVATIONS

NO OF BED/S : 3 **SQM :** 84.17 **DRAWING NO :** 0841-765

DRAWN : :JLJ **DATE :** SEPTEMBER 2026


SCALE : 1:100 @ A3

0 1 2 [m]

The Distillery, The Old Brewery Office Park,
7 - 11 Lodway, Pill, Bristol BS20 0DH
T. 01275 813380 E: admin@focusdp.com
www.focusdp.com




FRONT ELEVATION

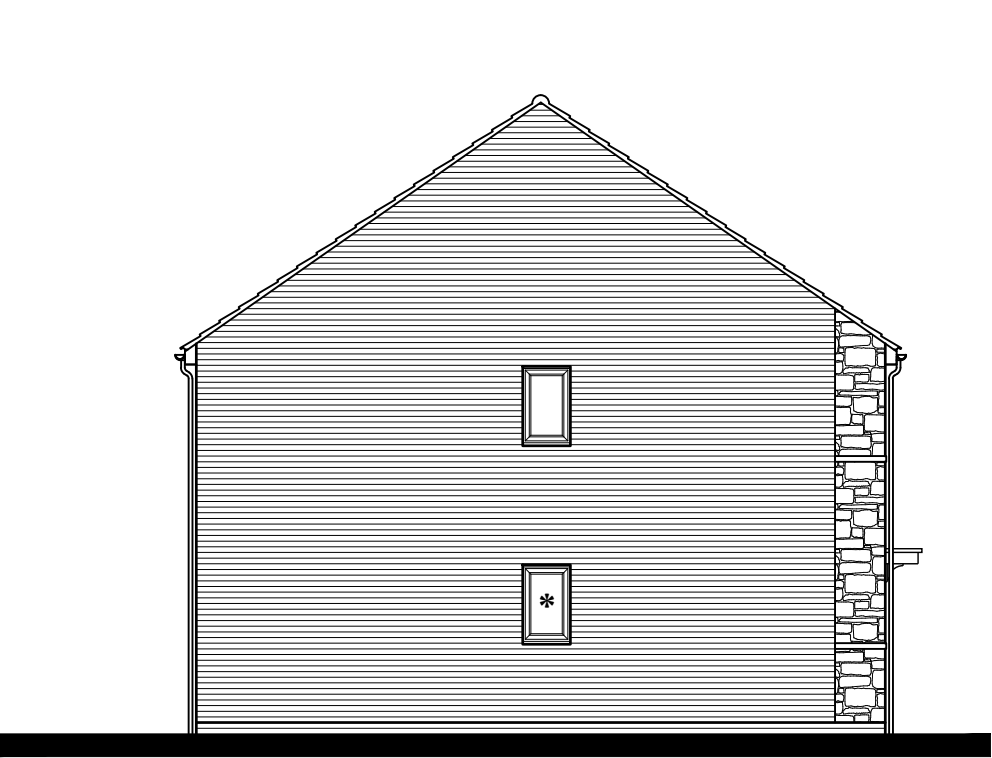

SIDE ELEVATION


* Side Window to plot 85 only

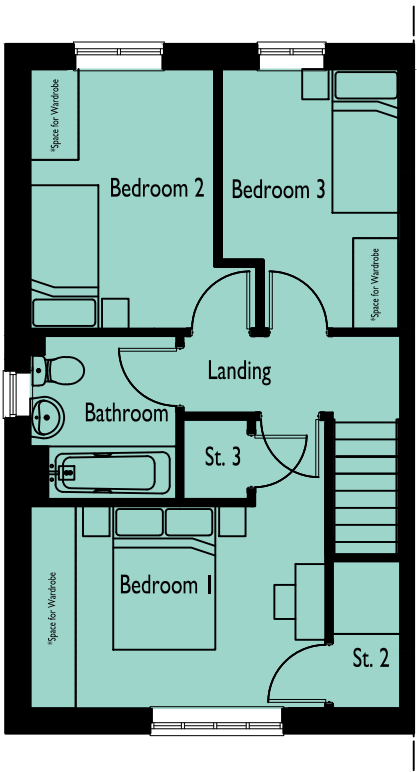

FIRST FLOOR PLAN




REAR ELEVATION

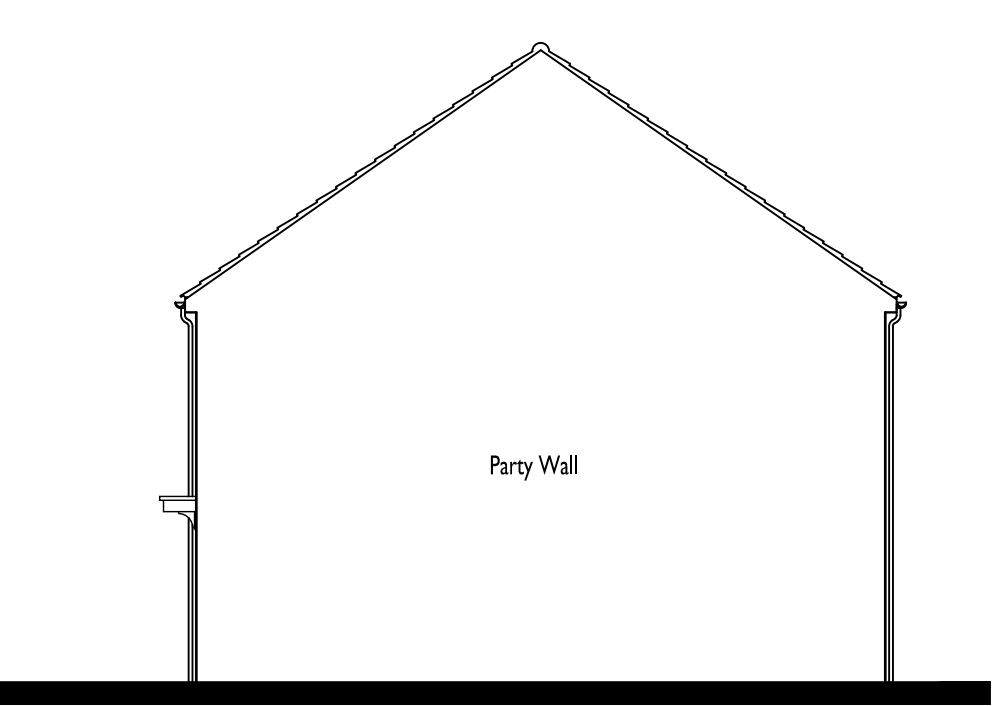

SIDE ELEVATION

Party Wall

Side Window
to plot 85 only

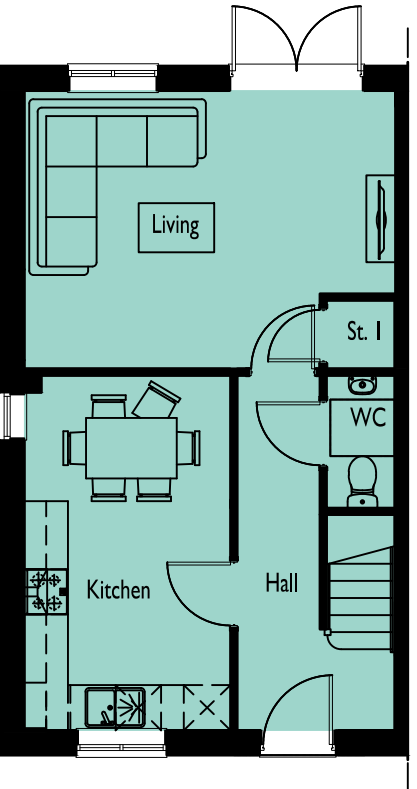

GROUND FLOOR PLAN

MAIN STREET

**SPITFIRE ROAD,
CALNE**

DRAWING NO: 0841-766 **HOUSE TYPE REF:** THE FULFORD **TENURE:** AFFORDABLE

PLOT NO/S :
65-68, 74, 79, 80, 84 & 85

STOREY HEIGHT : 2 **SQFT :** 906
NO OF BED/S : 3 **SQM :** 84.17

DRAWING TITLE : PLANS & ELEVATIONS
DRAWING NO : 0841-766
DRAWN : :JLJ

DATE : SEPTEMBER 2026
SCALE : 1:100 @ A3




The Distillery, The Old Brewery Office Park,
7 - 11 Lodway, Pill, Bristol BS20 0DH
T. 01275 813380 E: admin@focusdp.com
www.focusdp.com




**FOCUS
ON DESIGN**



FRONT ELEVATION

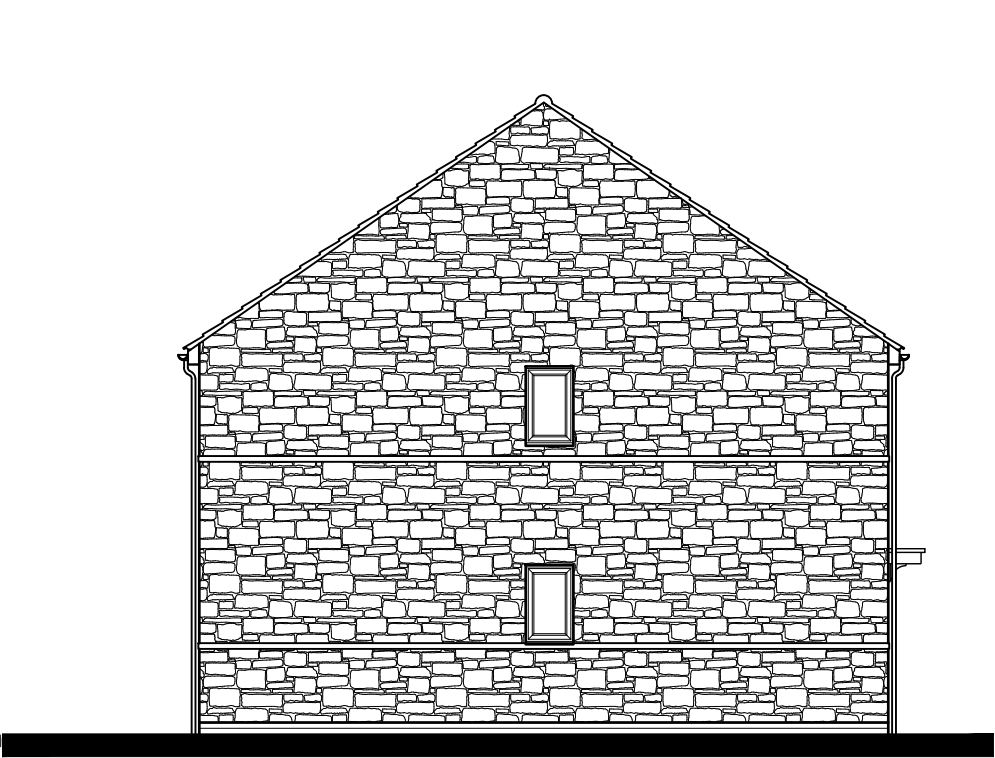


SIDE ELEVATION

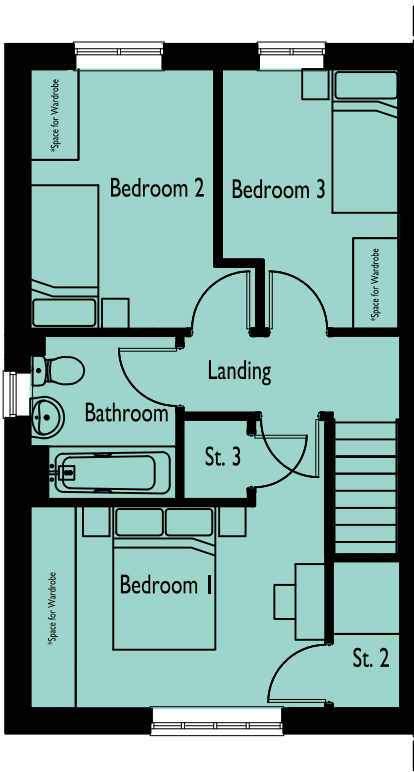


FIRST FLOOR PLAN



REAR ELEVATION

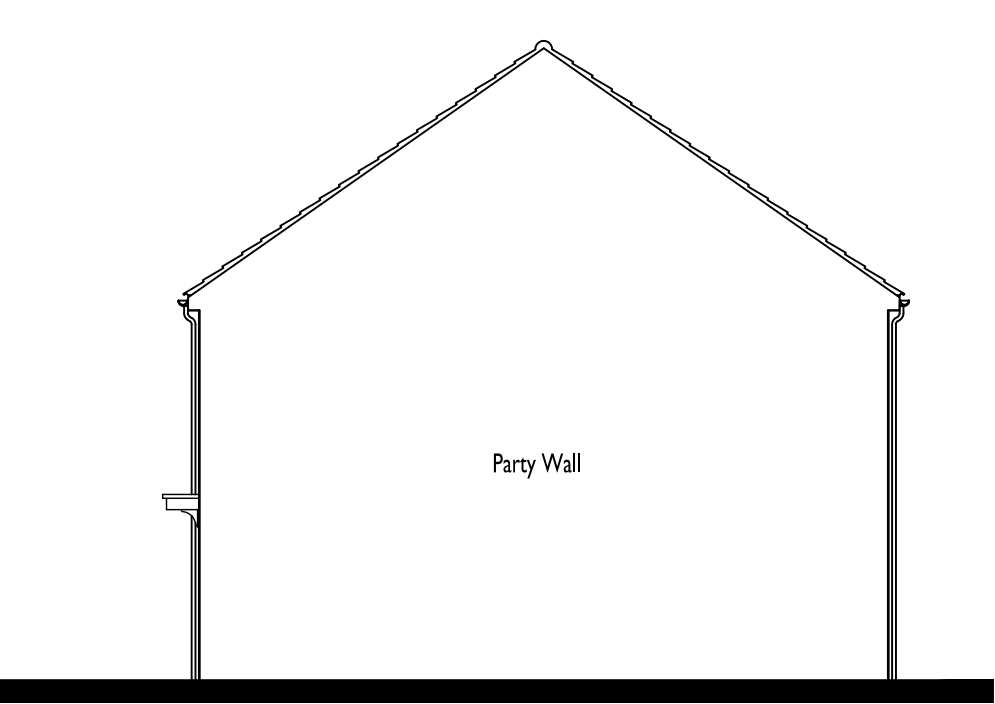

SIDE ELEVATION

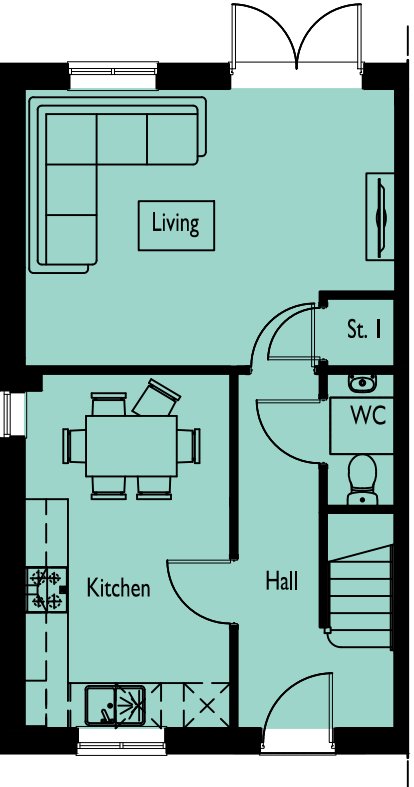

GROUND FLOOR PLAN

MAIN STREET

**SPITFIRE ROAD,
CALNE**

DRAWING NO: 0841-767 **HOUSE TYPE REF:** THE FULFORD **TENURE:** AFFORDABLE

PLOT NO/S :
73

STOREY HEIGHT : 2 **SQFT :** 906
NO OF BED/S : 3 **SQM :** 84.17

DRAWING TITLE : PLANS & ELEVATIONS
DRAWING NO : 0841-767
DRAWN : JLJ

DATE : SEPTEMBER 2026
SCALE : 1:100 @ A3




The Distillery, The Old Brewery Office Park,
7 - 11 Lodway, Pill, Bristol BS20 0DH
T. 01275 813380 E: admin@focusdp.com
www.focusdp.com



**FOCUS
ON DESIGN**




FRONT ELEVATION

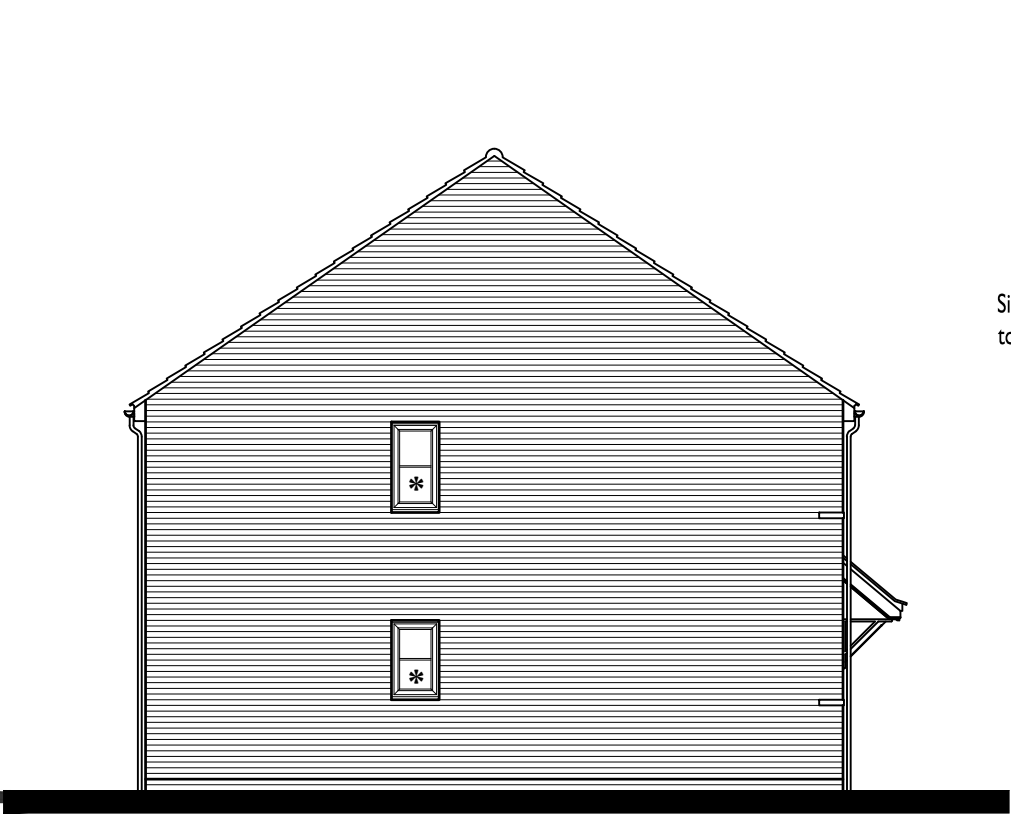


SIDE ELEVATION


* Side Window to plot 90 only

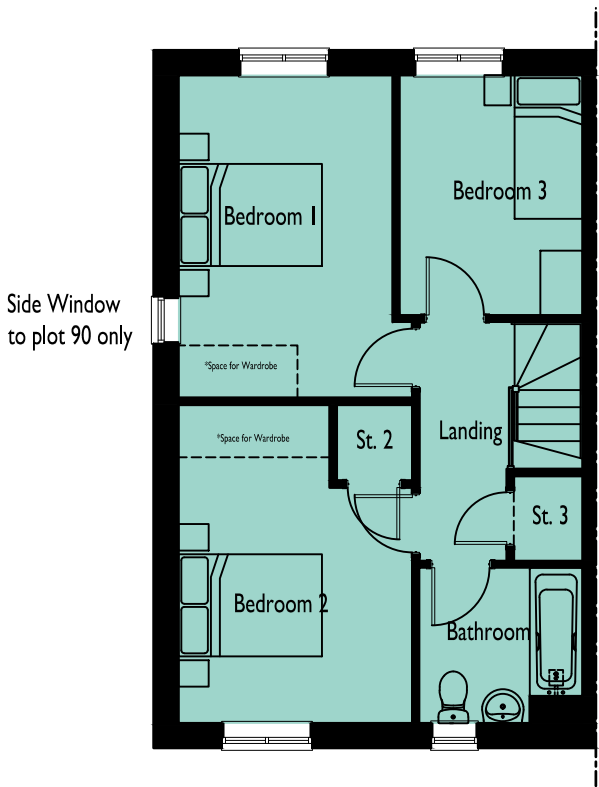


FIRST FLOOR PLAN

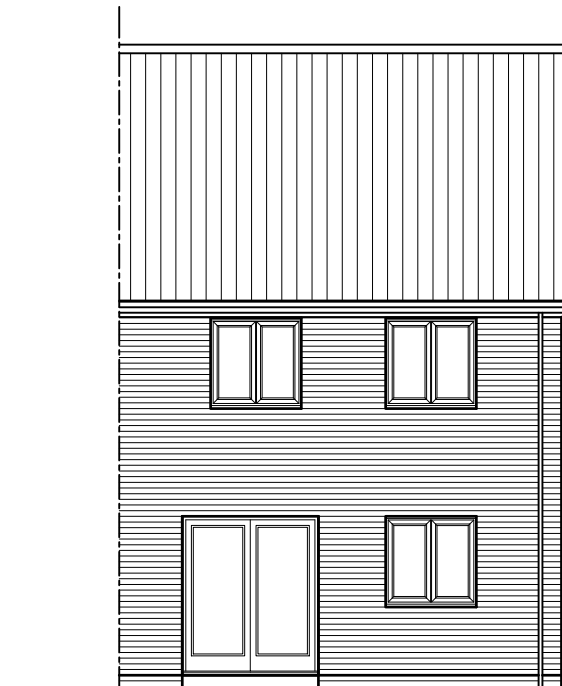

REAR ELEVATION

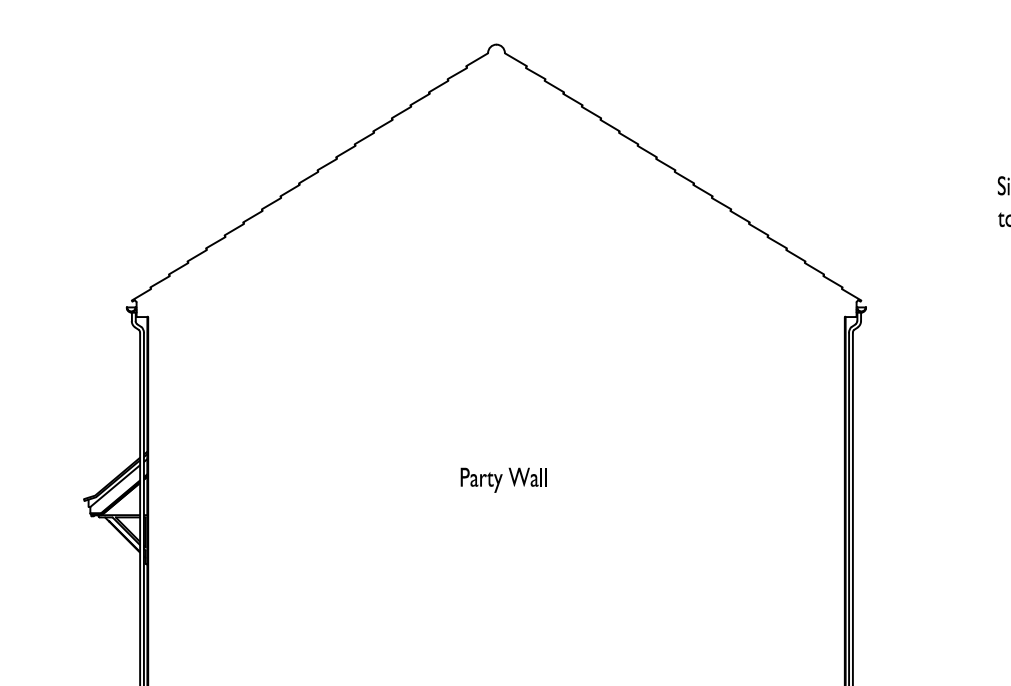

SIDE ELEVATION

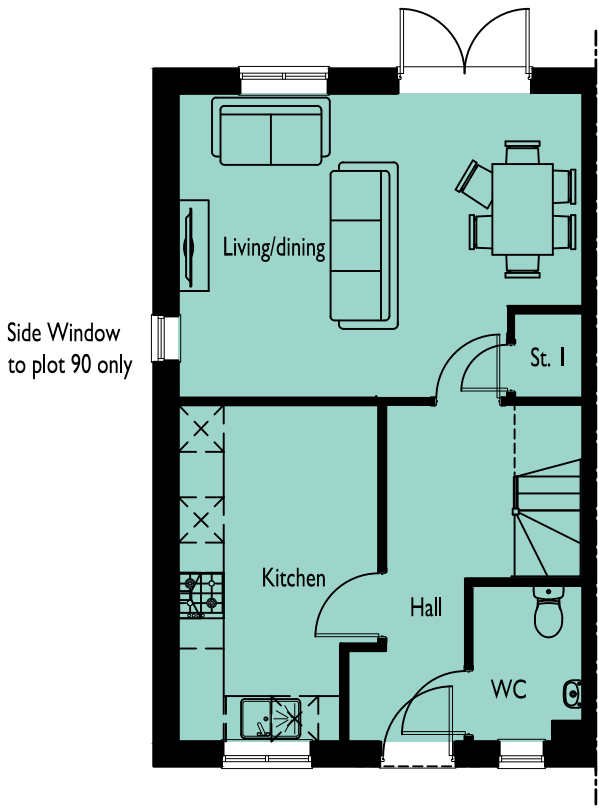

GROUND FLOOR PLAN

CORE HOUSING

SPITFIRE ROAD,
CALNE

DRAWING NO: 0841-768 HOUSE TYPE REF: THE MORLEY TENURE: AFFORDABLE

PLOT NO/S : 36, 37, 41, 42, 53, 56, 57, 60, 89 & 90 STOREY HEIGHT : 2 SQFT : 1001 NO OF BED/S : 3 SQM : 93.00

DRAWING TITLE : PLANS & ELEVATIONS DRAWING NO : 0841-768 DRAWN : JIJ


DATE : SEPTEMBER 2026 SCALE : 1:100 @ A3

The Distillery, The Old Brewery Office Park, 7 - 11 Lodway, Pill, Bristol BS20 0DH T. 01275 813380 E:admin@focusdp.com www.focusdp.com







FRONT ELEVATION

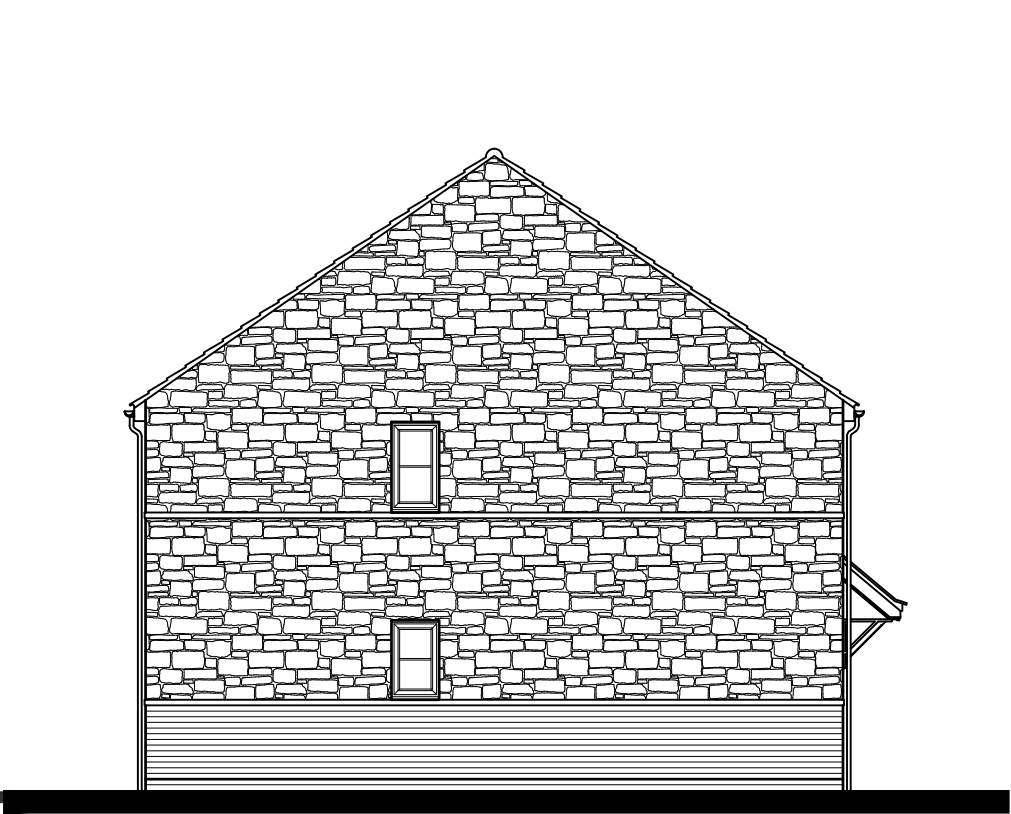


SIDE ELEVATION

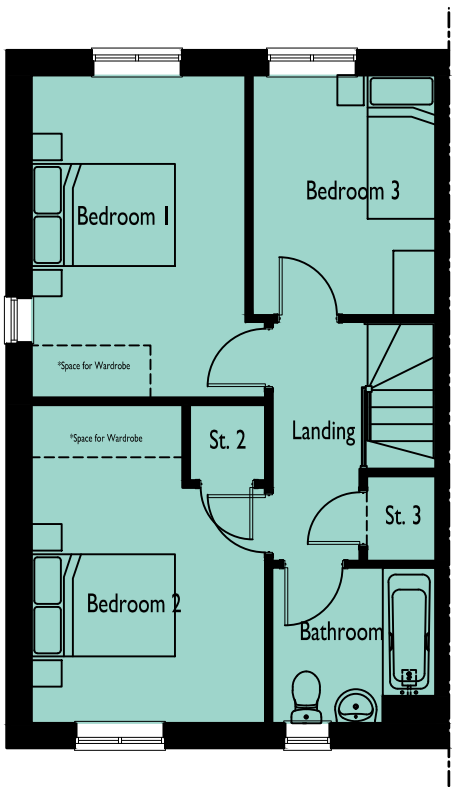


FIRST FLOOR PLAN

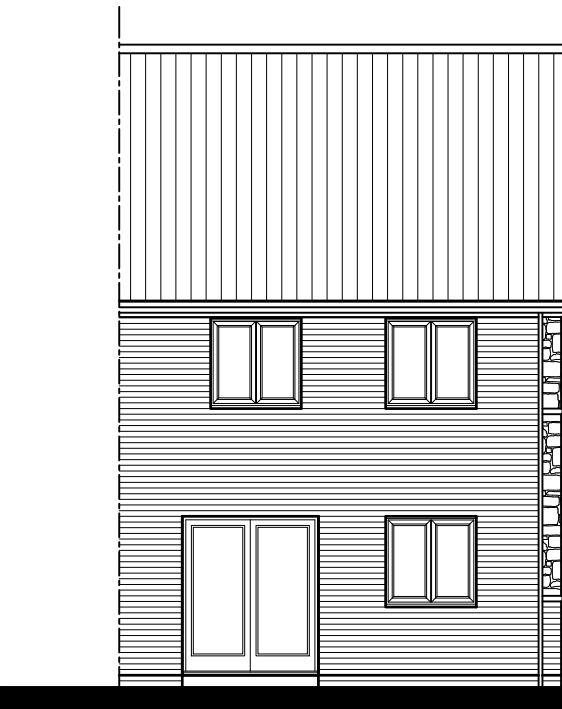

REAR ELEVATION

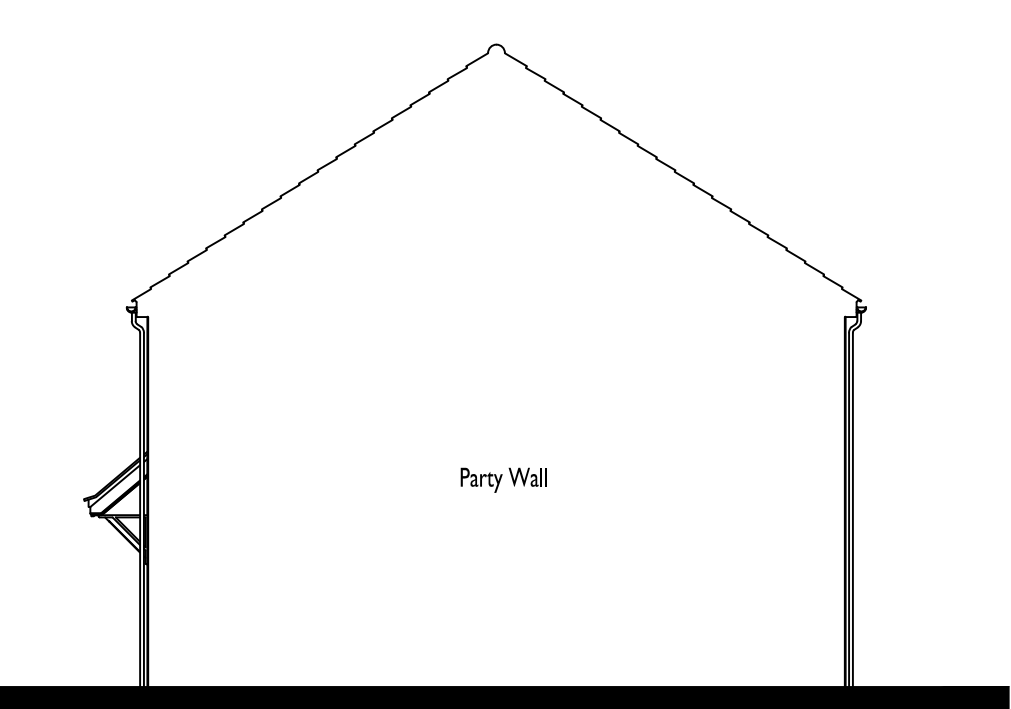

SIDE ELEVATION

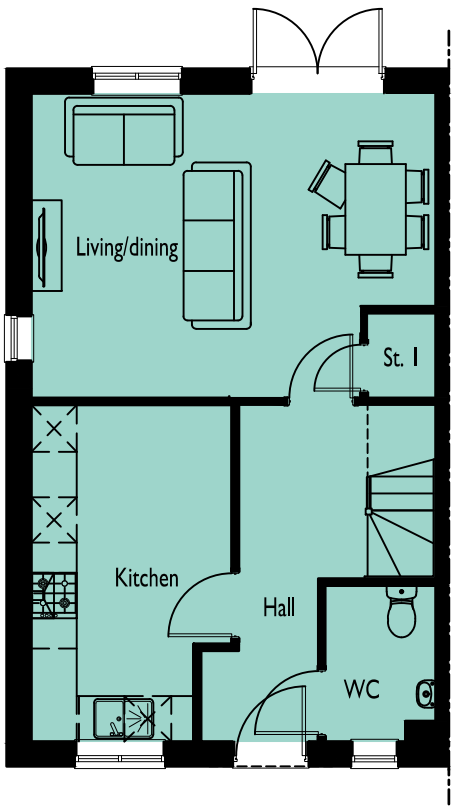

GROUND FLOOR PLAN

**SPITFIRE ROAD,
CALNE**

DRAWING NO: 0841-769 **HOUSE TYPE REF:** THE MORLEY **TENURE:** AFFORDABLE

PLOT NO/S :
33

STOREY HEIGHT : 2 **SQFT :** 1001
NO OF BED/S : 3 **SQM :** 93.00

DRAWING TITLE : PLANS & ELEVATIONS
DRAWING NO : 0841-769
DRAWN : JLJ


DATE : SEPTEMBER 2026
SCALE : 1:100 @ A3
0 1 2 [m]

The Distillery, The Old Brewery Office Park,
7 - 11 Lodway, Pill, Bristol BS20 0DH
T. 01275 813380 E: admin@focusdp.com
www.focusdp.com


CORE HOUSING




FRONT ELEVATION

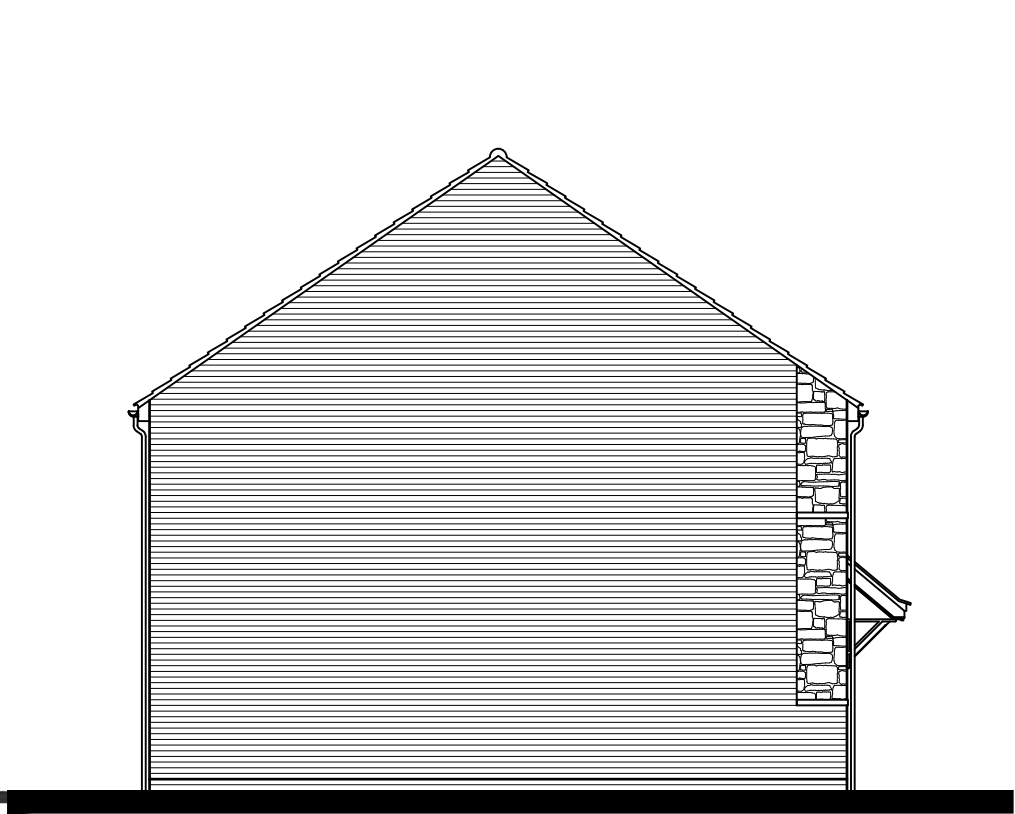


SIDE ELEVATION

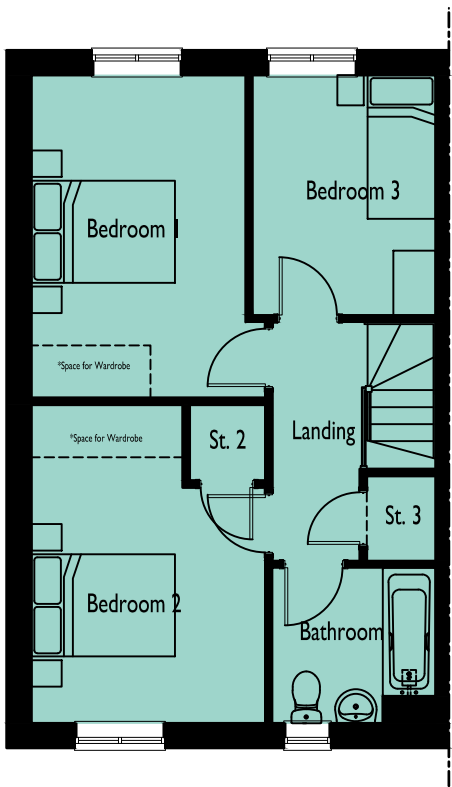


FIRST FLOOR PLAN

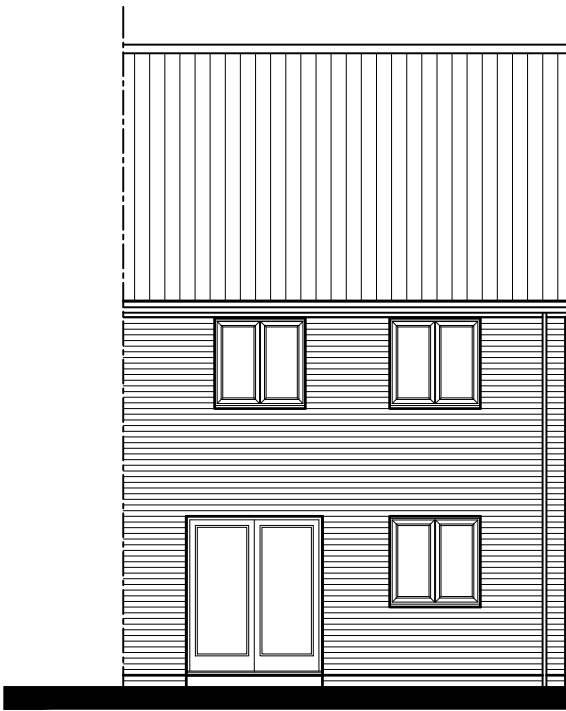

REAR ELEVATION

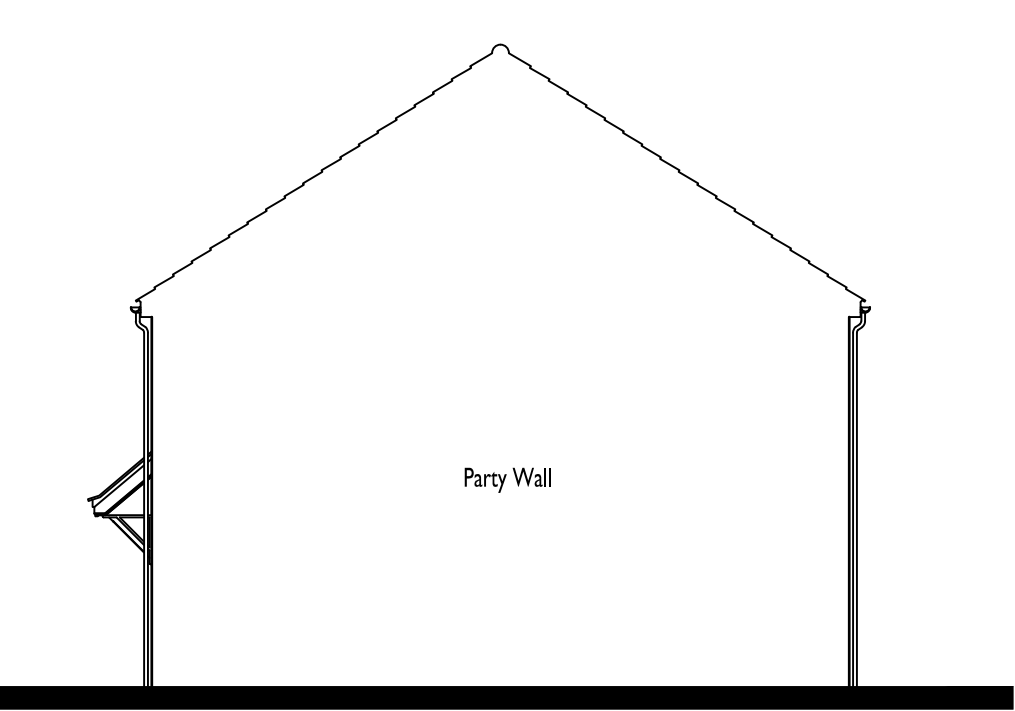

SIDE ELEVATION

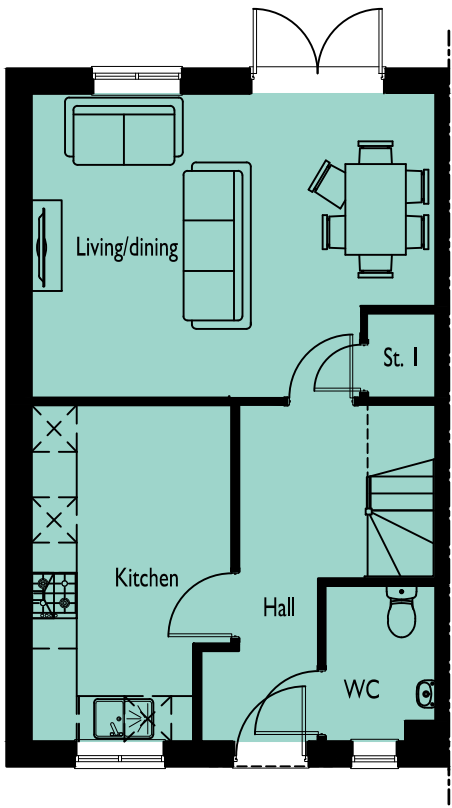

GROUND FLOOR PLAN

CORE HOUSING

**SPITFIRE ROAD,
CALNE**

DRAWING NO: 0841-770 **HOUSE TYPE REF:** THE MORLEY **TENURE:** AFFORDABLE

PLOT NO/S :
23 & 25

STOREY HEIGHT : 2 **SQFT :** 1001
NO OF BED/S : 3 **SQM :** 93.00

DRAWING TITLE : PLANS & ELEVATIONS
DRAWING NO : 0841-770
DRAWN : JLJ

DATE : SEPTEMBER 2026
SCALE : 1:100 @ A3

The Distillery, The Old Brewery Office Park,
7 - 11 Lodway, Pill, Bristol BS20 0DH
T. 01275 813380 E: admin@focusdp.com
www.focusdp.com




**FOCUS
ON DESIGN**




FRONT ELEVATION

SIDE ELEVATION

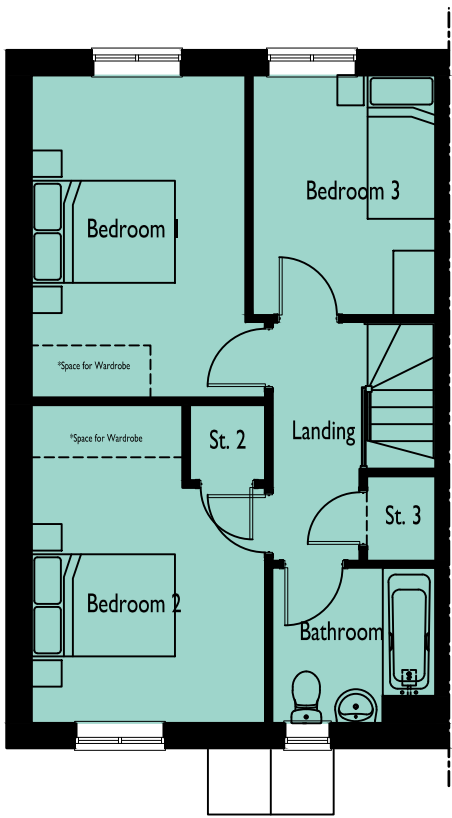


FIRST FLOOR PLAN

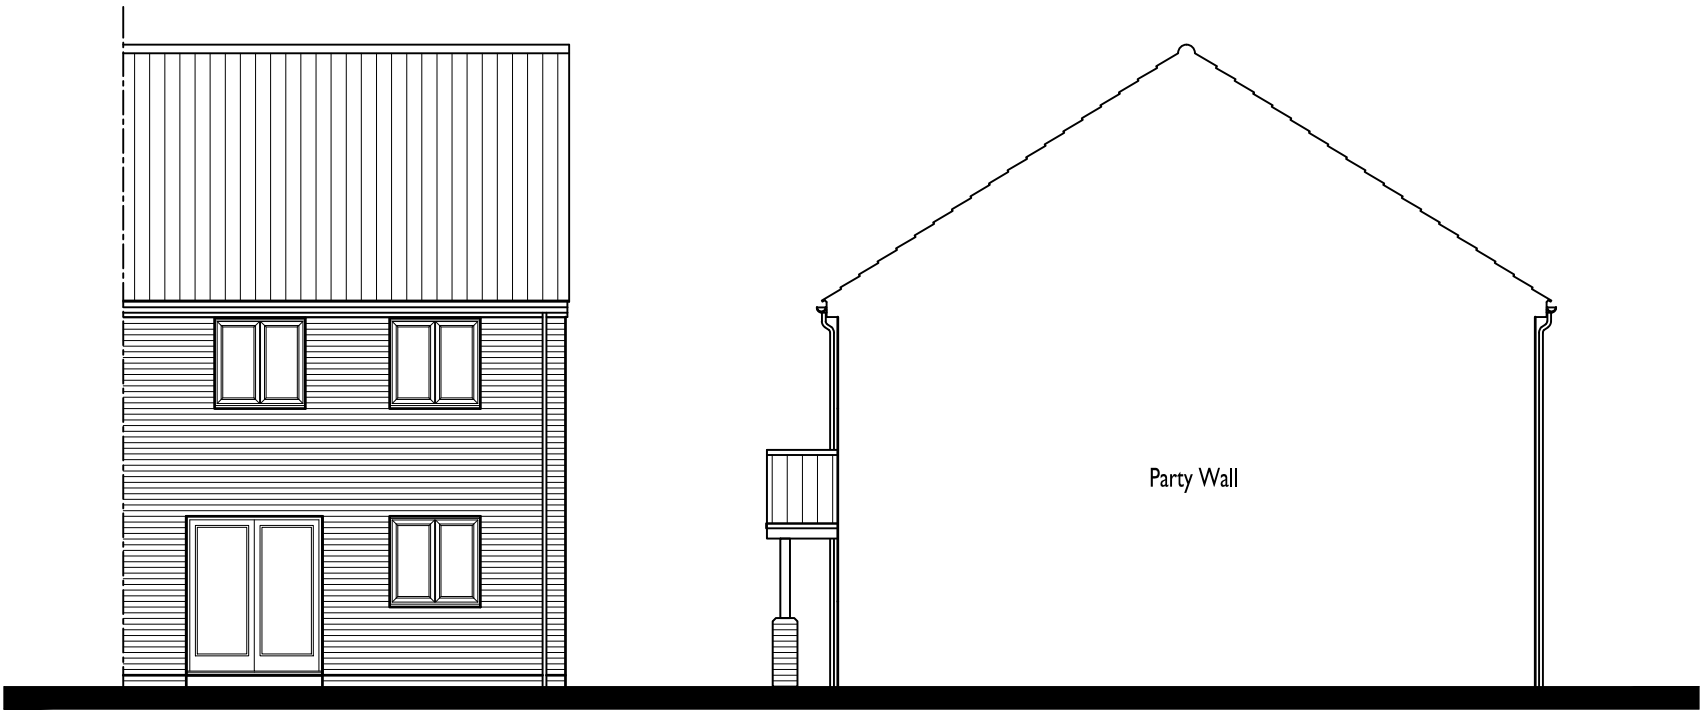

REAR ELEVATION

SIDE ELEVATION

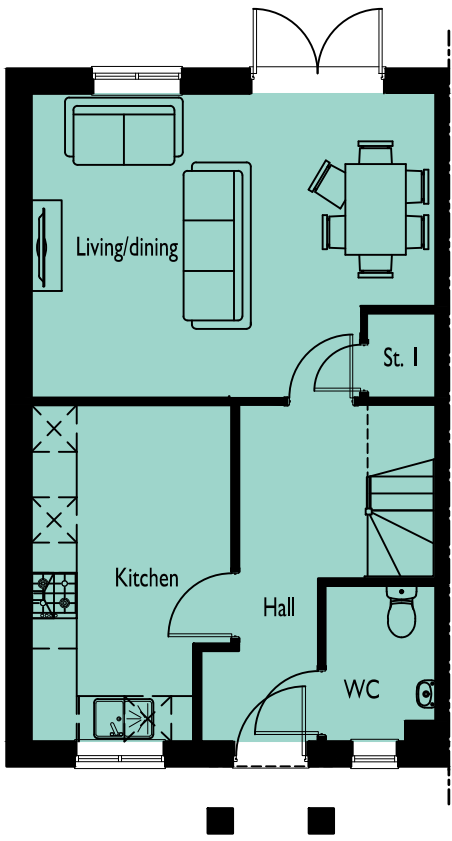

GROUND FLOOR PLAN

KEY BUILDING
CORE HOUSING

**SPITFIRE ROAD,
CALNE**

DRAWING NO: 0841-771
HOUSE TYPE REF: THE MORLEY
TENURE: AFFORDABLE

PLOT NO/S :
20

STOREY HEIGHT : 2
NO OF BED/S : 3
SQFT : 1001
SQM : 93.00

DRAWING TITLE : PLANS & ELEVATIONS
DRAWING NO : 0841-771
DRAWN : JLJ

DATE : SEPTEMBER 2026
SCALE : 1:100 @ A3
0 1 2 [m]


The Distillery, The Old Brewery Office Park,
7 - 11 Lodway, Pill, Bristol BS20 0DH
T. 01275 813380 E: admin@focusdp.com
www.focusdp.com




**FOCUS
ON DESIGN**




FRONT ELEVATION

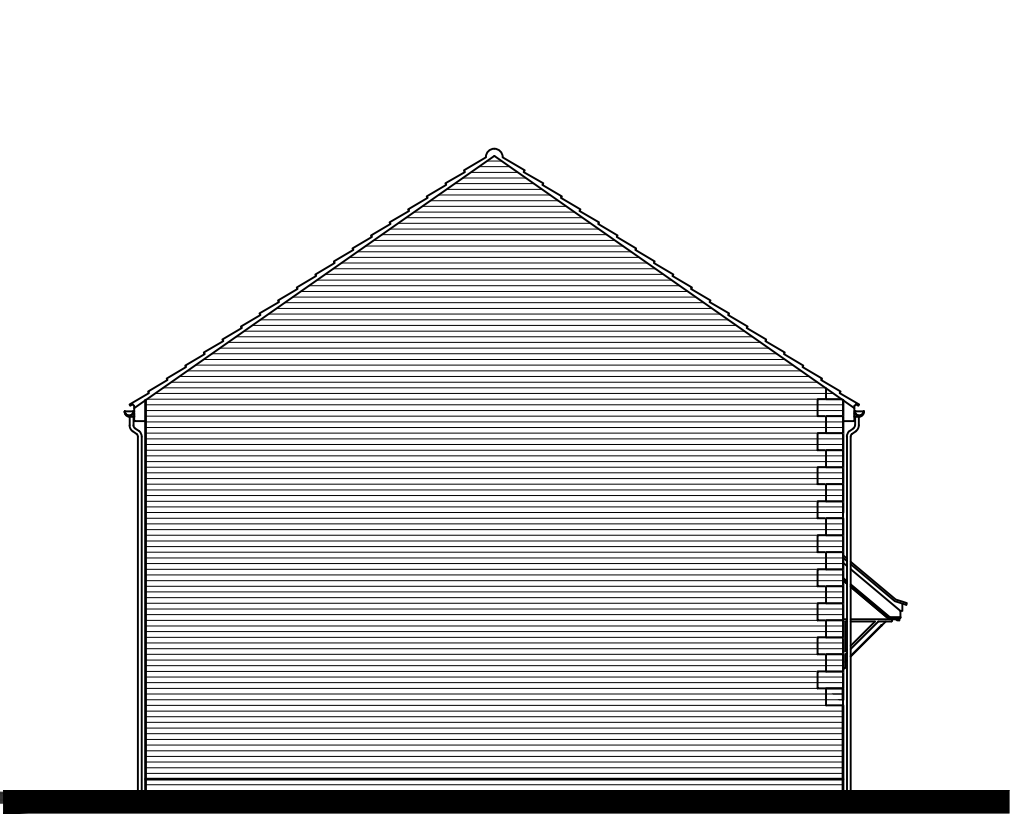


SIDE ELEVATION

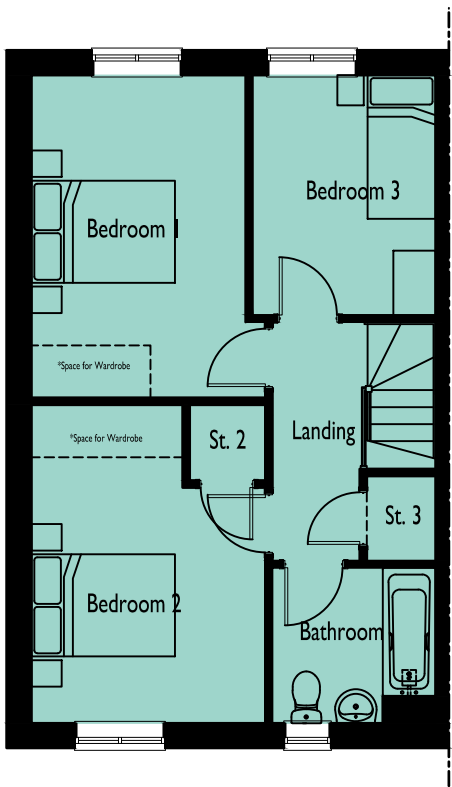


FIRST FLOOR PLAN

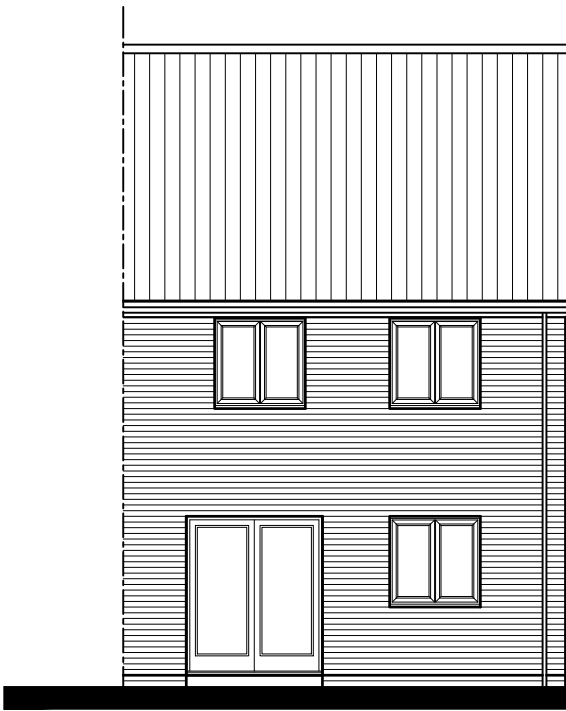

REAR ELEVATION

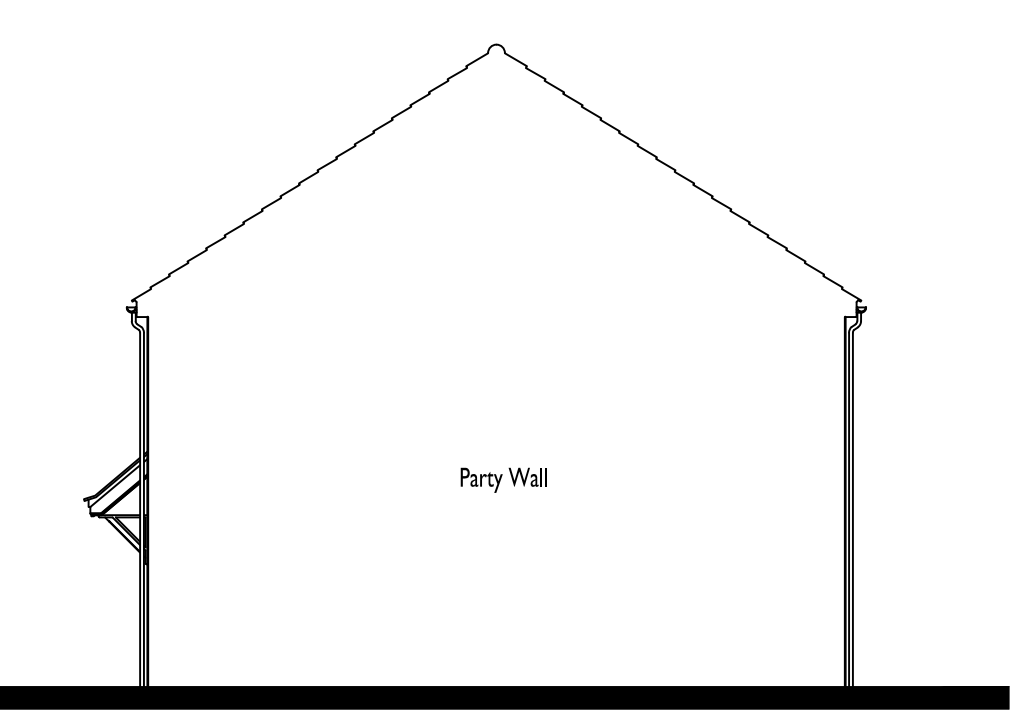

SIDE ELEVATION

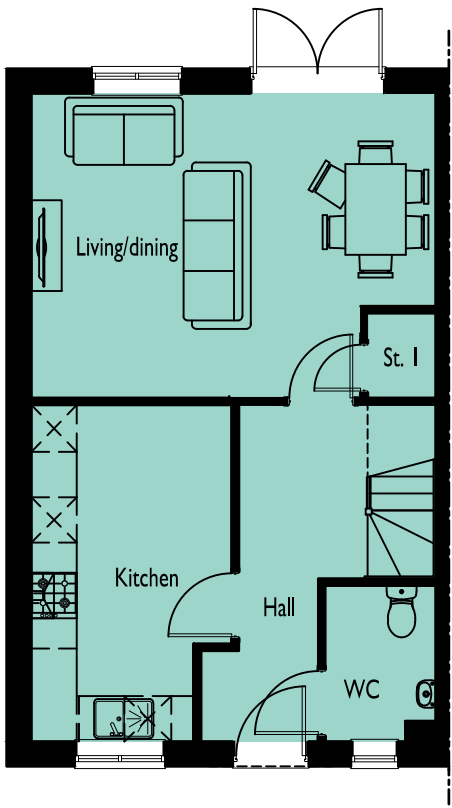

GROUND FLOOR PLAN

KEY BUILDING
CORE HOUSING

**SPITFIRE ROAD,
CALNE**

DRAWING NO: 0841-772
HOUSE TYPE REF: THE MORLEY
TENURE: AFFORDABLE

PLOT NO/S :
30

STOREY HEIGHT : 2
NO OF BED/S : 3
SQFT : 1001
SQM : 93.00

DRAWING TITLE : PLANS & ELEVATIONS
DRAWING NO : 0841-772
DRAWN : DGK

DATE : SEPTEMBER 2026
SCALE : 1:100 @ A3




The Distillery, The Old Brewery Office Park,
7 - 11 Lodway, Pill, Bristol BS20 0DH
T. 01275 813380 E: admin@focusdp.com
www.focusdp.com




**FOCUS
ON DESIGN**




FRONT ELEVATION

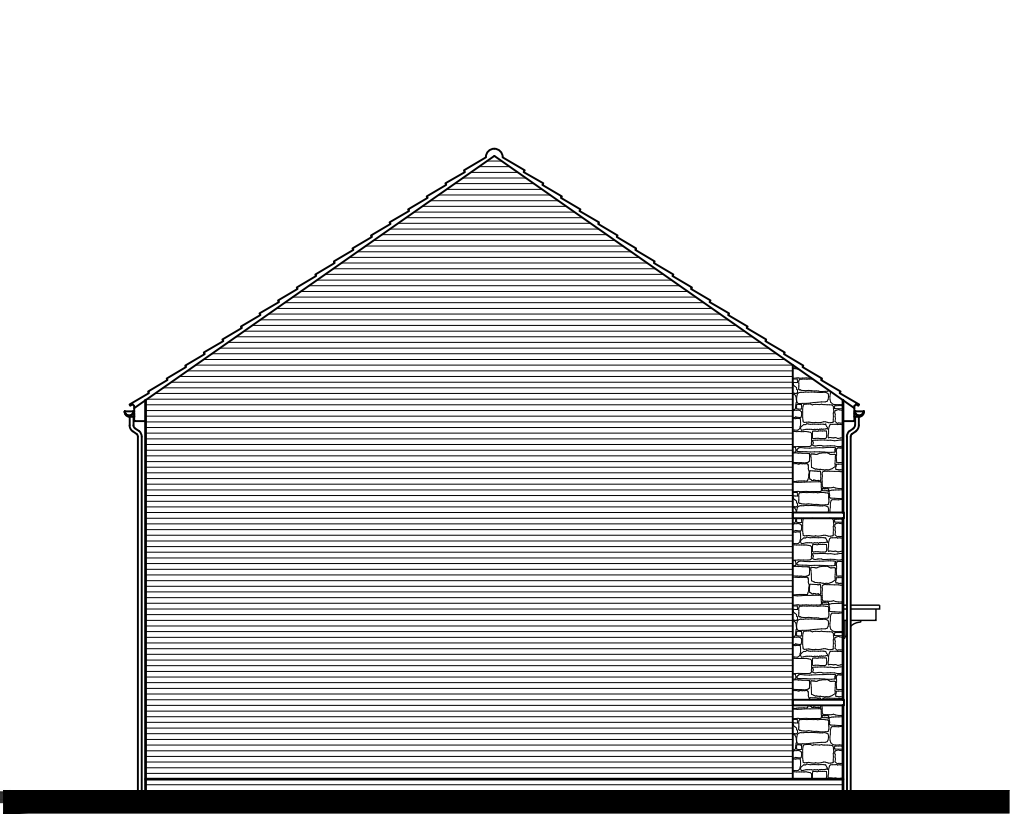


SIDE ELEVATION

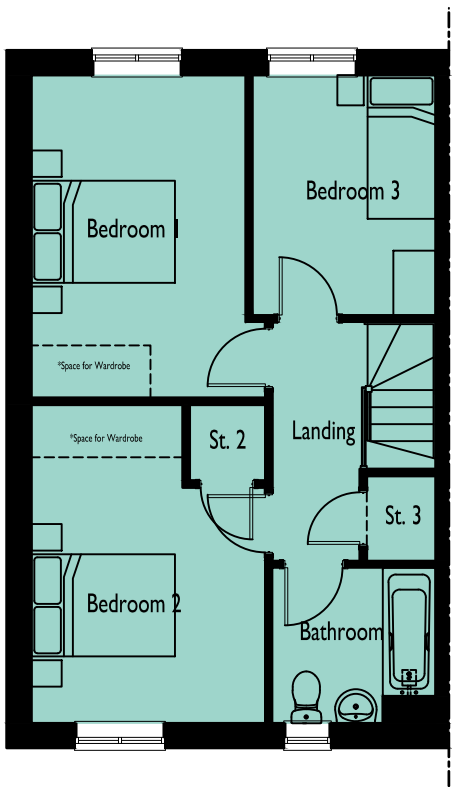


FIRST FLOOR PLAN

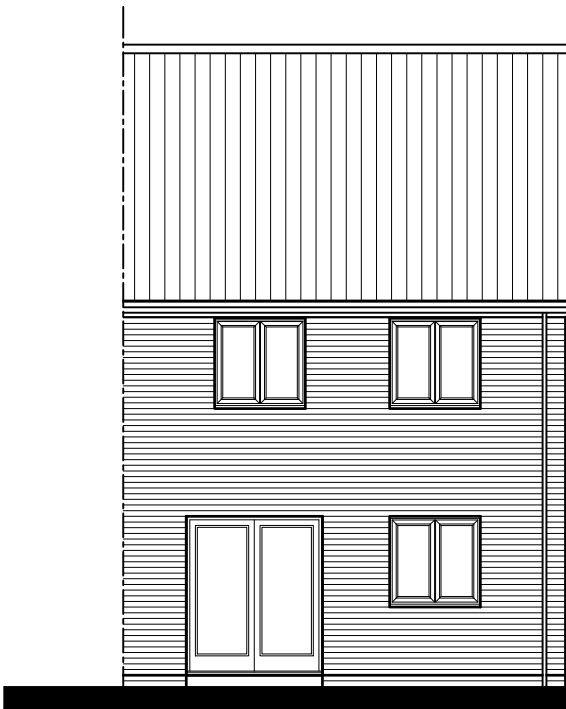

REAR ELEVATION

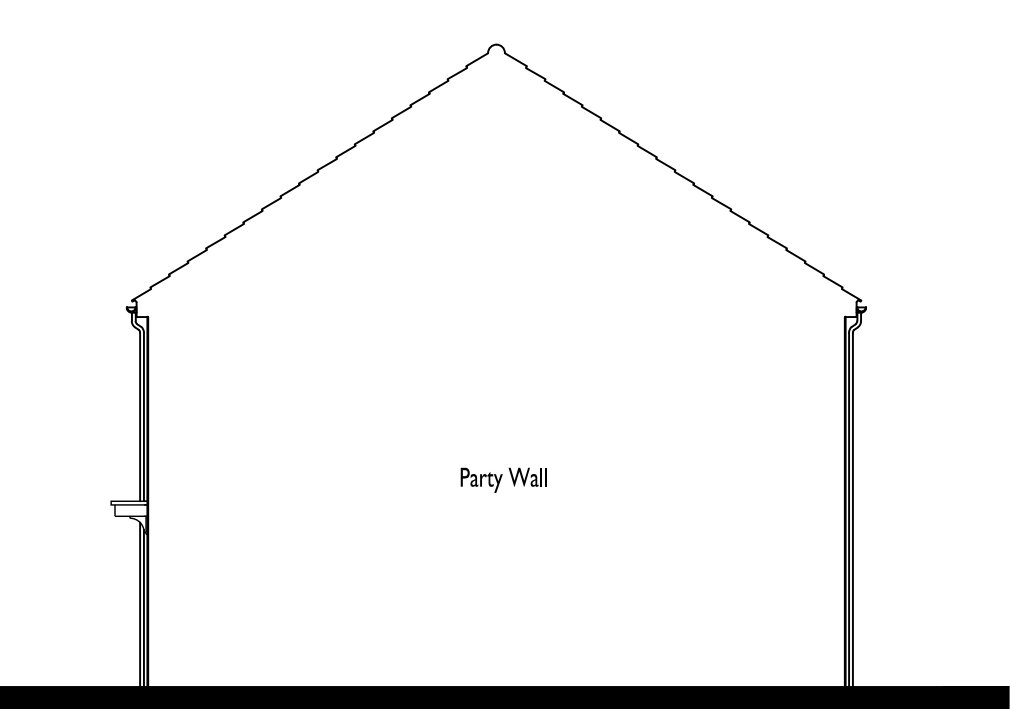

SIDE ELEVATION

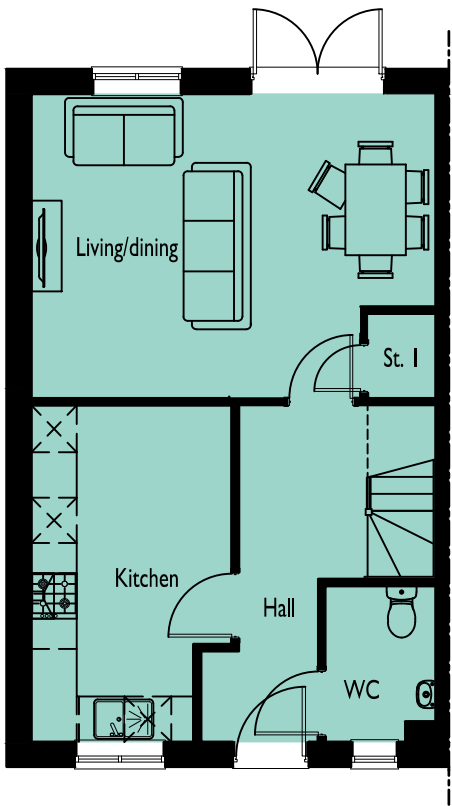

GROUND FLOOR PLAN

MAIN STREET

**SPITFIRE ROAD,
CALNE**

DRAWING NO: 0841-773 **HOUSE TYPE REF:** THE MORLEY **TENURE:** AFFORDABLE

PLOT NO/S :
10 & 64

STOREY HEIGHT : 2 **SQFT :** 1001
NO OF BED/S : 3 **SQM :** 93.00

DRAWING TITLE : PLANS & ELEVATIONS
DRAWING NO : 0841-773
DRAWN : JLJ

DATE : SEPTEMBER 2026
SCALE : 1:100 @ A3


The Distillery, The Old Brewery Office Park,
7 - 11 Lodway, Pill, Bristol BS20 0DH
T. 01275 813380 E: admin@focusdp.com
www.focusdp.com




**FOCUS
ON DESIGN**




FRONT ELEVATION

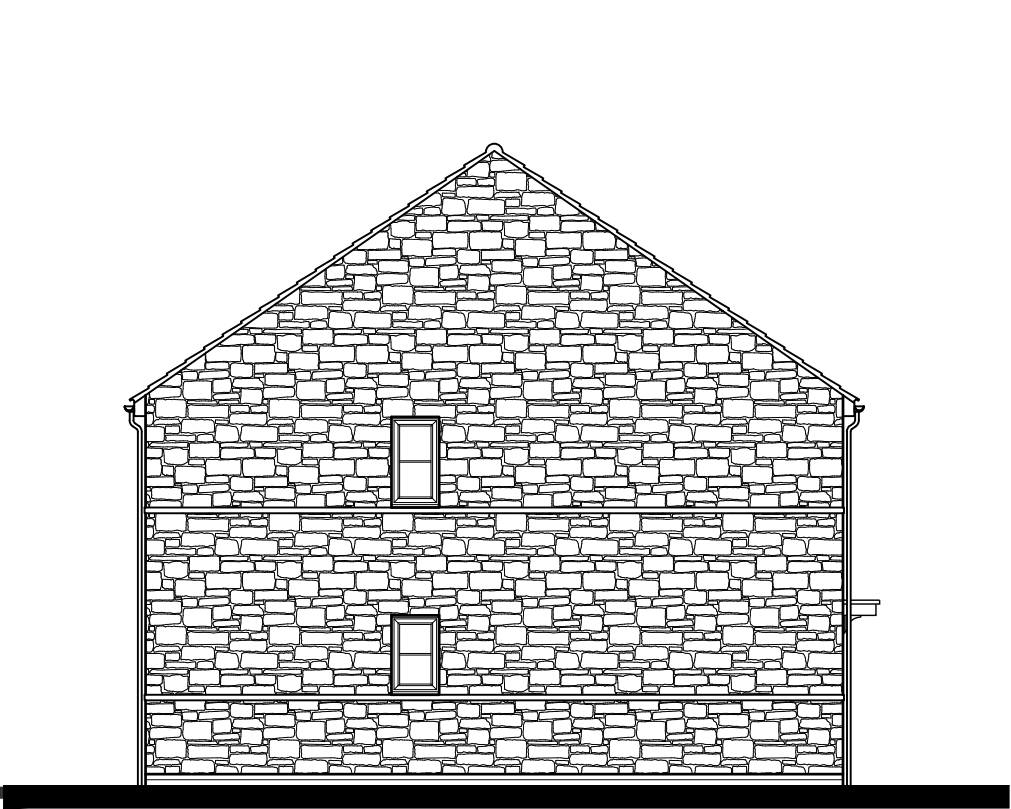


SIDE ELEVATION

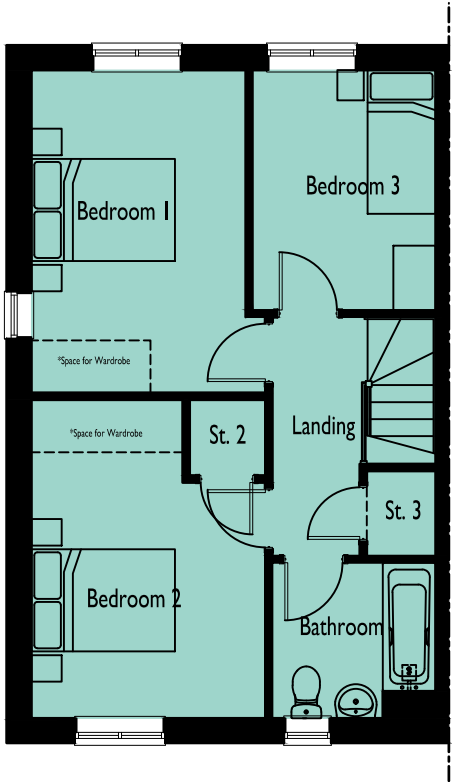


FIRST FLOOR PLAN

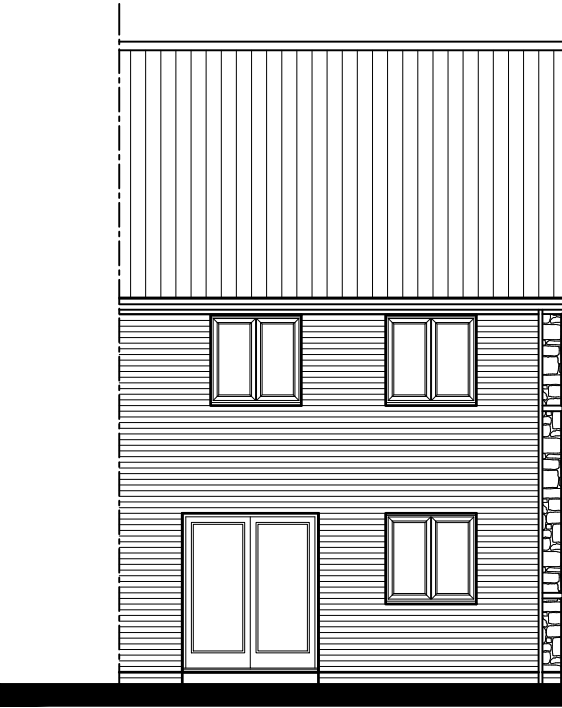

REAR ELEVATION

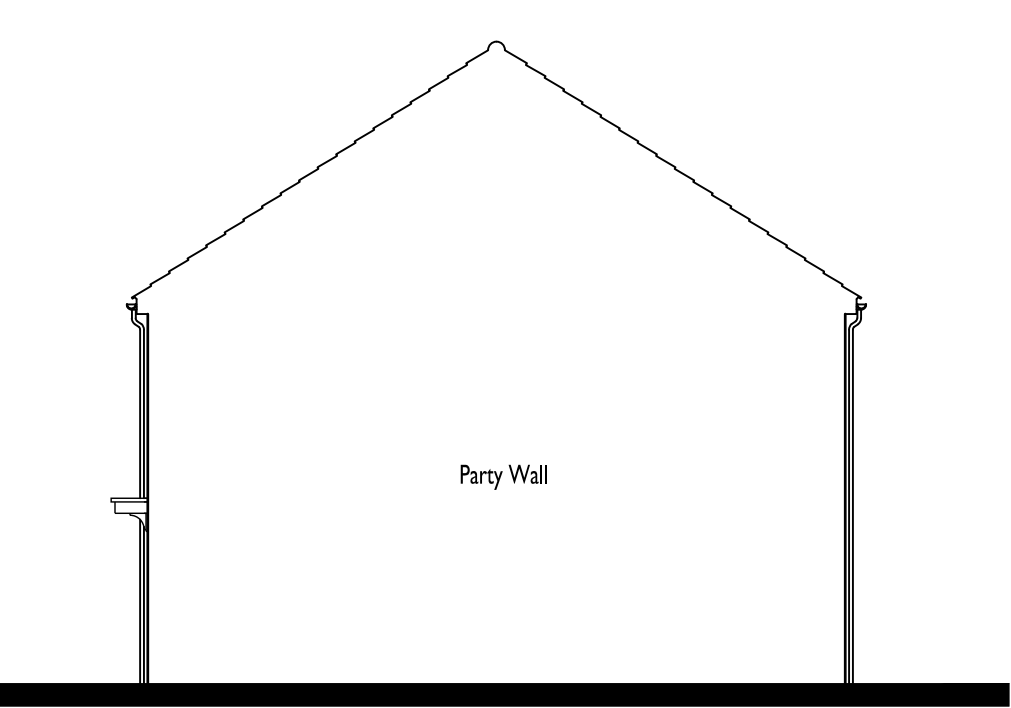

SIDE ELEVATION

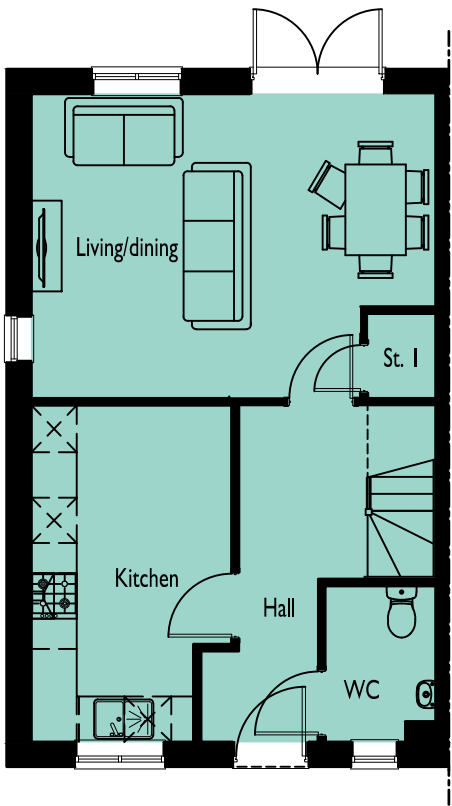

GROUND FLOOR PLAN

MAIN STREET

**SPITFIRE ROAD,
CALNE**

DRAWING NO: 0841-774 **HOUSE TYPE REF:** THE MORLEY **TENURE:** AFFORDABLE

PLOT NO/S :
63

STOREY HEIGHT : 2 **SQFT :** 1001
NO OF BED/S : 3 **SQM :** 93.00

DRAWING TITLE : PLANS & ELEVATIONS
DRAWING NO : 0841-774
DRAWN : JLJ

DATE : SEPTEMBER 2026
SCALE : 1:100 @ A3
0 1 2 [m]

The Distillery, The Old Brewery Office Park,
7 - 11 Lodway, Pill, Bristol BS20 0DH
T. 01275 813380 E: admin@focusdp.com
www.focusdp.com




**FOCUS
ON DESIGN**




FRONT ELEVATION

SIDE ELEVATION

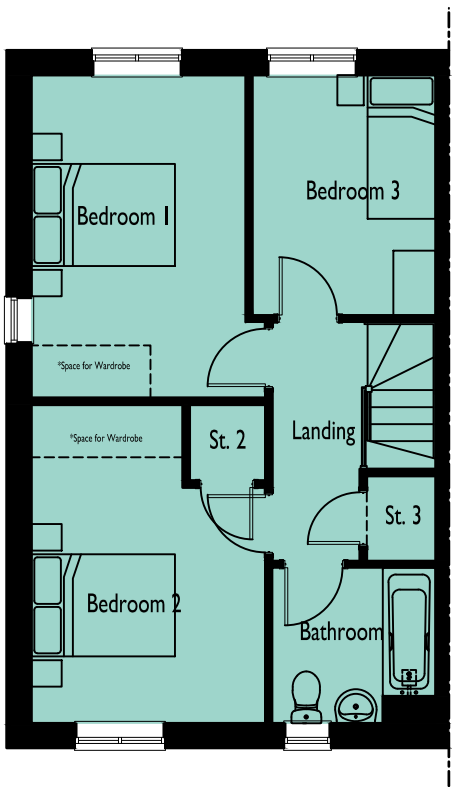


FIRST FLOOR PLAN

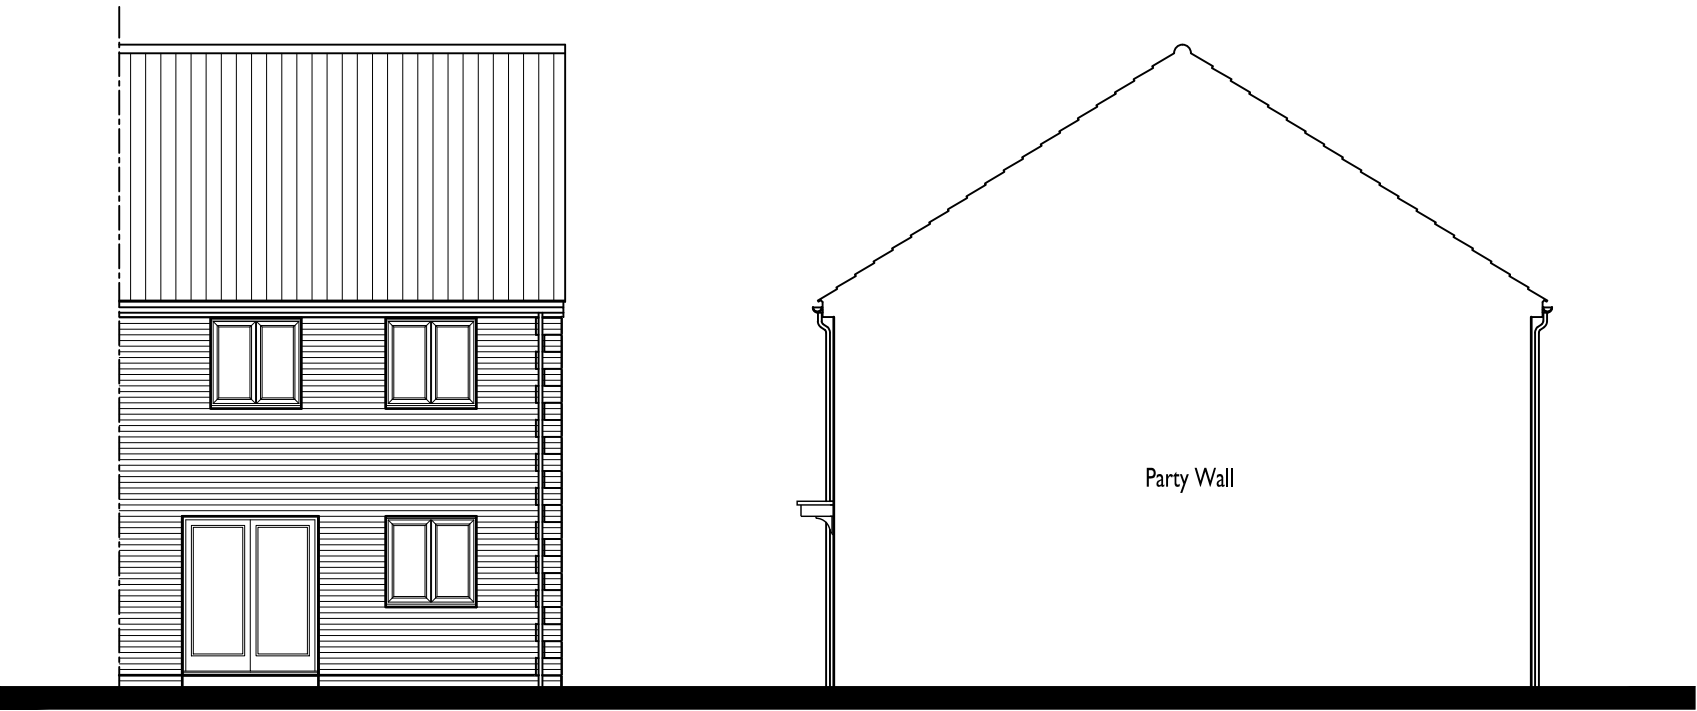

REAR ELEVATION

SIDE ELEVATION

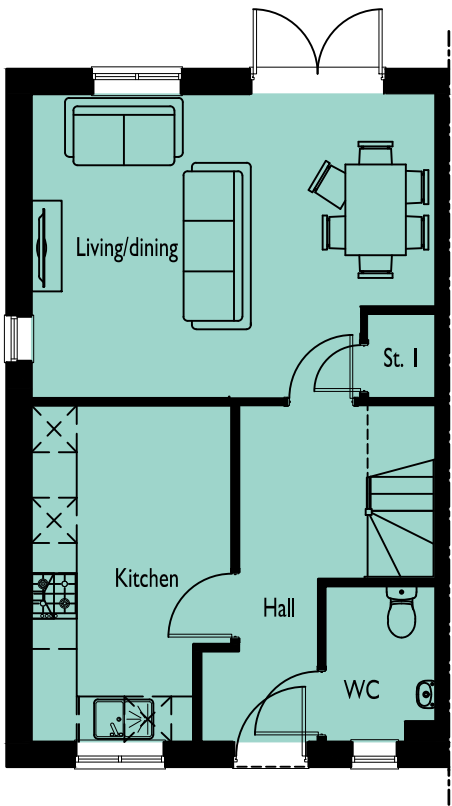

GROUND FLOOR PLAN



**SPITFIRE ROAD,
CALNE**

DRAWING NO: 0841-775 **HOUSE TYPE REF:** THE MORLEY **TENURE:** AFFORDABLE

PLOT NO/S :
72

STOREY HEIGHT : 2 **SQFT :** 1001
NO OF BED/S : 3 **SQM :** 93.00

DRAWING TITLE : PLANS & ELEVATIONS
DRAWING NO : 0841-775
DRAWN : DGK

DATE : SEPTEMBER 2026
SCALE : 1:100 @ A3


The Distillery, The Old Brewery Office Park,
7 - 11 Lodway, Pill, Bristol BS20 0DH
T. 01275 813380 E: admin@focusdp.com
www.focusdp.com




**FOCUS
ON DESIGN**




FRONT ELEVATION

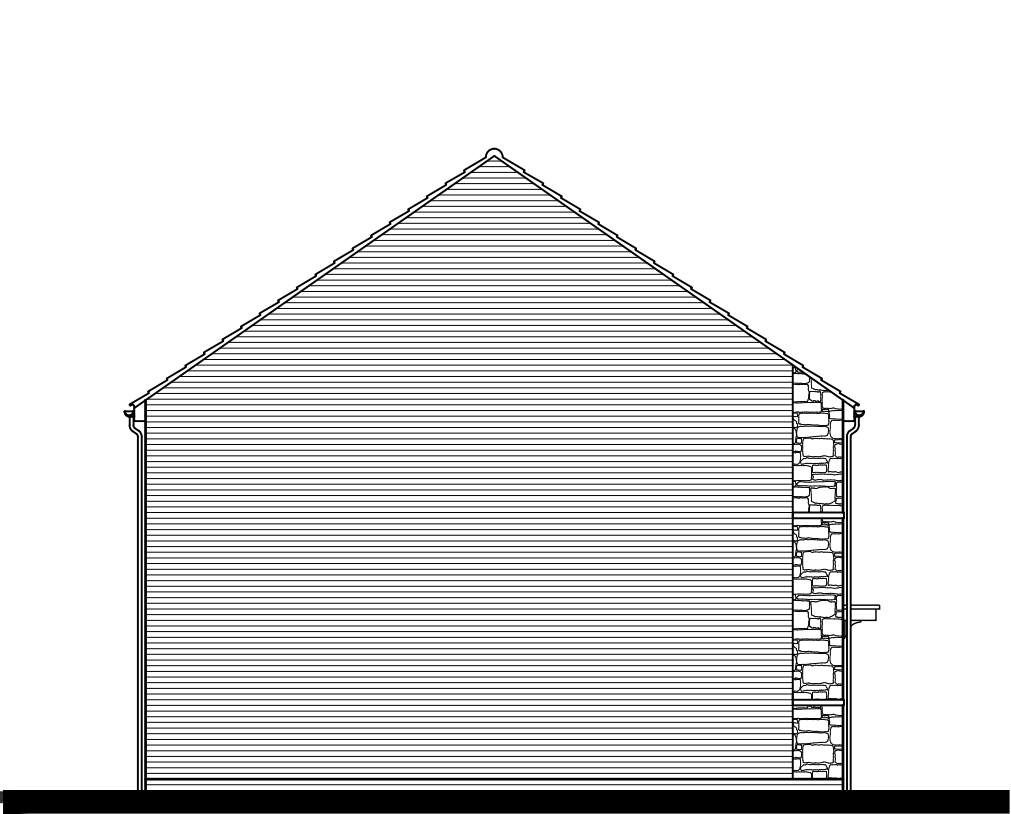


SIDE ELEVATION

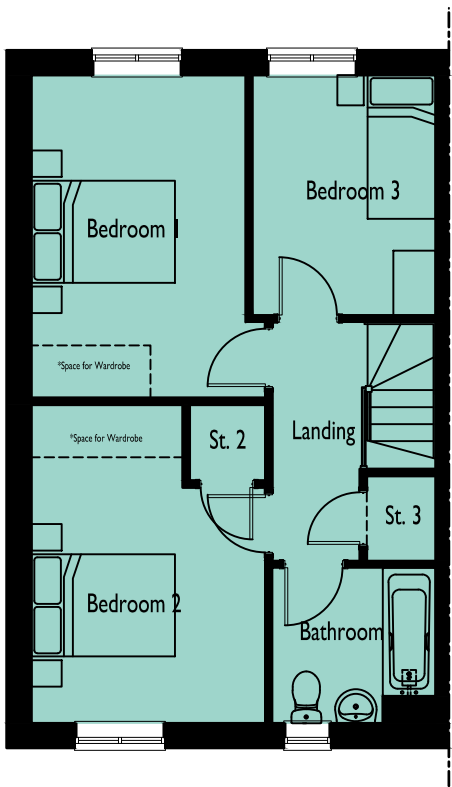


FIRST FLOOR PLAN

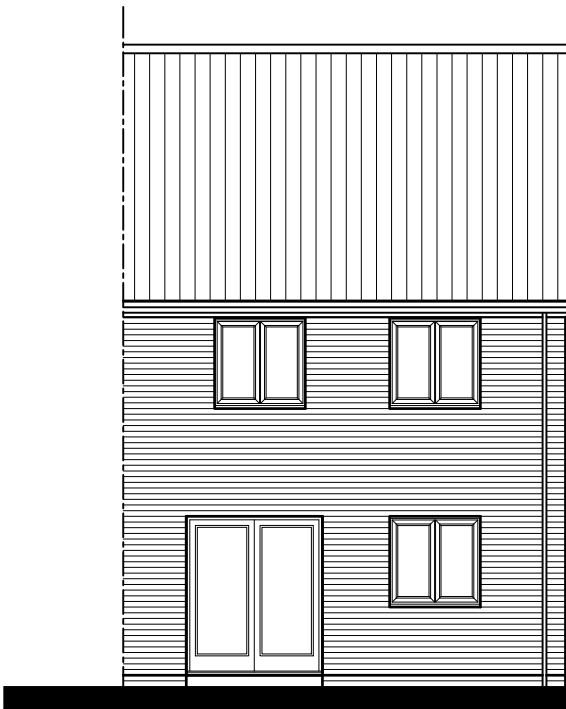

REAR ELEVATION

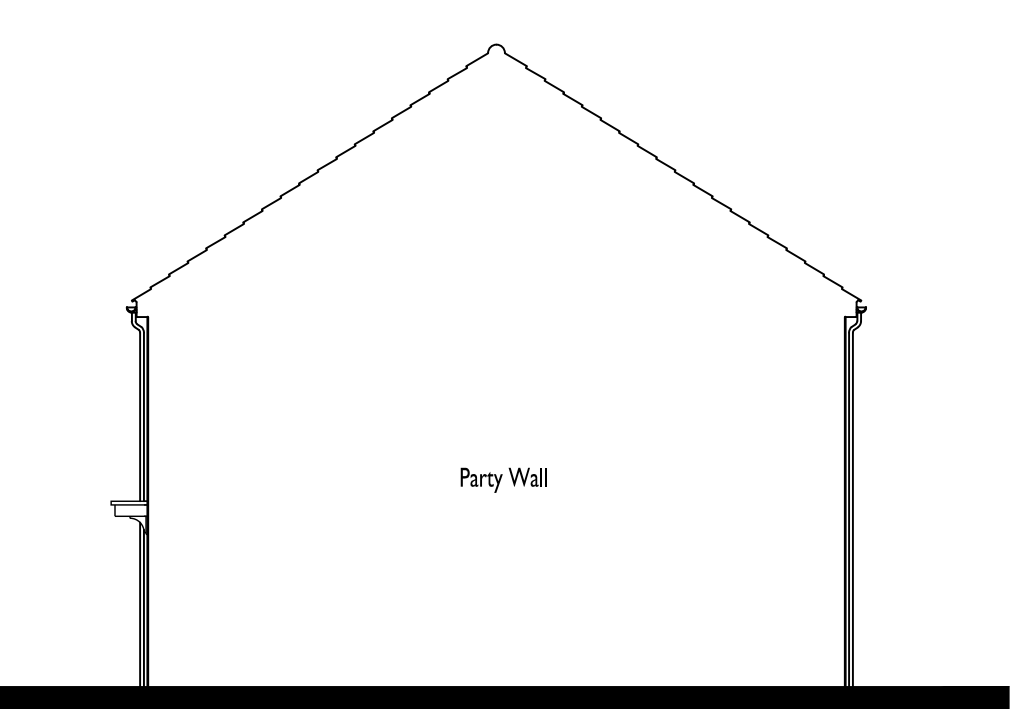

SIDE ELEVATION

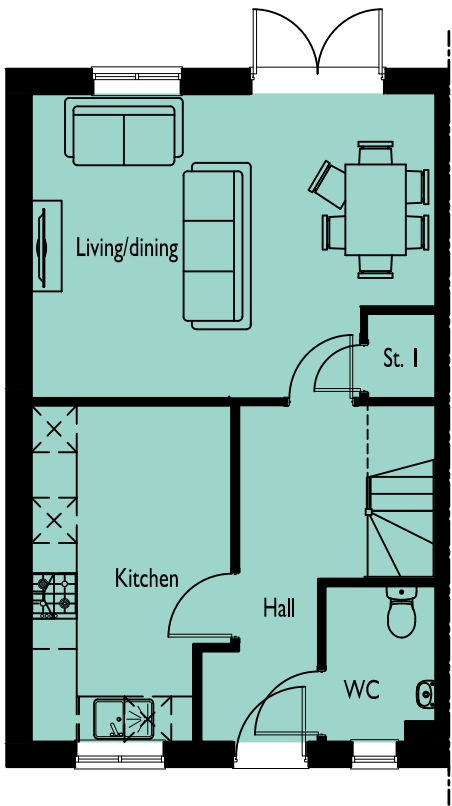

GROUND FLOOR PLAN

MAIN STREET

**SPITFIRE ROAD,
CALNE**

DRAWING NO: 0841-776 **HOUSE TYPE REF:** THE MORLEY **TENURE:** AFFORDABLE

PLOT NO/S :
78

STOREY HEIGHT : 2 **SQFT :** 1001
NO OF BED/S : 3 **SQM :** 93.00

DRAWING TITLE : PLANS & ELEVATIONS
DRAWING NO : 0841-776
DRAWN : JLJ

DATE : SEPTEMBER 2026
SCALE : 1:100 @ A3


The Distillery, The Old Brewery Office Park,
7 - 11 Lodway, Pill, Bristol BS20 0DH
T. 01275 813380 E: admin@focusdp.com
www.focusdp.com




**FOCUS
ON DESIGN**




FRONT ELEVATION

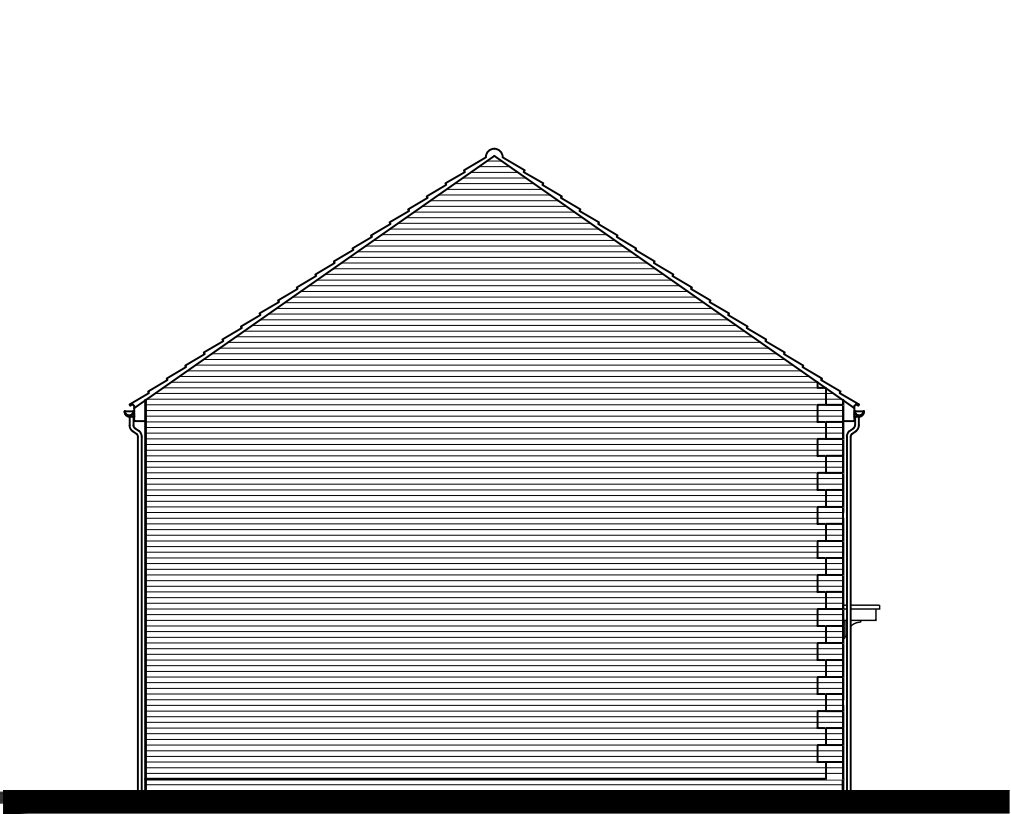


SIDE ELEVATION

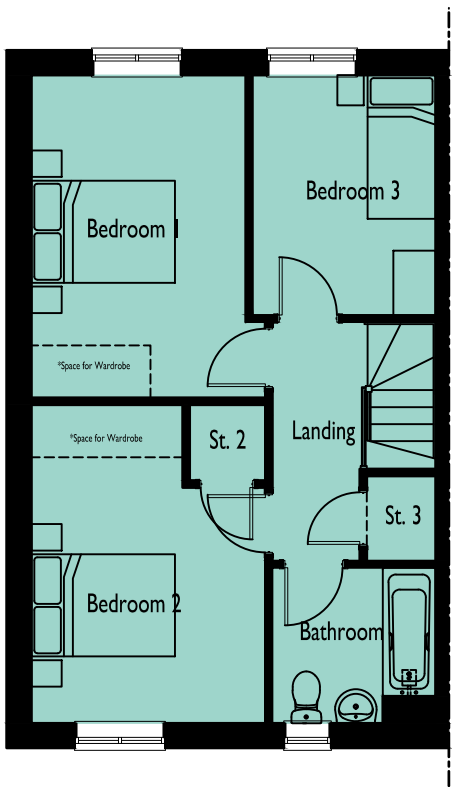


FIRST FLOOR PLAN

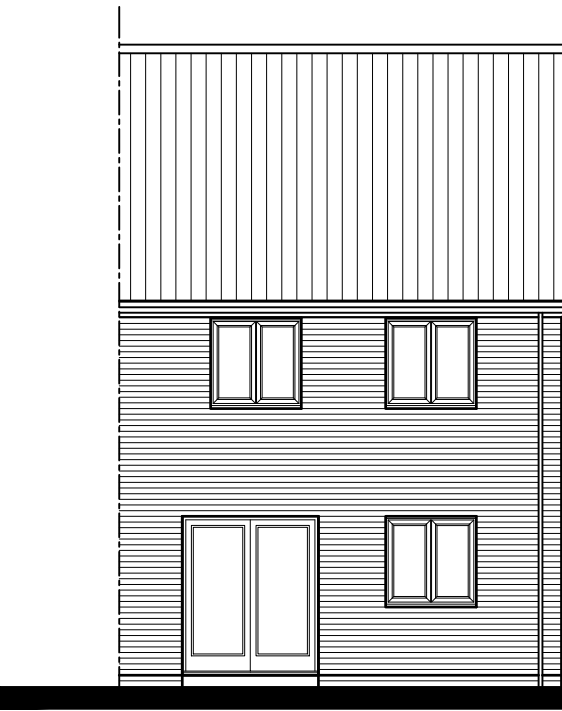

REAR ELEVATION

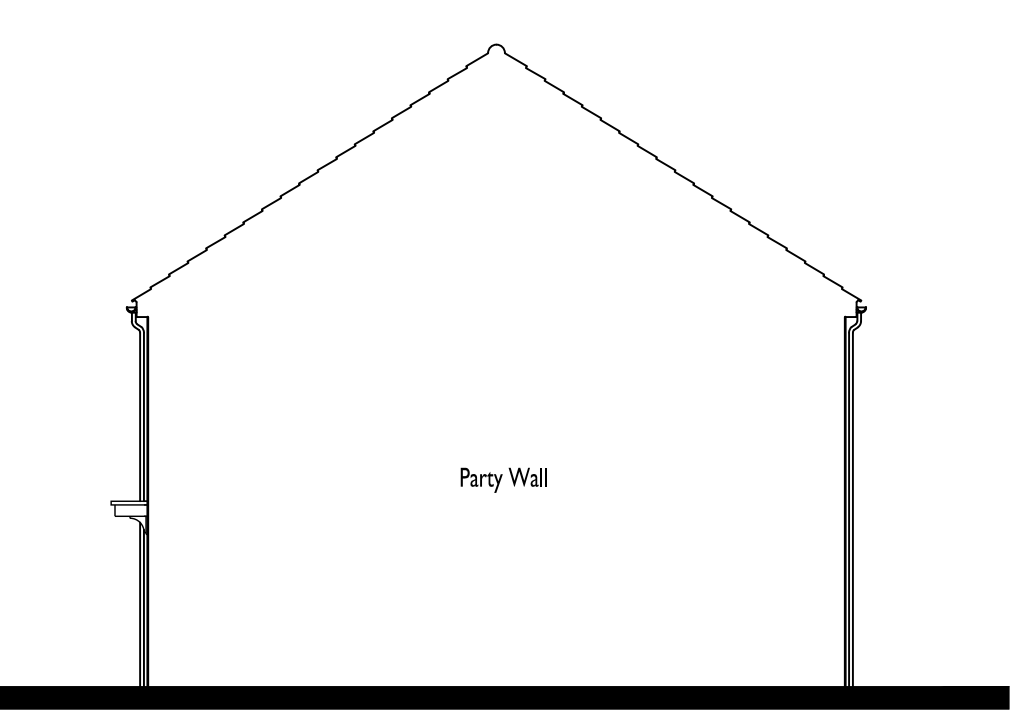

SIDE ELEVATION

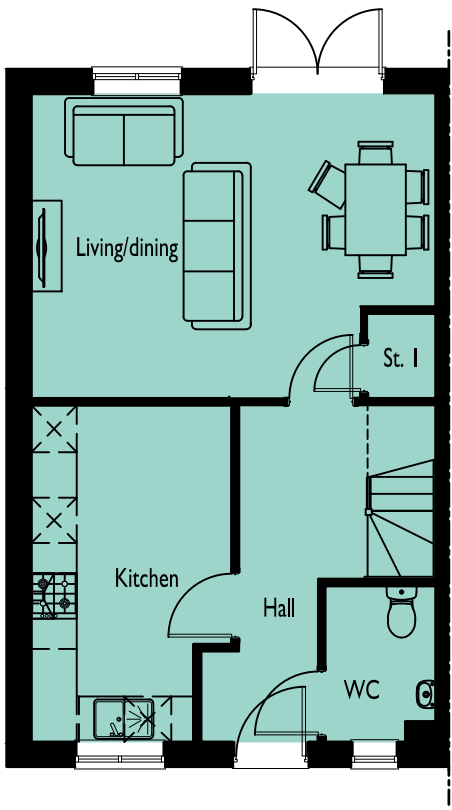

GROUND FLOOR PLAN

KEY BUILDING
MAIN STREET

**SPITFIRE ROAD,
CALNE**

DRAWING NO: 0841-777 **HOUSE TYPE REF:** THE MORLEY **TENURE:** AFFORDABLE

PLOT NO/S :
69 & 81

STOREY HEIGHT : 2 **SQFT :** 1001
NO OF BED/S : 3 **SQM :** 93.00

DRAWING TITLE : PLANS & ELEVATIONS
DRAWING NO : 0841-777
DRAWN : DGK

DATE : SEPTEMBER 2026
SCALE : 1:100 @ A3

The Distillery, The Old Brewery Office Park,
7 - 11 Lodway, Pill, Bristol BS20 0DH
T. 01275 813380 E: admin@focusdp.com
www.focusdp.com




**FOCUS
ON DESIGN**




FRONT ELEVATION

SIDE ELEVATION

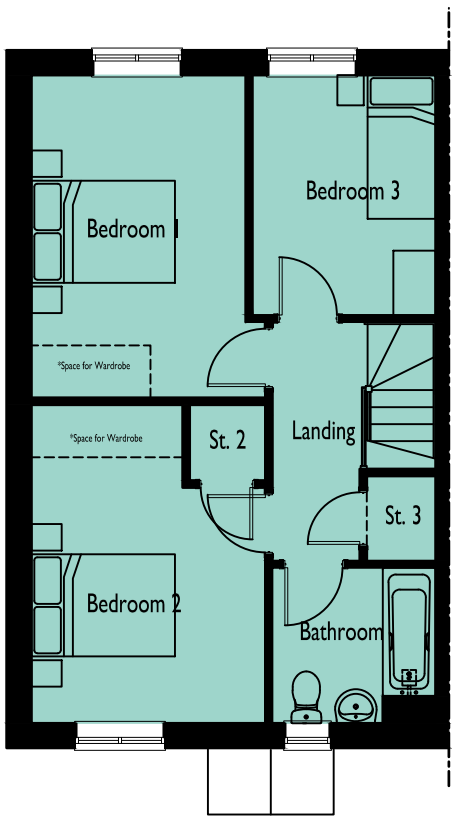


FIRST FLOOR PLAN

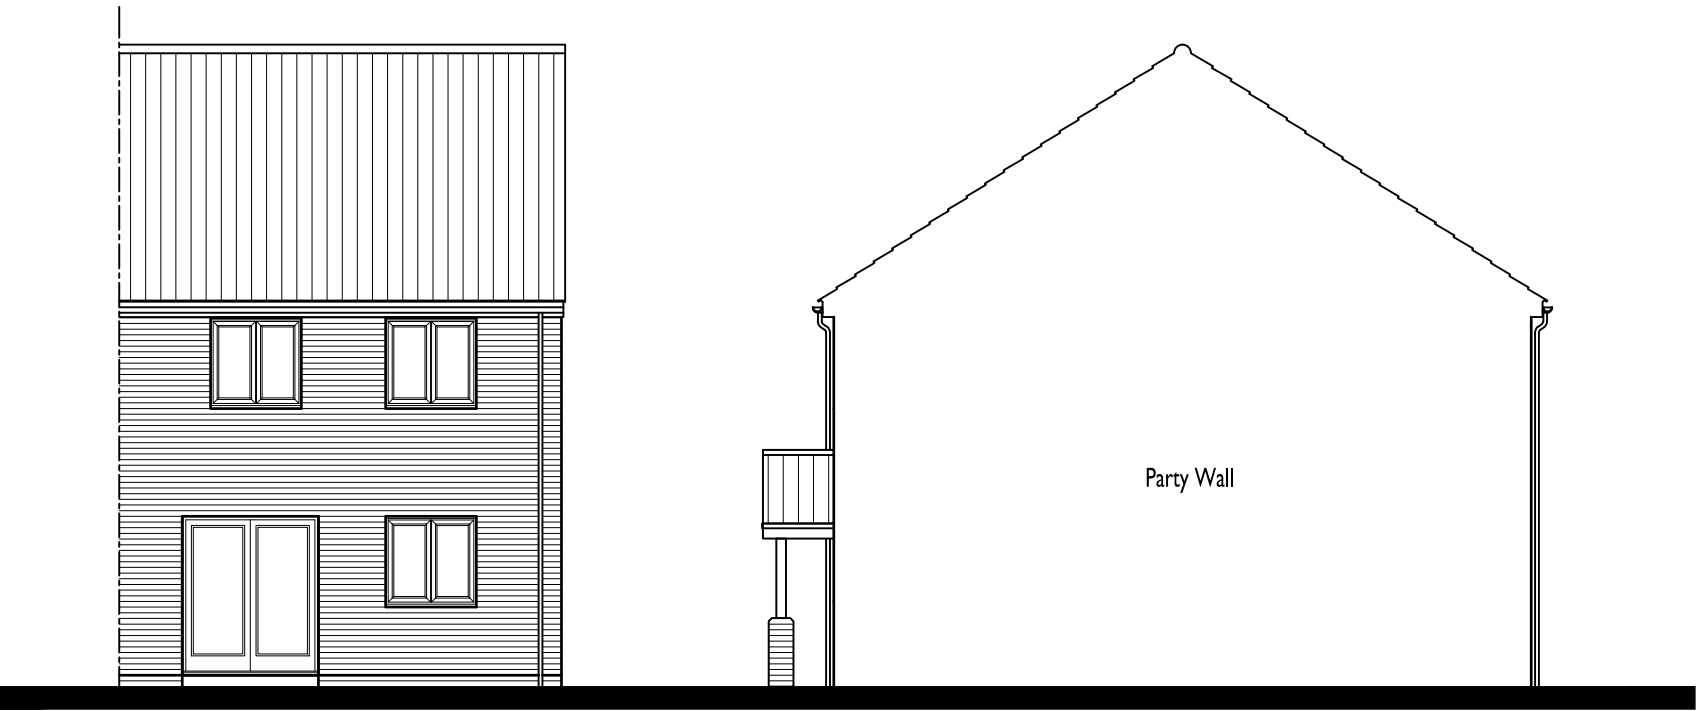

REAR ELEVATION

SIDE ELEVATION

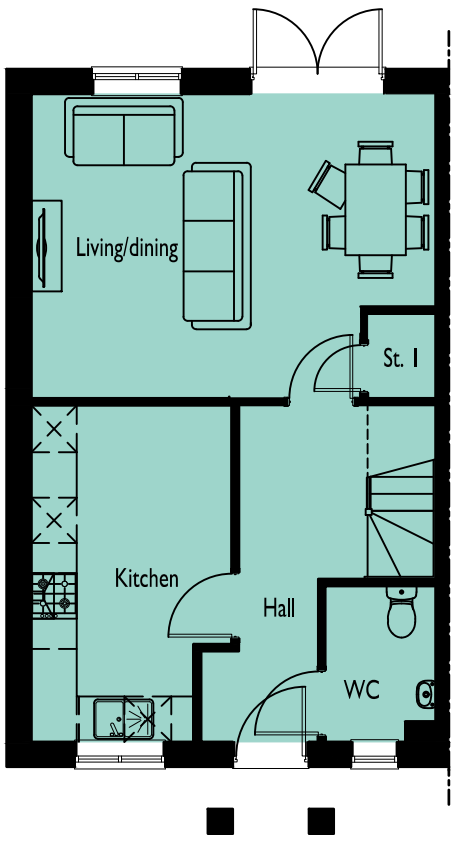

GROUND FLOOR PLAN



**SPITFIRE ROAD,
CALNE**

DRAWING NO: 0841-778
HOUSE TYPE REF: THE MORLEY
TENURE: AFFORDABLE

PLOT NO/S :
75

STOREY HEIGHT : 2
NO OF BED/S : 3
SQFT : 1001
SQM : 93.00

DRAWING TITLE : PLANS & ELEVATIONS
DRAWING NO : 0841-778
DRAWN : JLJ

DATE : SEPTEMBER 2026
SCALE : 1:100 @ A3
0 1 2 [m]


The Distillery, The Old Brewery Office Park,
7 - 11 Lodway, Pill, Bristol BS20 0DH
T. 01275 813380 E: admin@focusdp.com
www.focusdp.com




**FOCUS
ON DESIGN**




FRONT ELEVATION

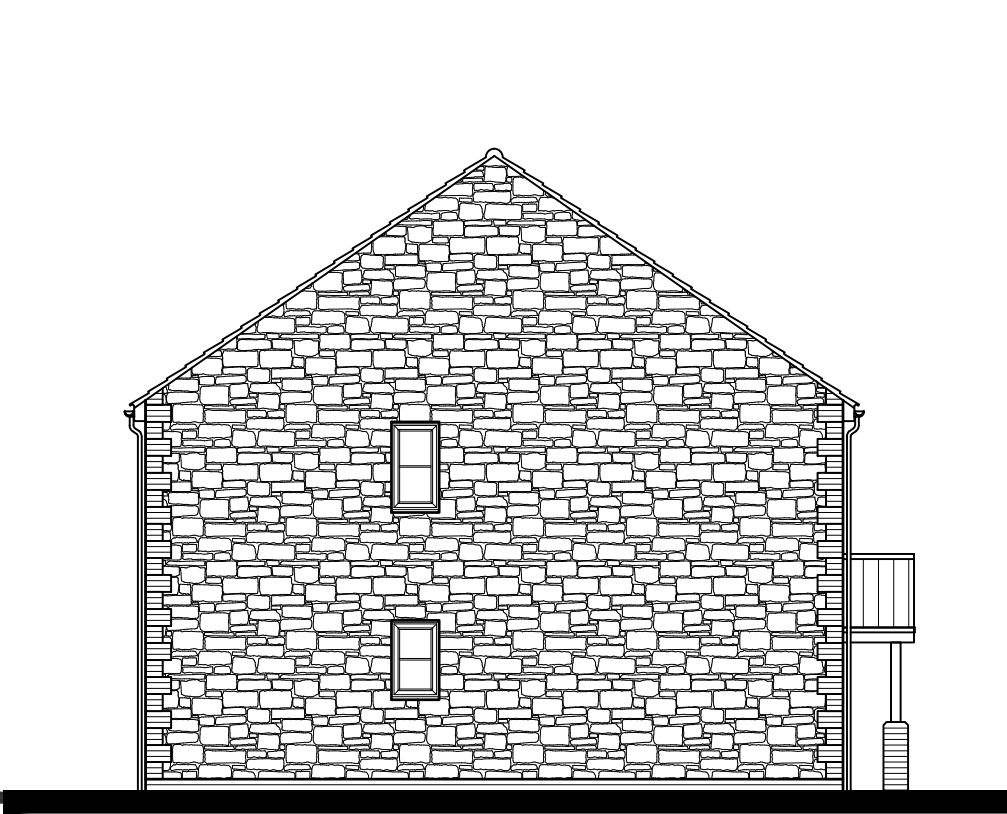


SIDE ELEVATION

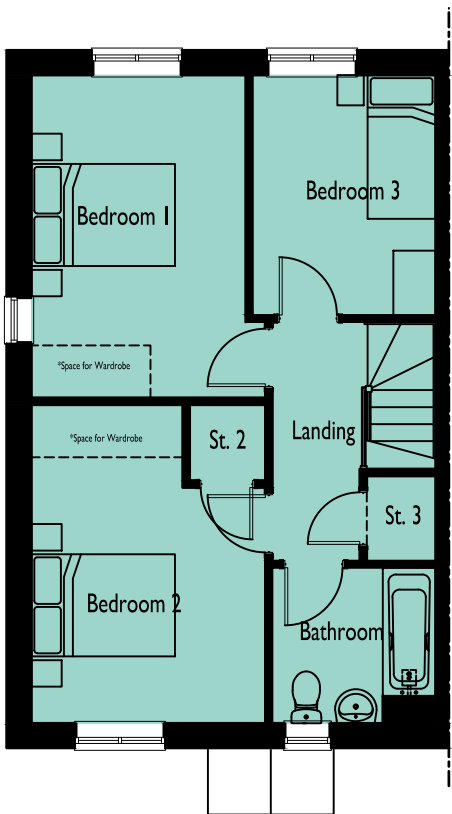


FIRST FLOOR PLAN

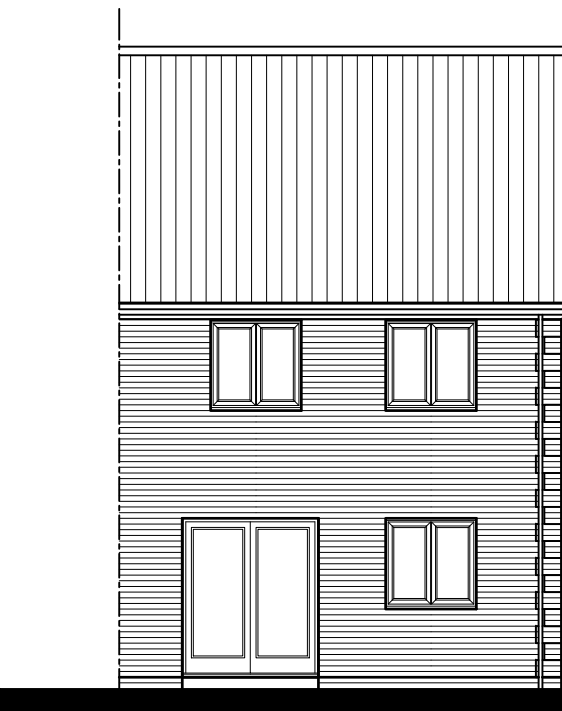

REAR ELEVATION

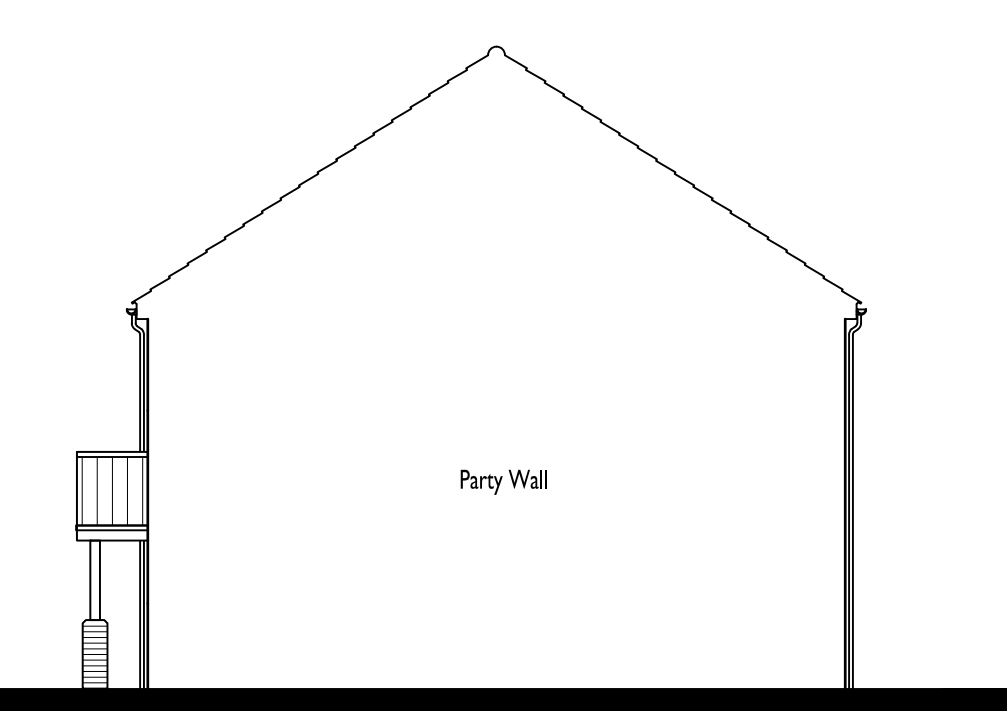

SIDE ELEVATION

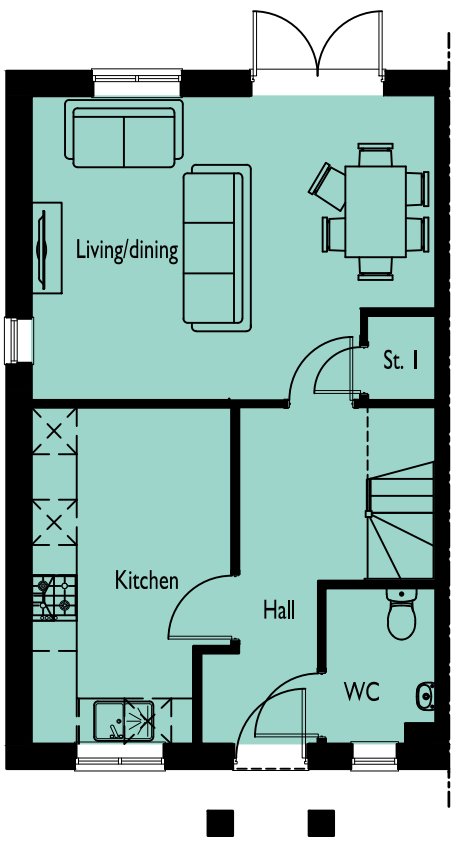

GROUND FLOOR PLAN



**SPITFIRE ROAD,
CALNE**

DRAWING NO: 0841-779 **HOUSE TYPE REF:** THE MORLEY **TENURE:** AFFORDABLE

PLOT NO/S :
76

STOREY HEIGHT : 2 **SQFT :** 1001
NO OF BED/S : 3 **SQM :** 93.00


DRAWING TITLE : PLANS & ELEVATIONS
DRAWING NO : 0841-779
DRAWN : JLJ

DATE : SEPTEMBER 2026
SCALE : 1:100 @ A3


The Distillery, The Old Brewery Office Park,
7 - 11 Lodway, Pill, Bristol BS20 0DH
T. 01275 813380 E: admin@focusdp.com
www.focusdp.com



**FOCUS
ON DESIGN**

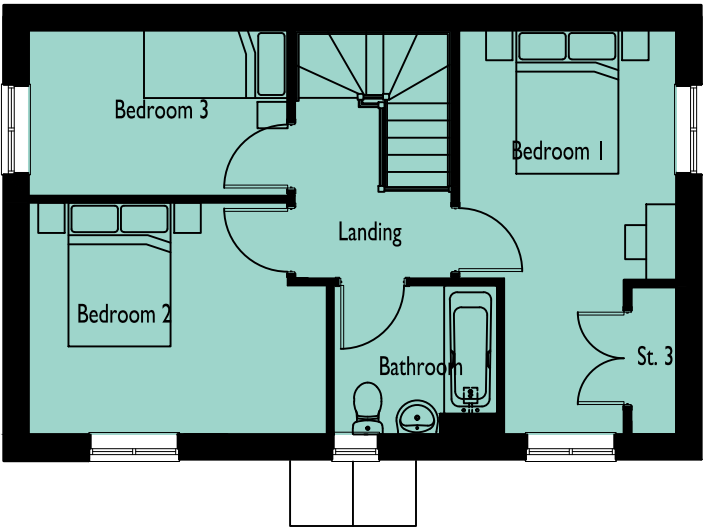

FIRST FLOOR PLAN

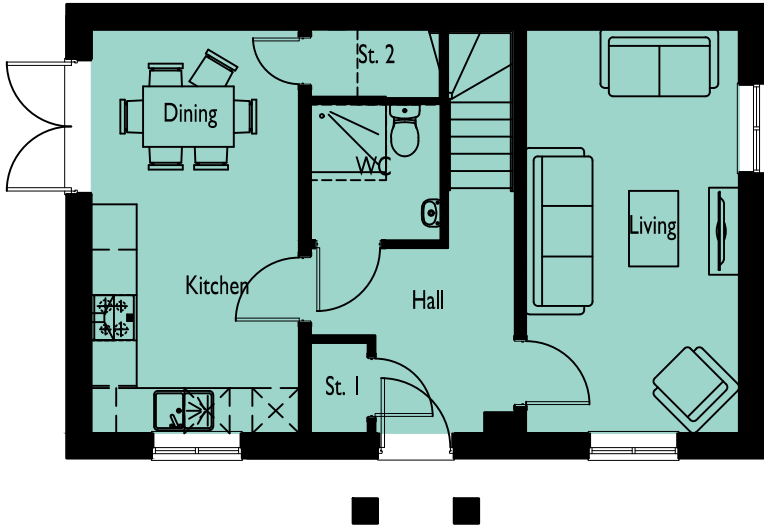

GROUND FLOOR PLAN



**SPITFIRE ROAD,
CALNE**

DRAWING NO: 0841-780 **HOUSE TYPE REF:** THE OATLEY **TENURE:** AFFORDABLE

PLOT NO/S :
1


STOREY HEIGHT : 2 **SQFT :** 1001
NO OF BED/S : 3 **SQM :** 93.00

DRAWING TITLE : PLANS & ELEVATIONS
DRAWING NO : 0841-780
DRAWN : JLJ


DATE : SEPTEMBER 2026
SCALE : 1:100 @ A3



The Distillery, The Old Brewery Office Park,
7 - 11 Lodway, Pill, Bristol BS20 0DH
T. 01275 813380 Eadmin@focusdp.com
www.focusdp.com

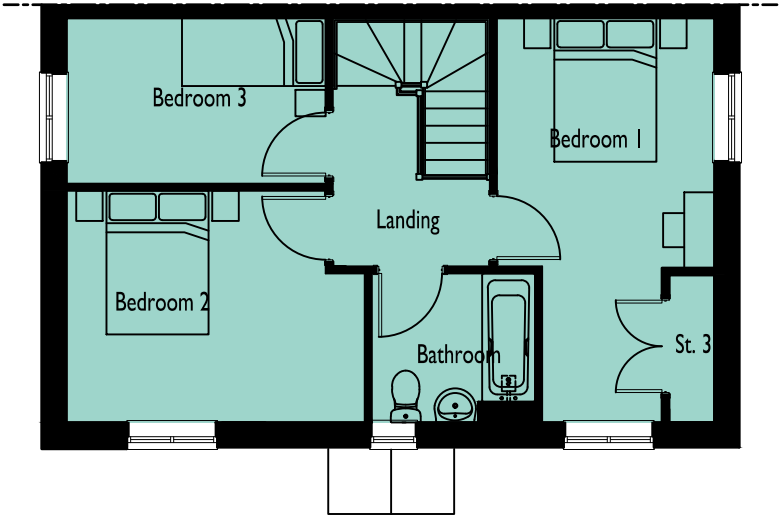

FIRST FLOOR PLAN

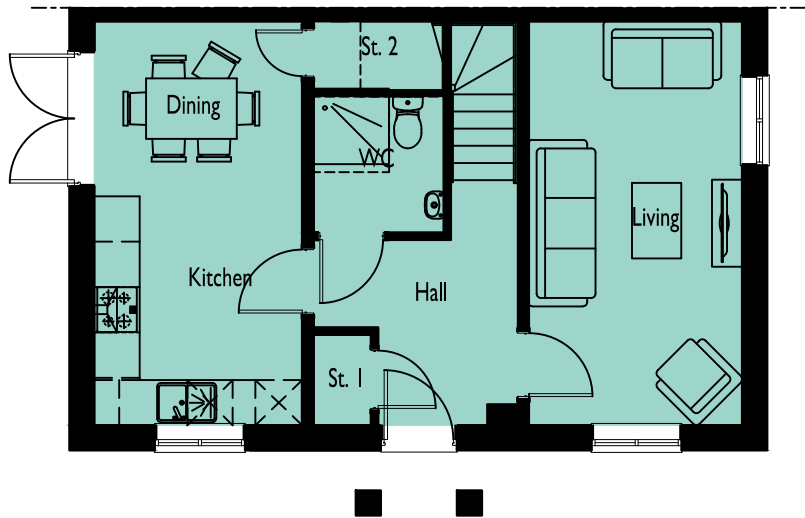

GROUND FLOOR PLAN

KEY BUILDING
CORE HOUSING

**SPITFIRE ROAD,
CALNE**

DRAWING NO: 0841-781
HOUSE TYPE REF: THE OATLEY
TENURE: AFFORDABLE

PLOT NO/S :
51

STOREY HEIGHT : 2
NO OF BED/S : 3
SQFT : 1001
SQM : 93.00

DRAWING TITLE : PLANS & ELEVATIONS
DRAWING NO : 0841-781
DRAWN : :JLJ


DATE : SEPTEMBER 2026
SCALE : 1:100 @ A3




The Distillery, The Old Brewery Office Park,
7 - 11 Lodway, Pill, Bristol BS20 0DH
T. 01275 813380 E:admin@focusdp.com
www.focusdp.com



**FOCUS
ON DESIGN**

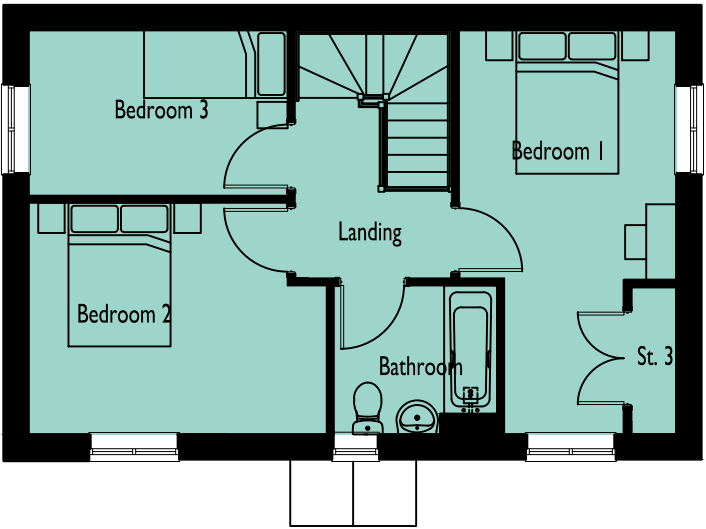

FIRST FLOOR PLAN

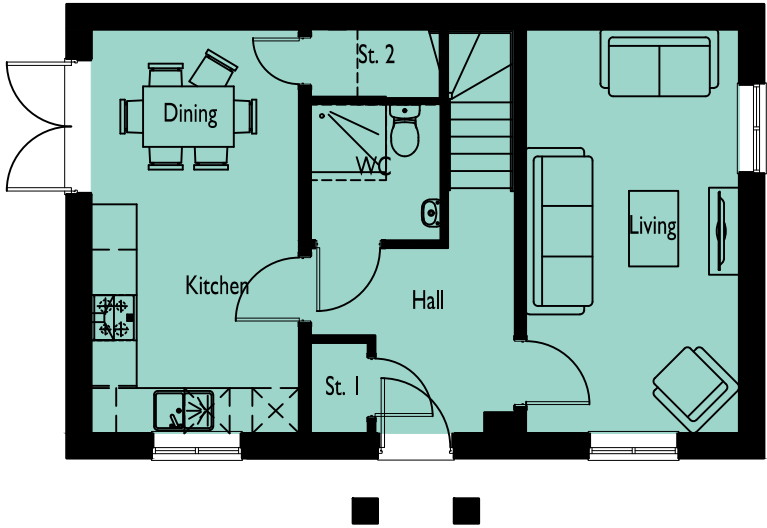

GROUND FLOOR PLAN

KEY BUILDING

CORE HOUSING

**SPITFIRE ROAD,
CALNE**

DRAWING NO: 0841-782
HOUSE TYPE REF: THE OATLEY
TENURE: AFFORDABLE

PLOT NO/S :
6

STOREY HEIGHT : 2
NO OF BED/S : 3
SQFT : 1001
SQM : 93.00

DRAWING TITLE : PLANS & ELEVATIONS
DRAWING NO : 0841-782
DRAWN : JLJ


DATE : SEPTEMBER 2026
SCALE : 1:100 @ A3




The Distillery, The Old Brewery Office Park,
7 - 11 Lodway, Pill, Bristol BS20 0DH
T. 01275 813380 Eadmin@focusdp.com
www.focusdp.com



**FOCUS
ON DESIGN**

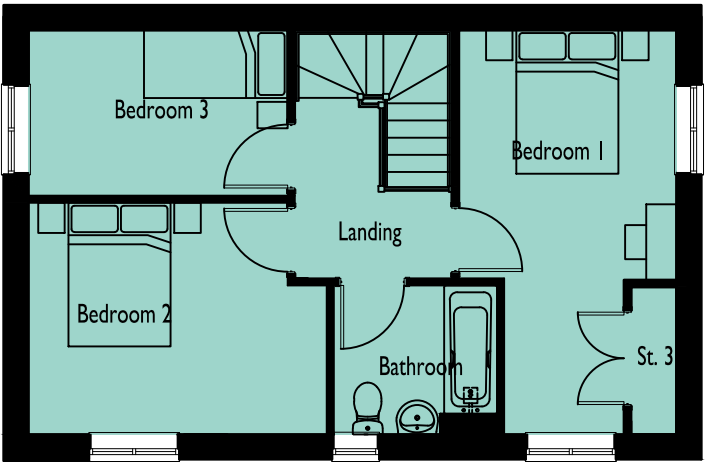

FIRST FLOOR PLAN

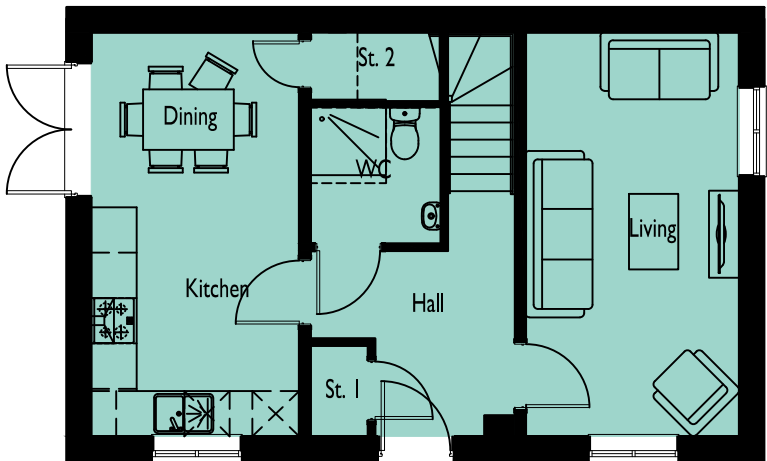

GROUND FLOOR PLAN

MAIN STREET

**SPITFIRE ROAD,
CALNE**
DRAWING NO: 0841-783
HOUSE TYPE REF: THE OATLEY
TENURE: AFFORDABLE

PLOT NO/S : 9
STOREY HEIGHT : 2
NO OF BED/S : 3
SQFT : 1001
SQM : 93.00

DRAWING TITLE : PLANS & ELEVATIONS
DRAWING NO : 0841-783
DRAWN : JIJ

DATE : SEPTEMBER 2026
SCALE : 1:100 @ A3
0 1 2 [m]


The Distillery, The Old Brewery Office Park,
7 - 11 Lodway, Pill, Bristol BS20 0DH
T. 01275 813380 E: admin@focusdp.com
www.focusdp.com






FRONT ELEVATION

SIDE ELEVATION

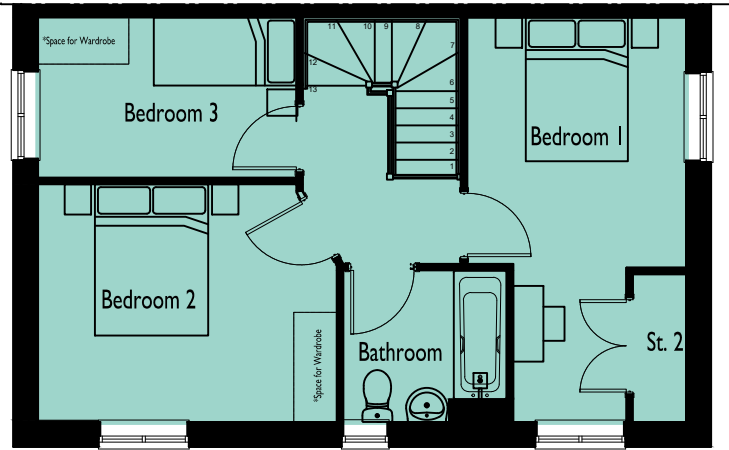


FIRST FLOOR PLAN

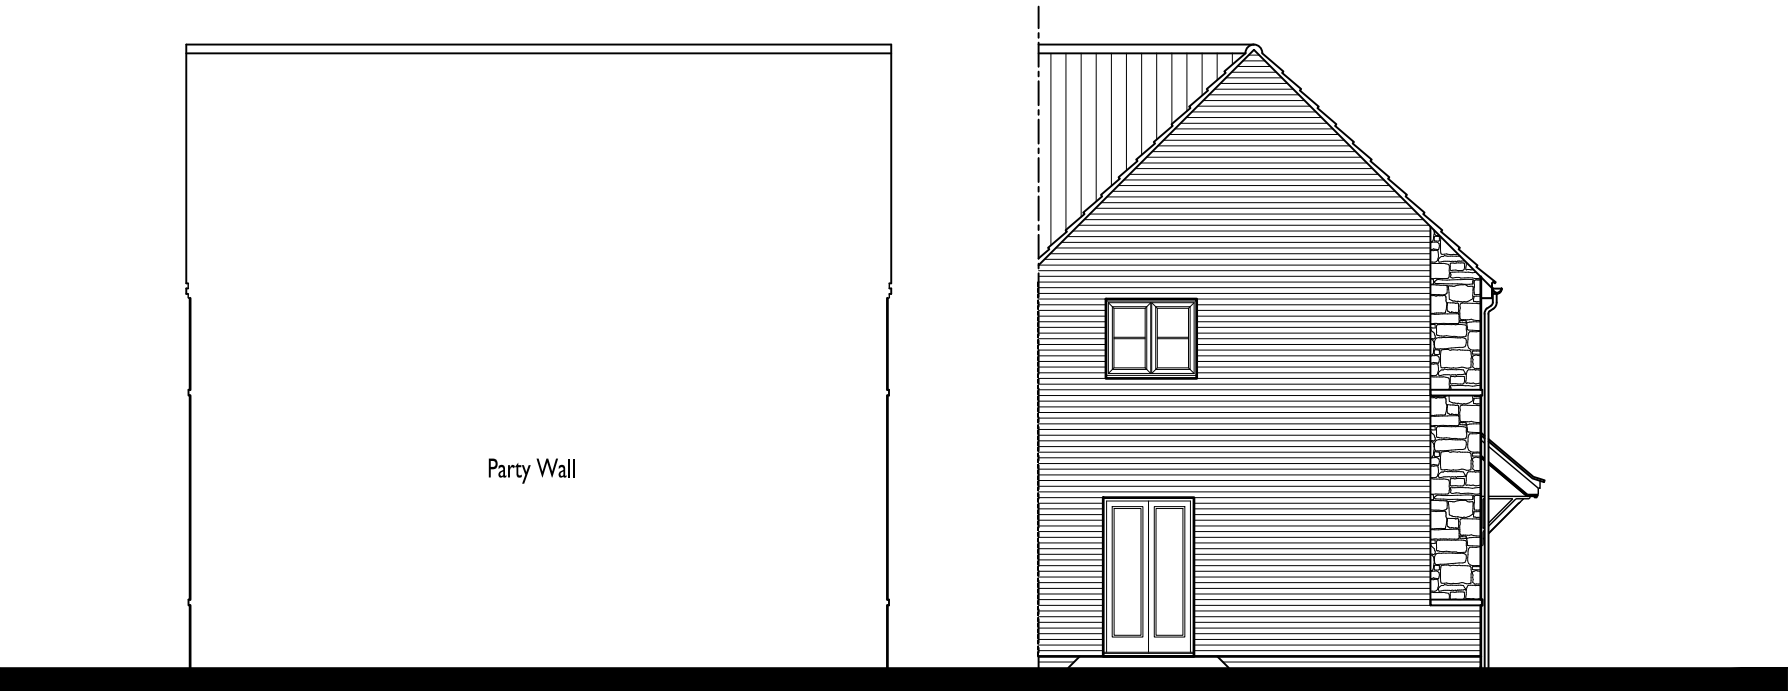

REAR ELEVATION

SIDE ELEVATION

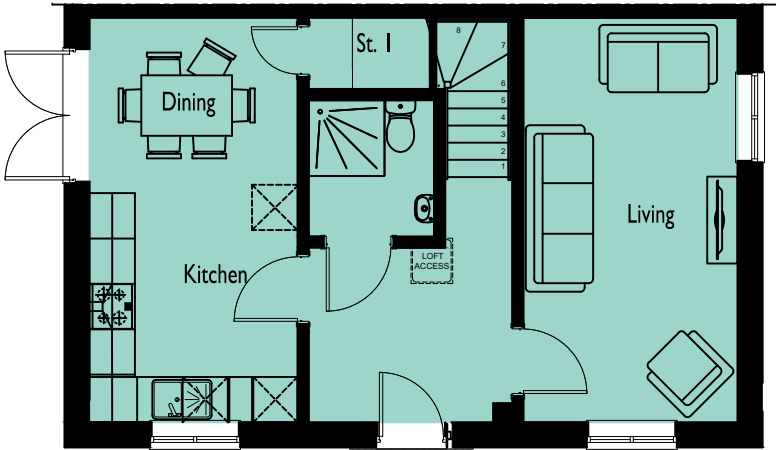

GROUND FLOOR PLAN

CORE HOUSING

**SPITFIRE ROAD,
CALNE**

DRAWING NO: 0841-784

HOUSE TYPE REF: THE RADFORD

TENURE: AFFORDABLE

PLOT NO/S : 24 & 32

STOREY HEIGHT : 2

NO OF BED/S : 3

SQFT : 1001

SQM : 93.00

DRAWING TITLE : PLANS & ELEVATIONS

DRAWING NO : 0841-784

DRAWN : JIJ

DATE : SEPTEMBER 2026

SCALE : 1:100 @ A3

The Distillery, The Old Brewery Office Park,
7 - 11 Lodway, Pill, Bristol BS20 0DH
T. 01275 813380 Eadmin@focusdp.com
www.focusdp.com


FOCUS
ON DESIGN

This drawing is the copyright of Focus On Design which is a trading name for Focus Design Partnership Ltd. No liability will be accepted for amendments by others to either the printed or digital format.




FRONT ELEVATION

SIDE ELEVATION

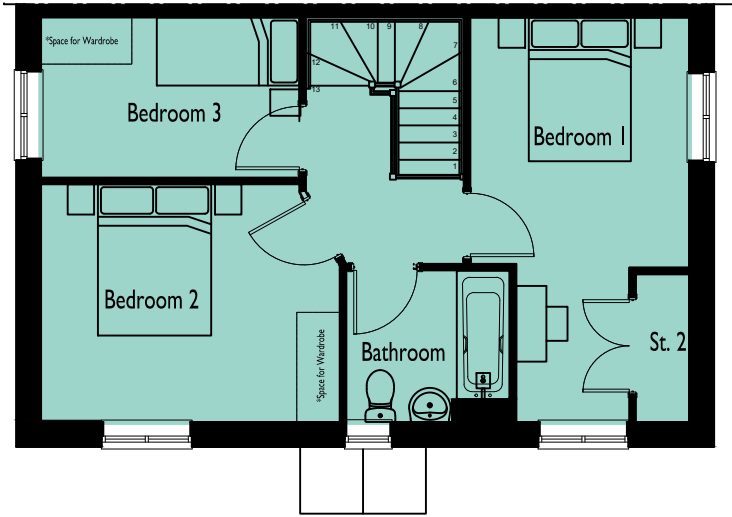


FIRST FLOOR PLAN

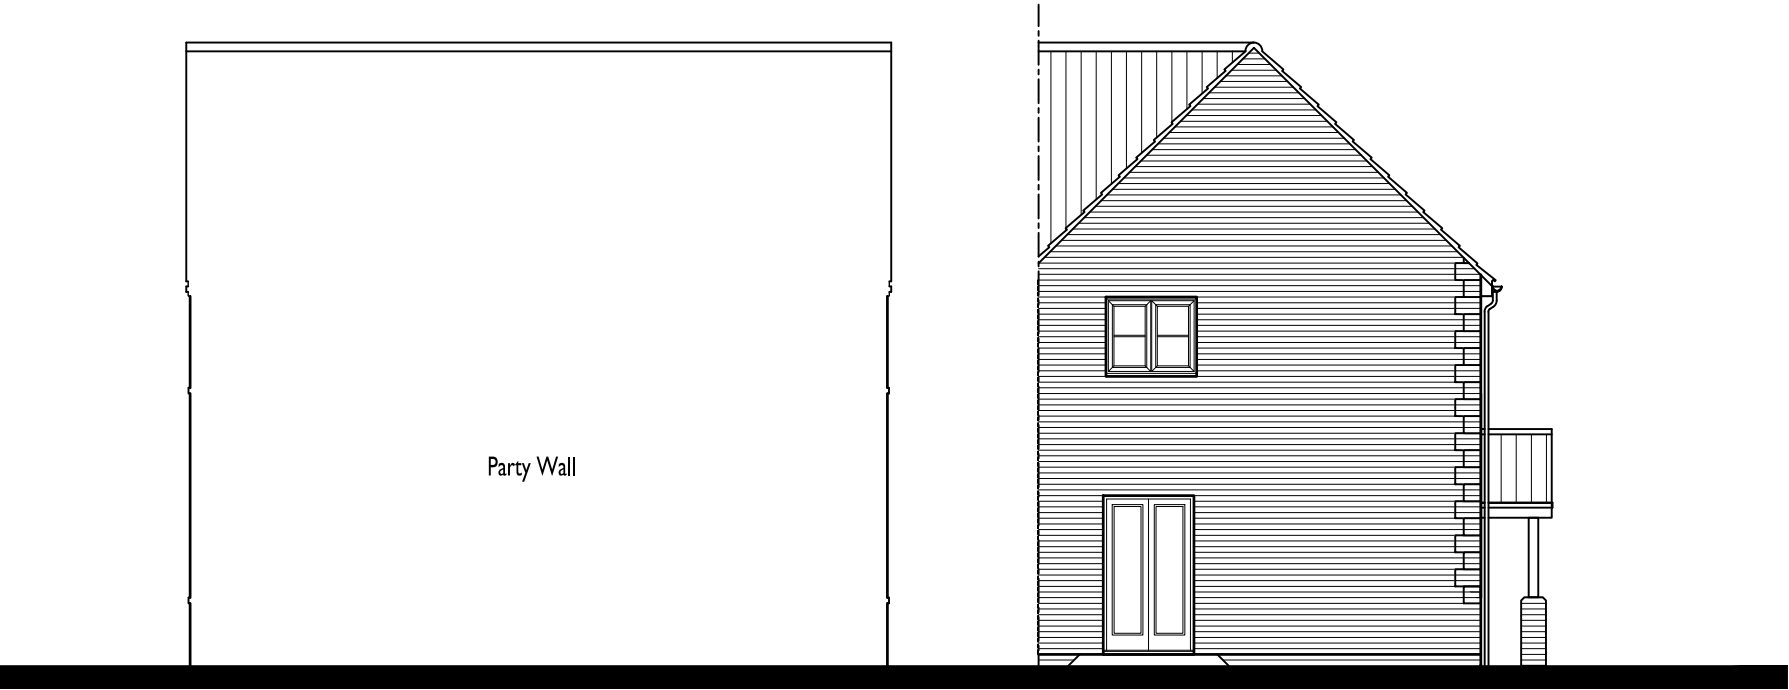

REAR ELEVATION

SIDE ELEVATION

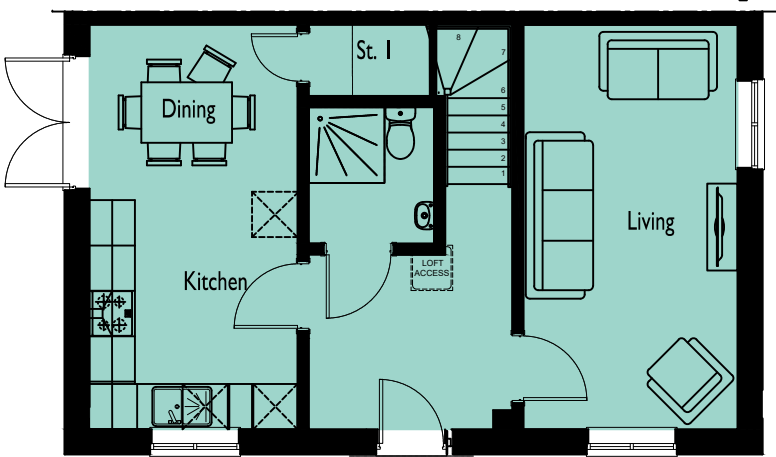

GROUND FLOOR PLAN

KEY BUILDING

CORE HOUSING

**SPITFIRE ROAD,
CALNE**

DRAWING NO: 0841-785 **HOUSE TYPE REF:** THE RADFORD **TENURE:** AFFORDABLE

PLOT NO/S :
31

STOREY HEIGHT : 2 **SQFT :** 1001
NO OF BED/S : 3 **SQM :** 93.00

DRAWING TITLE : PLANS & ELEVATIONS
DRAWING NO : 0841-785
DRAWN : JLJ


DATE : SEPTEMBER 2026
SCALE : 1:100 @ A3




The Distillery, The Old Brewery Office Park,
7 - 11 Lodway, Pill, Bristol BS20 0DH
T. 01275 813380 Eadmin@focusdp.com
www.focusdp.com



**FOCUS
ON DESIGN**

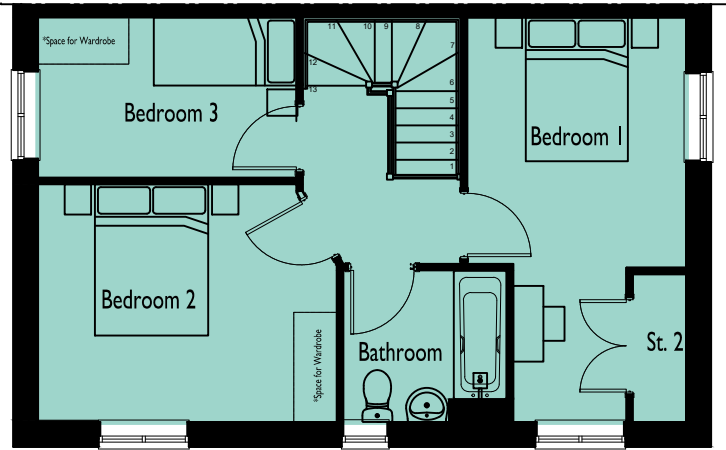

FIRST FLOOR PLAN

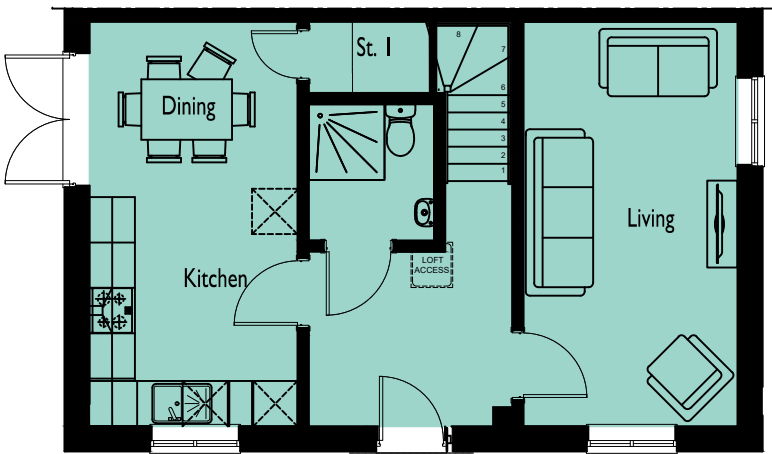

GROUND FLOOR PLAN

KEY BUILDING


CORE HOUSING

SPITFIRE ROAD, CALNE			PLOT NO/S : 21		STOREY HEIGHT : 2	SQFT : 1001	DRAWING TITLE : PLANS & ELEVATIONS	DATE : SEPTEMBER 2026	The Distillery, The Old Brewery Office Park, 7 - 11 Lodway, Pill, Bristol BS20 0DH T. 01275 813380 E:admin@focusdp.com www.focusdp.com		
DRAWING NO: 0841-786	HOUSE TYPE REF: THE RADFORD	TENURE: AFFORDABLE			NO OF BED/S : 3	SQM : 93.00					
							DRAWING NO : 0841-786	SCALE : 1:100 @ A3			
							DRAWN : DGK				



FRONT ELEVATION

SIDE ELEVATION

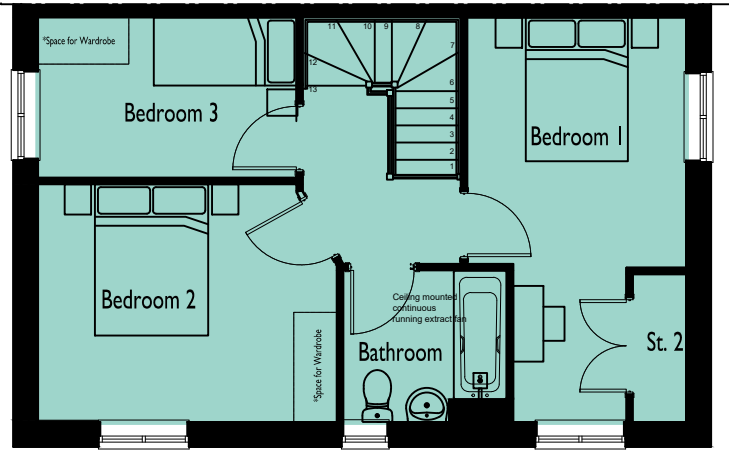


FIRST FLOOR PLAN



REAR ELEVATION

SIDE ELEVATION

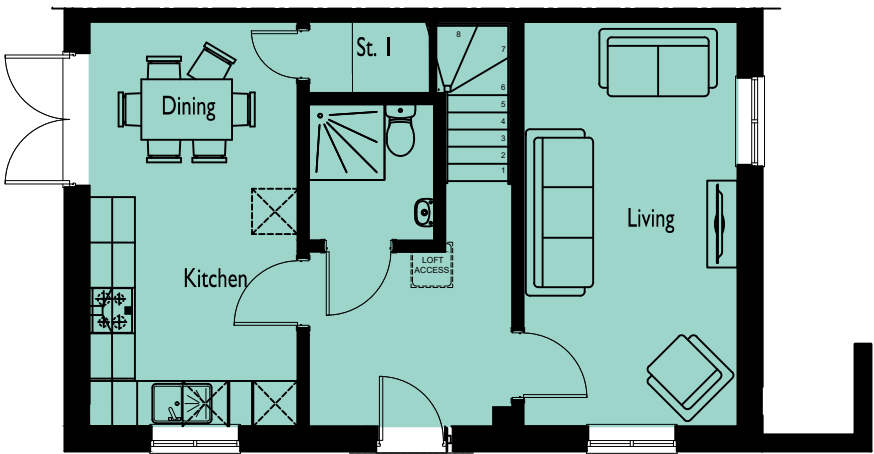

GROUND FLOOR PLAN

CORE HOUSING



**SPITFIRE ROAD,
CALNE**
DRAWING NO: 0841-787
HOUSE TYPE REF: THE RADFORD
TENURE: AFFORDABLE

PLOT NO/S : 22
STOREY HEIGHT : 2
NO OF BED/S : 3
SQFT : 1001
SQM : 93.00

DRAWING TITLE : PLANS & ELEVATIONS
DRAWING NO : 0841-787
DRAWN : JIJ

DATE : SEPTEMBER 2026
SCALE : 1:100 @ A3
0 1 2 [m]

The Distillery, The Old Brewery Office Park,
7 - 11 Lodway, Pill, Bristol BS20 0DH
T. 01275 813380 Eadmin@focusdp.com
www.focusdp.com

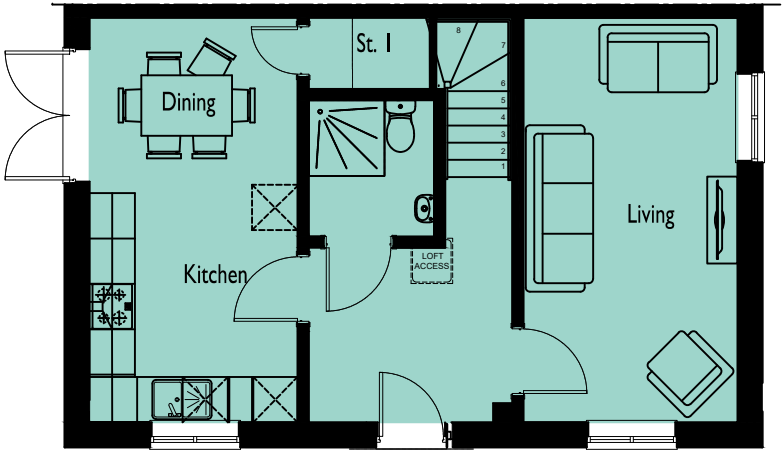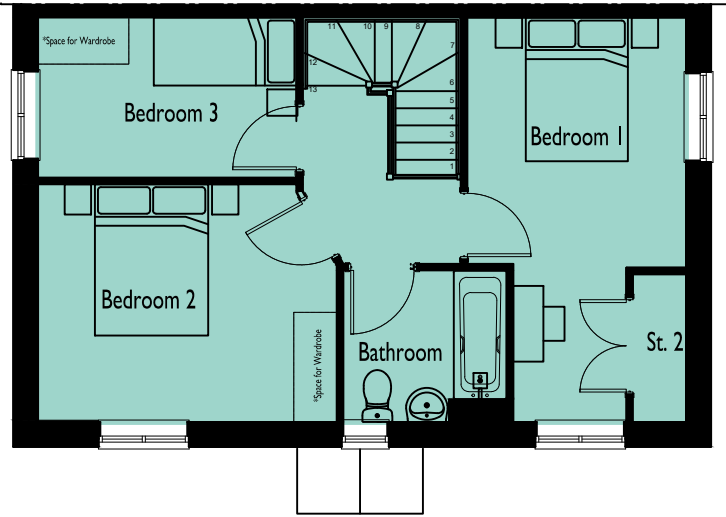

**SPITFIRE ROAD,
CALNE**
DRAWING NO: 0841-788
HOUSE TYPE REF: THE RADFORD
TENURE: AFFORDABLE

PLOT NO/S : 70, 71 & 82
STOREY HEIGHT : 2
NO OF BED/S : 3
SQFT : 1001
SQM : 93.00

DRAWING TITLE : PLANS & ELEVATIONS
DRAWING NO : 0841-788
DRAWN : JIJ

DATE : SEPTEMBER 2026
SCALE : 1:100 @ A3
0 1 2 [m]


The Distillery, The Old Brewery Office Park,
7 - 11 Lodway, Pill, Bristol BS20 0DH
T. 01275 813380 Eadmin@focusdp.com
www.focusdp.com






FRONT ELEVATION

SIDE ELEVATION

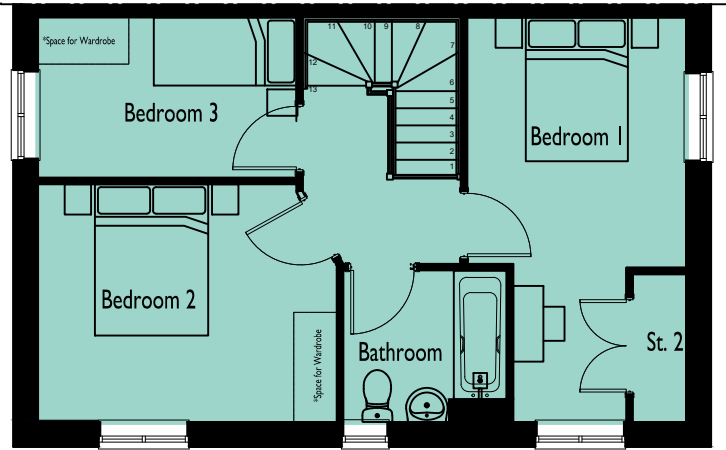


FIRST FLOOR PLAN

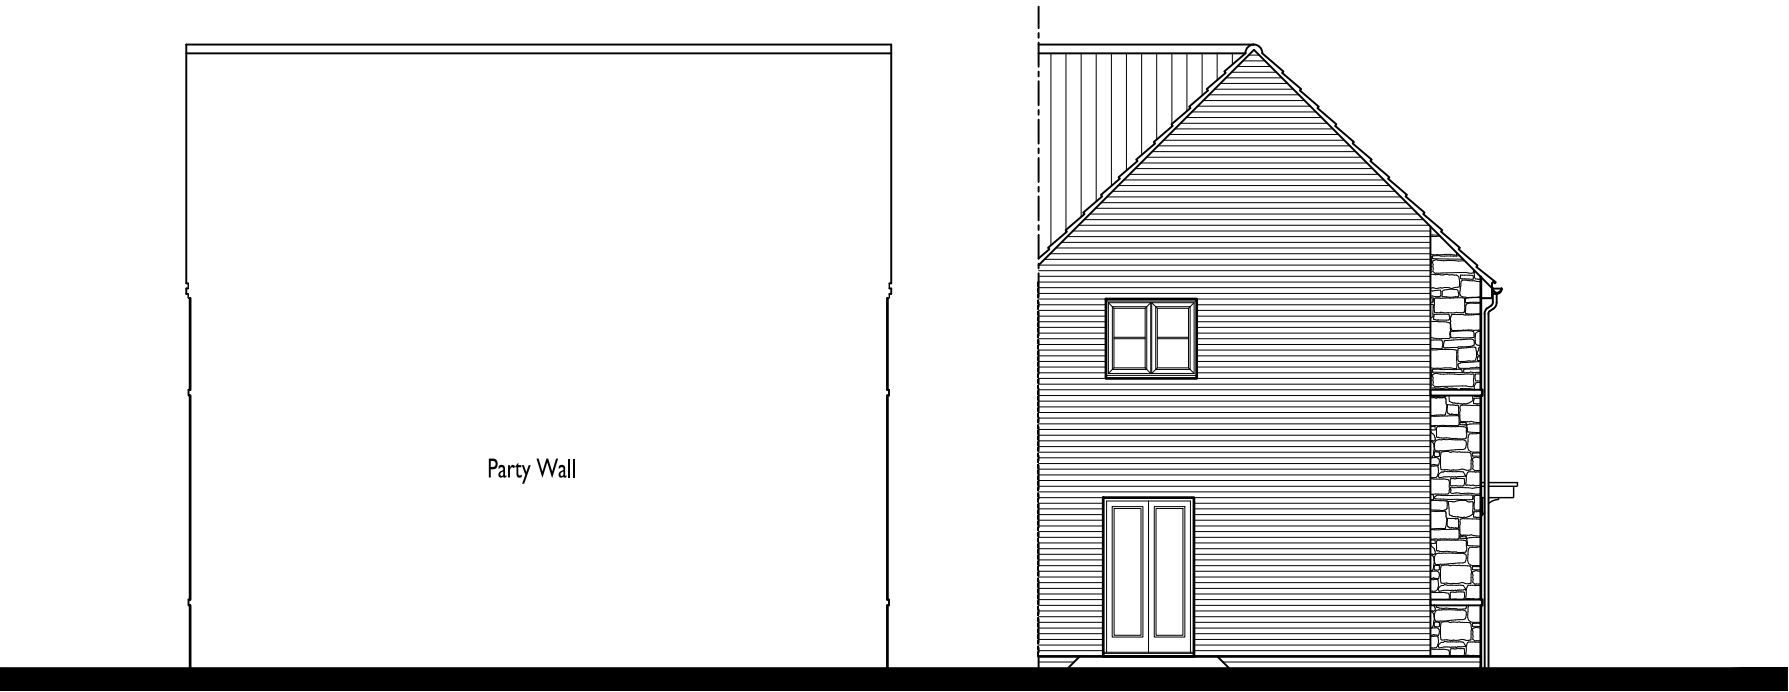

REAR ELEVATION

SIDE ELEVATION

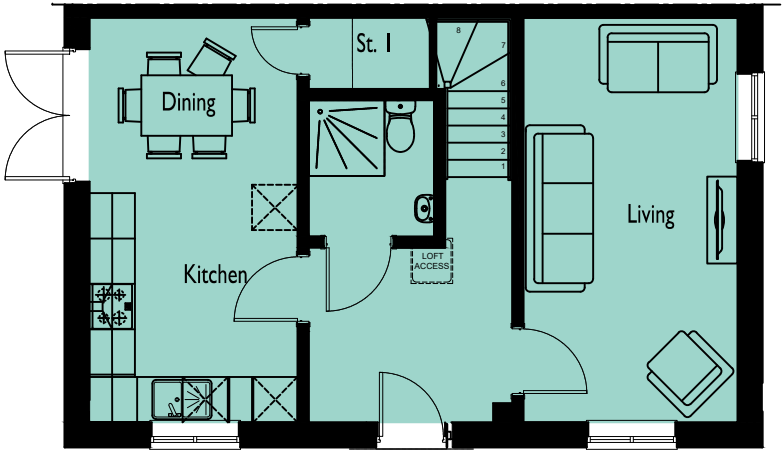

GROUND FLOOR PLAN

MAIN STREET

**SPITFIRE ROAD,
CALNE**
DRAWING NO: 0841-789 HOUSE TYPE REF: THE RADFORD TENURE: AFFORDABLE

PLOT NO/S : 77
STOREY HEIGHT : 2 SQFT : 1001
NO OF BED/S : 3 SQM : 93.00


DRAWING TITLE : PLANS & ELEVATIONS
DRAWING NO : 0841-789
DRAWN : JIJ
DATE : SEPTEMBER 2026
SCALE : 1:100 @ A3



The Distillery, The Old Brewery Office Park,
7 - 11 Lodway, Pill, Bristol BS20 0DH
T. 01275 813380 Eadmin@focusdp.com
www.focusdp.com




FRONT ELEVATION
Bin Store to plot 18 only.

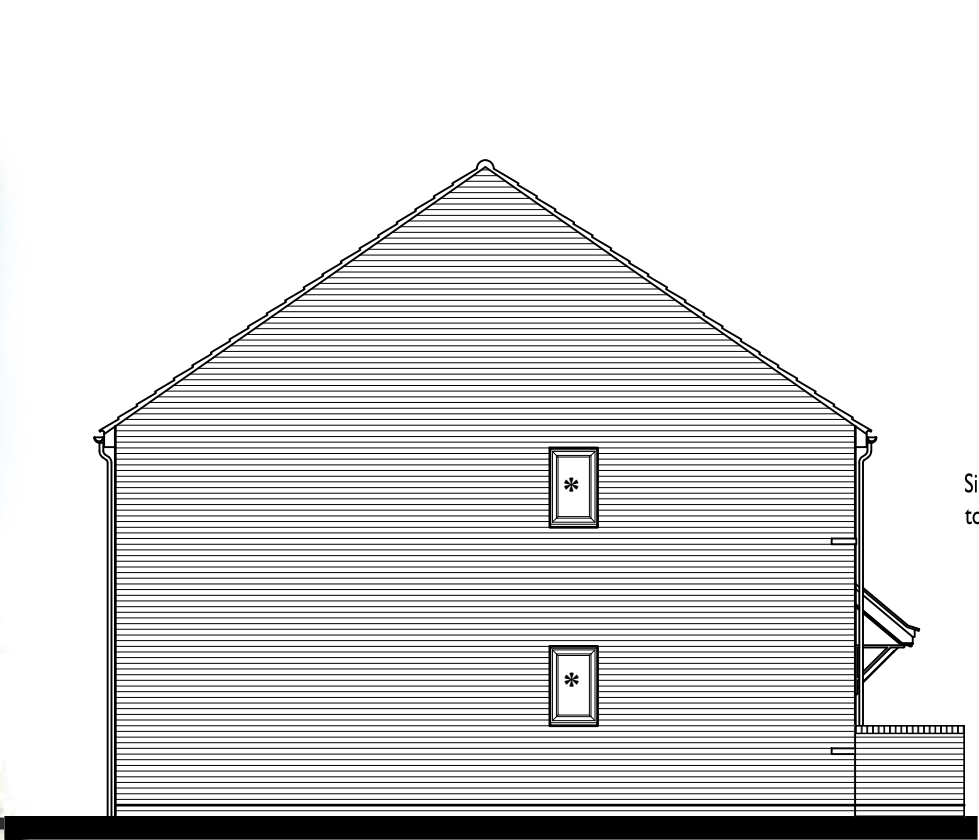


SIDE ELEVATION

* Side Window to plot 18 only


Side Window
to plot 18 only

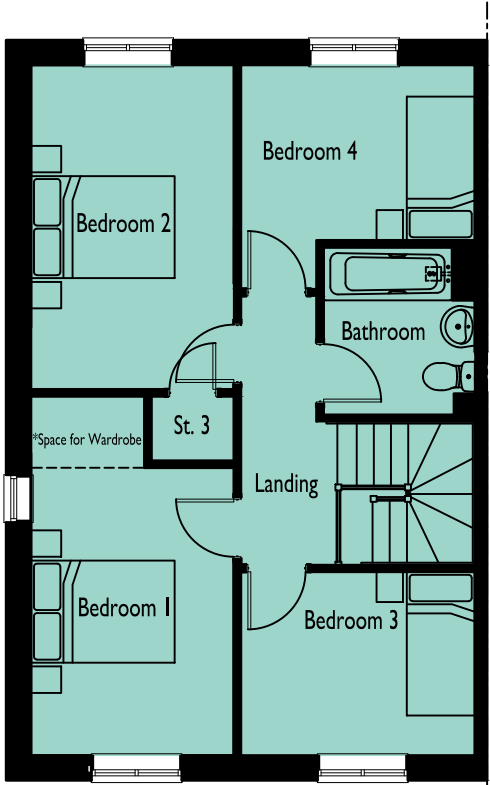

FIRST FLOOR PLAN

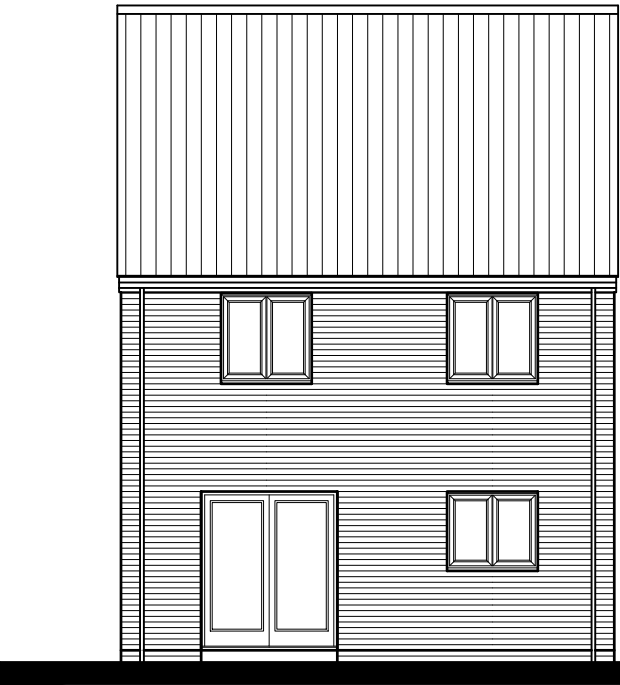


REAR ELEVATION

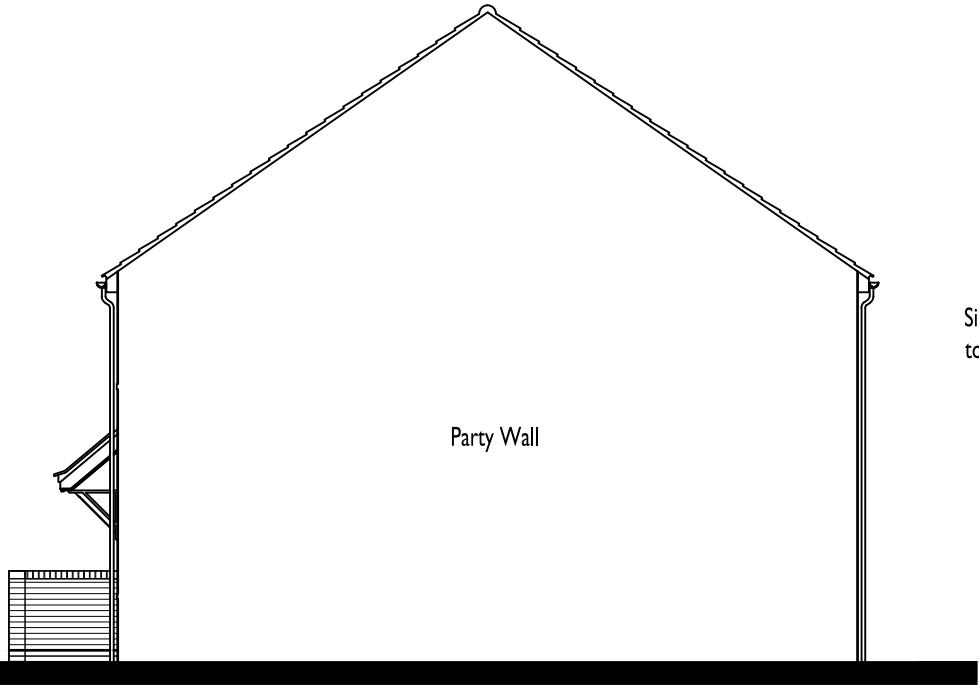

SIDE ELEVATION

Party Wall

Side Window
to plot 18 only

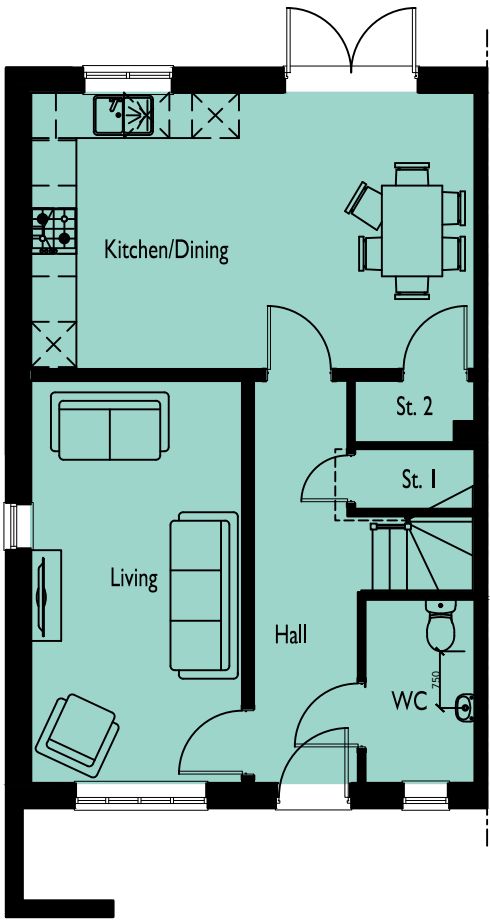

GROUND FLOOR PLAN
Bin Store to plot 18 only.

**SPITFIRE ROAD,
CALNE**

DRAWING NO: 0841-790 **HOUSE TYPE REF:** THE TOTLEY **TENURE:** AFFORDABLE

PLOT NO/S :
18 & 19

STOREY HEIGHT : 2 **SQFT :** 1165
NO OF BED/S : 4 **SQM :** 108.23

DRAWING TITLE : PLANS & ELEVATIONS
DRAWING NO : 0841-790
DRAWN : JLJ

DATE : SEPTEMBER 2026
SCALE : 1:100 @ A3



The Distillery, The Old Brewery Office Park,
7 - 11 Lodway, Pill, Bristol BS20 0DH
T. 01275 813380 E: admin@focusdp.com
www.focusdp.com


CORE HOUSING




**FOCUS
ON DESIGN**




FRONT ELEVATION

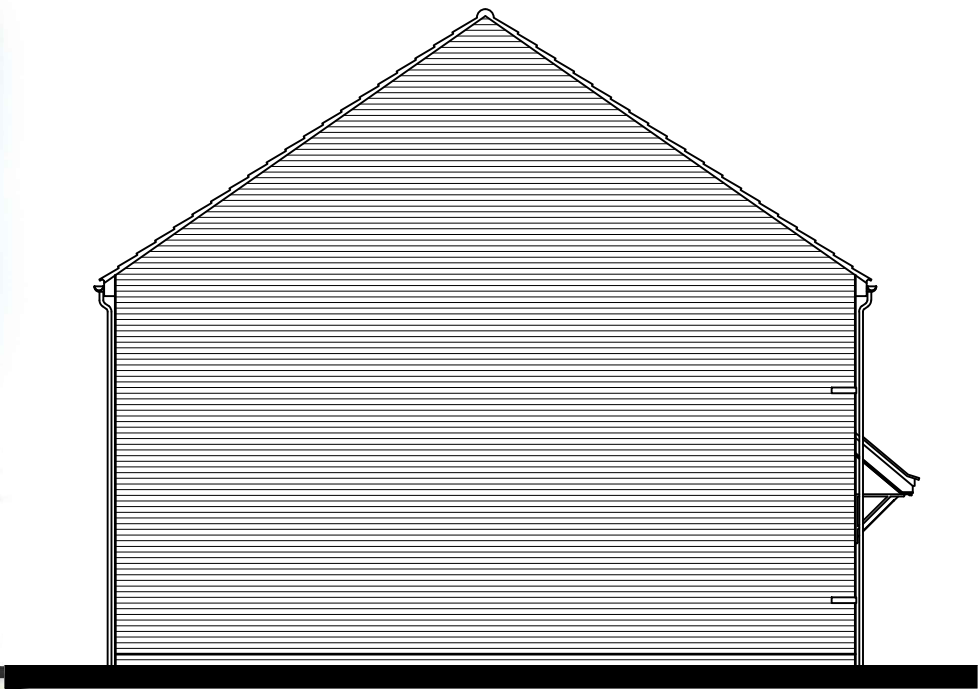


SIDE ELEVATION

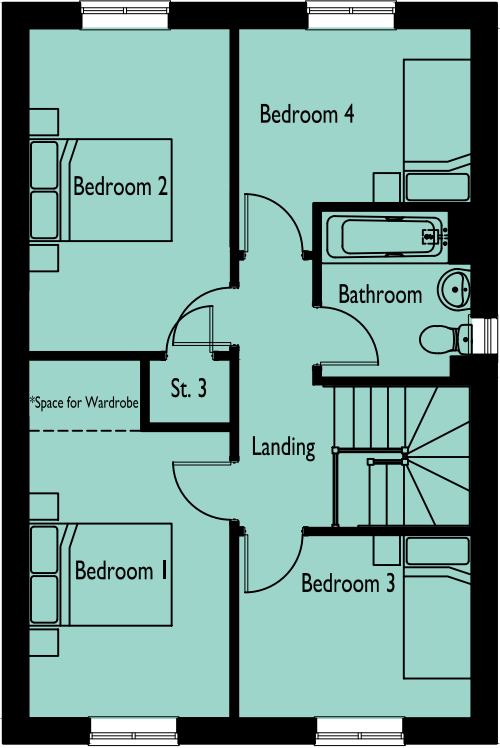


FIRST FLOOR PLAN

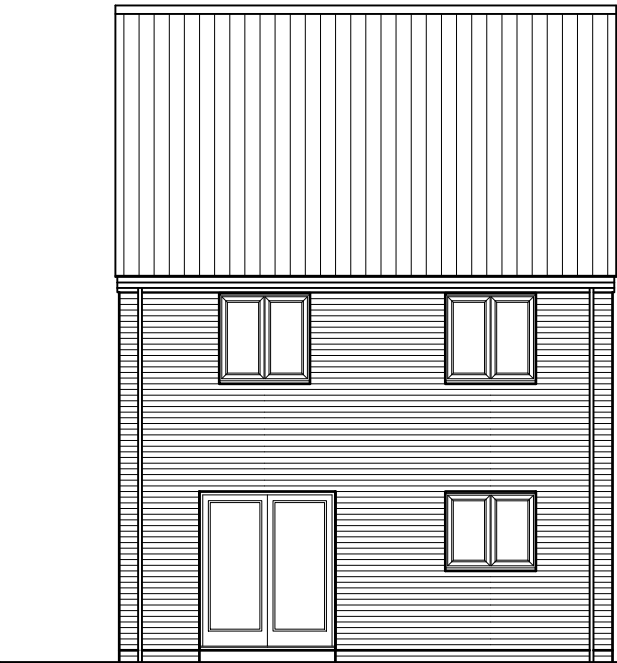

REAR ELEVATION

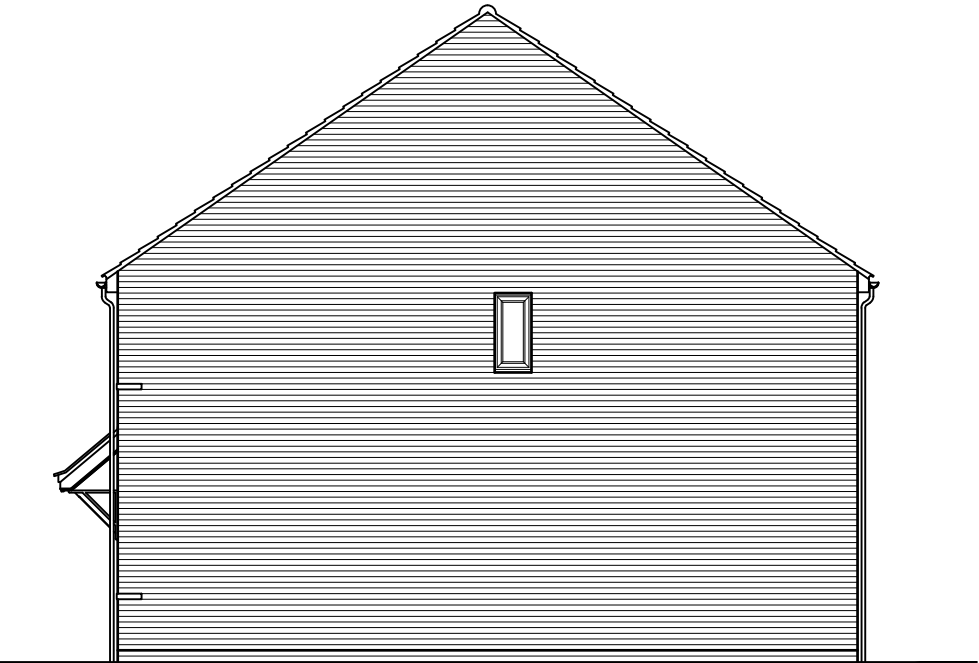

SIDE ELEVATION

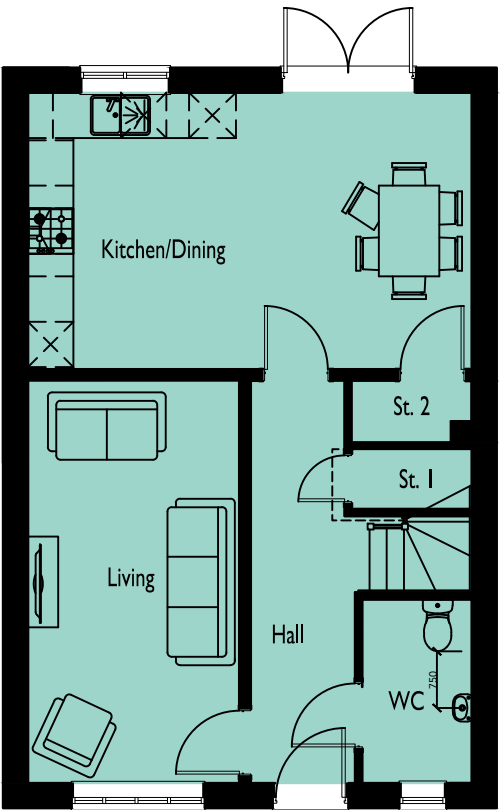

GROUND FLOOR PLAN

**SPITFIRE ROAD,
CALNE**

DRAWING NO: 0841-791 **HOUSE TYPE REF:** THE TOTLEY **TENURE:** AFFORDABLE

PLOT NO/S :
88

STOREY HEIGHT : 2 **SQFT :** 1165
NO OF BED/S : 4 **SQM :** 108.23

DRAWING TITLE : PLANS & ELEVATIONS
DRAWING NO : 0841-791
DRAWN : JLJ


DATE : SEPTEMBER 2026
SCALE : 1:100 @ A3
0 1 2 [m]

The Distillery, The Old Brewery Office Park,
7 - 11 Lodway, Pill, Bristol BS20 0DH
T. 01275 813380 E: admin@focusdp.com
www.focusdp.com


CORE HOUSING




FRONT ELEVATION

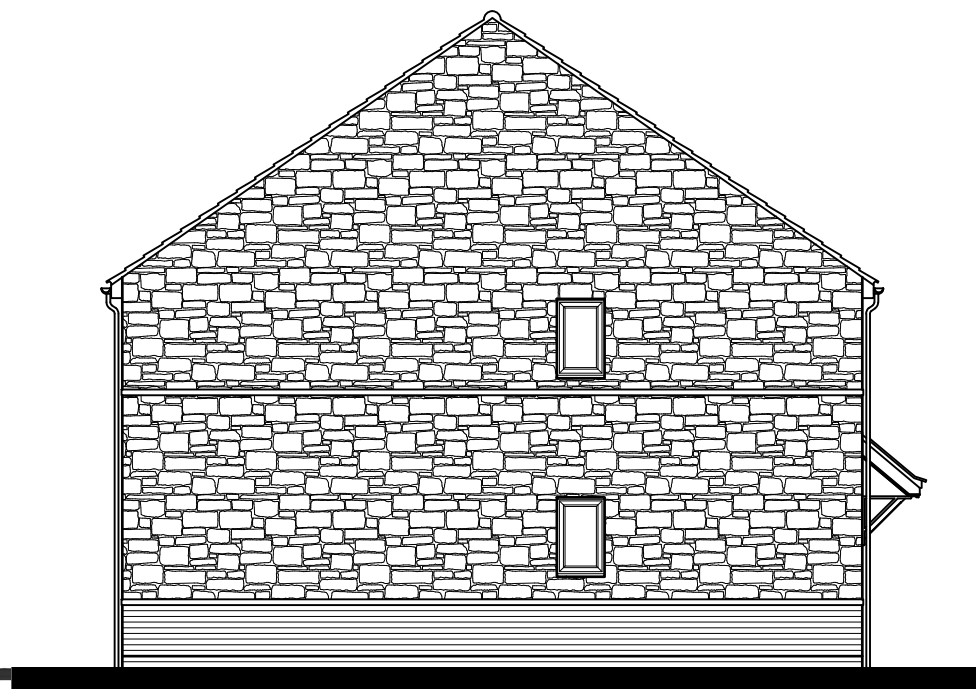


SIDE ELEVATION

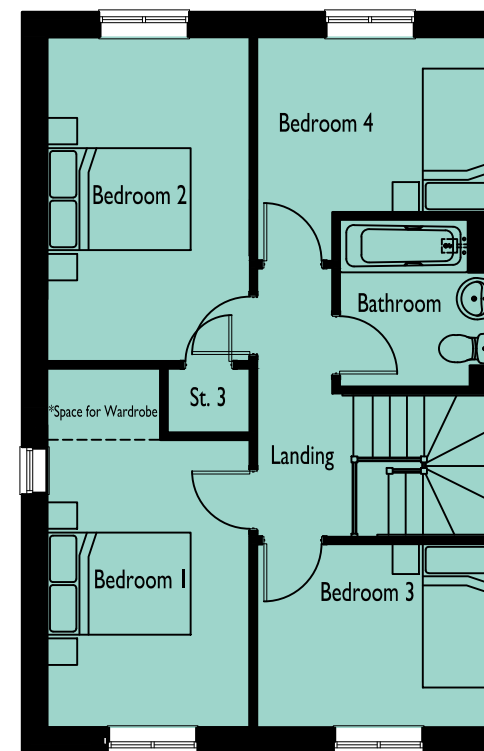


FIRST FLOOR PLAN

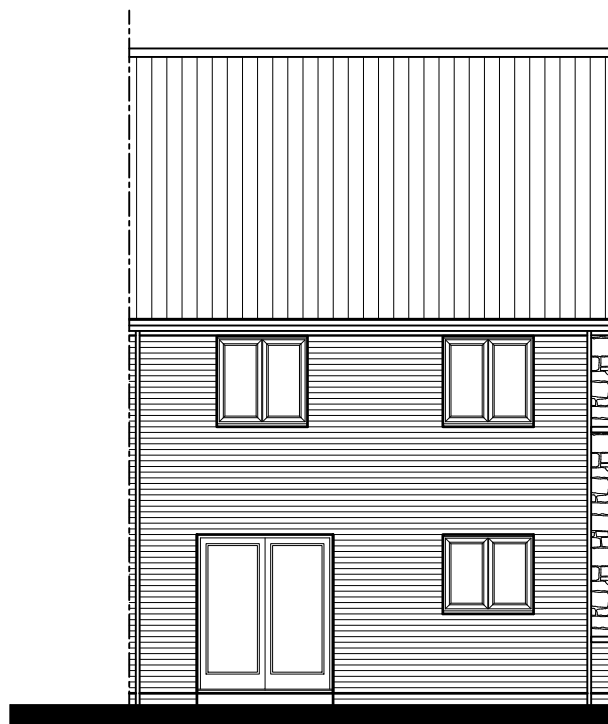

REAR ELEVATION

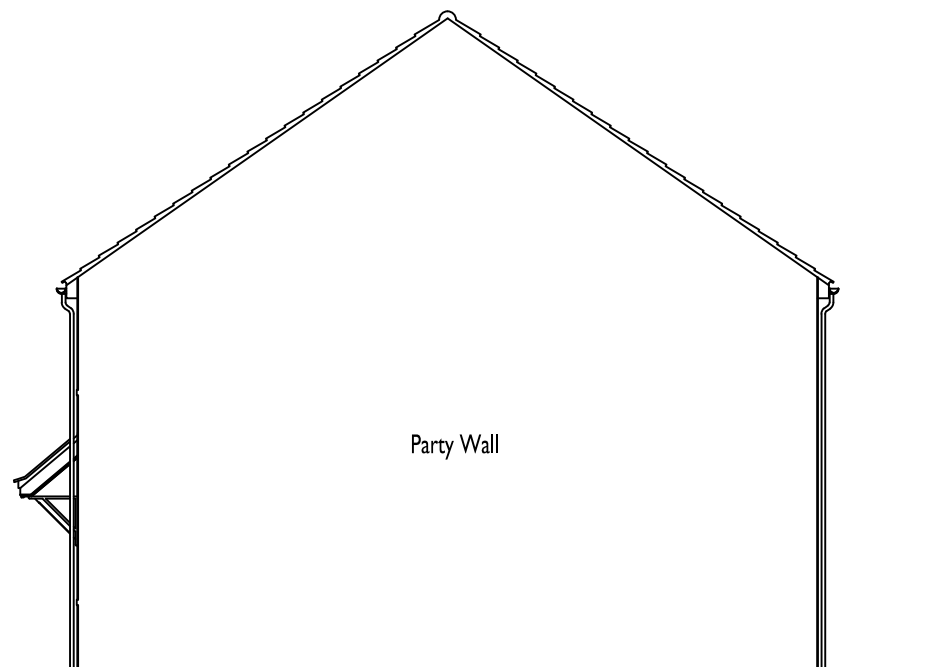

SIDE ELEVATION

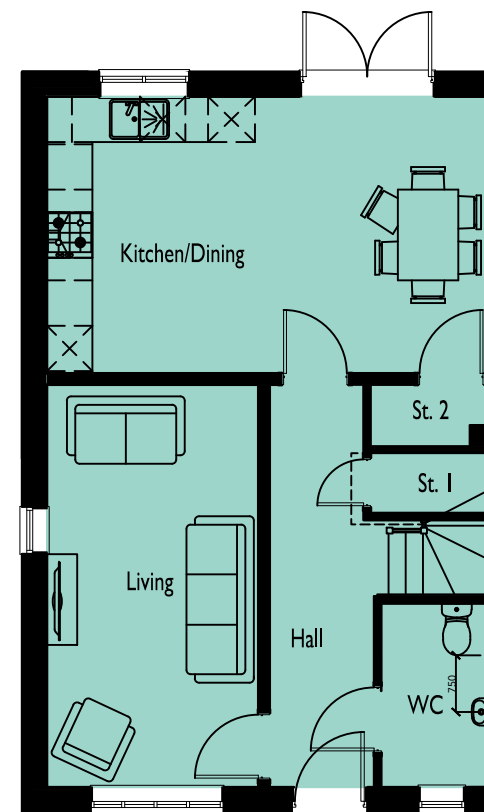

GROUND FLOOR PLAN

REVISION/S:

CORE HOUSING

**SPITFIRE ROAD,
CALNE**

DRAWING NO: 0841-792 **HOUSE TYPE REF:** THE TOTLEY **TENURE:** AFFORDABLE

PLOT NO/S :
34

STOREY HEIGHT : 2 **SQFT :** 1165
NO OF BED/S : 4 **SQM :** 108.23

DRAWING TITLE : PLANS & ELEVATIONS
DRAWING NO : 0841-792
DRAWN : JLJ




DATE : SEPTEMBER 2026
SCALE : 1:100 @ A3



The Distillery, The Old Brewery Office Park,
7 - 11 Lodway, Pill, Bristol BS20 0DH
T. 01275 813380 E: admin@focusdp.com
www.focusdp.com



**FOCUS
ON DESIGN**

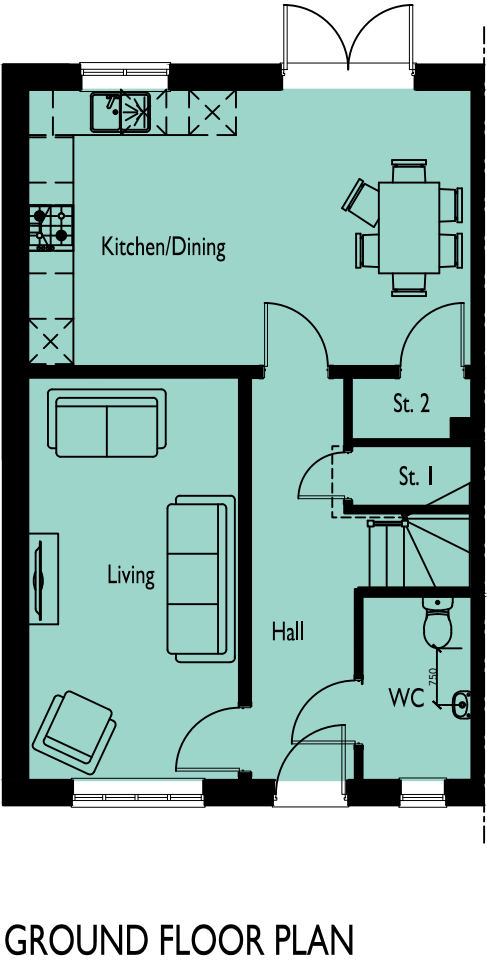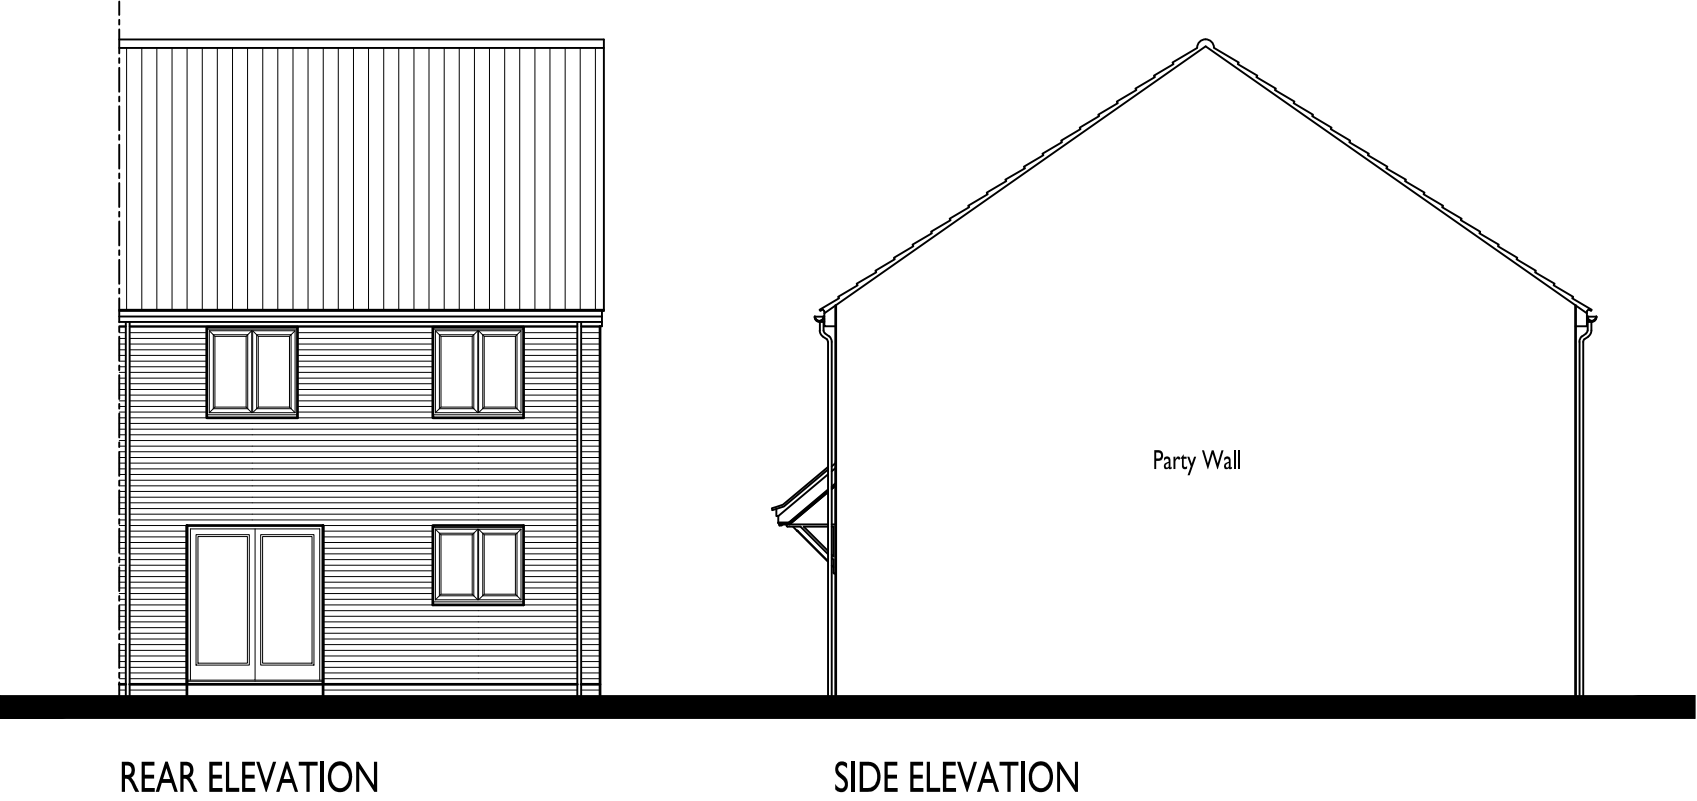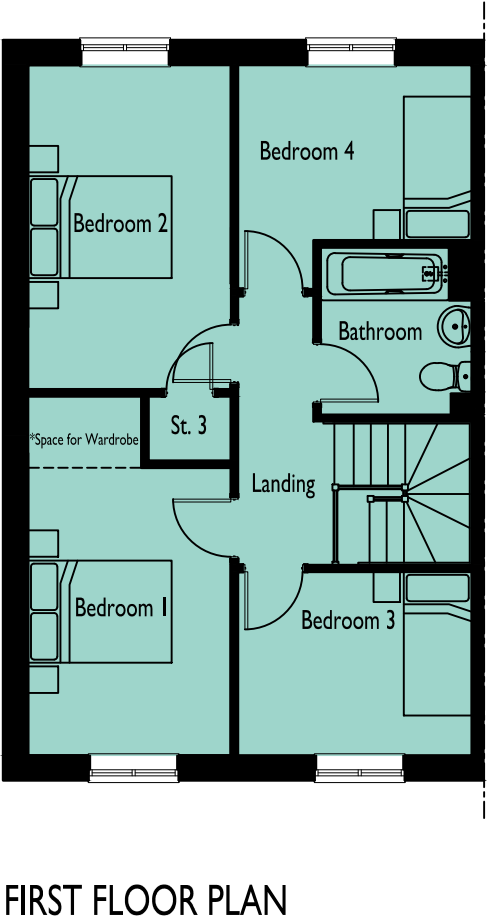

CORE HOUSING

**SPITFIRE ROAD,
CALNE**
DRAWING NO: 0841-793
HOUSE TYPE REF: THE TOTLEY
TENURE: AFFORDABLE

PLOT NO/S : 35
STOREY HEIGHT : 2
NO OF BED/S : 4
SQFT : 1165
SQM : 108.23

DRAWING TITLE : PLANS & ELEVATIONS
DRAWING NO : 0841-793
DRAWN : JLJ


DATE : SEPTEMBER 2026
SCALE : 1:100 @ A3
0 1 2 [m]

The Distillery, The Old Brewery Office Park,
7 - 11 Lodway, Pill, Bristol BS20 0DH
T. 01275 813380 E: admin@focusdp.com
www.focusdp.com







FRONT ELEVATION

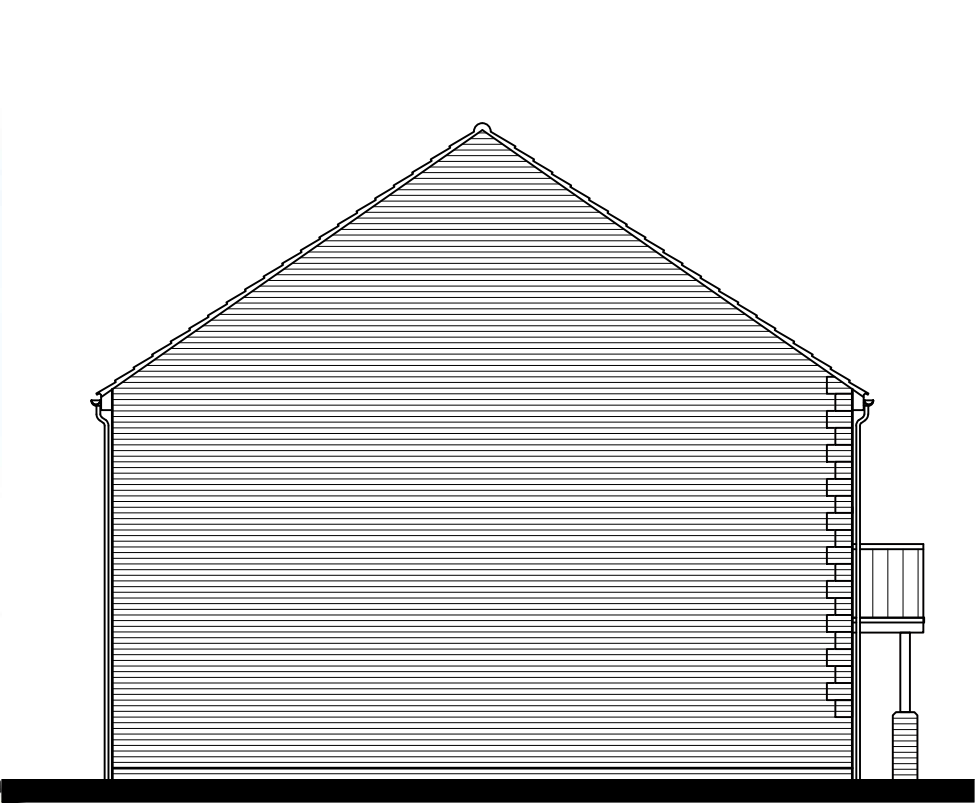


SIDE ELEVATION

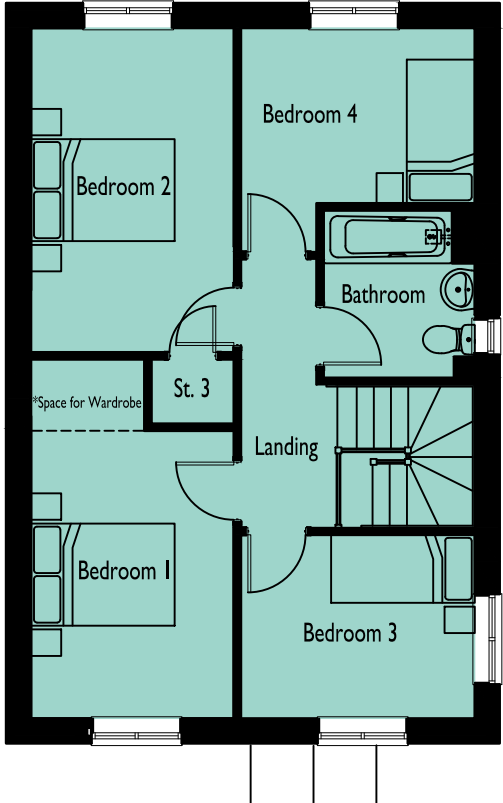


FIRST FLOOR PLAN

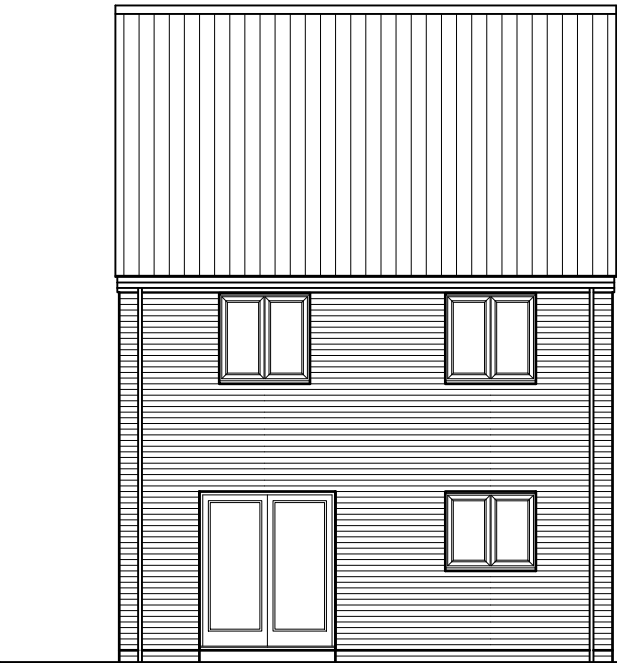

REAR ELEVATION

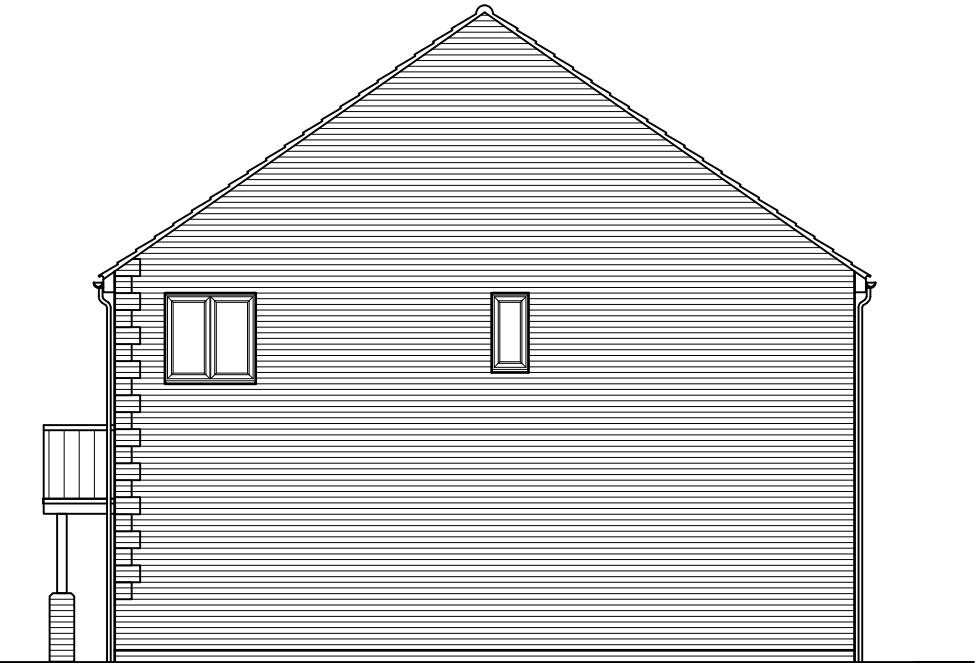

SIDE ELEVATION

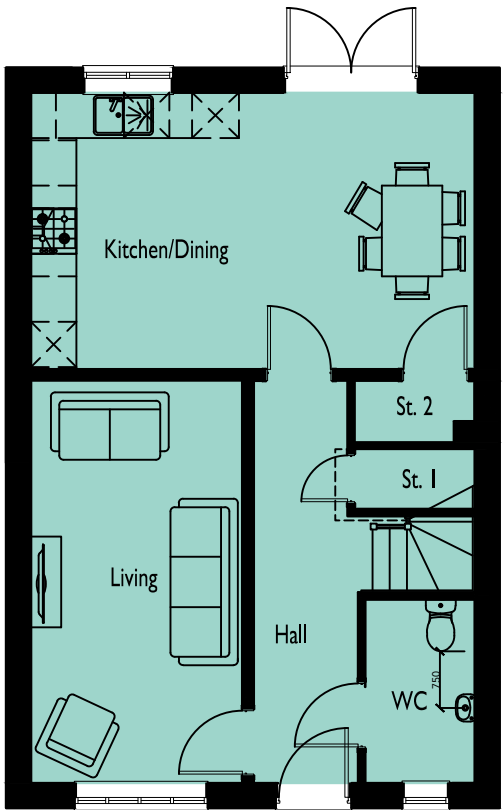

GROUND FLOOR PLAN

KEY BUILDING
CORE HOUSING

**SPITFIRE ROAD,
CALNE**

DRAWING NO: 0841-794 **HOUSE TYPE REF:** THE TOTLEY **TENURE:** AFFORDABLE

PLOT NO/S :
38

STOREY HEIGHT : 2 **SQFT :** 1165
NO OF BED/S : 4 **SQM :** 108.23

DRAWING TITLE : PLANS & ELEVATIONS
DRAWING NO : 0841-794
DRAWN : JLJ

DATE : SEPTEMBER 2026
SCALE : 1:100 @ A3
0 1 2 [m]


The Distillery, The Old Brewery Office Park,
7 - 11 Lodway, Pill, Bristol BS20 0DH
T. 01275 813380 E: admin@focusdp.com
www.focusdp.com




**FOCUS
ON DESIGN**




FRONT ELEVATION

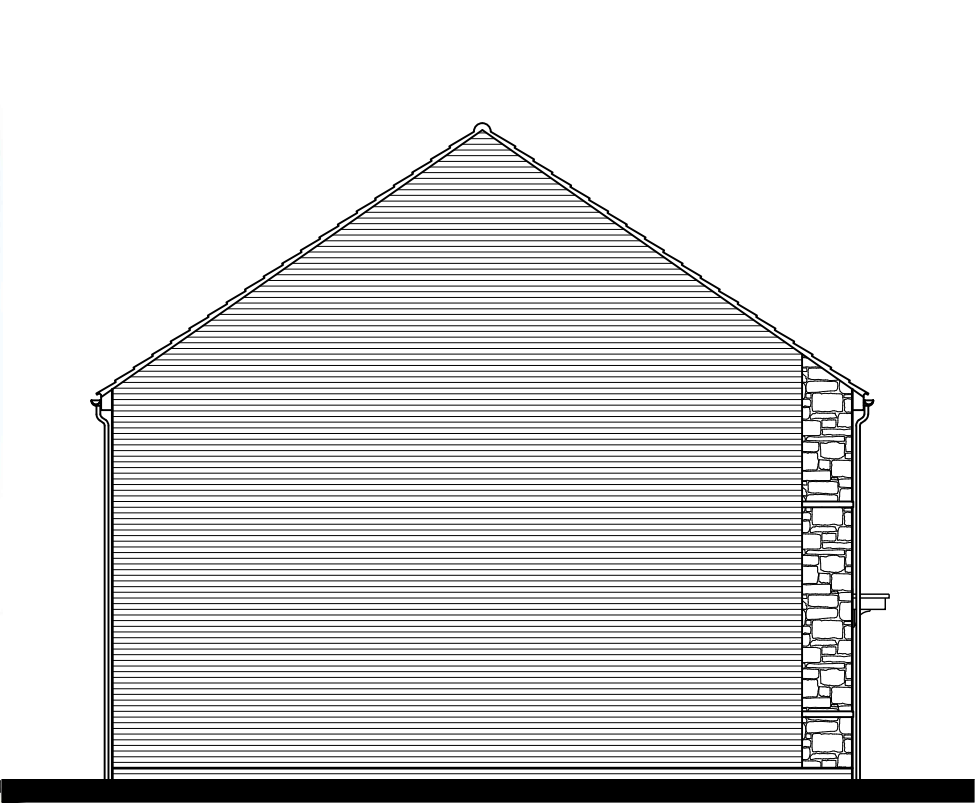


SIDE ELEVATION

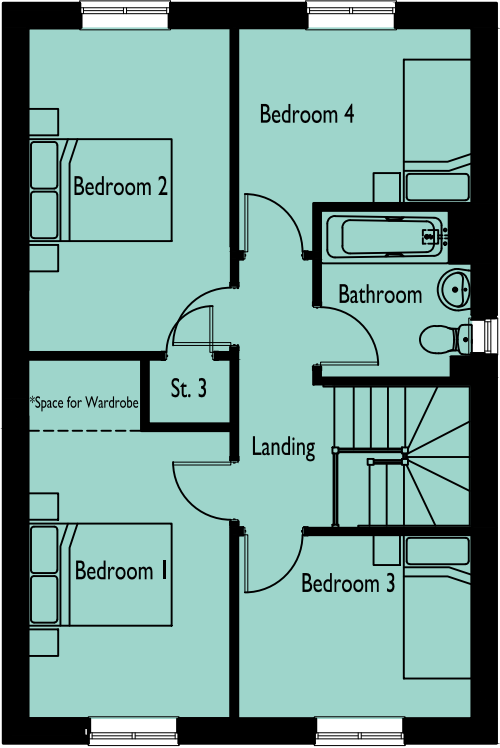


FIRST FLOOR PLAN

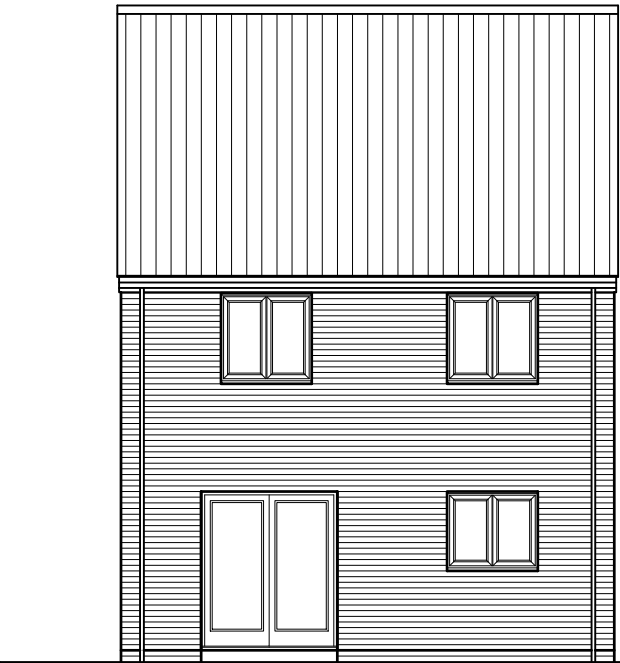

REAR ELEVATION

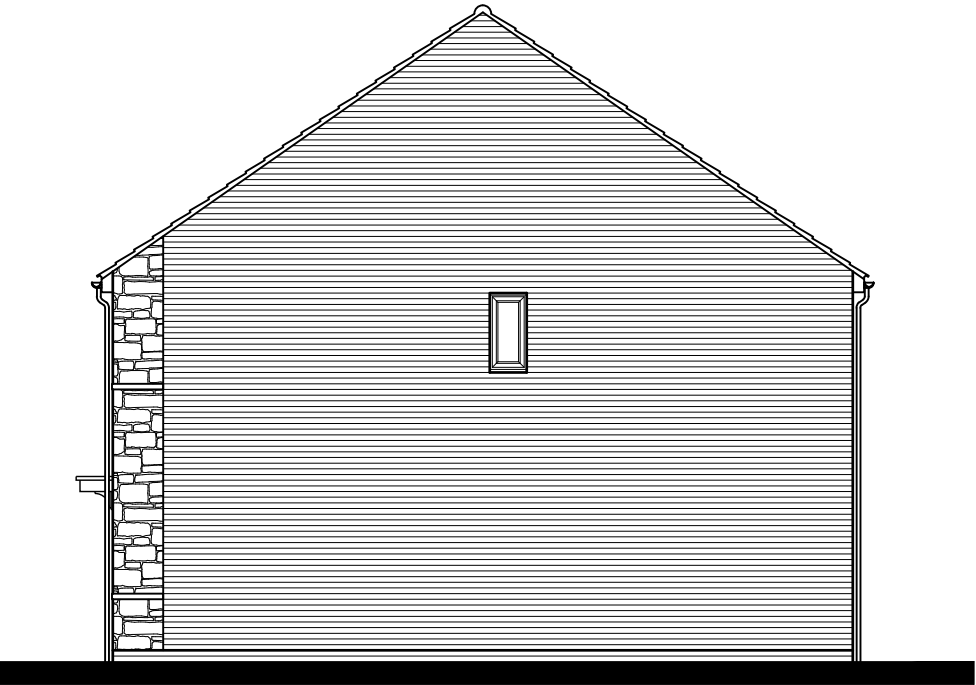

SIDE ELEVATION

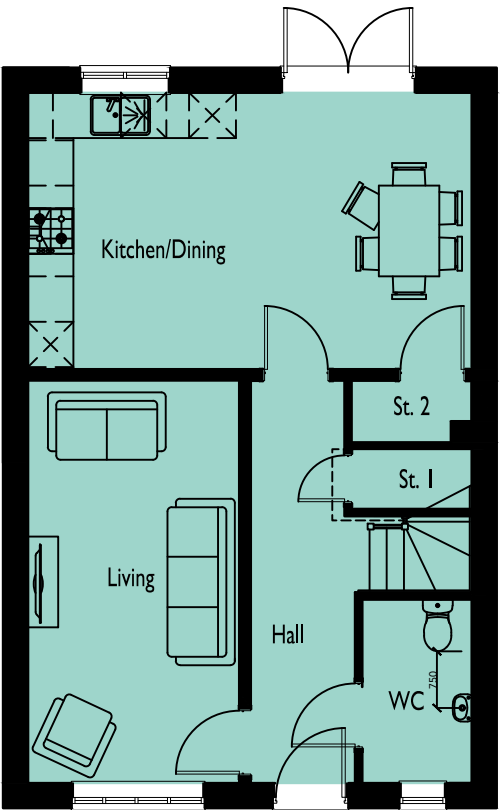

GROUND FLOOR PLAN

MAIN STREET

**SPITFIRE ROAD,
CALNE**

DRAWING NO: 0841-795 **HOUSE TYPE REF:** THE TOTLEY **TENURE:** AFFORDABLE

PLOT NO/S :
83

STOREY HEIGHT : 2 **SQFT :** 1165
NO OF BED/S : 4 **SQM :** 108.23

DRAWING TITLE : PLANS & ELEVATIONS
DRAWING NO : 0841-795
DRAWN : JLJ

DATE : SEPTEMBER 2026
SCALE : 1:100 @ A3
0 1 2 [m]

The Distillery, The Old Brewery Office Park,
7 - 11 Lodway, Pill, Bristol BS20 0DH
T. 01275 813380 E: admin@focusdp.com
www.focusdp.com




**FOCUS
ON DESIGN**




FRONT ELEVATION

SIDE ELEVATION

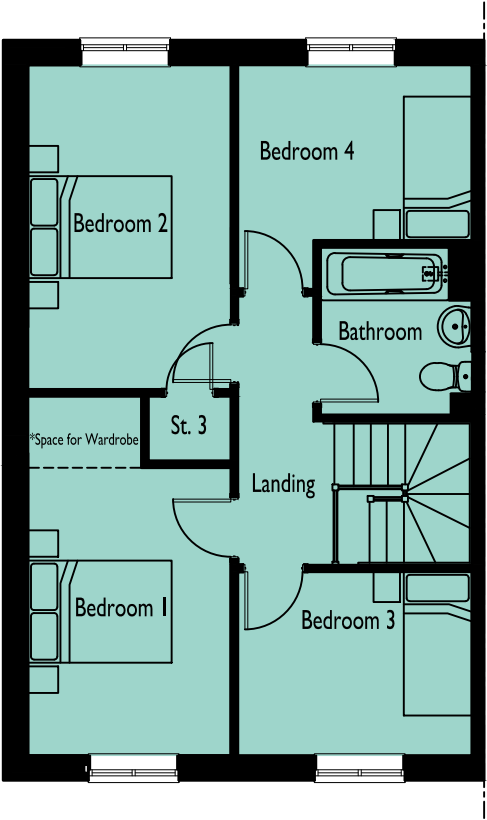


FIRST FLOOR PLAN

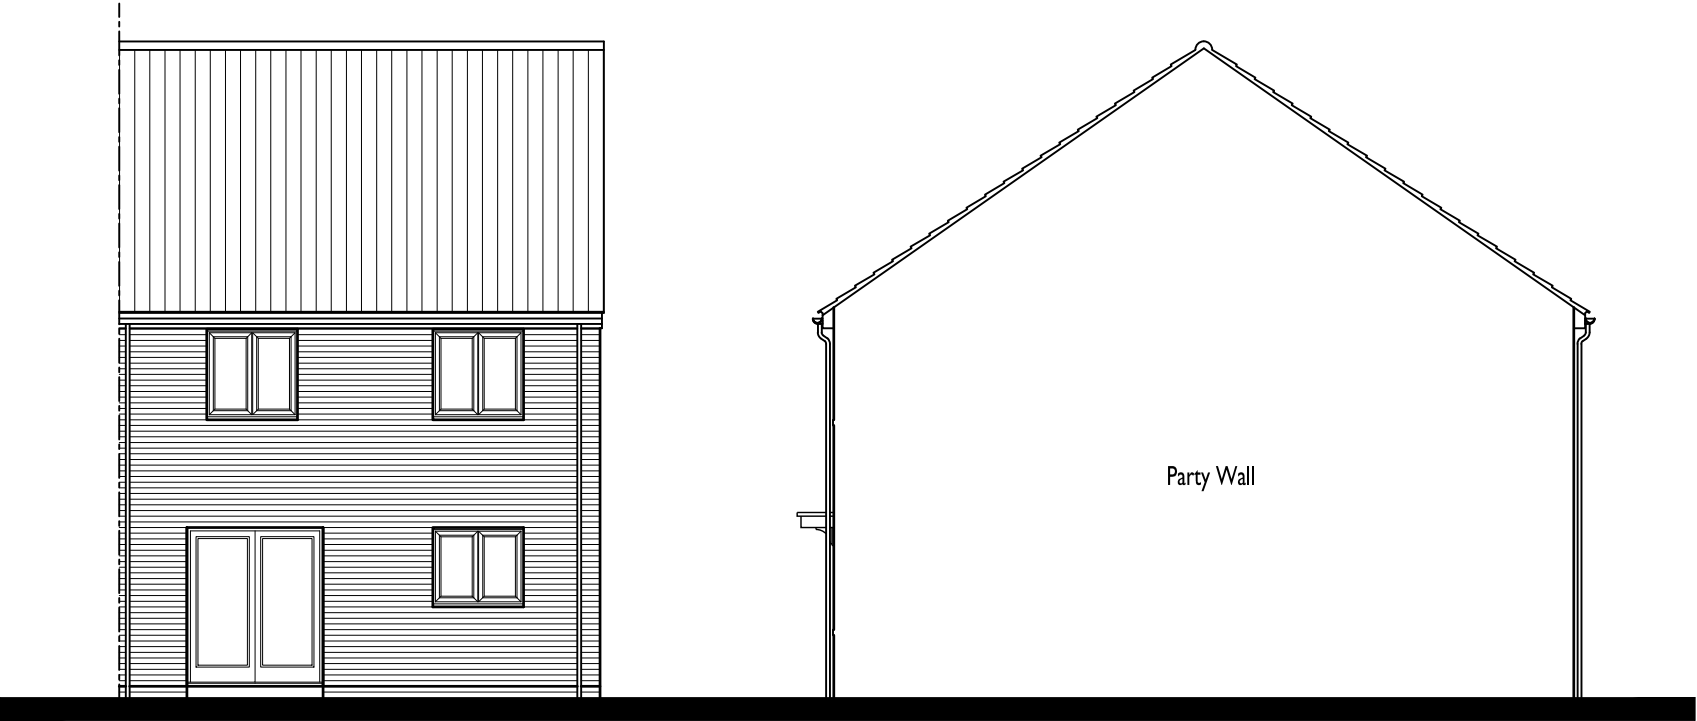

REAR ELEVATION

SIDE ELEVATION

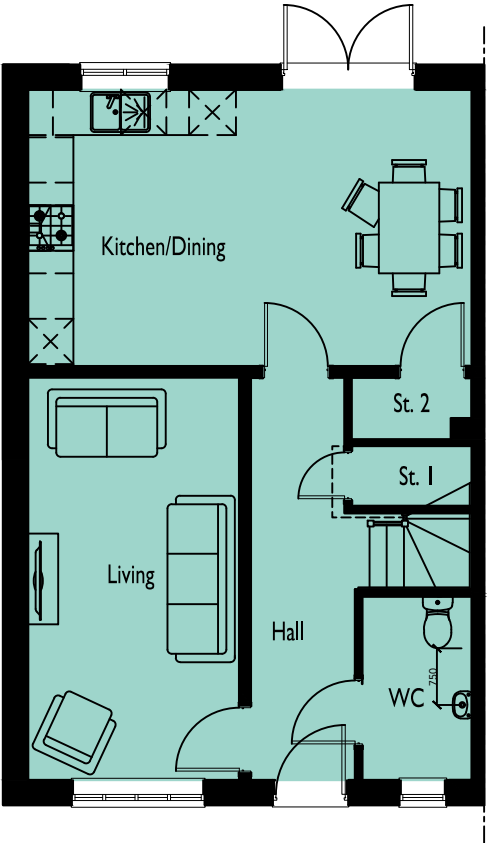

GROUND FLOOR PLAN

MAIN STREET

**SPITFIRE ROAD,
CALNE**
DRAWING NO: 0841-796
HOUSE TYPE REF: THE TOTLEY
TENURE: AFFORDABLE

PLOT NO/S : 11
STOREY HEIGHT : 2
NO OF BED/S : 4
SQFT : 1165
SQM : 108.23

DRAWING TITLE : PLANS & ELEVATIONS
DRAWING NO : 0841-796
DRAWN : JLJ

DATE : SEPTEMBER 2026
SCALE : 1:100 @ A3
0 1 2 [m]

The Distillery, The Old Brewery Office Park,
7 - 11 Lodway, Pill, Bristol BS20 0DH
T. 01275 813380 Eadmin@focusdp.com
www.focusdp.com

