




EAST ELEVATION



NORTH ELEVATION

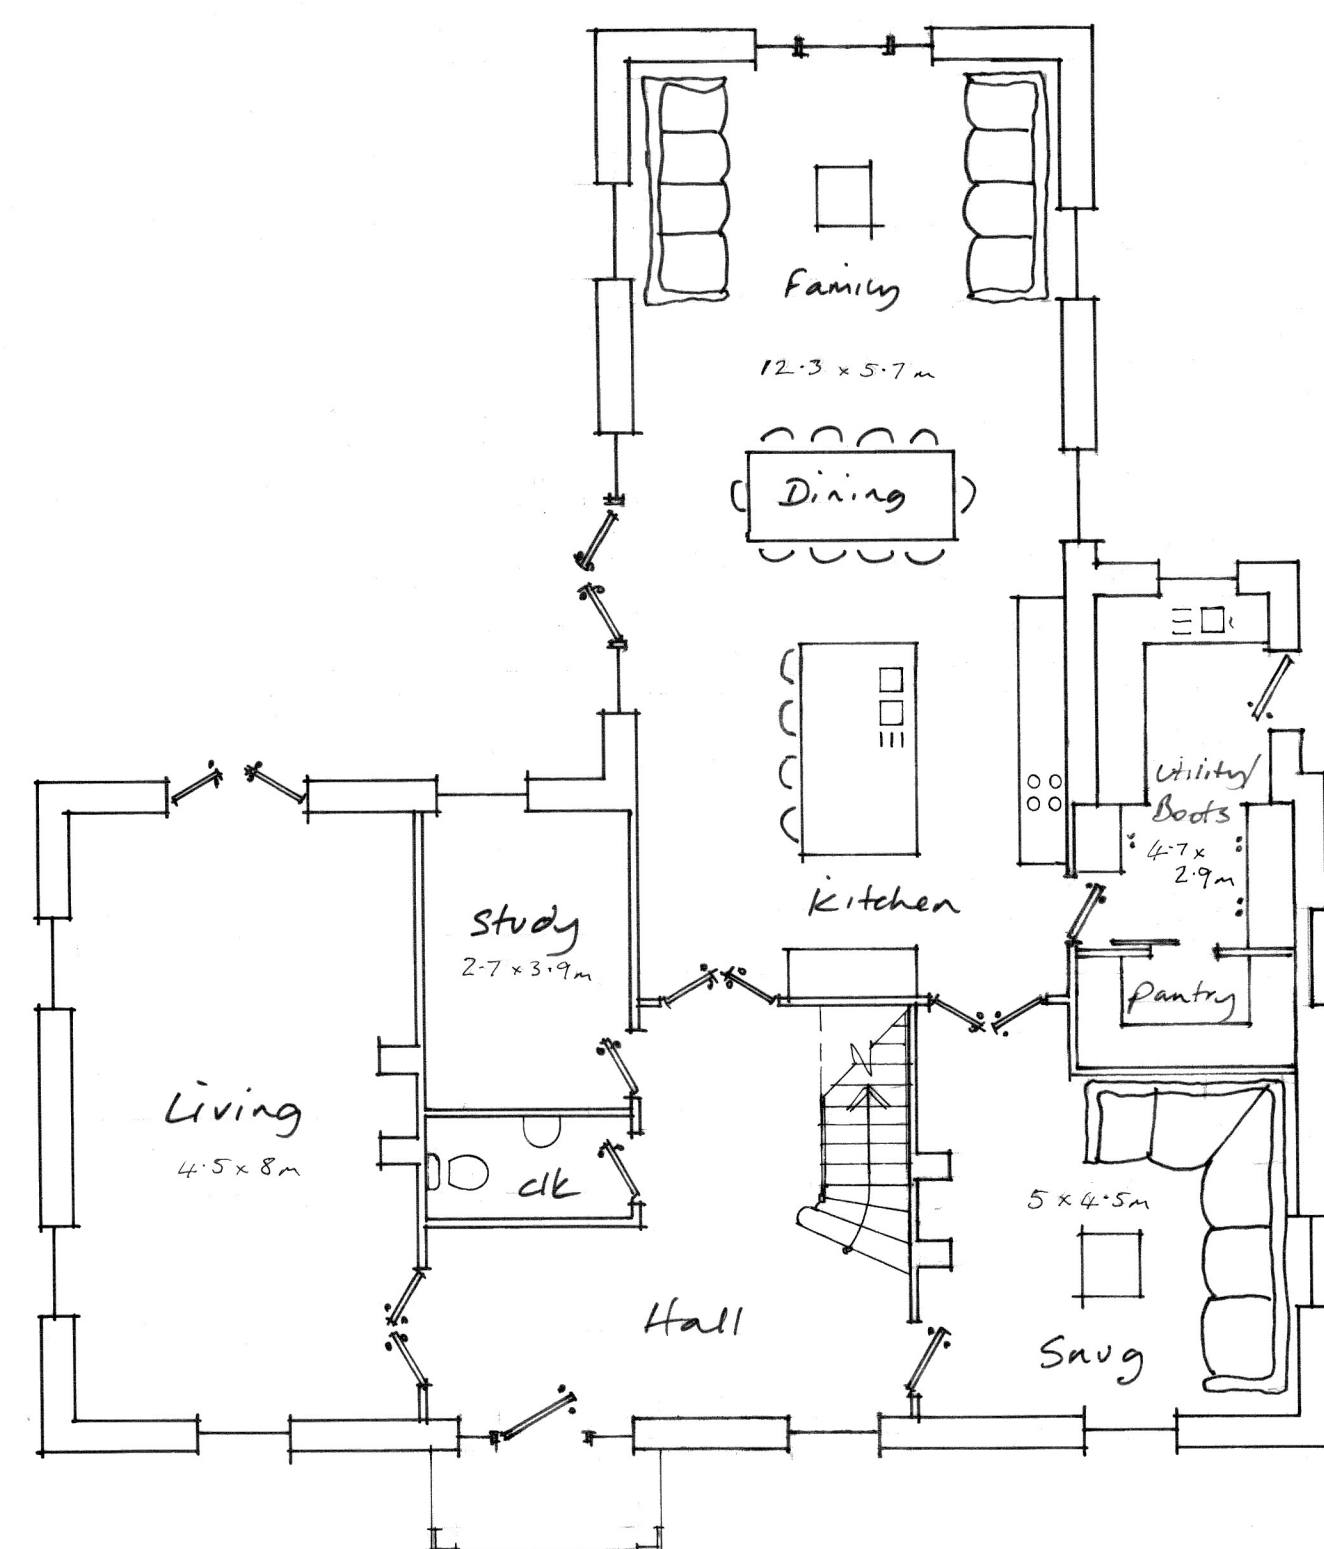


GROUND FLOOR PLAN



SOUTH ELEVATION



WEST ELEVATION

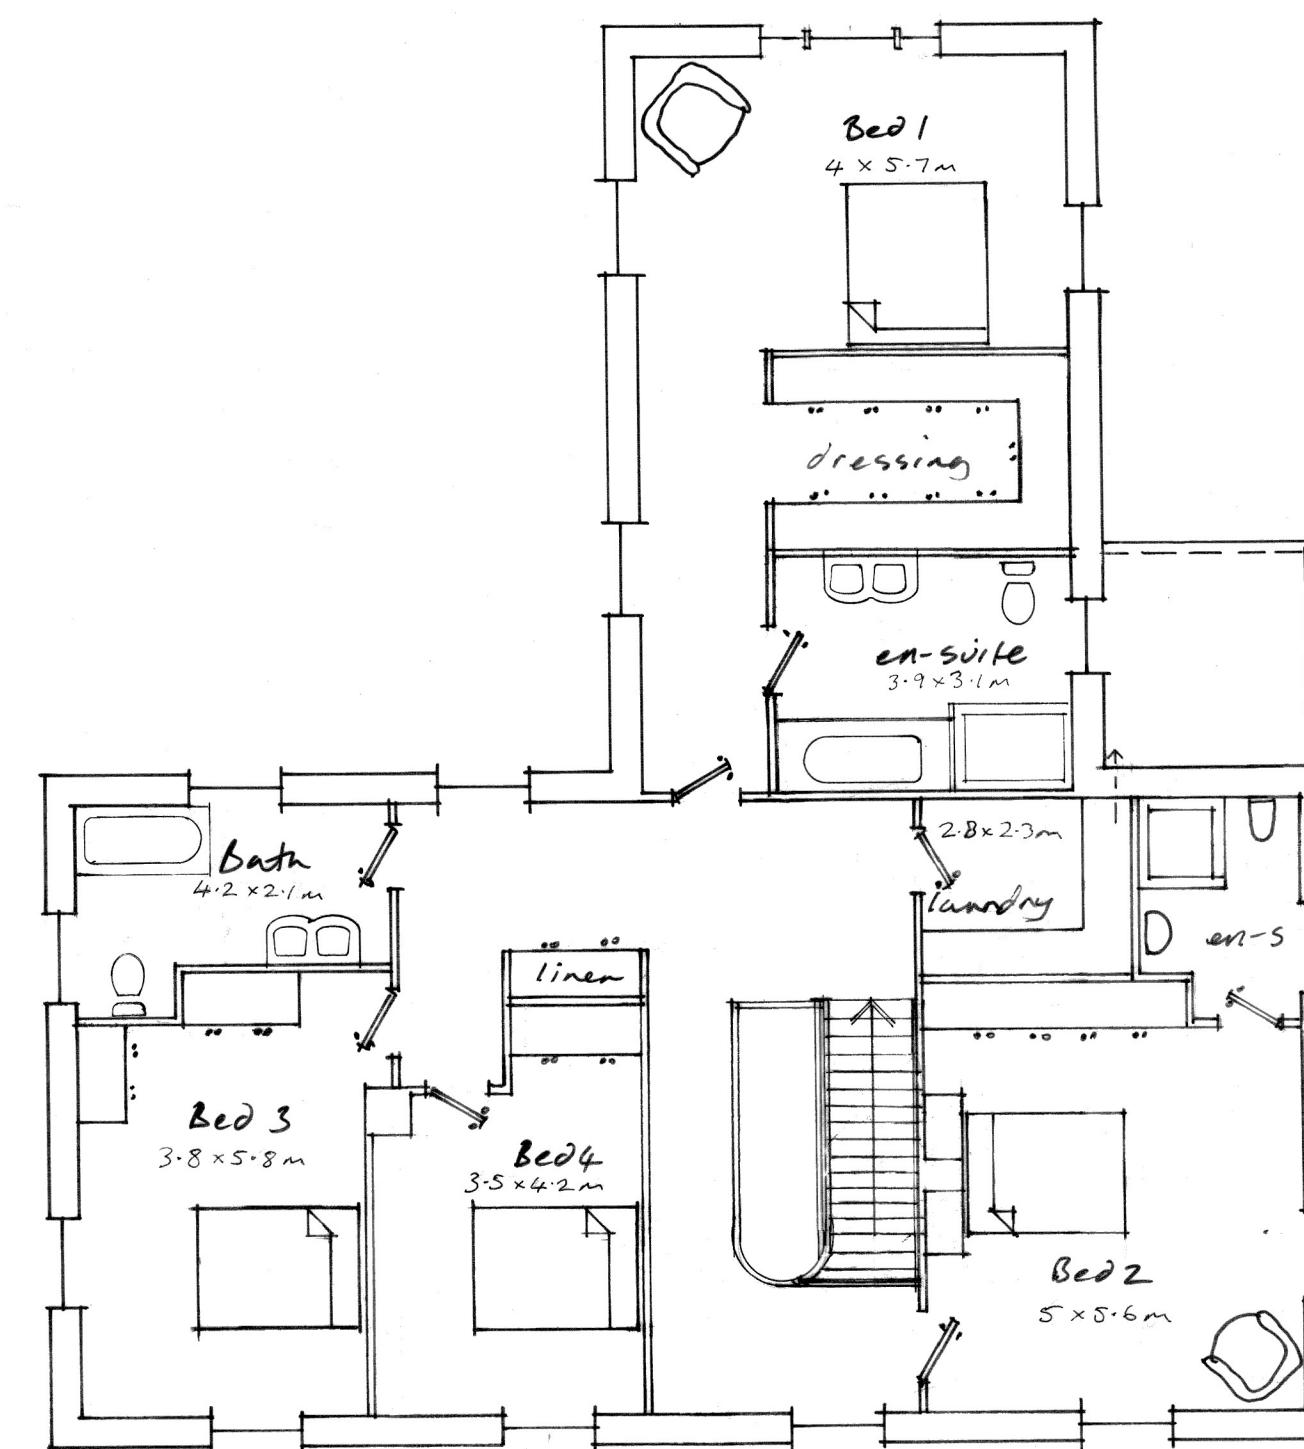

FIRST FLOOR PLAN

revisions int date

Contractors, Sub Contractors and Suppliers are to check all relevant dimensions and levels of site and buildings before commencing any shop drawings or building work.

This drawing is copyright and may not be reproduced in any part or form without the written consent of Fowler Architecture & Planning.

project

HODDS HILL
BAYDON

drawing

DESIGN SCHEME

scale date
1:100 @ A1 APR '26

drawing no 260116 ~ 03 rev

FOWLER
ARCHITECTURE & PLANNING

39 High Street
Pewsey
Wiltshire
SN9 5AF

01672 569444
enquiries@faap.co.uk

