

© COPYRIGHT



CONSULTING STRUCTURAL & CIVIL ENGINEERS

(07794) 524447


m@lawaengineers.com

www.lawaengineers.com

JOB TITLE

47, BLUE BOAR ROW

DRG. TITLE

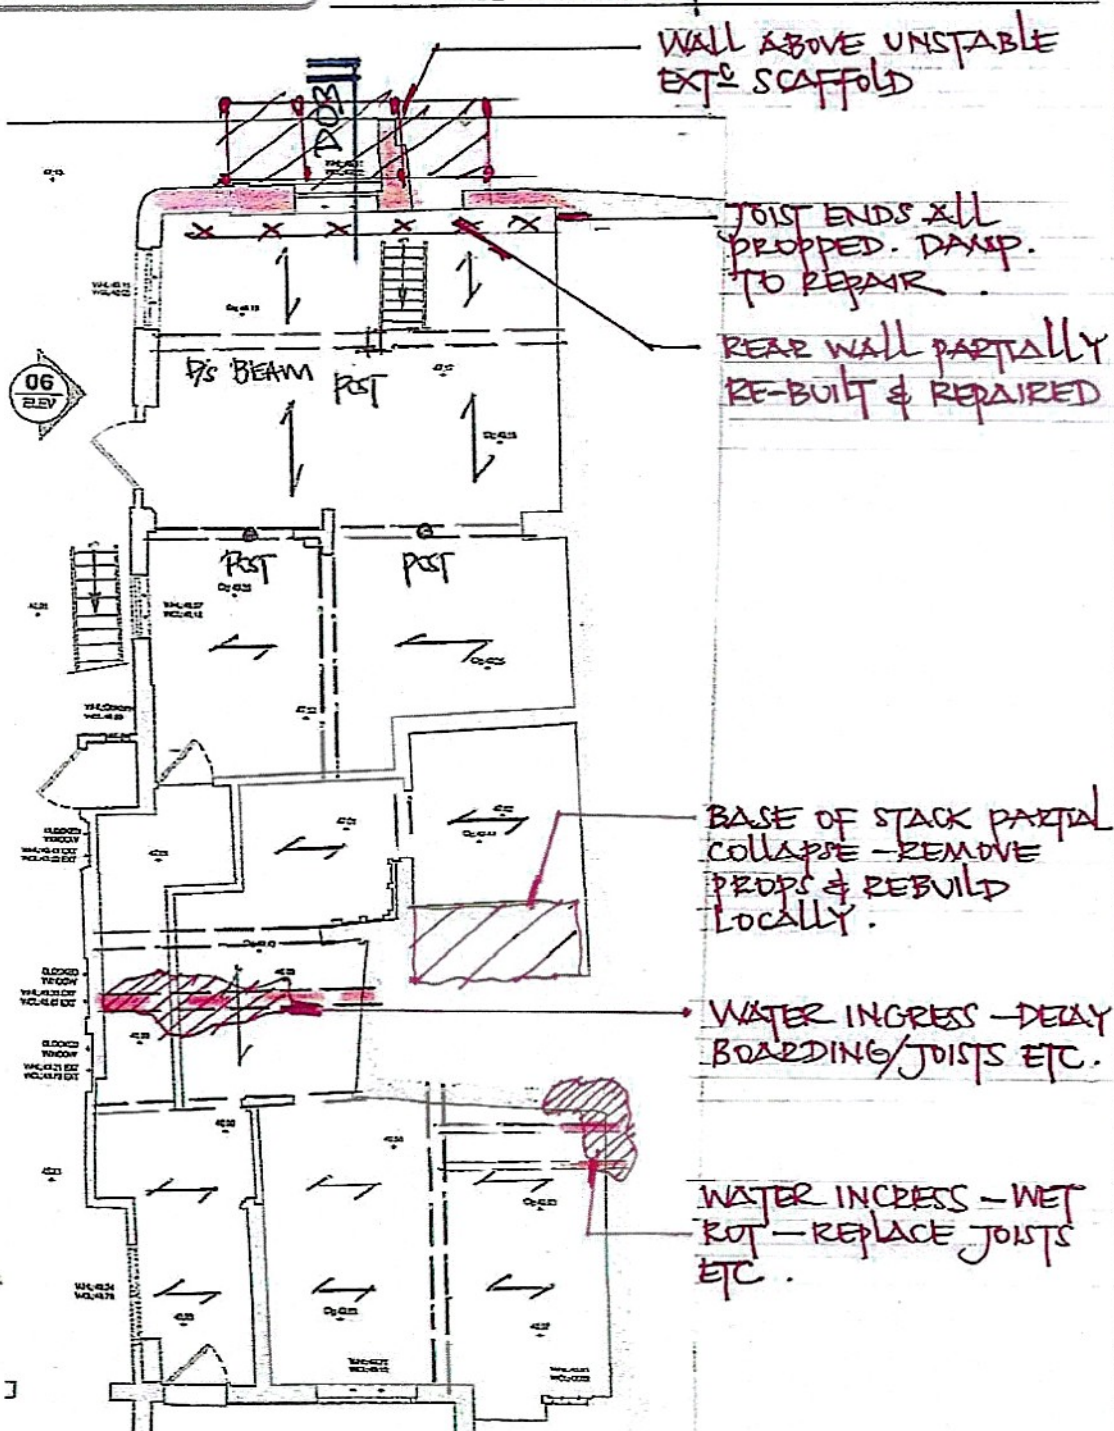OLDEST CORE BUILDING
GROUND FLOOR

GROUND FLOOR
(FIRST OVER)
1:100

SCALE

21:100

DATE

DEC 24

BY

AW

Δ APR 25
REV DATE

UPDATE FOR LBC.
REVISIONS

CHK

DRG. NO

14084.2.R1

REV.

A

© COPYRIGHT



ANDREW WARING ASSOCIATES

CONSULTING STRUCTURAL & CIVIL ENGINEERS

(01794) 524447

mail@jawaengineers.com

www.jawaengineers.com


JOB TITLE

47, BLUE BOAR ROW

DRG. TITLE

OLDEST CORE BUILDING
FIRST FLOOR

REAR WALL PARTIALLY
COLLAPSED. DECK PROPPED
WIDESPREAD DECAY
TO BE REBUILT

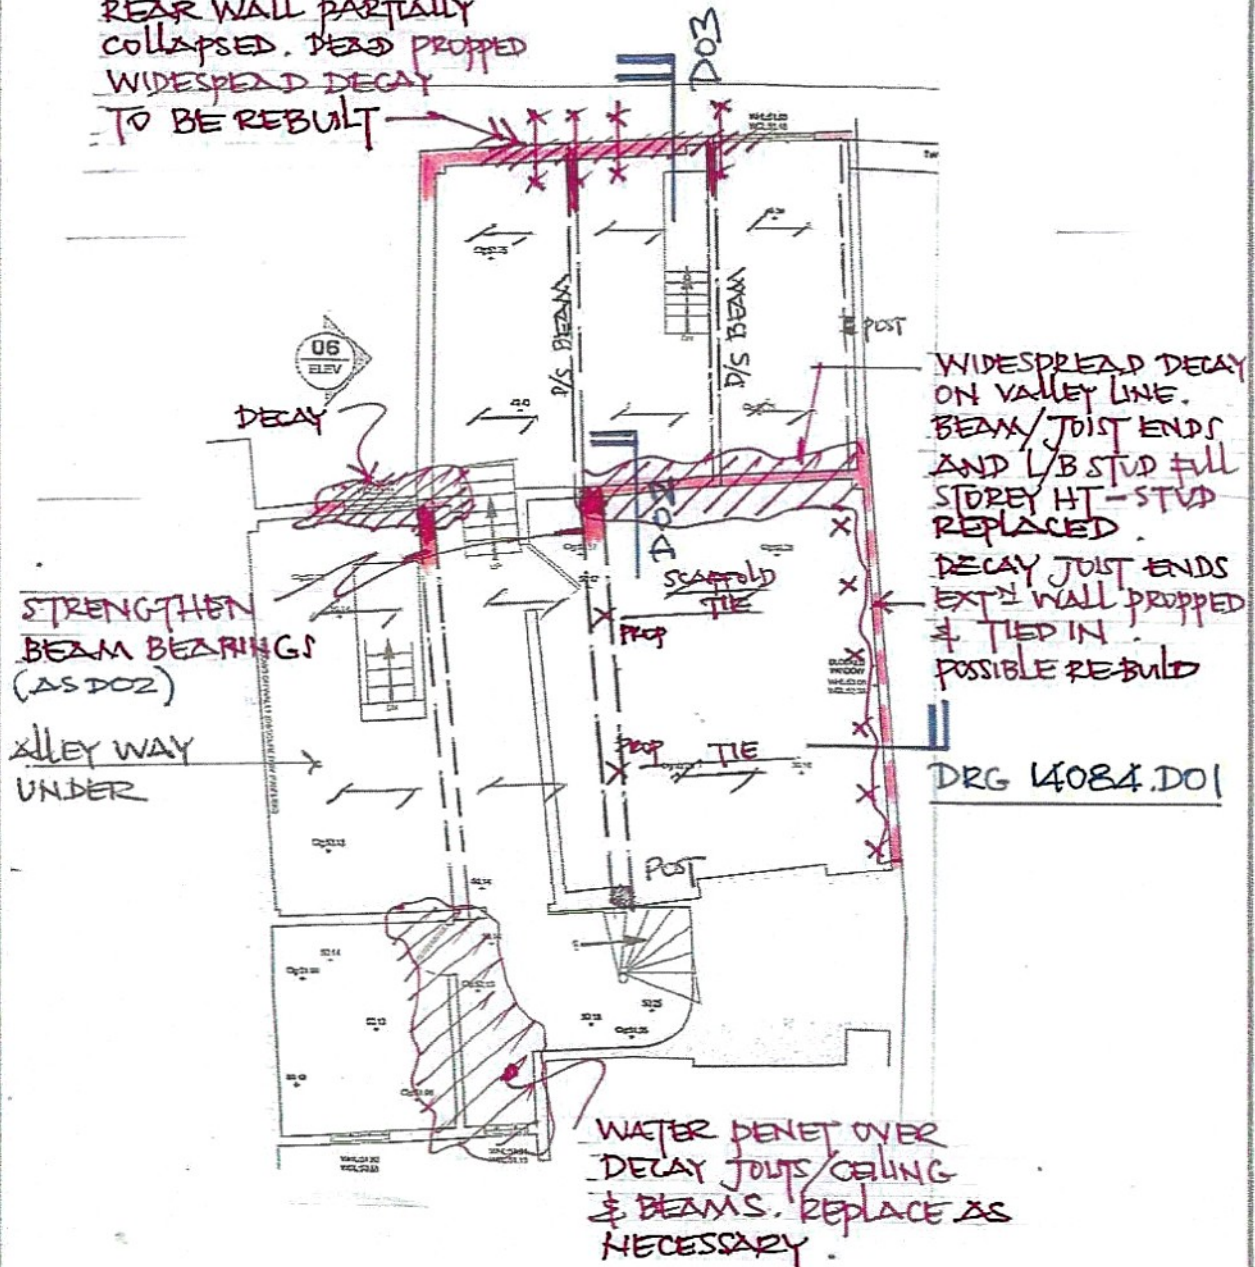

FIRST FLOOR
STRUCTURE OVER
1:100

SCALE

1:100

DATE

DEC/24

BY

A

DRG. NO

14084.2.R2

REV.

A

A APR'25 UPDATE FOR LBC
REV DATE REVISIONS

CHK

© COPYRIGHT



ANDREW WARING ASSOCIATES

CONSULTING STRUCTURAL & CIVIL ENGINEERS

(01794) 326647

mail@awaengineers.com


www.awaengineers.com

JOB TITLE

47, BLUE BOAR ROW

DRG. TITLE

OLDEST CORE BUILDING
SECOND / ROOF

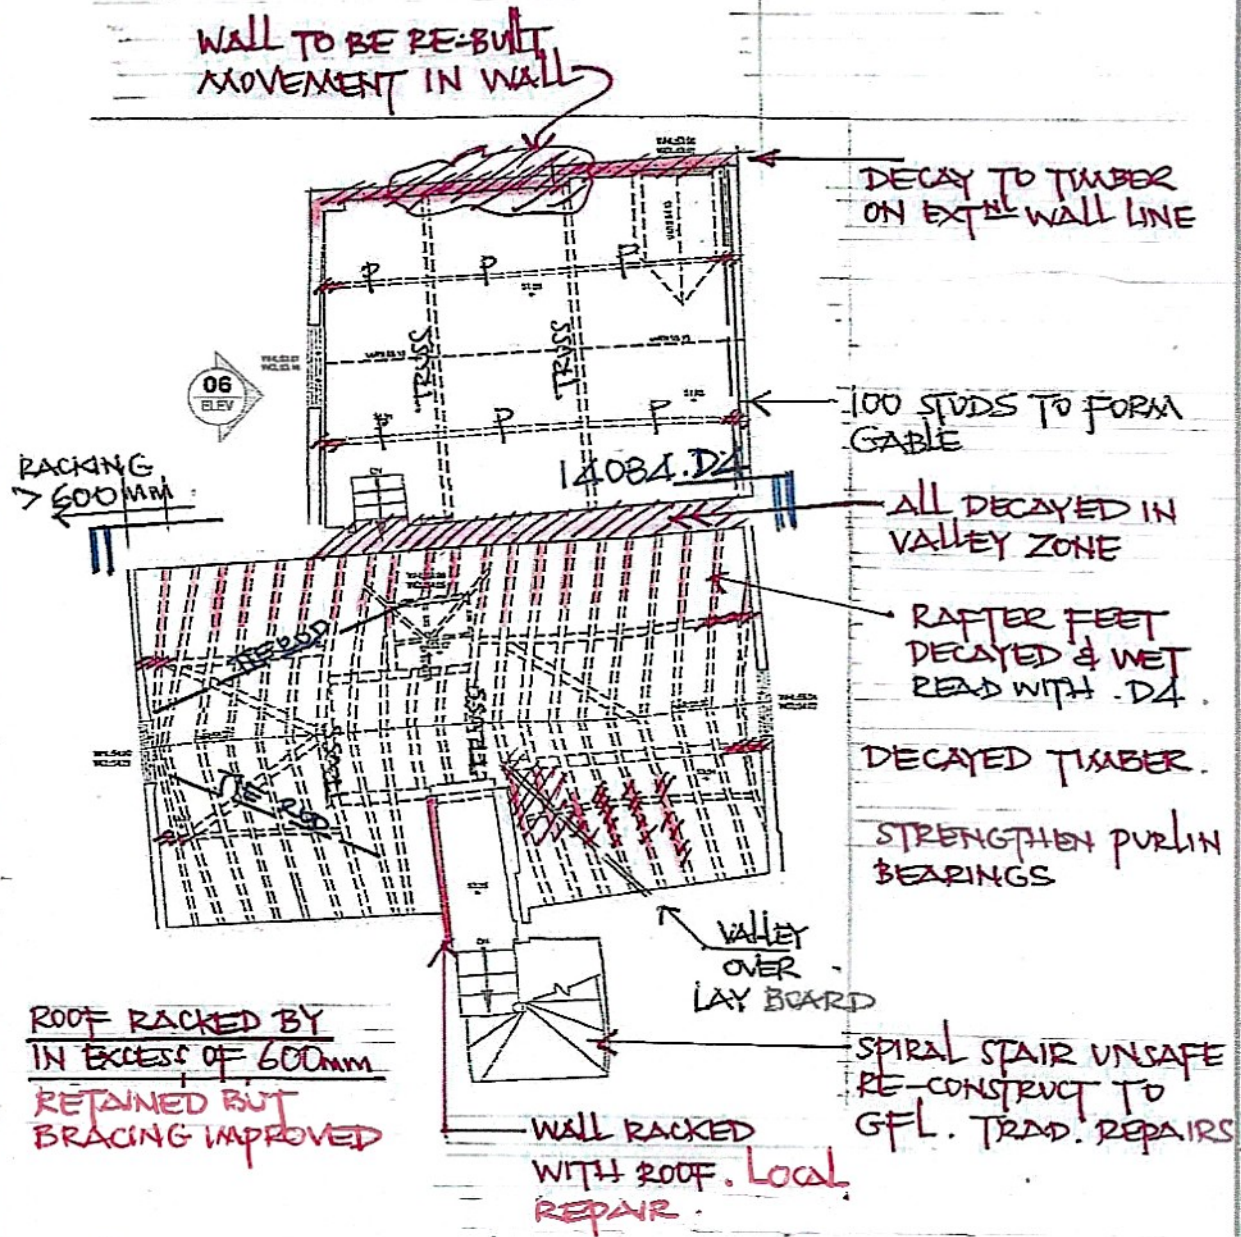

ROOF PLAN

TIE RODS: LATER ADDED TO RESTRAIN GABLE - TO REMOVE WHEN ROOF REALIGNED & REPAIRED.

SCALE 1:100	DATE DEC '24	BY AY
REV DATE	REVISIONS	CHK 14084.2.R3
DRG. NO 14084.2.R3	REV. A	BY AY


APR 25 UPDATE FOR LBC.

© COPYRIGHT

awa
ANDREW WARING ASSOCIATES

CONSULTING STRUCTURAL & CIVIL ENGINEERS

(01794) 524447
mail@awaengineers.com
www.awaengineers.com

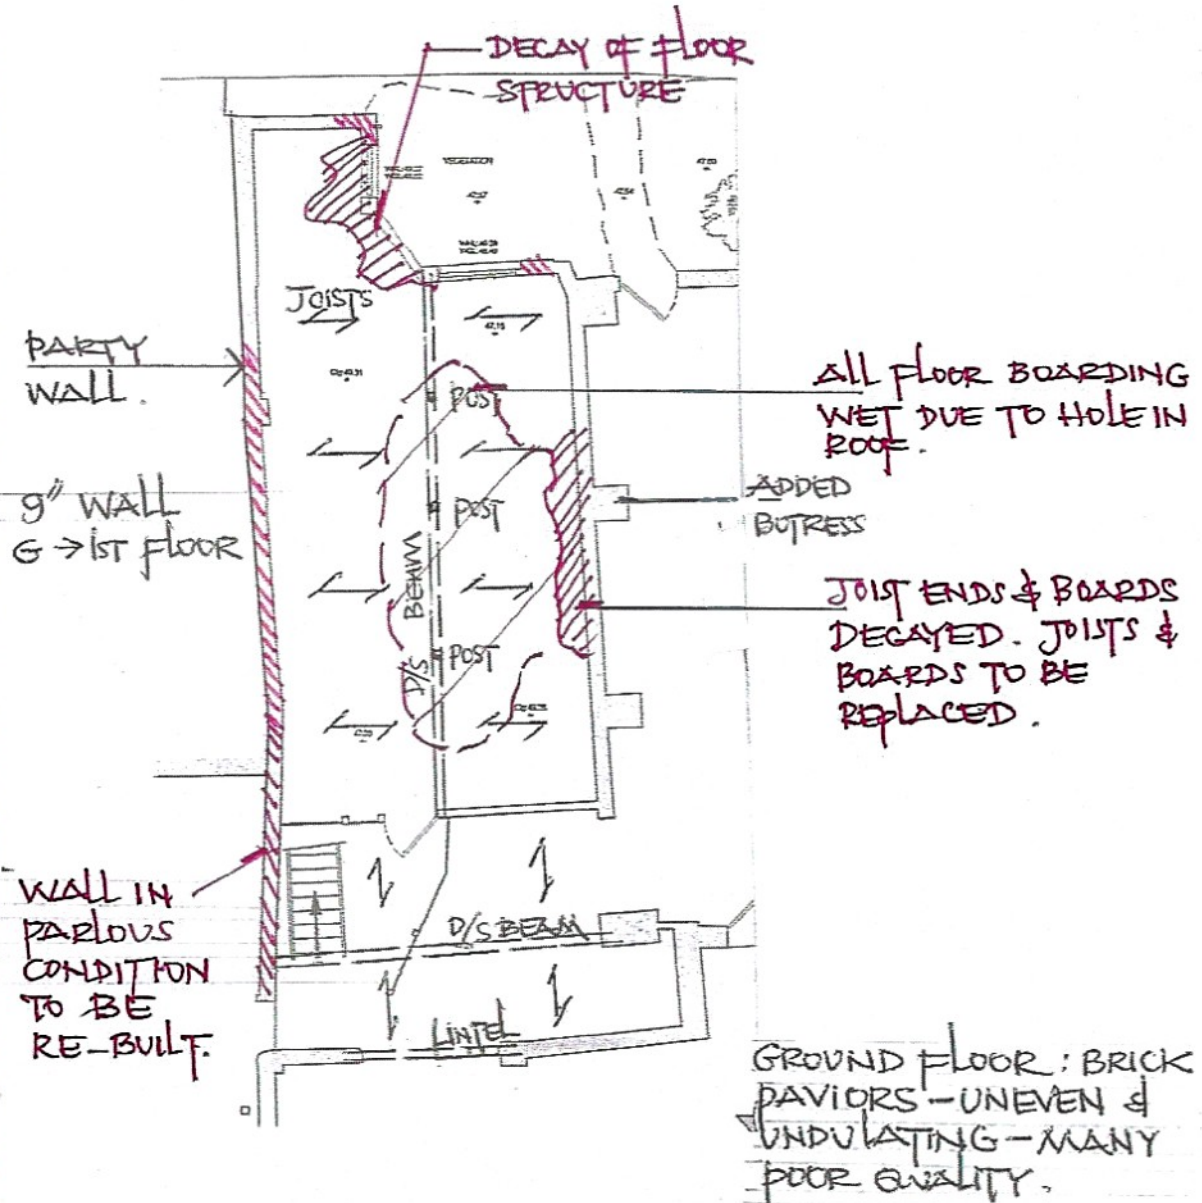JOB TITLE 47, BLUE BOAR ROWDRG. TITLE TWO STOREY REAR BUILDING
GROUND FLOOR

GROUND FLOOR PLAN
(FIRST FLOOR STRUCTURE OVER)
1:100

SCALE 1:100	DATE DEC'21	BY AW
DRG. NO 14084.2.RA	REV. A	

A	APR'23	UPDATE FOR LBC
REV	DATE	REVISIONS

CHK

© COPYRIGHT

awa
ANDREW WARING ASSOCIATES

CONSULTING STRUCTURAL & CIVIL ENGINEERS


(01704) 524447

mail@awaengineers.com

www.awaengineers.com

JOB TITLE 47, BLUE BOAR ROW

DRG. TITLE TWO STOREY REAR BUILDING
FIRST / ROOF

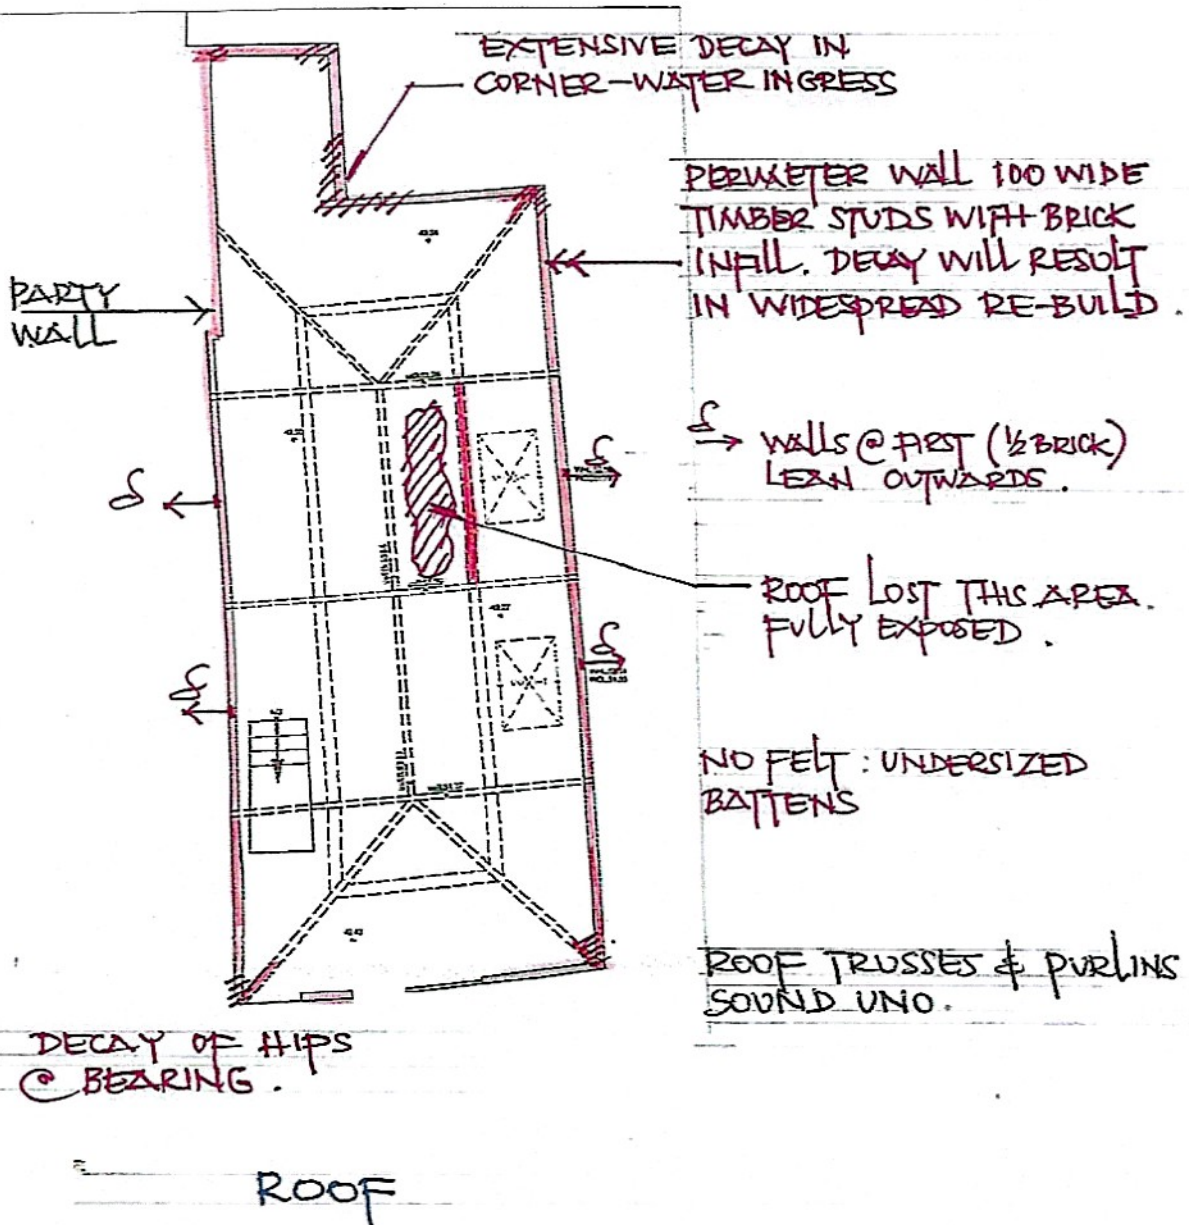

SCALE

1:100

DATE

DEC'24

BY

AW

A APR 25 UPDATE FOR LBC.

REV

DATE

REVISIONS

CHK

DRG. NO

14084.2.R5

REV.

A

© COPYRIGHT

awa
ANDREW WARING ASSOCIATES

CONSULTING STRUCTURAL & CIVIL ENGINEERS

(01794) 524447

mail@awaengineers.com


www.awaengineers.com

JOB TITLE

47, BLUE BOAR ROW
SALISBURY.

DRG. TITLE

REPAIR DETAIL .- OF
EAST WALL

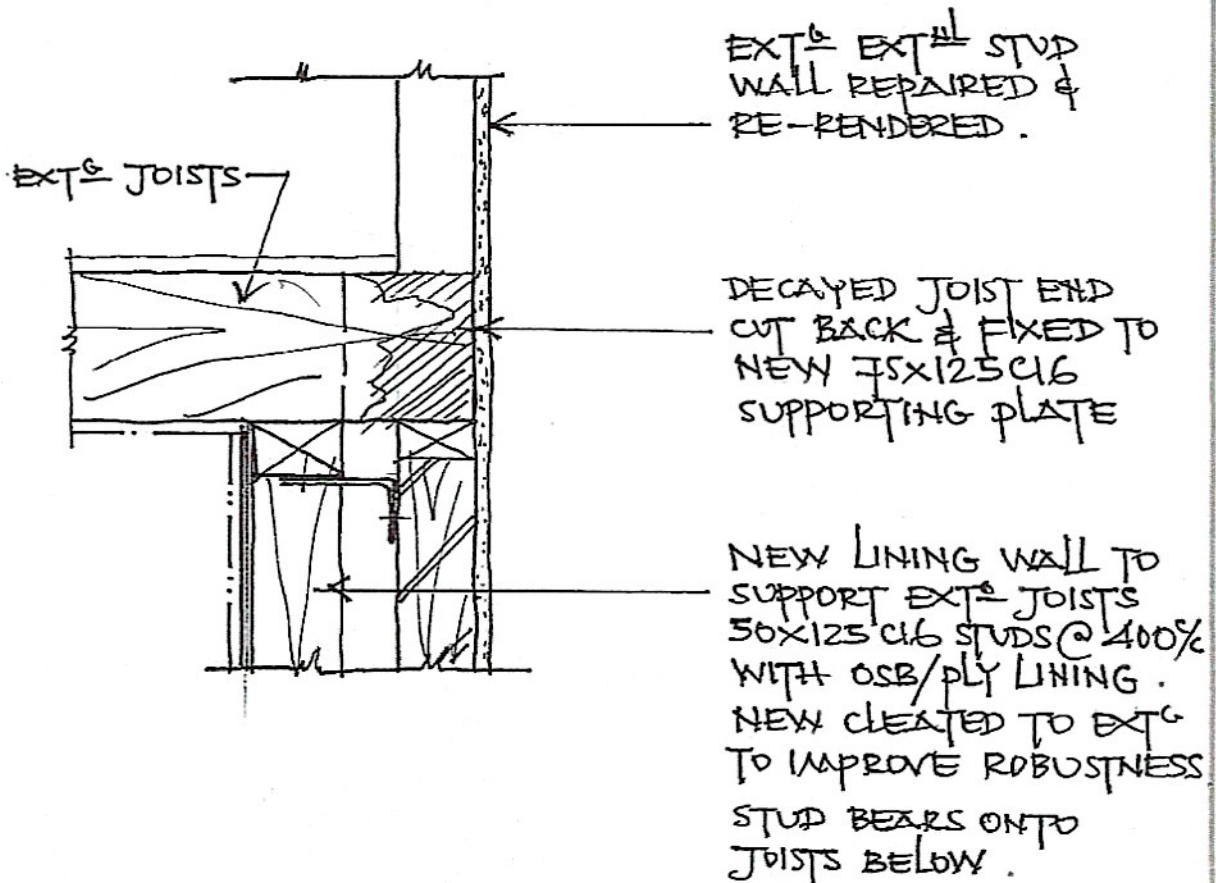

EAST WALL @ FIRST
1:10

SCALE

1:10

DATE

APR' 25

BY

AW

DRG. NO

14084.D01

REV.

REV

DATE

REVISIONS

CHK

© COPYRIGHT



ANDREW WARING ASSOCIATES

CONSULTING STRUCTURAL & CIVIL ENGINEERS

(01794) 224447

mail@awaengineers.com


www.awaengineers.com

JOB TITLE

47, BLUE BOAR ROW
SALISBURY

DRG. TITLE

REPAIR DETAIL
MAIN BEAM. OF

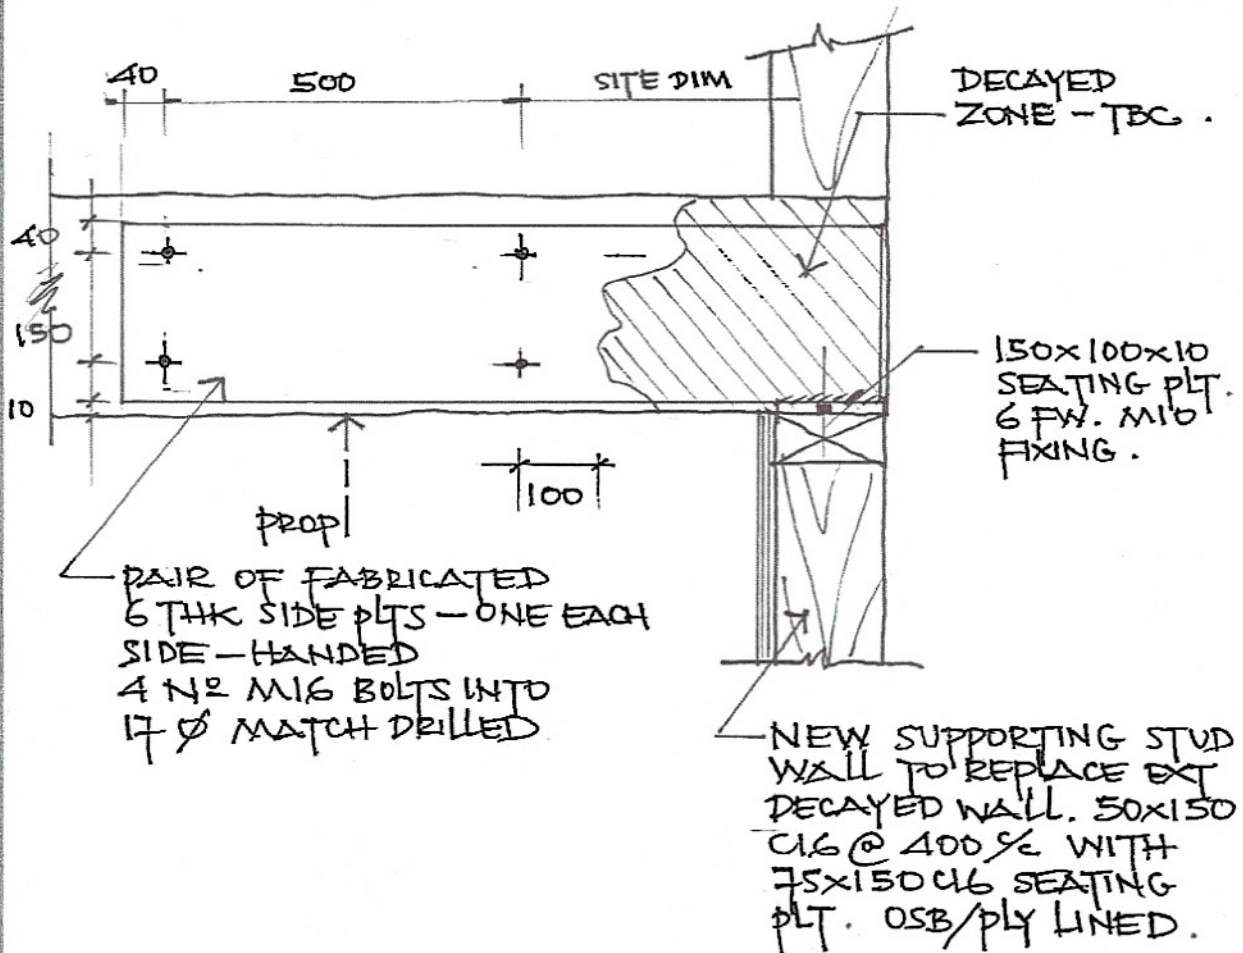

BEAM REPAIR DETAIL
(TYPICAL)
1:10

SCALE

1:10

DATE

APR 25

BY

AW

DRG. NO

14084.D02

REV.

REV

DATE

REVISIONS

CHK

© COPYRIGHT

awa
ANDREW WARING ASSOCIATES

(01794) 524447
mail@awaengineers.com
www.awaengineers.com



CONSULTING STRUCTURAL & CIVIL ENGINEERS

JOB TITLE

47, BLUE BOAR ROW
SALISBURY


DRG. TITLE

REPAIR DETAIL.
REAR WALL SECTION

 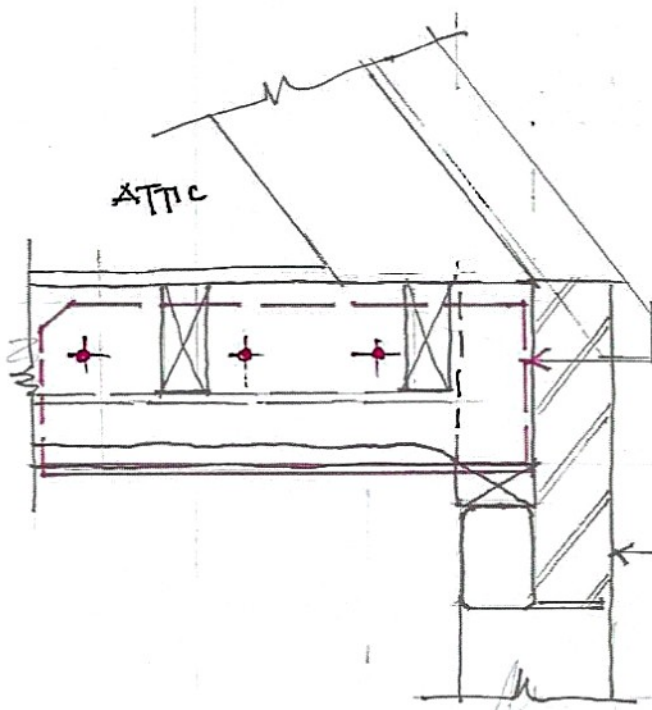

EXT^g TRUSS CHORD
STRENGTHENED WITH
STEEL FLITCH IF BEARING
DELAYED.
10 PLT - FABRICATION

WALL REBUILT - NEW
LINTELS TO SUIT. ORIG
ARCHES RE-FORMED.

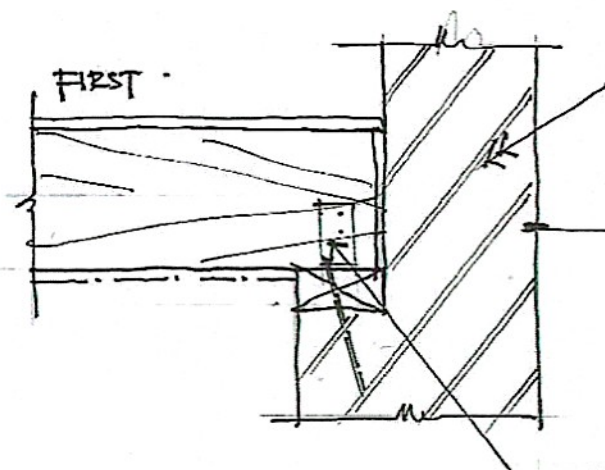

FLOOR TIED IN TO
RESTRAIN WALL. FIX
JOISTS TO PLT + BRICK

EXT^g WALL LOCALLY
RE-BUILT & REPAIRED.
LIME MORTAR THRU OUT.

FLOOR JOISTS REPLACED
LIKE FOR LIKE IN LAST
BAY, OR AUGMENT WITH
NEW. REPLACE PLT.

SECTION - NORTH WALL
1:10

NB - EXACT BRICK DIMS ETC
SITE DETERMINED WHEN
EXPOSED.

SCALE
1:10

DATE
APR' 25

BY
AW

DRG. NO
14084.D03

REV.

REV

DATE

REVISIONS

CHK

© COPYRIGHT




CONSULTING STRUCTURAL & CIVIL ENGINEERS

(0794) 526447
 mail@warwingengineers.com
 www.warwingengineers.com

JOB TITLE **47, BLUE BOAR ROW
 SALISBURY**
 DRG. TITLE **REPAIR DETAIL
 ATTIC ROOF.**

WHOLE ROOF RACKED
 APPROX 600MM
 RE-BRACE EACH
 PLANE. NEW 38x
 125 OAK DIAGS.
 @ BOTH ENDS

ROOF BRACED INTERNALLY
 WITH OAK DIAG.
 ROOF ALSO BRACED PL TO
 RIDGE EXT WITH 2THK SS
 PLT FIXED EVERY RAFTER.
 2 LINES EACH SIDE

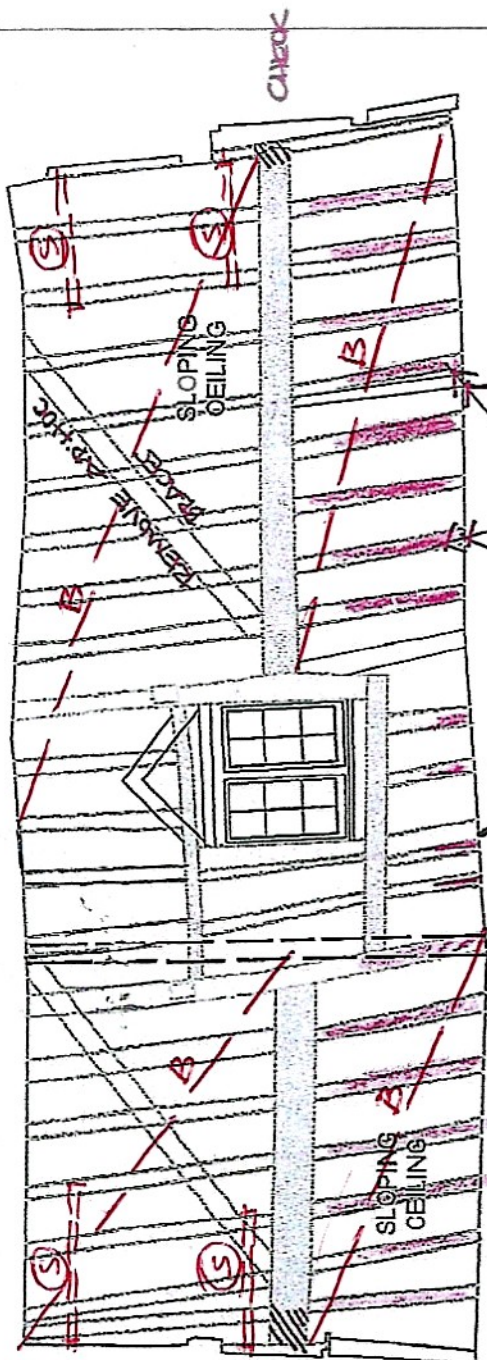

REPLACE LIKE FOR
 LIKE DECAYED
 RAFTERS - PURLIN
 TO PLATE LEVEL.

5 GABLE PANELS
 STRAPPED TO ROOF
 PLANE 35x35.S.

EXT^S SECTION
 N.T.S.

NEW PITCH PLT
 TO PURLIN END
 IF REQ'D.

SCALE
 NTS

DATE
 APR 25

BY
 AW

DRG. NO
 14084.D04

REV.
 A