
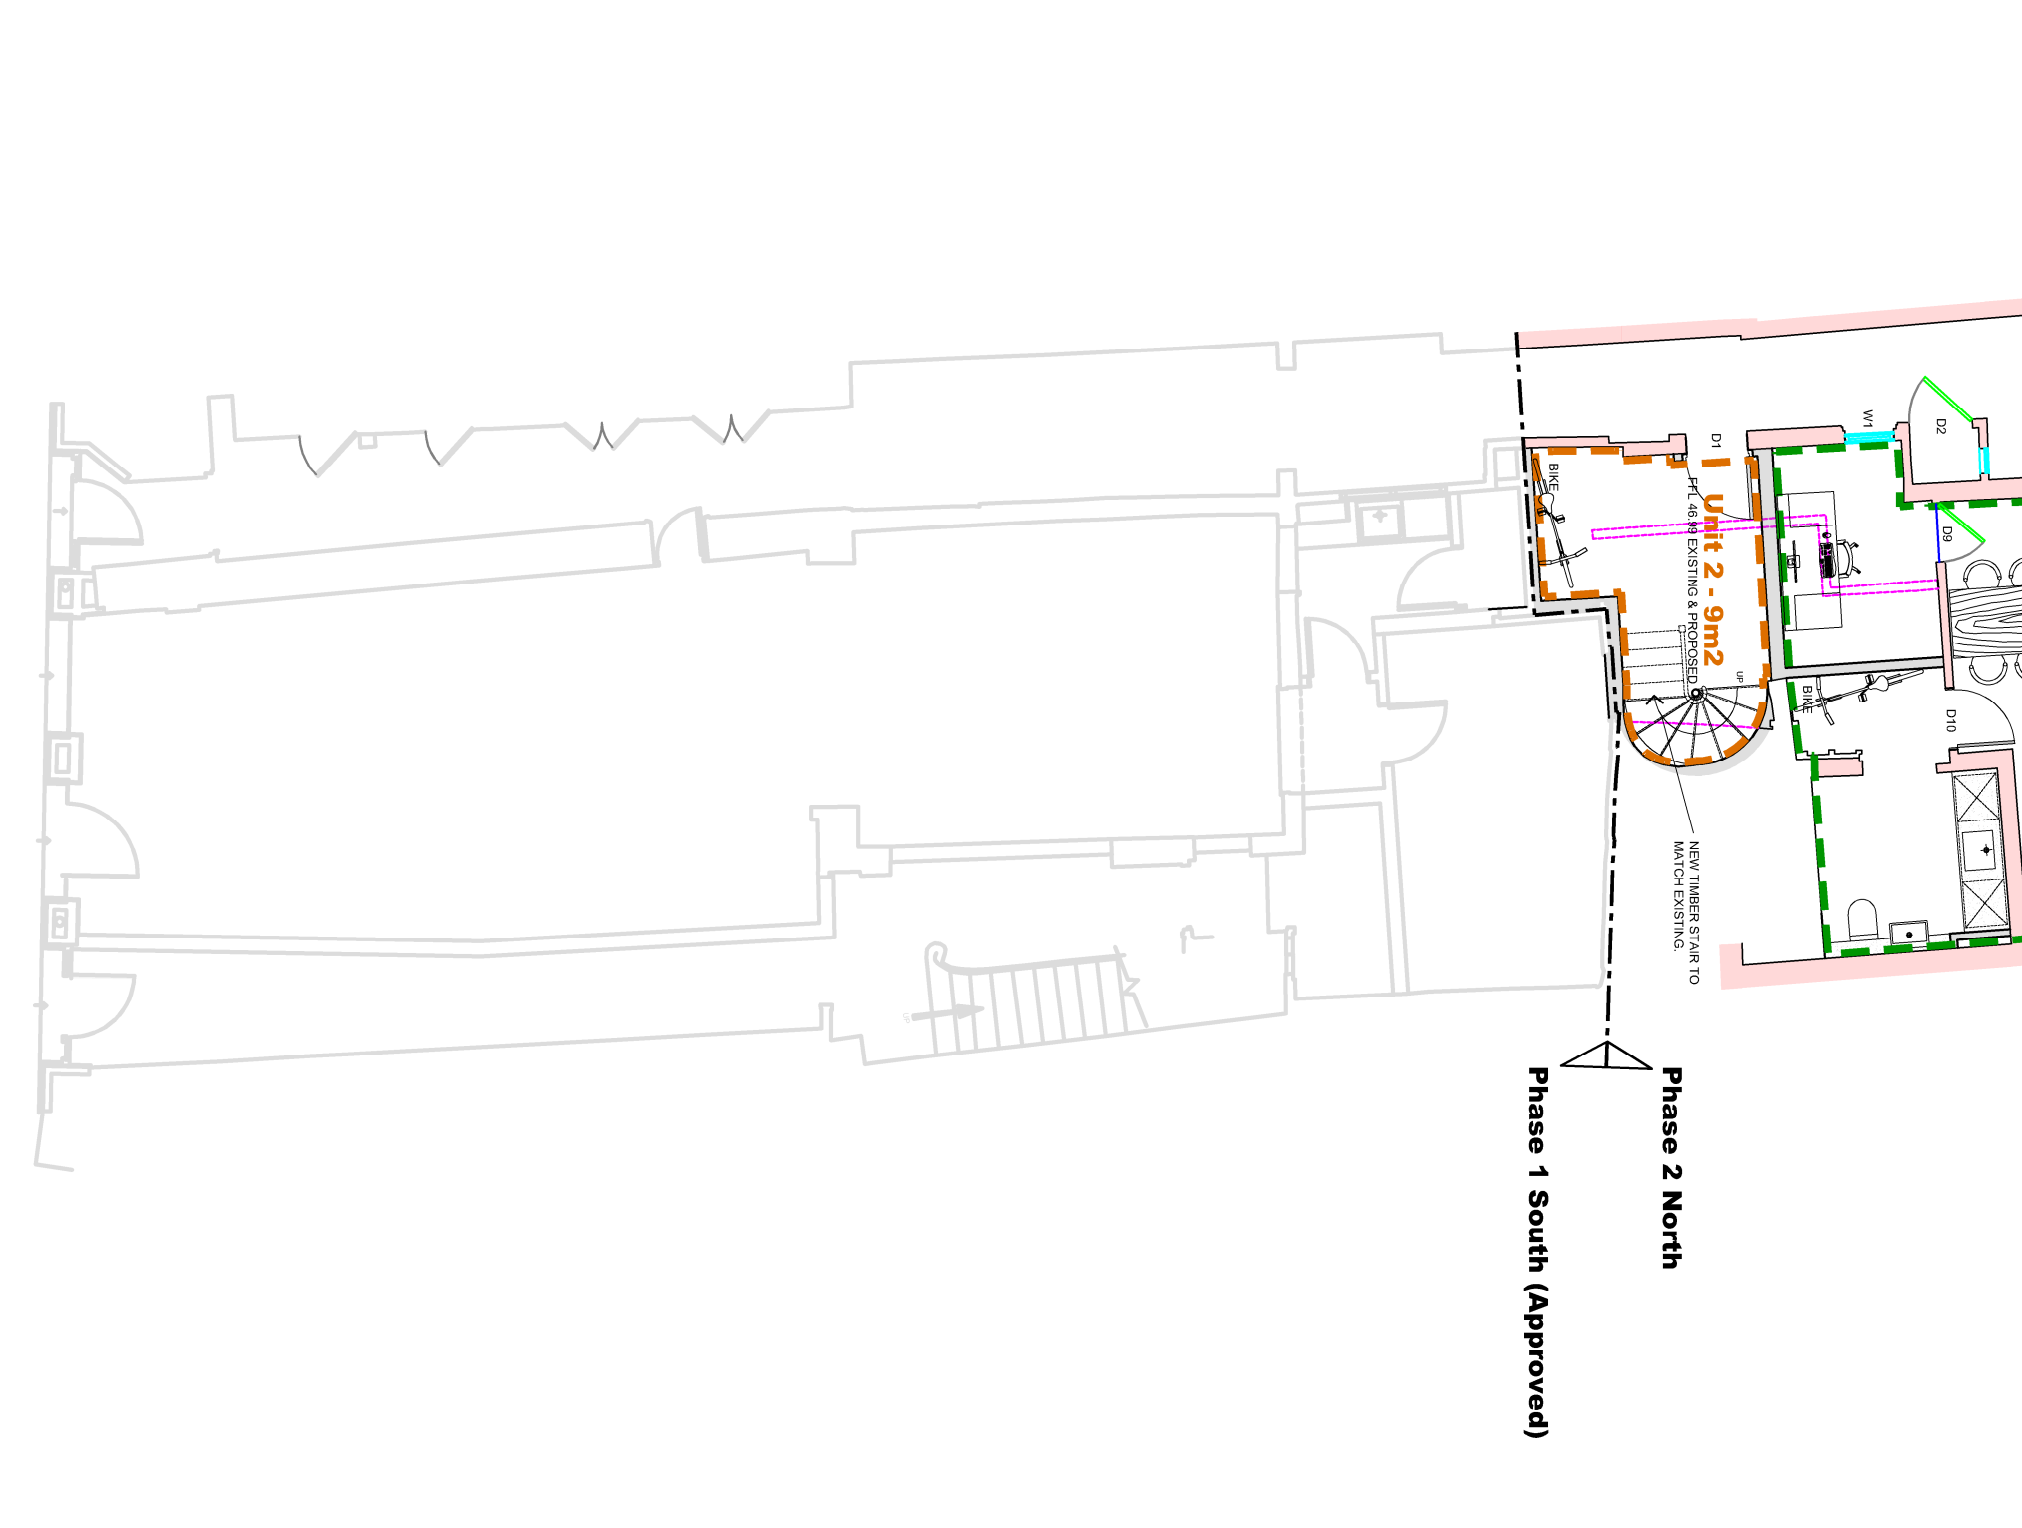
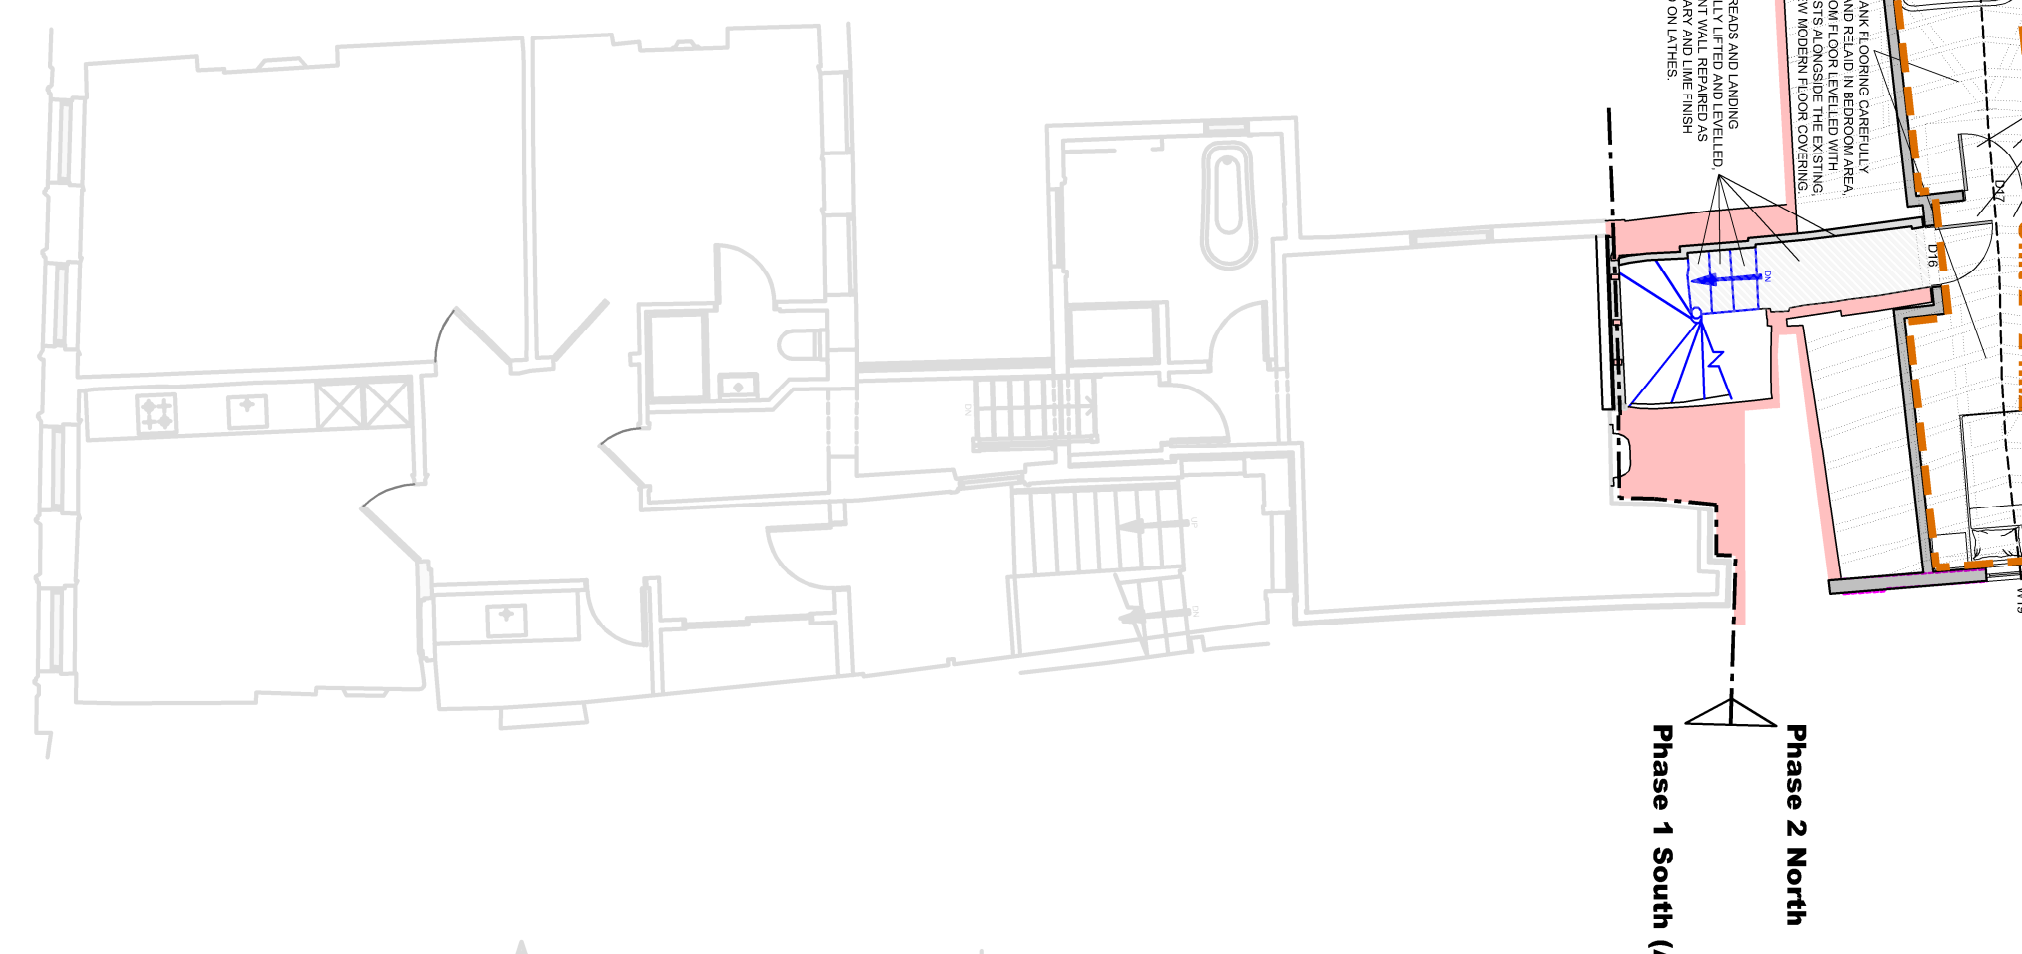
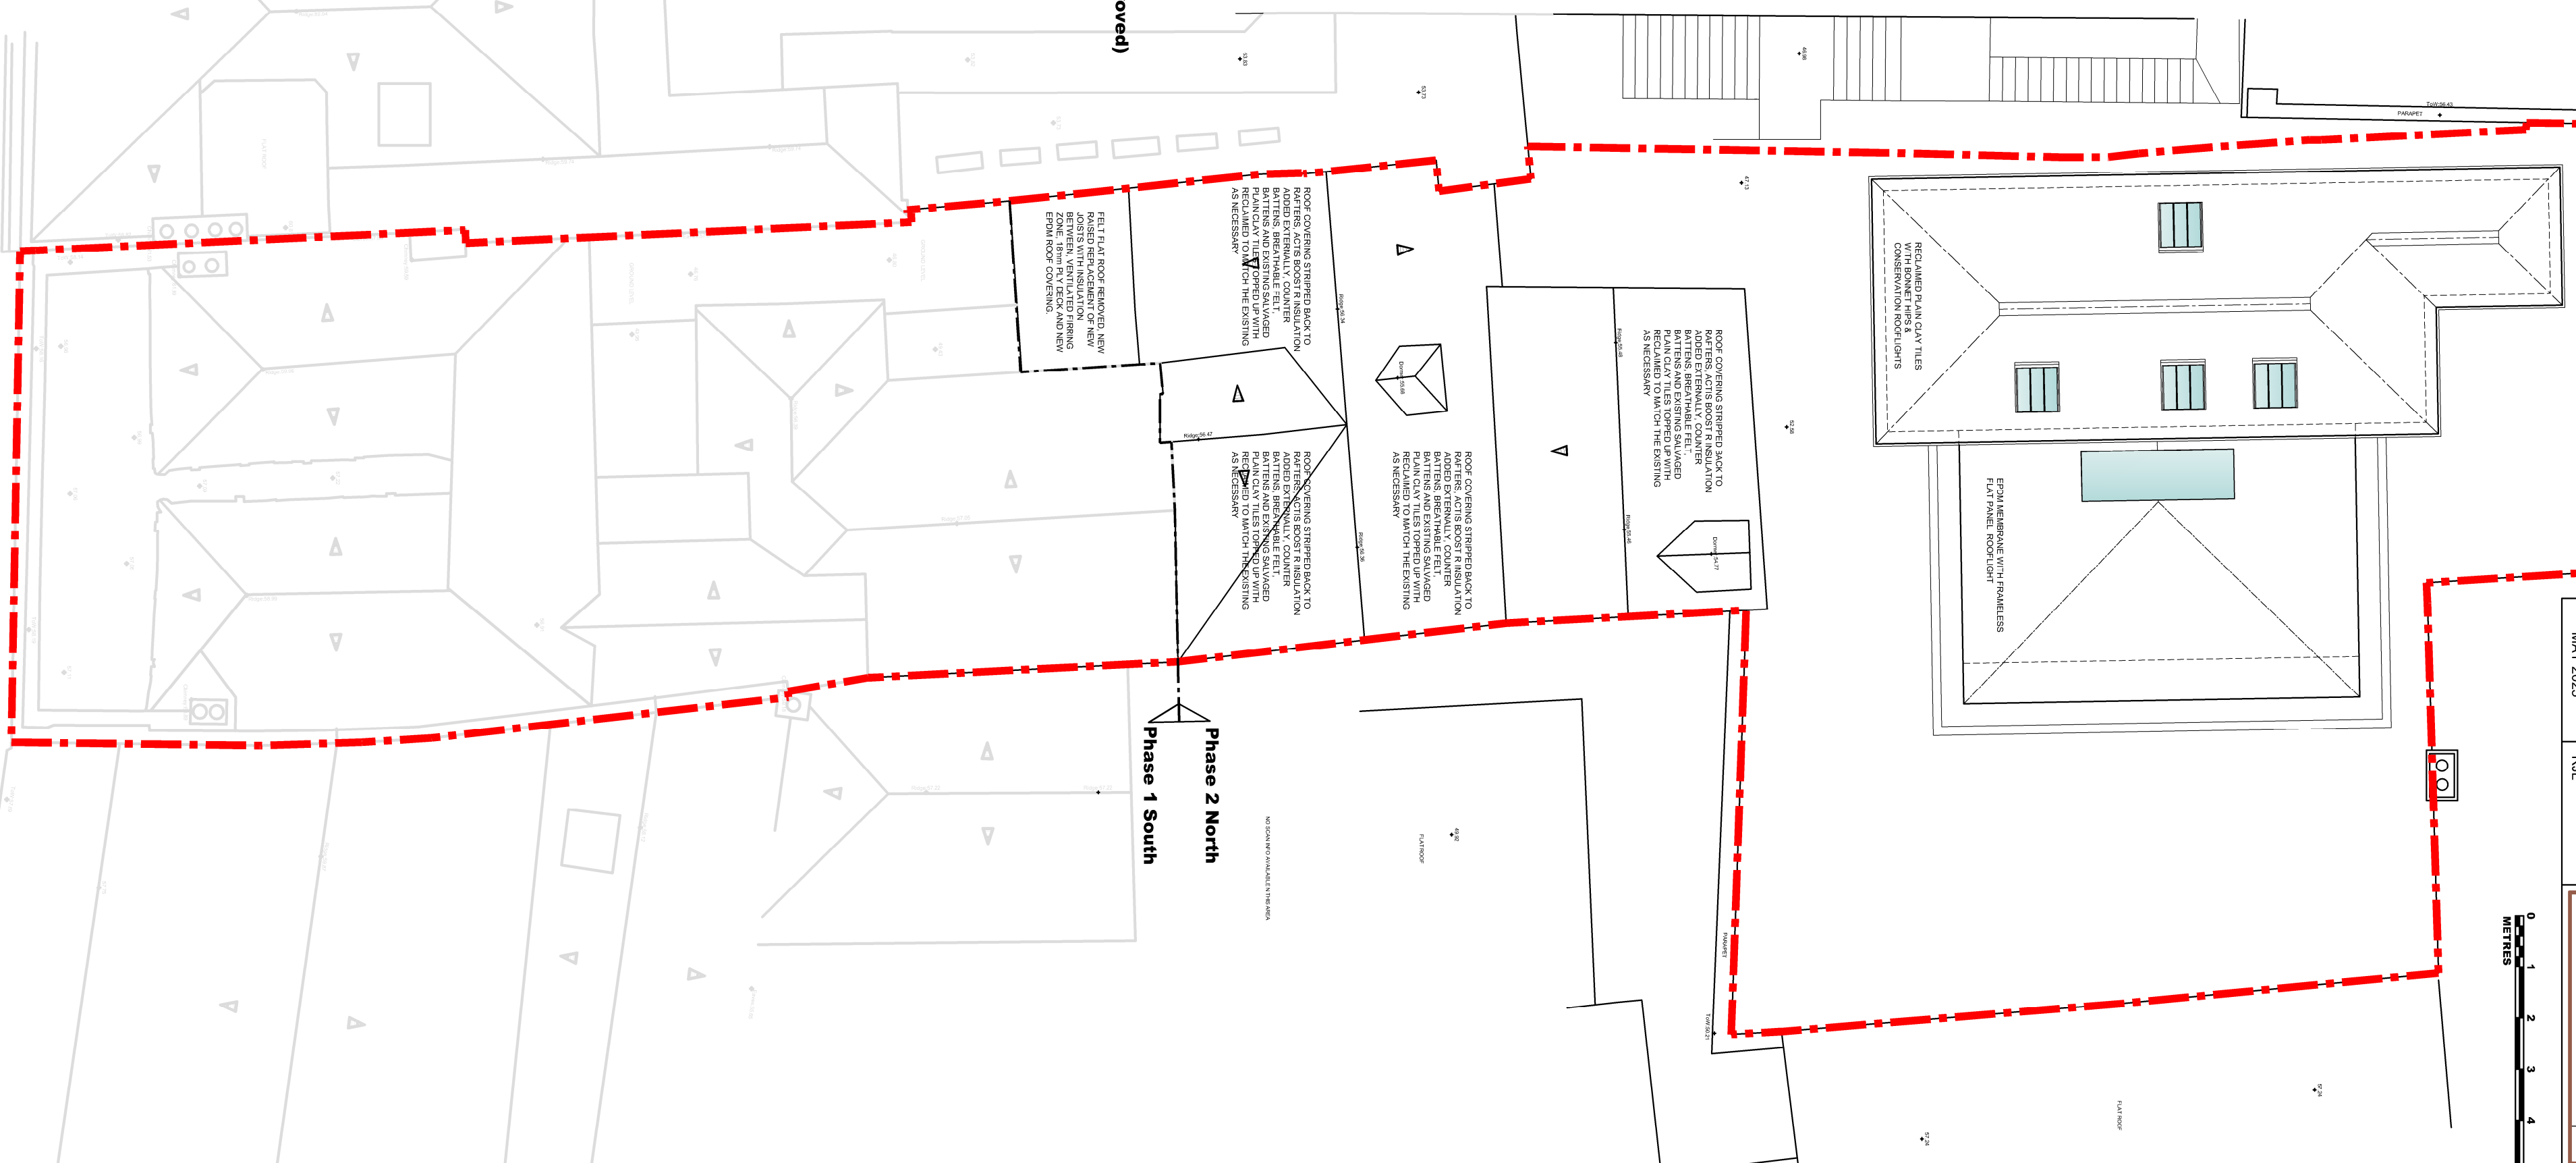


DATE	REVISIONS	DRAWING TITLE
		PROPOSED FLOOR PLANS
CLIENT		PLANNING & DESIGN
JOB TITLE		22 DEVONSHIRE ROAD
BLUE BOAR ROW		SALISBURY
PHASE 2		WILTSHIRE
1:100 @ A1		REV
MAN 2025		G
FILE		DRAWING NO
		1628/01

 

- SCHEDULE OF ACCOMMODATION
- UNIT 2 - 1 BED HOUSE 39m²
 - UNIT 3 - 2 BED HOUSE 39m²
 - UNIT 4 - 2 BED HOUSE 122m²
 - ELEMENTS TO BE REMOVED
 - PROPOSED NEW WALLS

GROUND FLOOR

FIRST FLOOR

SECOND FLOOR

ROOF FLOOR