




South Elevation

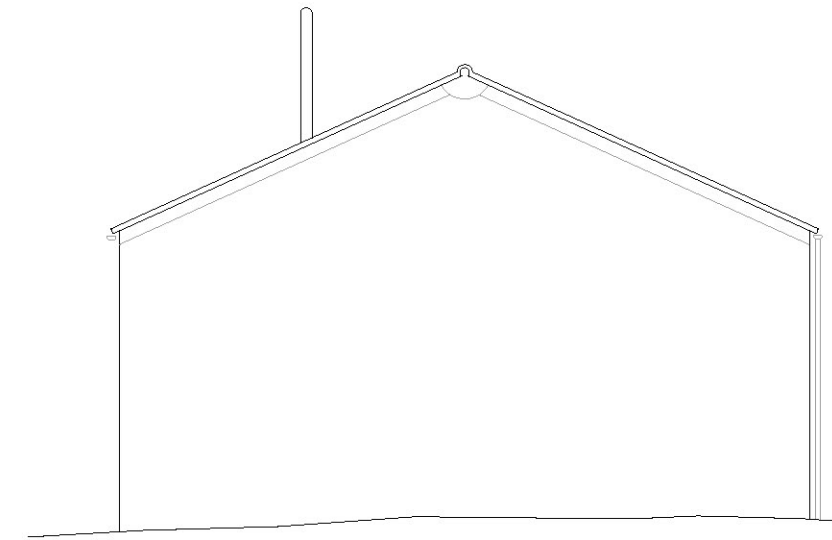


West Elevation

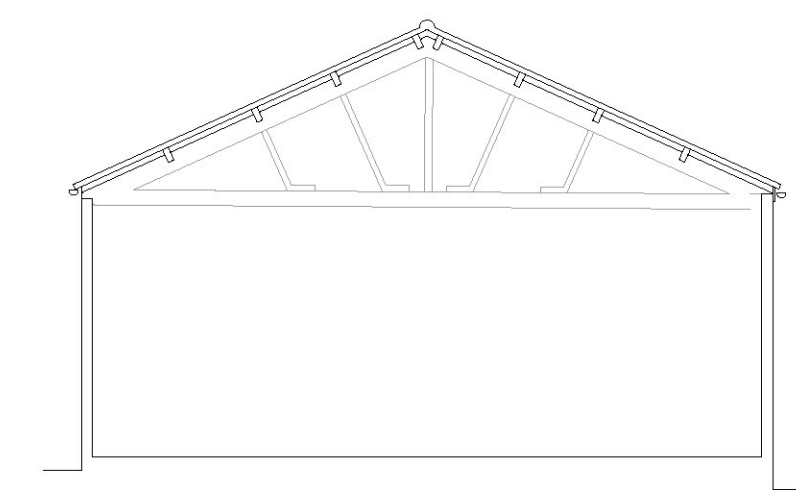


Short Section

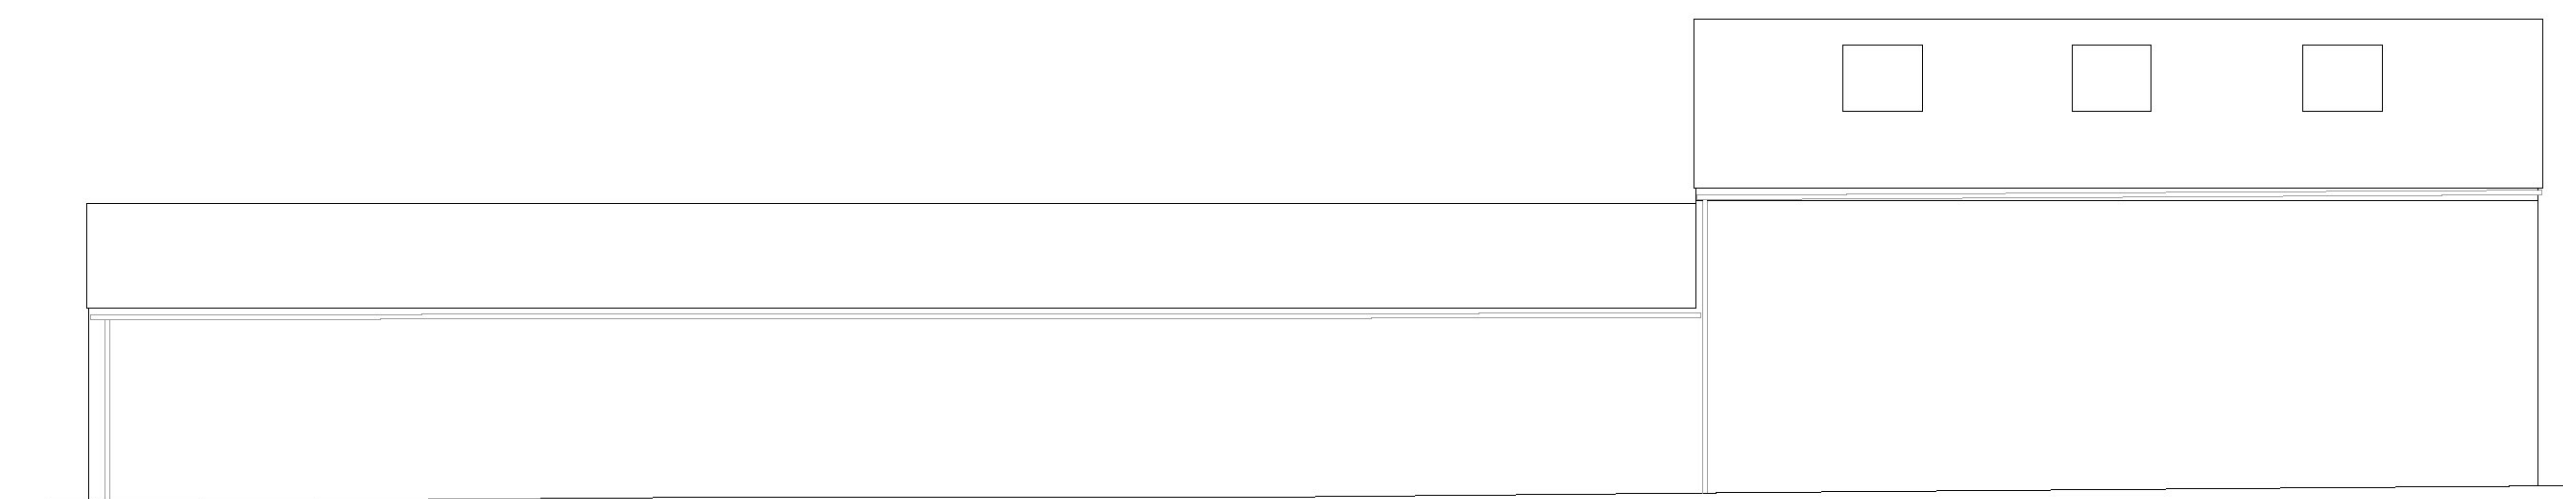


North Elevation

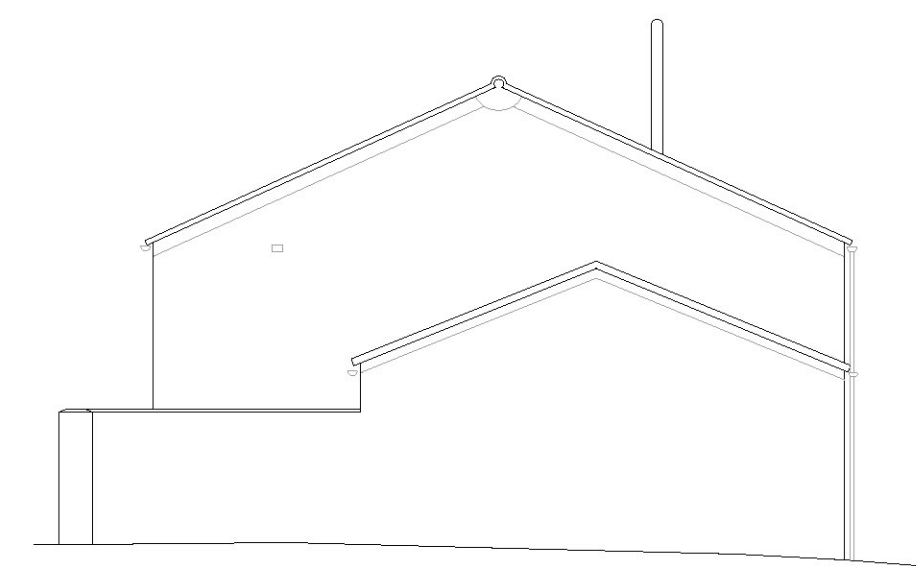


East Elevation

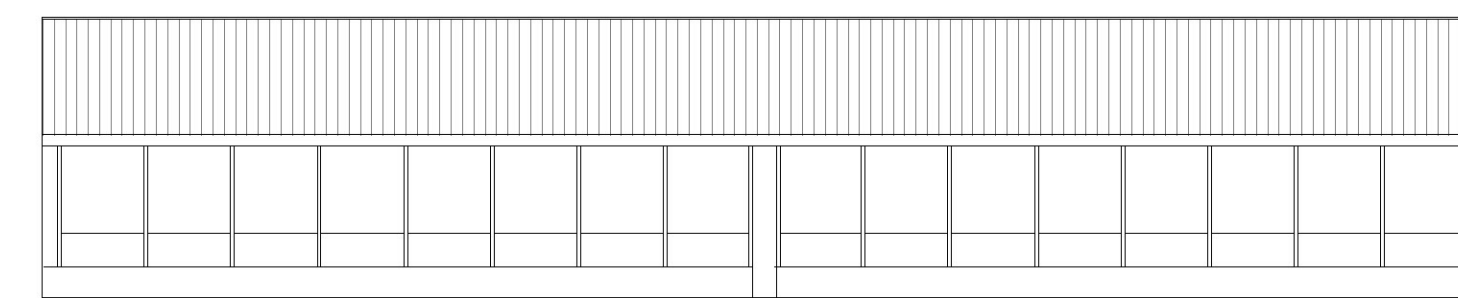


Elevation 1

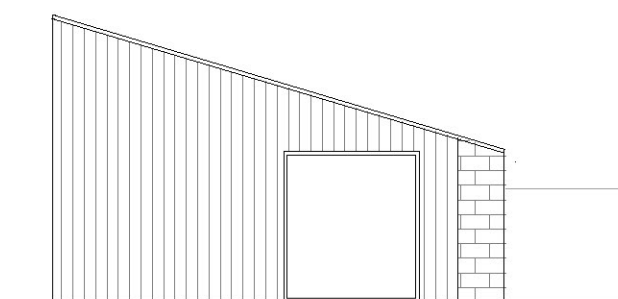



Elevation 2

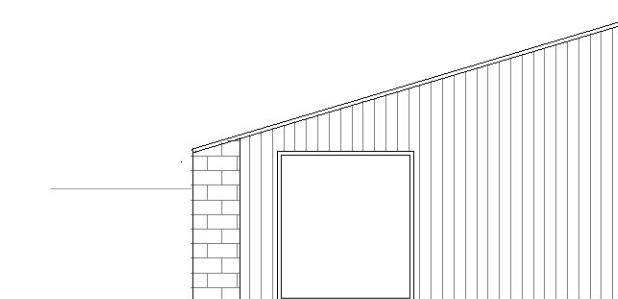

Elevation 3

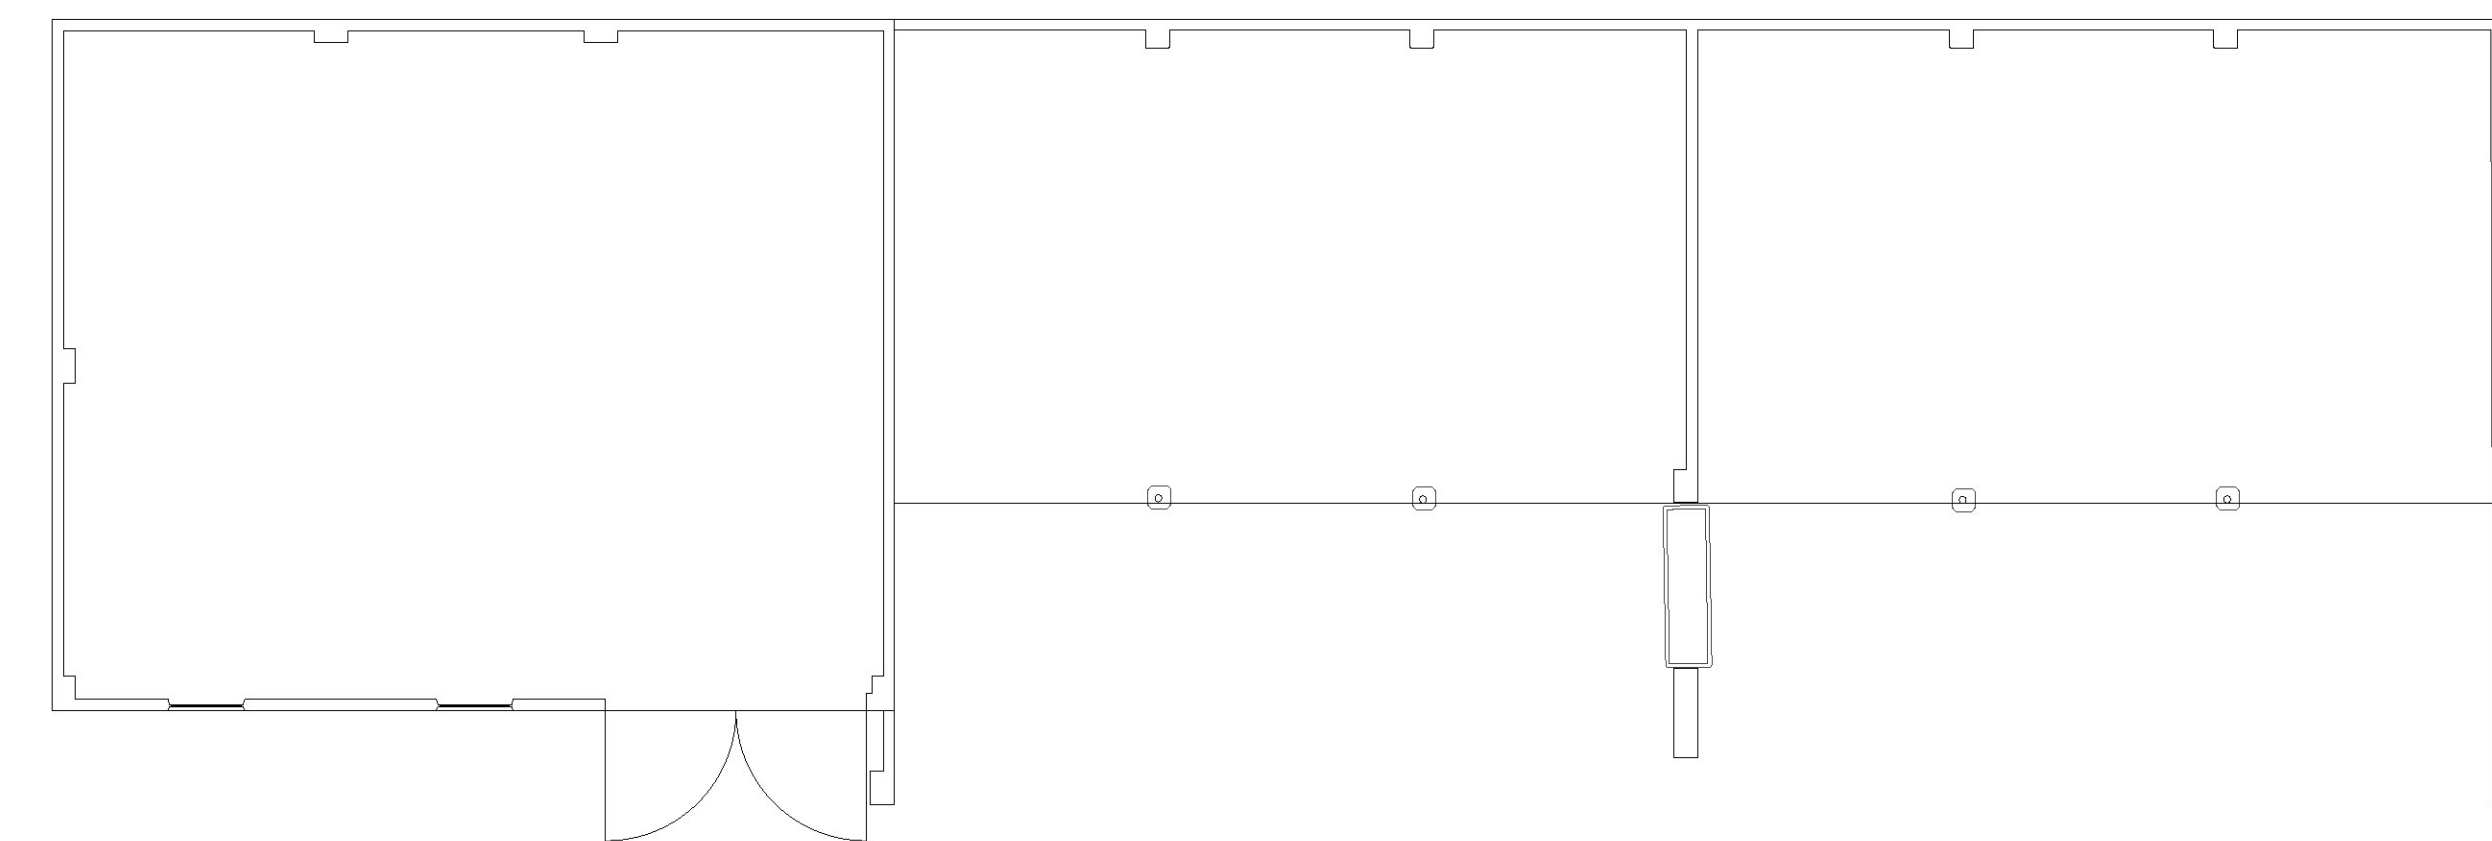

Ground Floor Plan

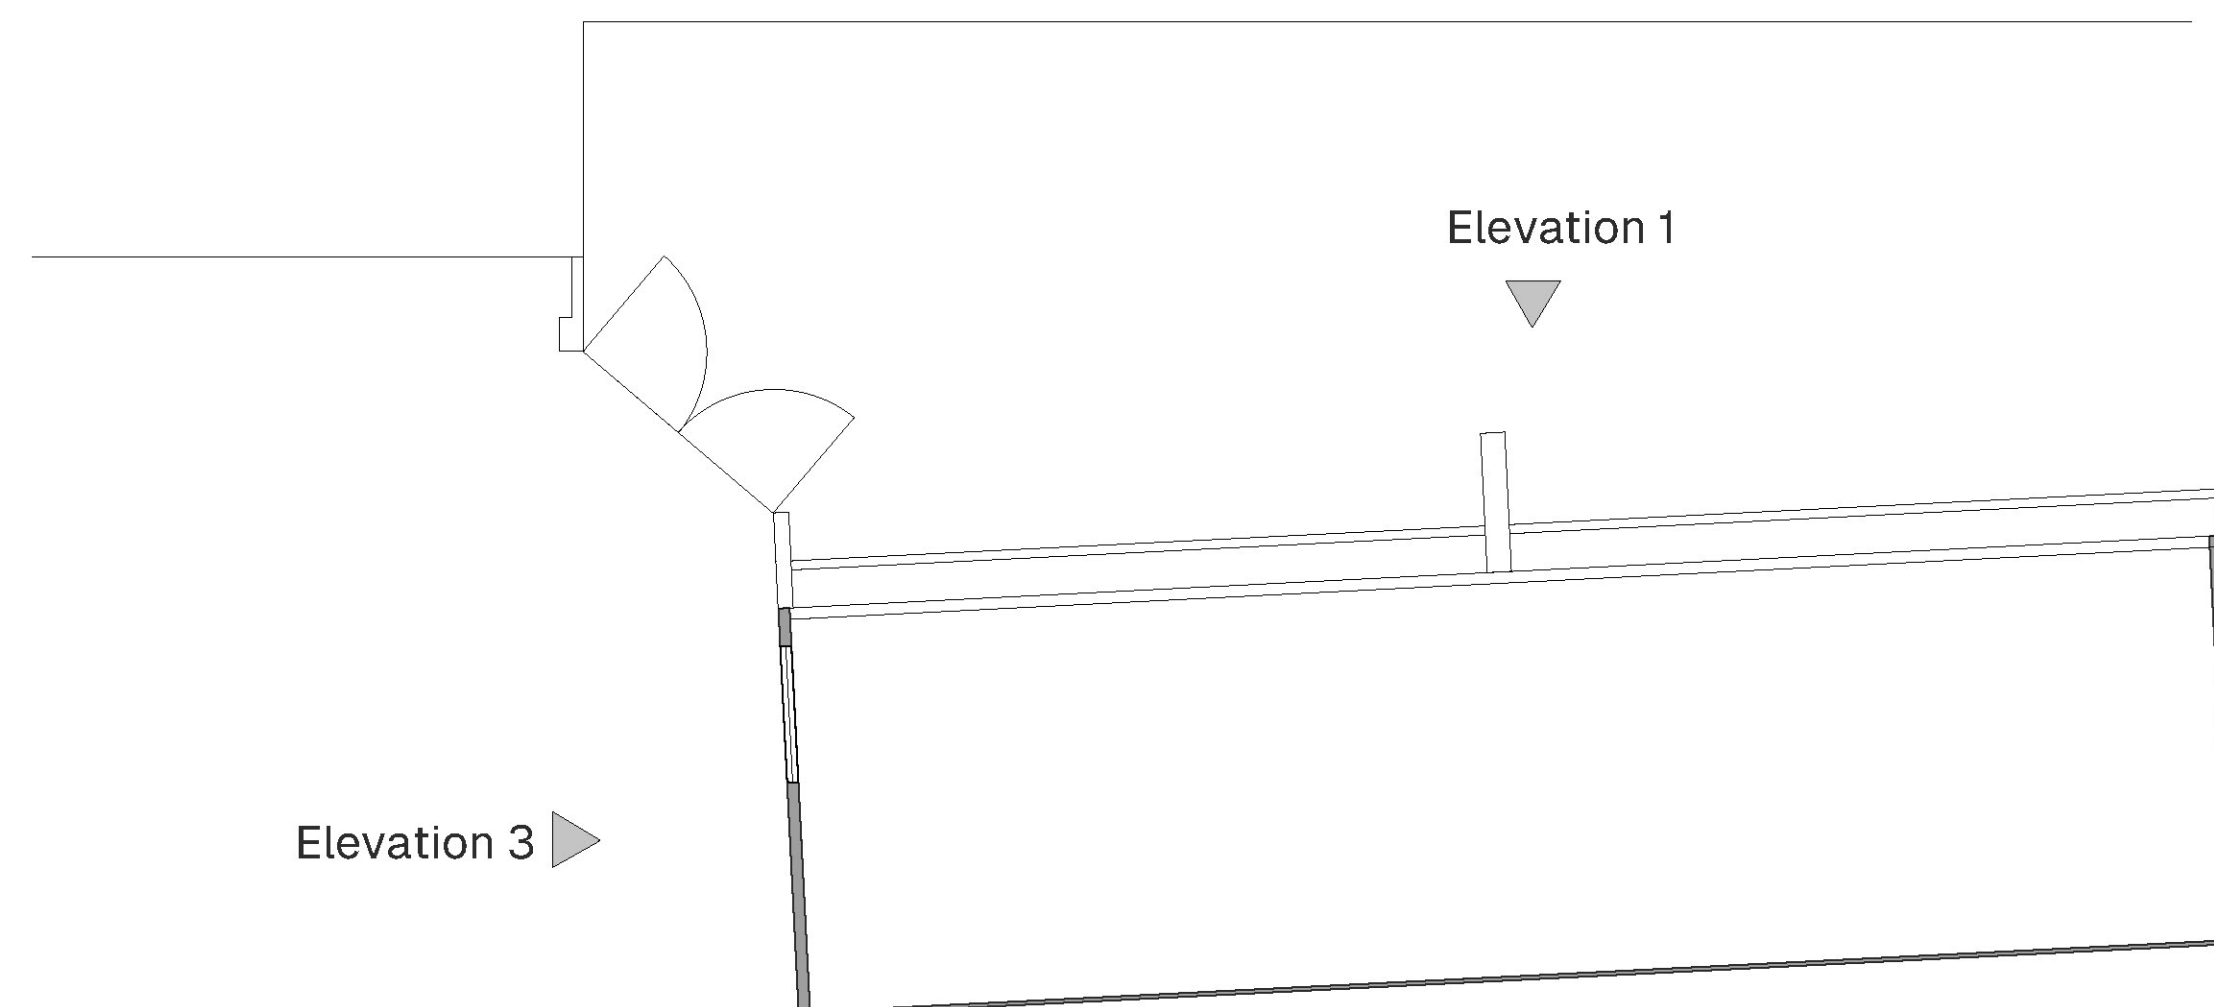 

Ground Floor Plan

NOTES:
DIMENSIONS ARE NOT TO BE SCALED FROM THIS DRAWING
ALL DIMENSIONS ARE TO BE CHECKED AGAINST ACTUAL SITE
DIMENSIONS BEFORE ANY WORK IS FABRICATED
COPYRIGHT RESERVED
THIS DRAWING IS THE PROPERTY OF STEPHEN JOHNS
DESIGN LTD. AND MAY NOT BE COPIED, REPRODUCED, LENT OR
DISCLOSED WITHOUT THEIR EXPRESS PERMISSION IN WRITING.

REVISIONS

Rev.	Date	Description

Client :
MRS. HEATHER
WADDINGTON

Job :
CHURCH FARM
LOWER SEAGRY
CHIPPENHAM

Drawing Title:
EXISTING PLANS
AND ELEVATIONS
OF BARN AND
OUTBUILDING

Scale:
1:100 @ A1

Date: SEP 2026 Drawn By: JL Checked: JL

Drawing No: 1264 110 Revision:



Hello@sj-d.co.uk
Boston House Business Centre, Grove Business Park,
Wantage, Oxfordshire, OX12 9FF