




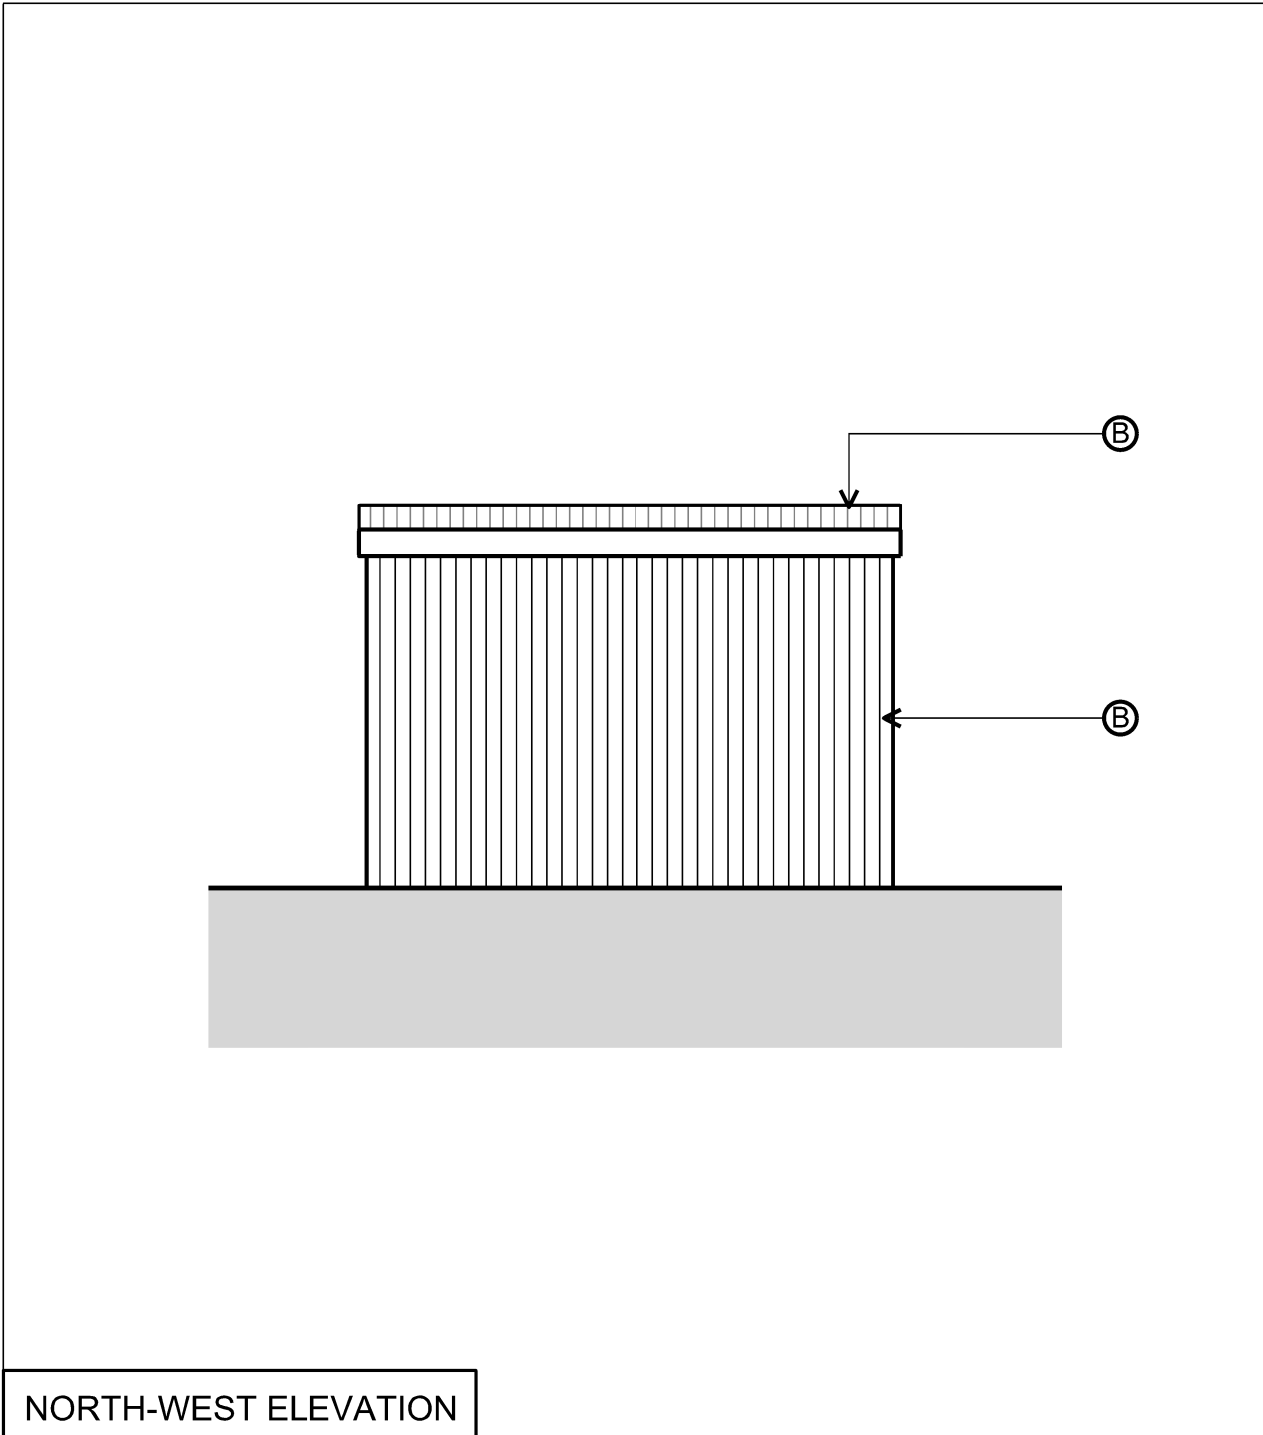


NORTH-WEST ELEVATION

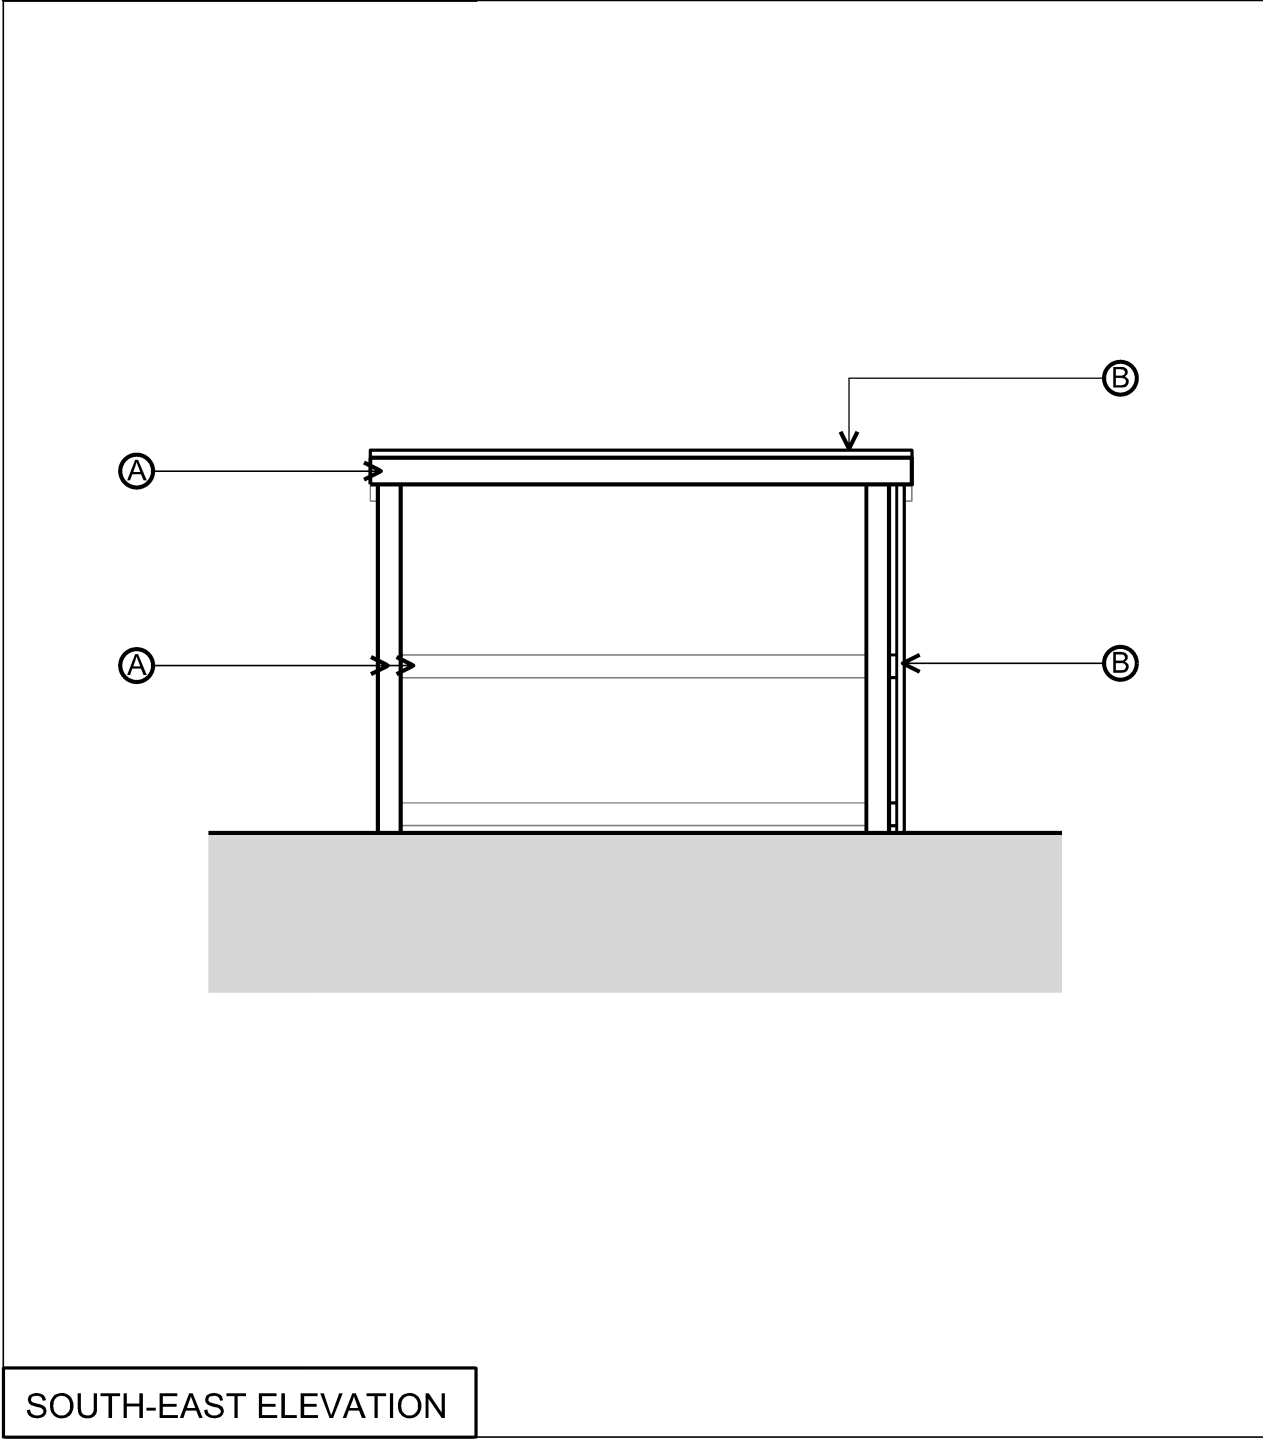

SOUTH-EAST ELEVATION

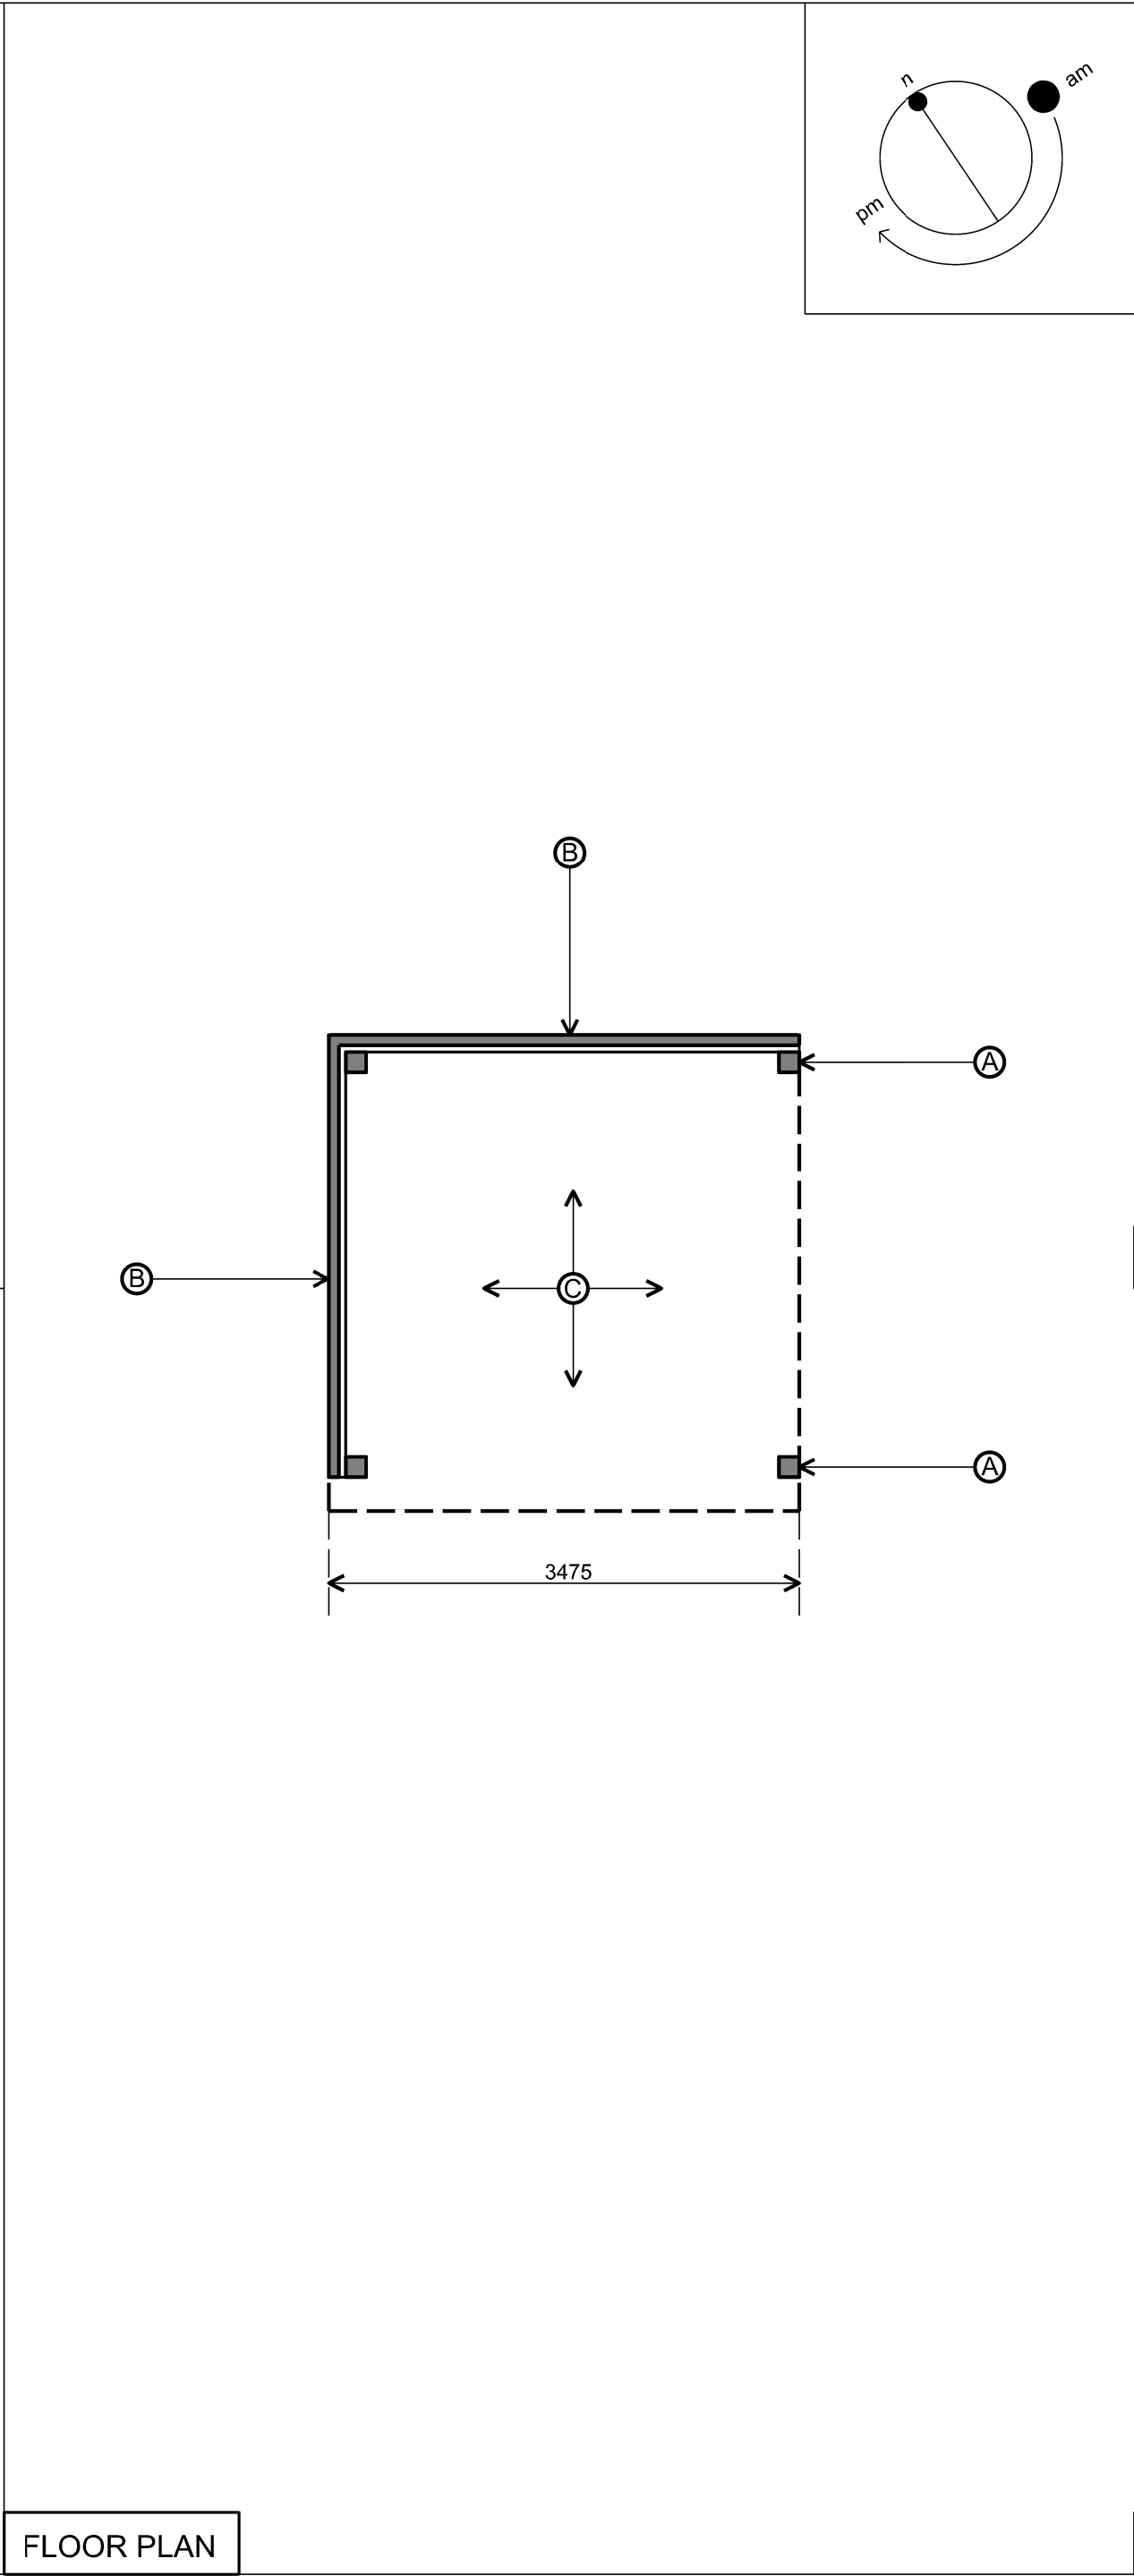

FLOOR PLAN

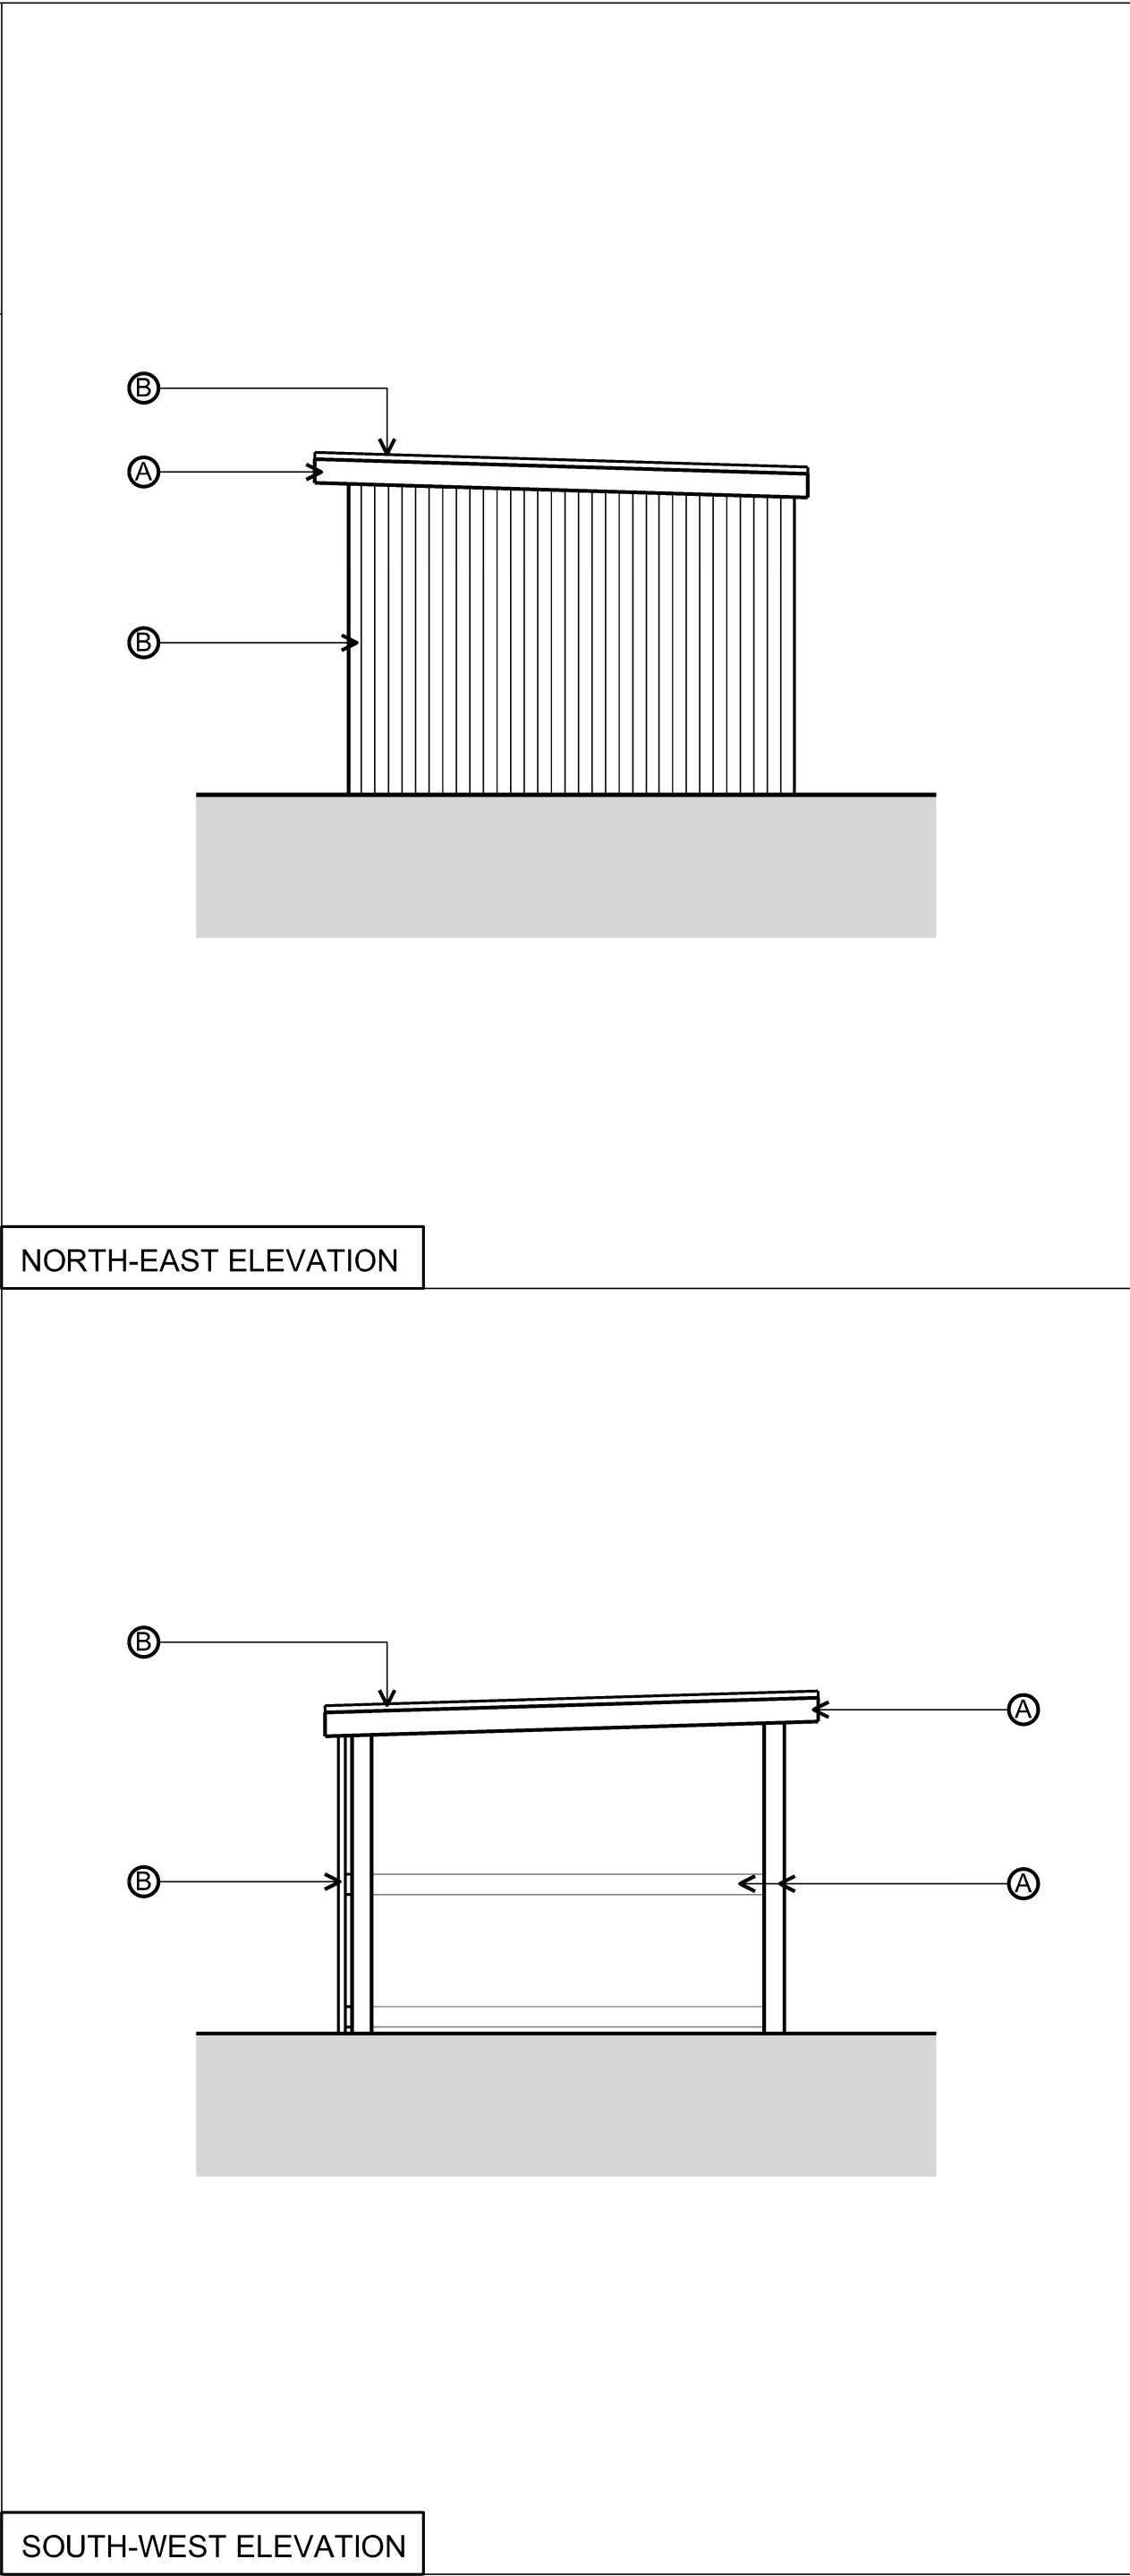

SOUTH-WEST ELEVATION

Contractors must check all dimensions on site. Only figured dimensions are to be worked from. Discrepancies must be reported before proceeding. This drawing is copyright. ©

NOTES

- A Timber frame structure; Columns; Rafters and Rails
- B Walls and Roof: Profiled Metal Cladding, onto timber frame. Walls clad to two sides only
- C Gravel floor within Shed

Rev	Date	Revision Details

Project

Mr J Webb;
New Shepherds Hut Accommodation

Drawing Title

Storage Shed Drawings

Status

Planning

	Drawing Number	Revision
	E-01	P01

Scale	Size	Date
1:50	A2	29.08.26

0 0.5m 2.5m