



GARAGE

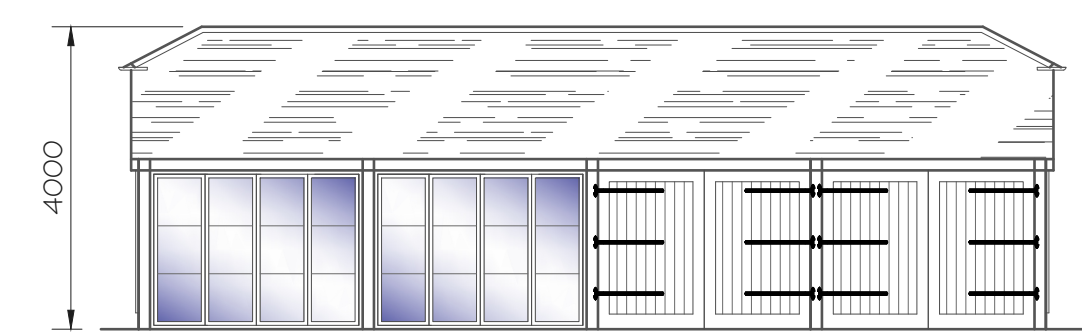

EAST ELEVATION
Scale 1:100

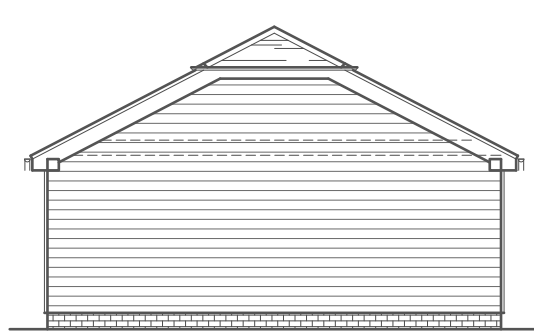


NORTH ELEVATION
Scale 1:100




WEST ELEVATION
Scale 1:100




SOUTH ELEVATION
Scale 1:100

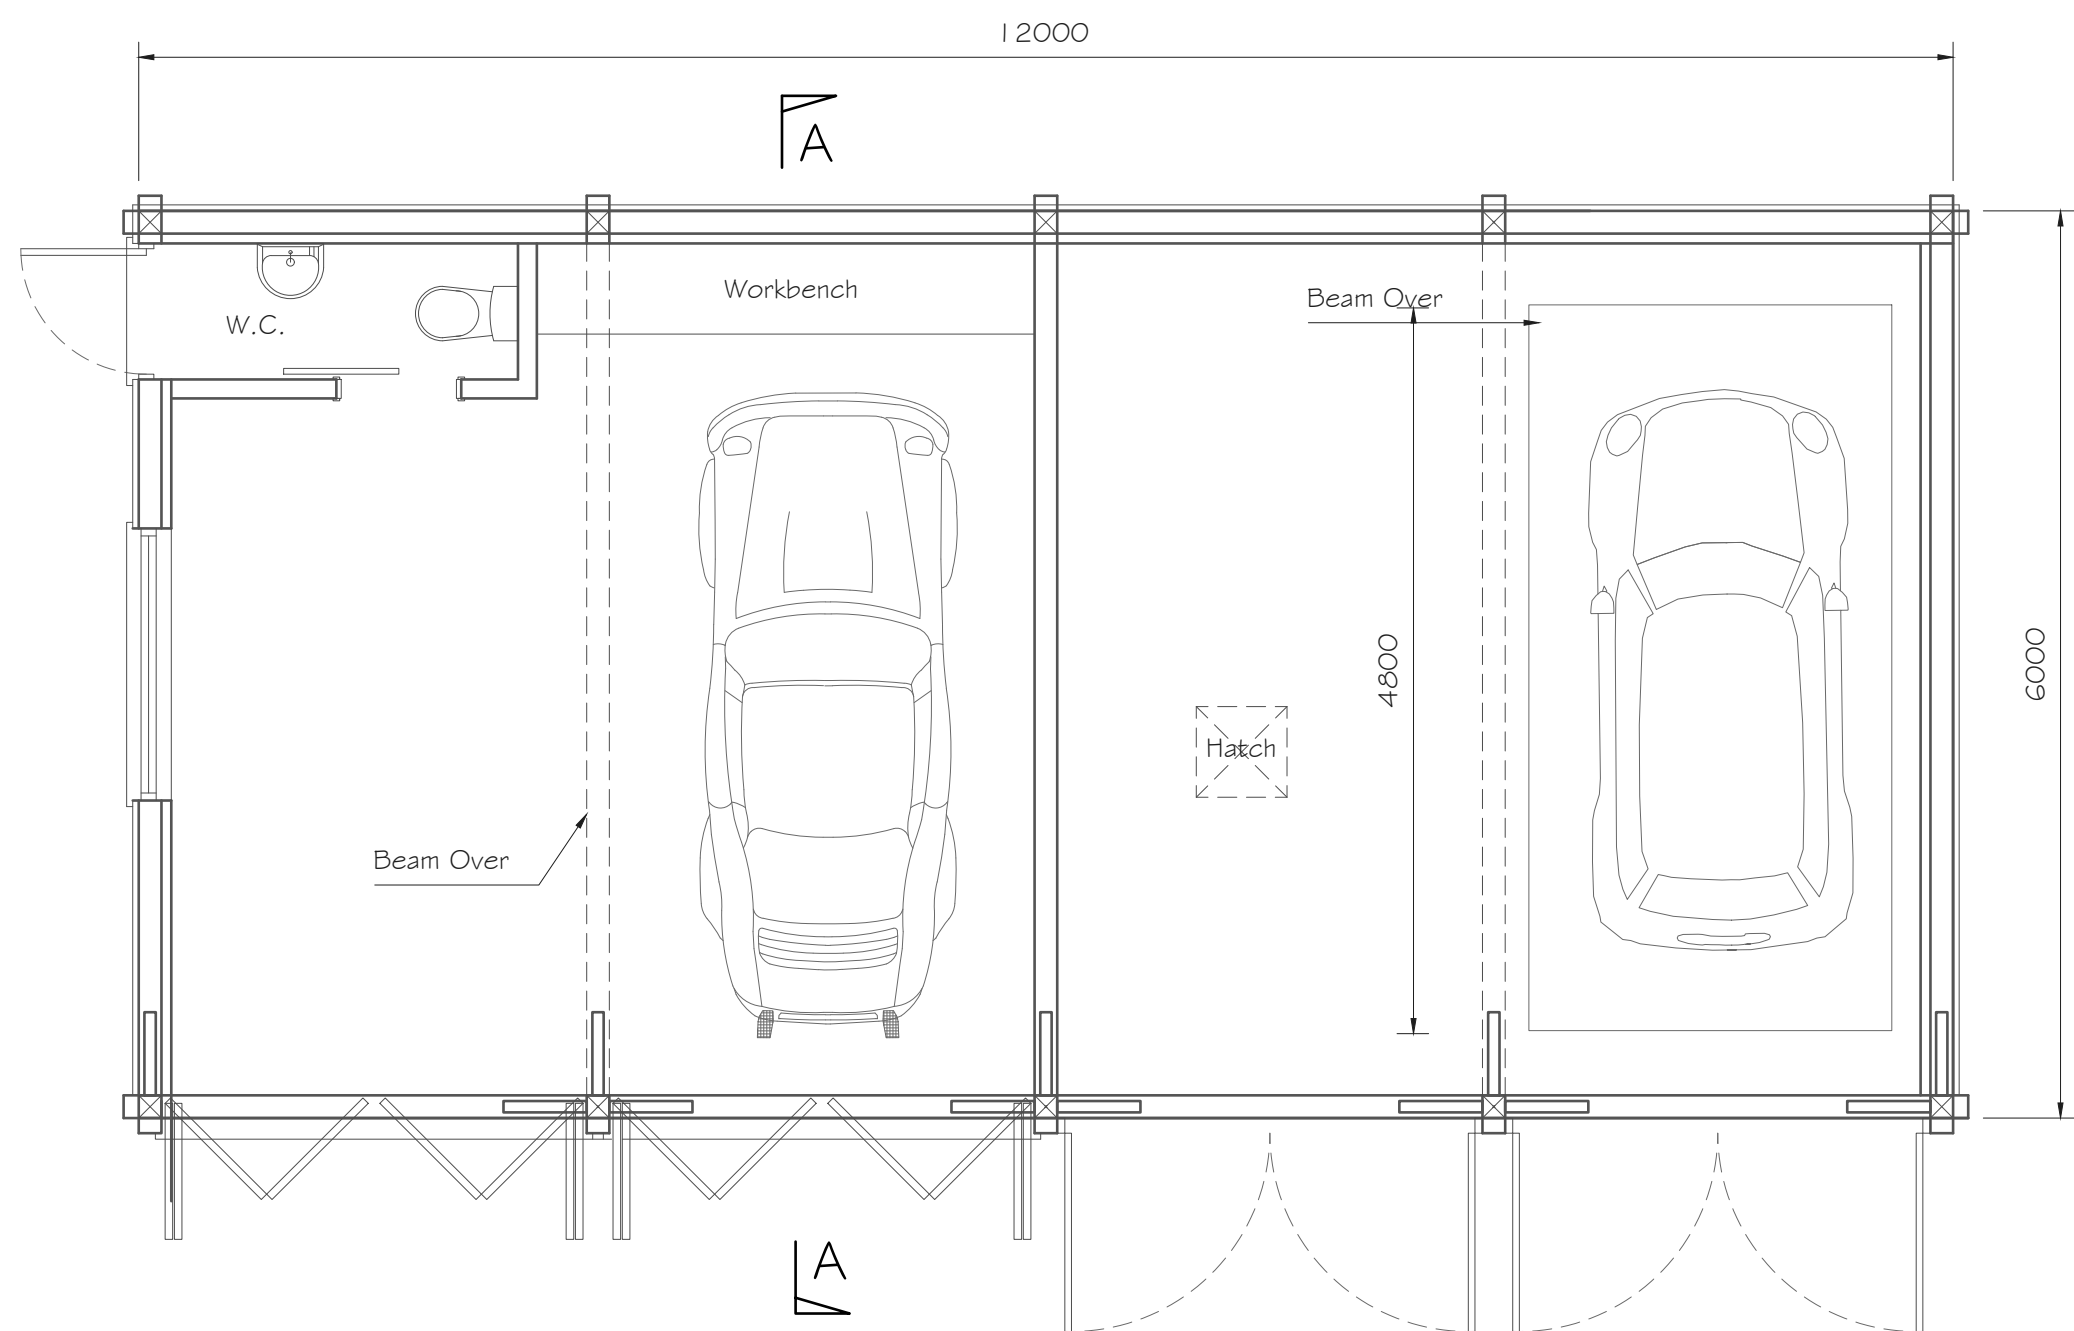

GROUND FLOOR PLAN
Scale 1:50

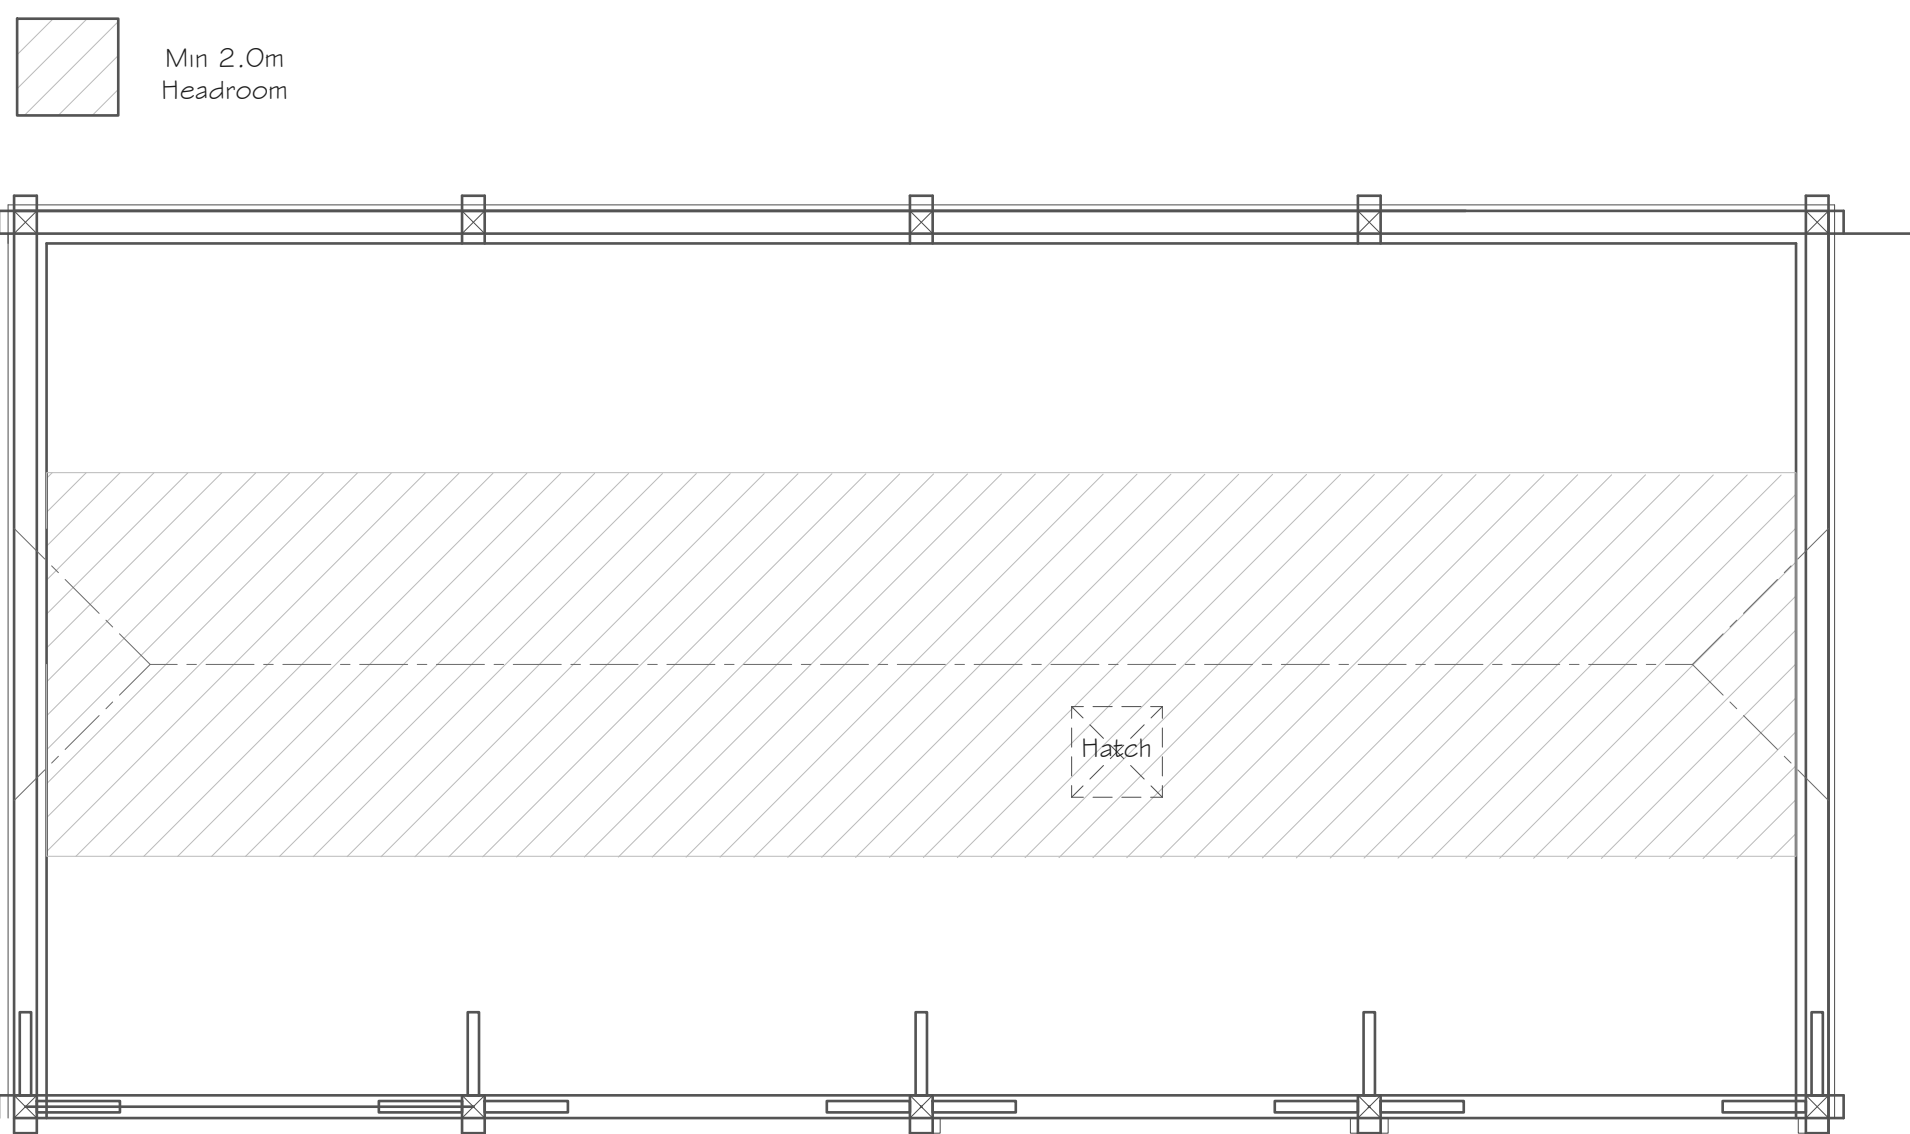

FIRST FLOOR PLAN
Scale 1:50

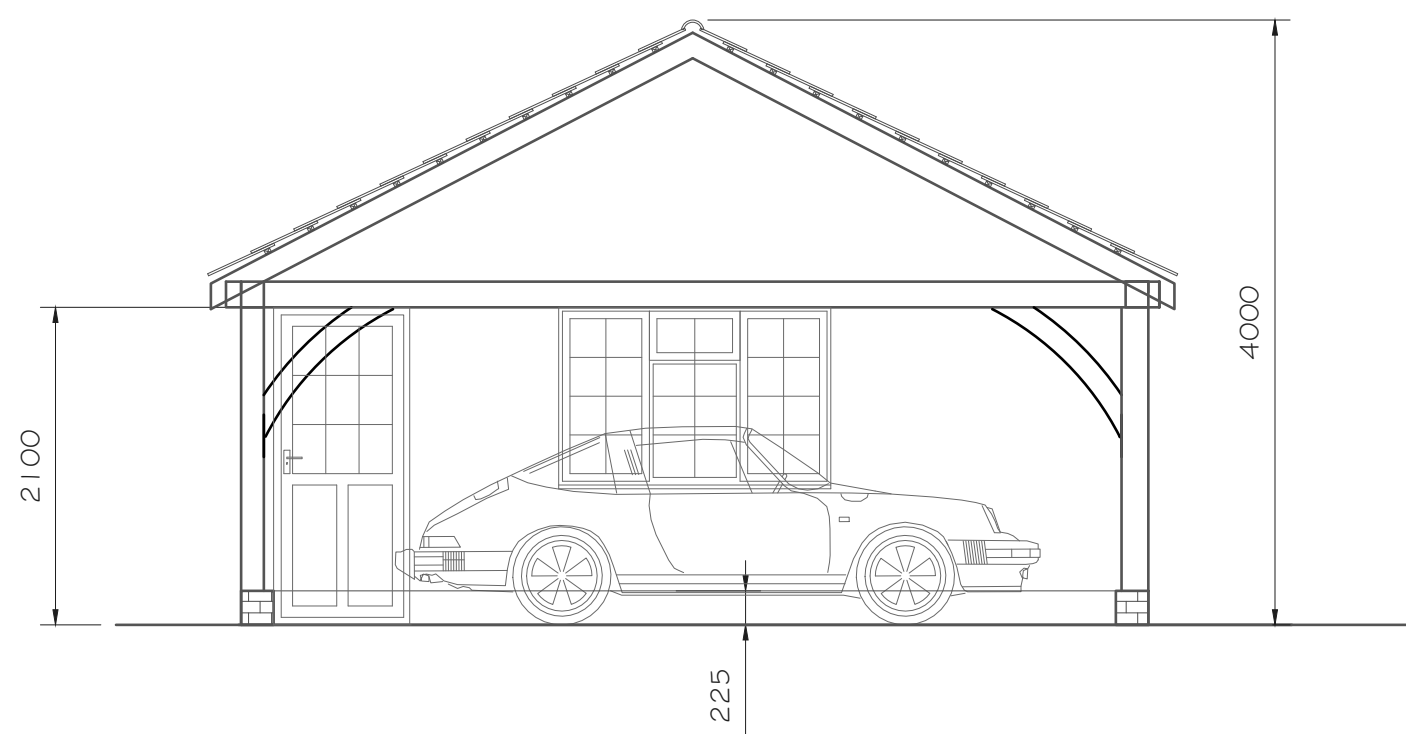


SECTION A-A
Scale 1:50




ROOF PLAN
Scale 1:100


SHED

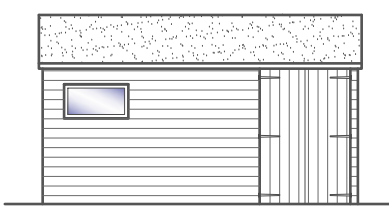


SOUTH

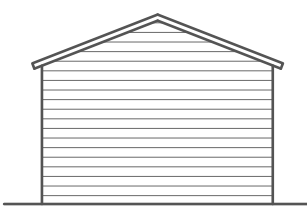

EAST

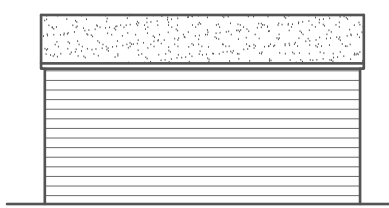


NORTH

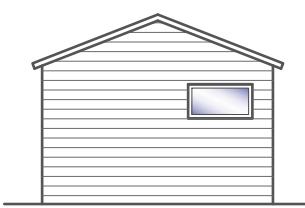


WEST

ELEVATIONS
Scale 1:100

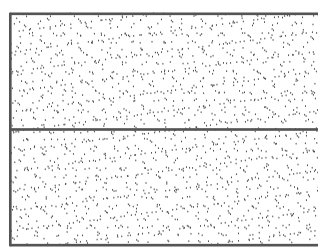


ROOF PLAN
Scale 1:100

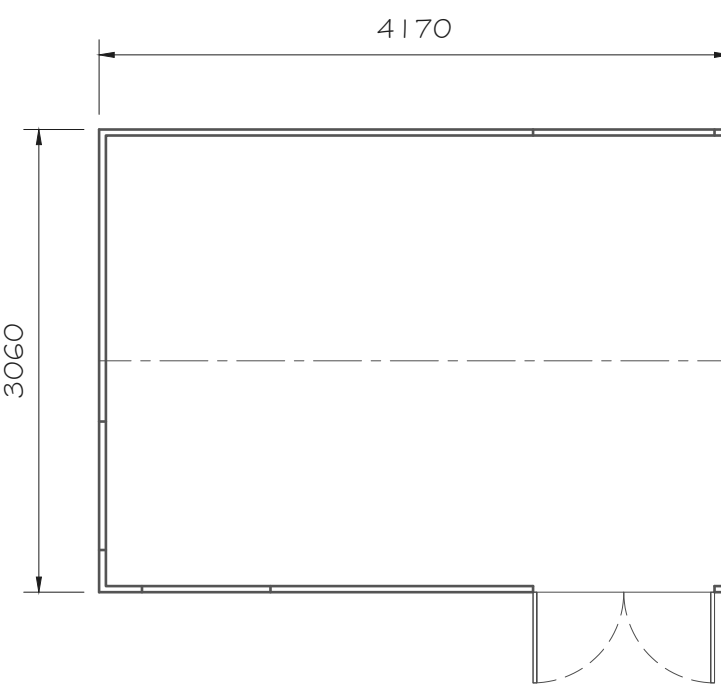


FLOOR PLAN
Scale 1:50


GAZEBO

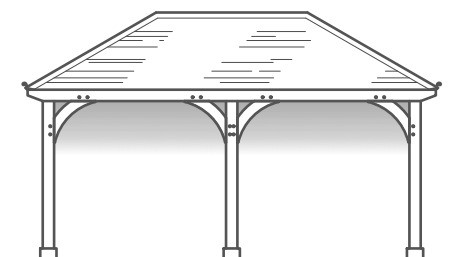


SOUTH

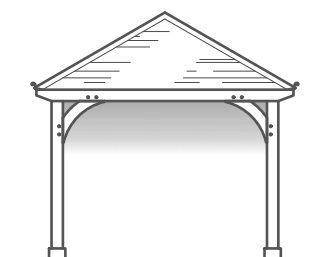

EAST

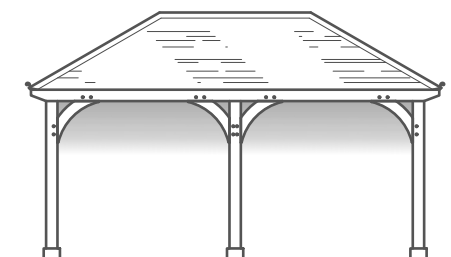


NORTH

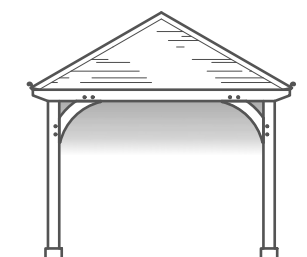


WEST


ELEVATIONS
Scale 1:100

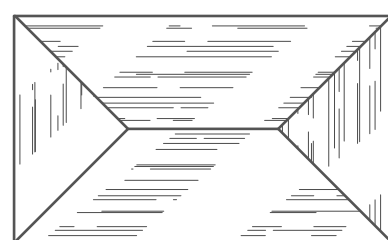

ROOF PLAN
Scale 1:100

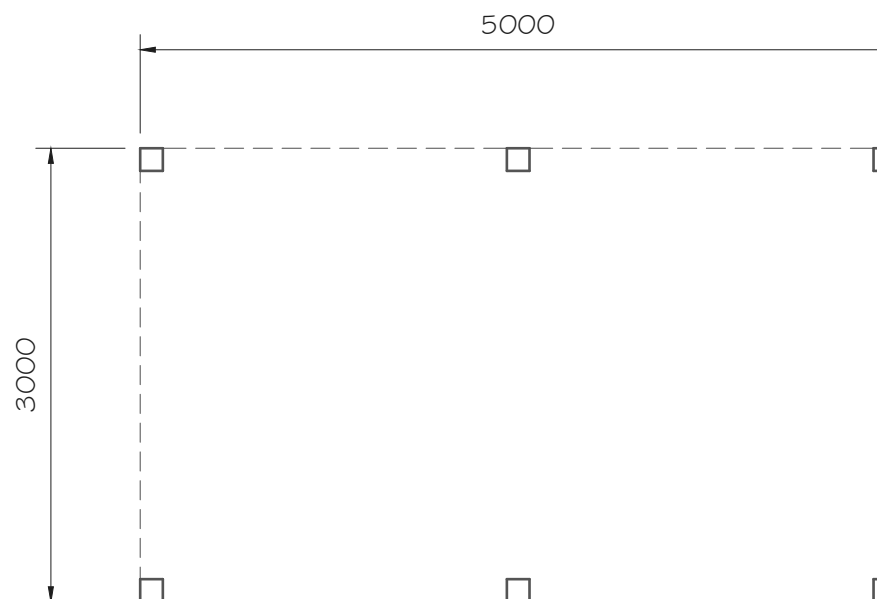

FLOOR PLAN
Scale 1:50

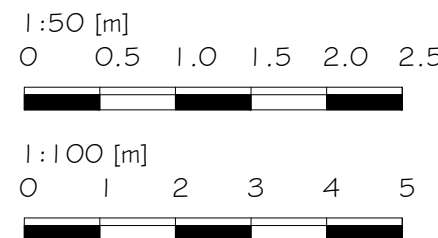

Alex Dawson
www.addraughting.co.uk
alex@addraughting.co.uk
01572 511412
07791 341698

59 Barrow Close
Marlborough
Wiltshire
SN8 2BE



AD DRAUGHTING
ARCHITECTURAL SERVICES

Client

MR & MRS BAILEY

Job Title

EXTENSION AT:
EAST GRAFTON FARM HOUSE,
EAST GRAFTON,
MARLBOROUGH,
WILTSHIRE,
SN8 3DF.

Drawing Title

PROPOSED ELEVATIONS AND PLANS

Scale

AS SHOWN

Date

30/09/2026

Drawn

AD

Drawing No.

1601-03

Rev

D