





01 Proposed Front Elevation (North)
1 : 50

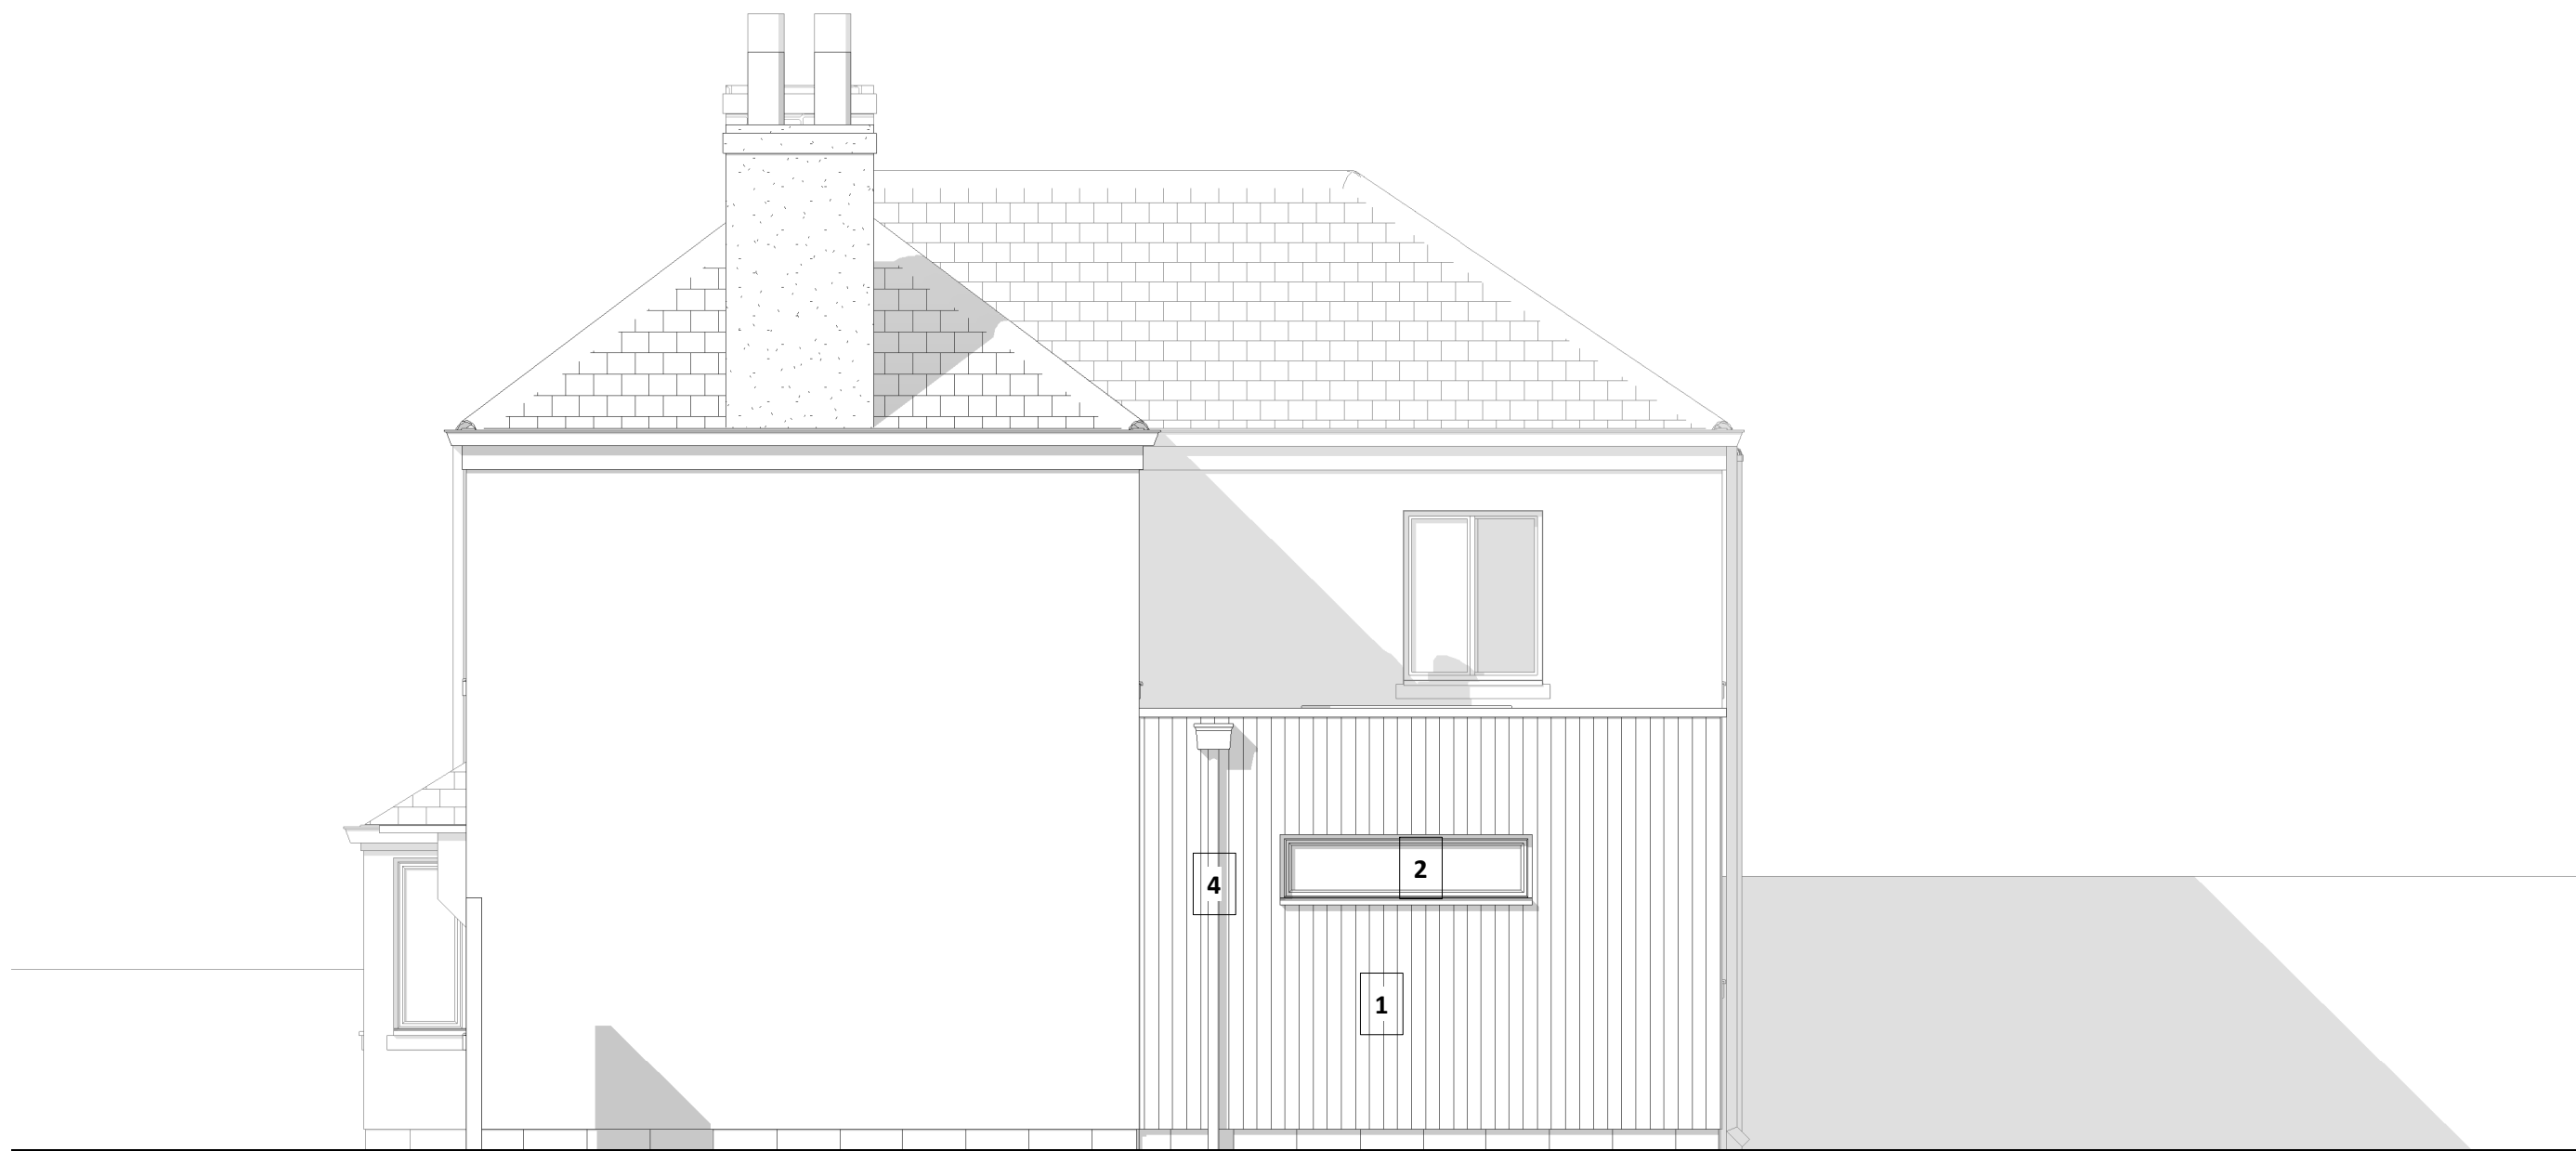


02 Proposed Side Elevation (West)
1 : 50

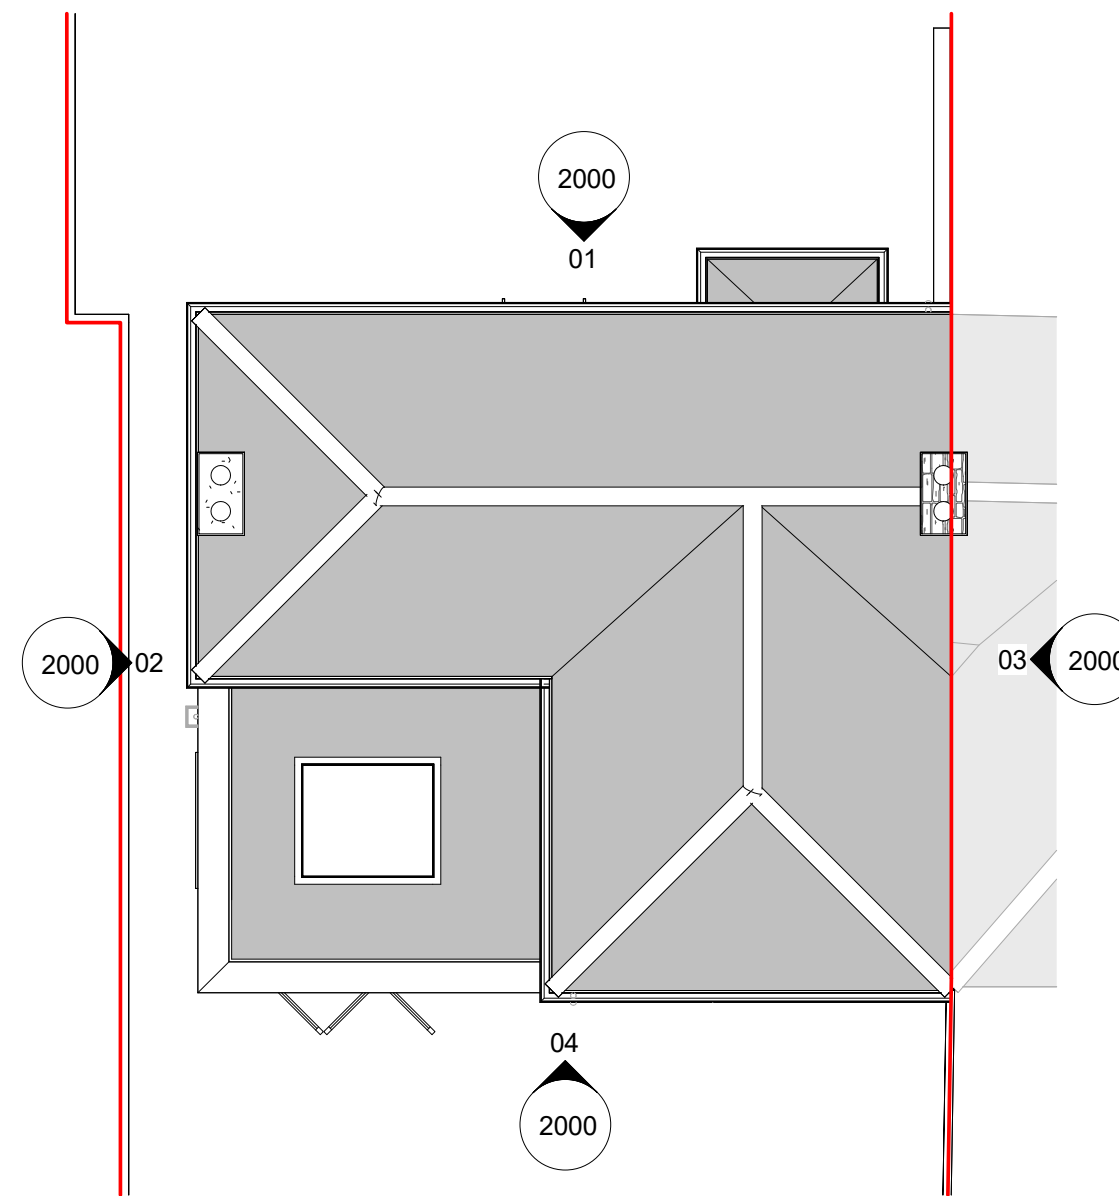


Material Key

- 1. Vertical timber cladding
- 2. Dark grey windows/door
- 3. White UPVC door
- 4. RWPs to match existing

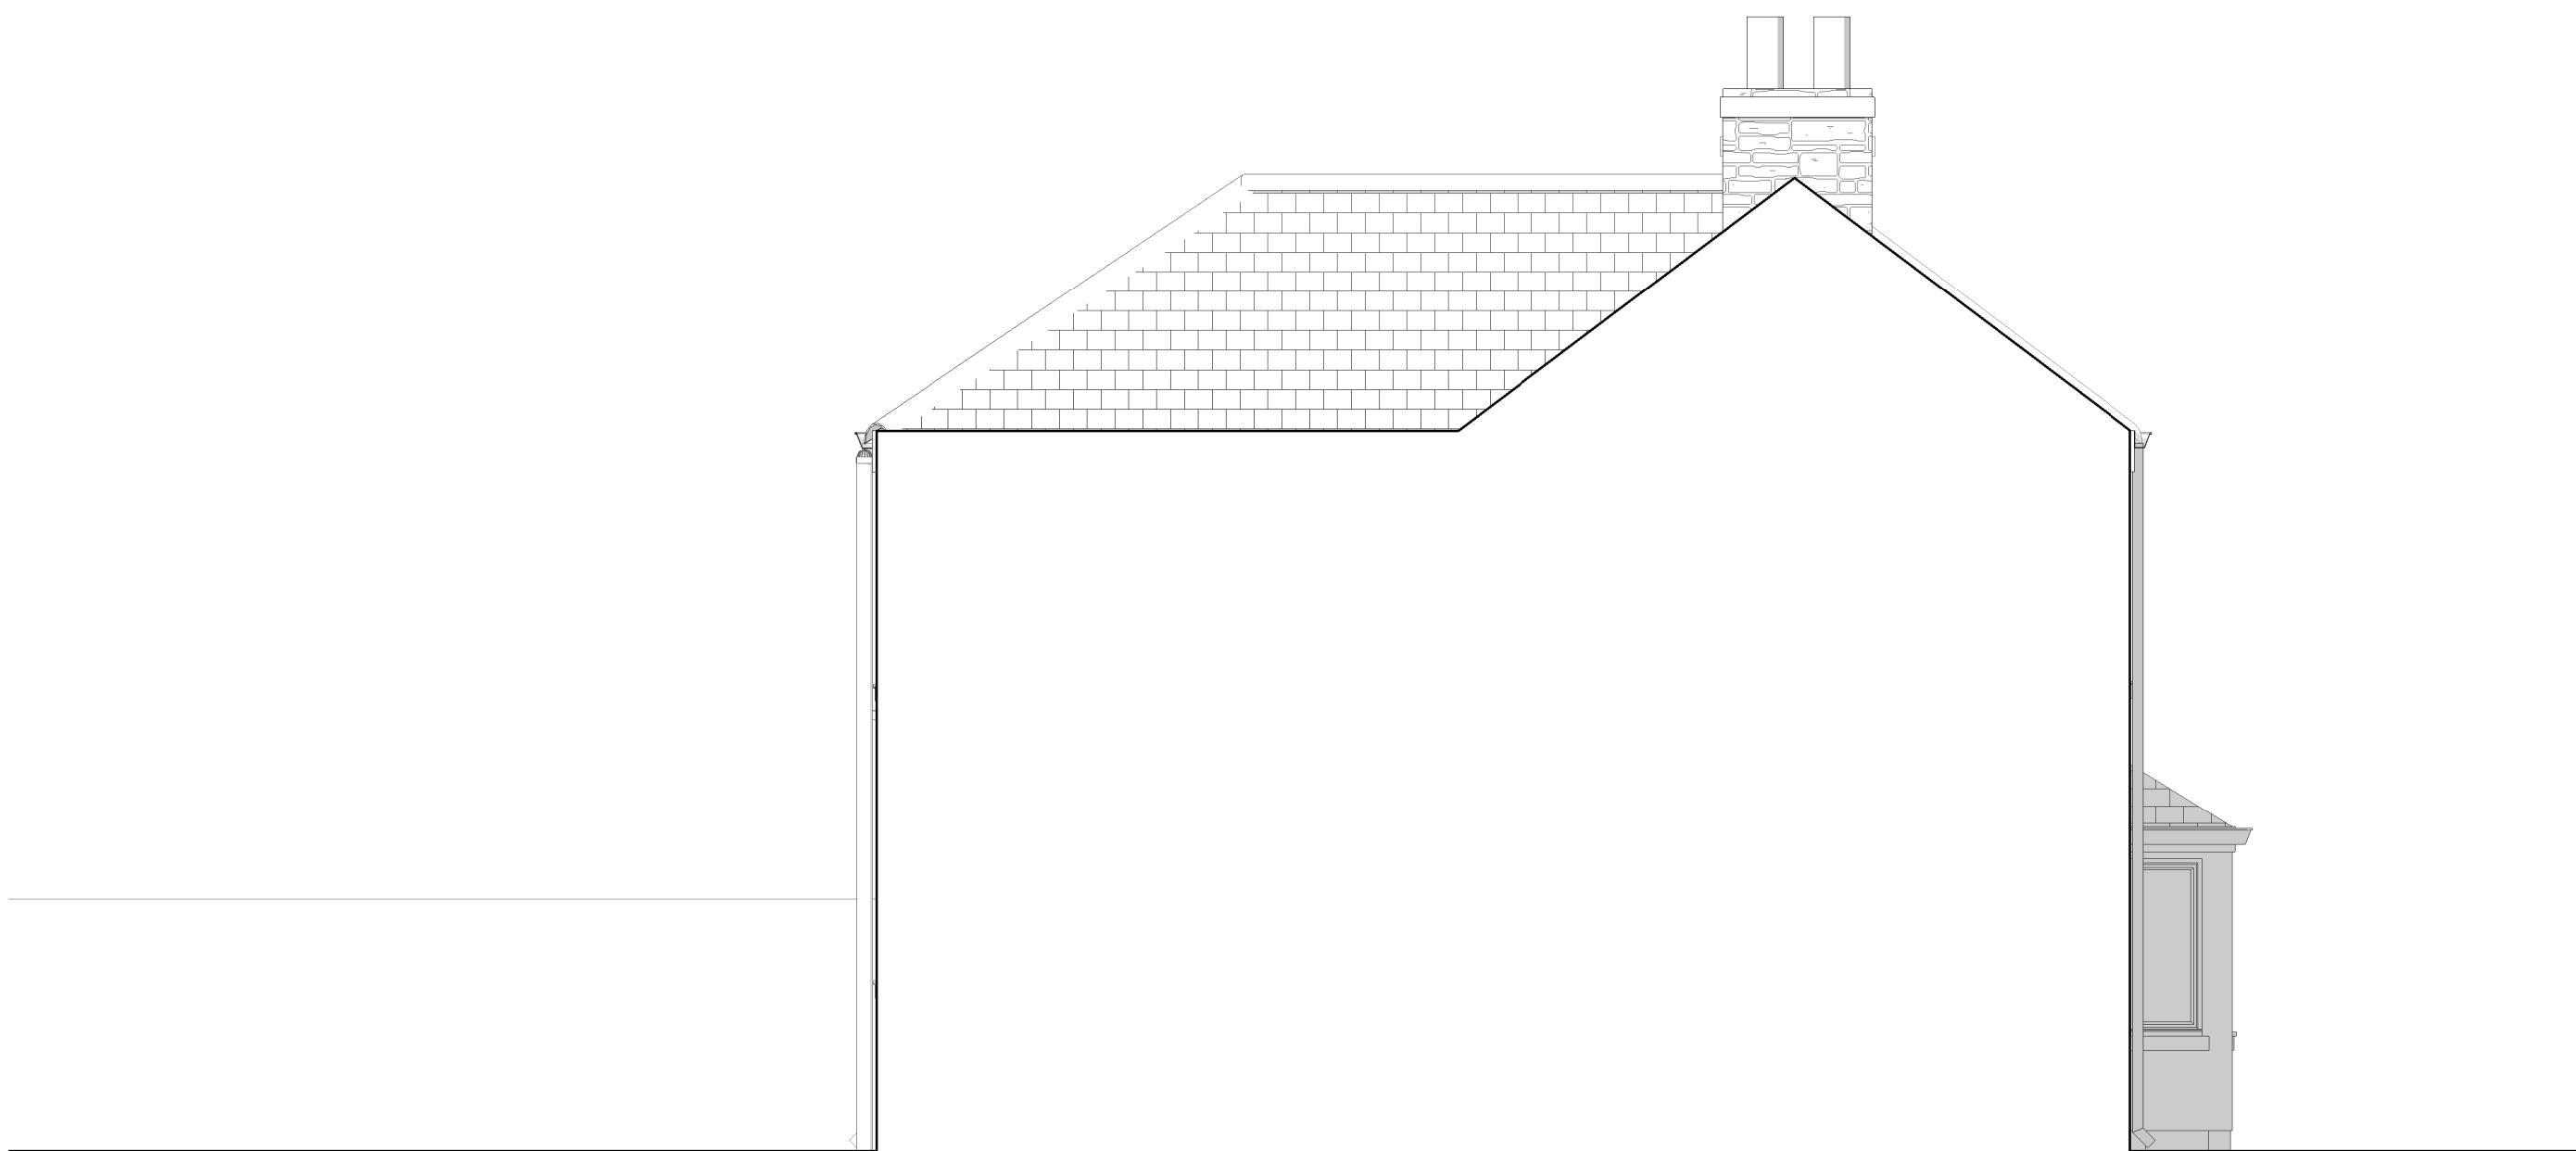

03 Proposed Side Elevation (East)
1 : 50

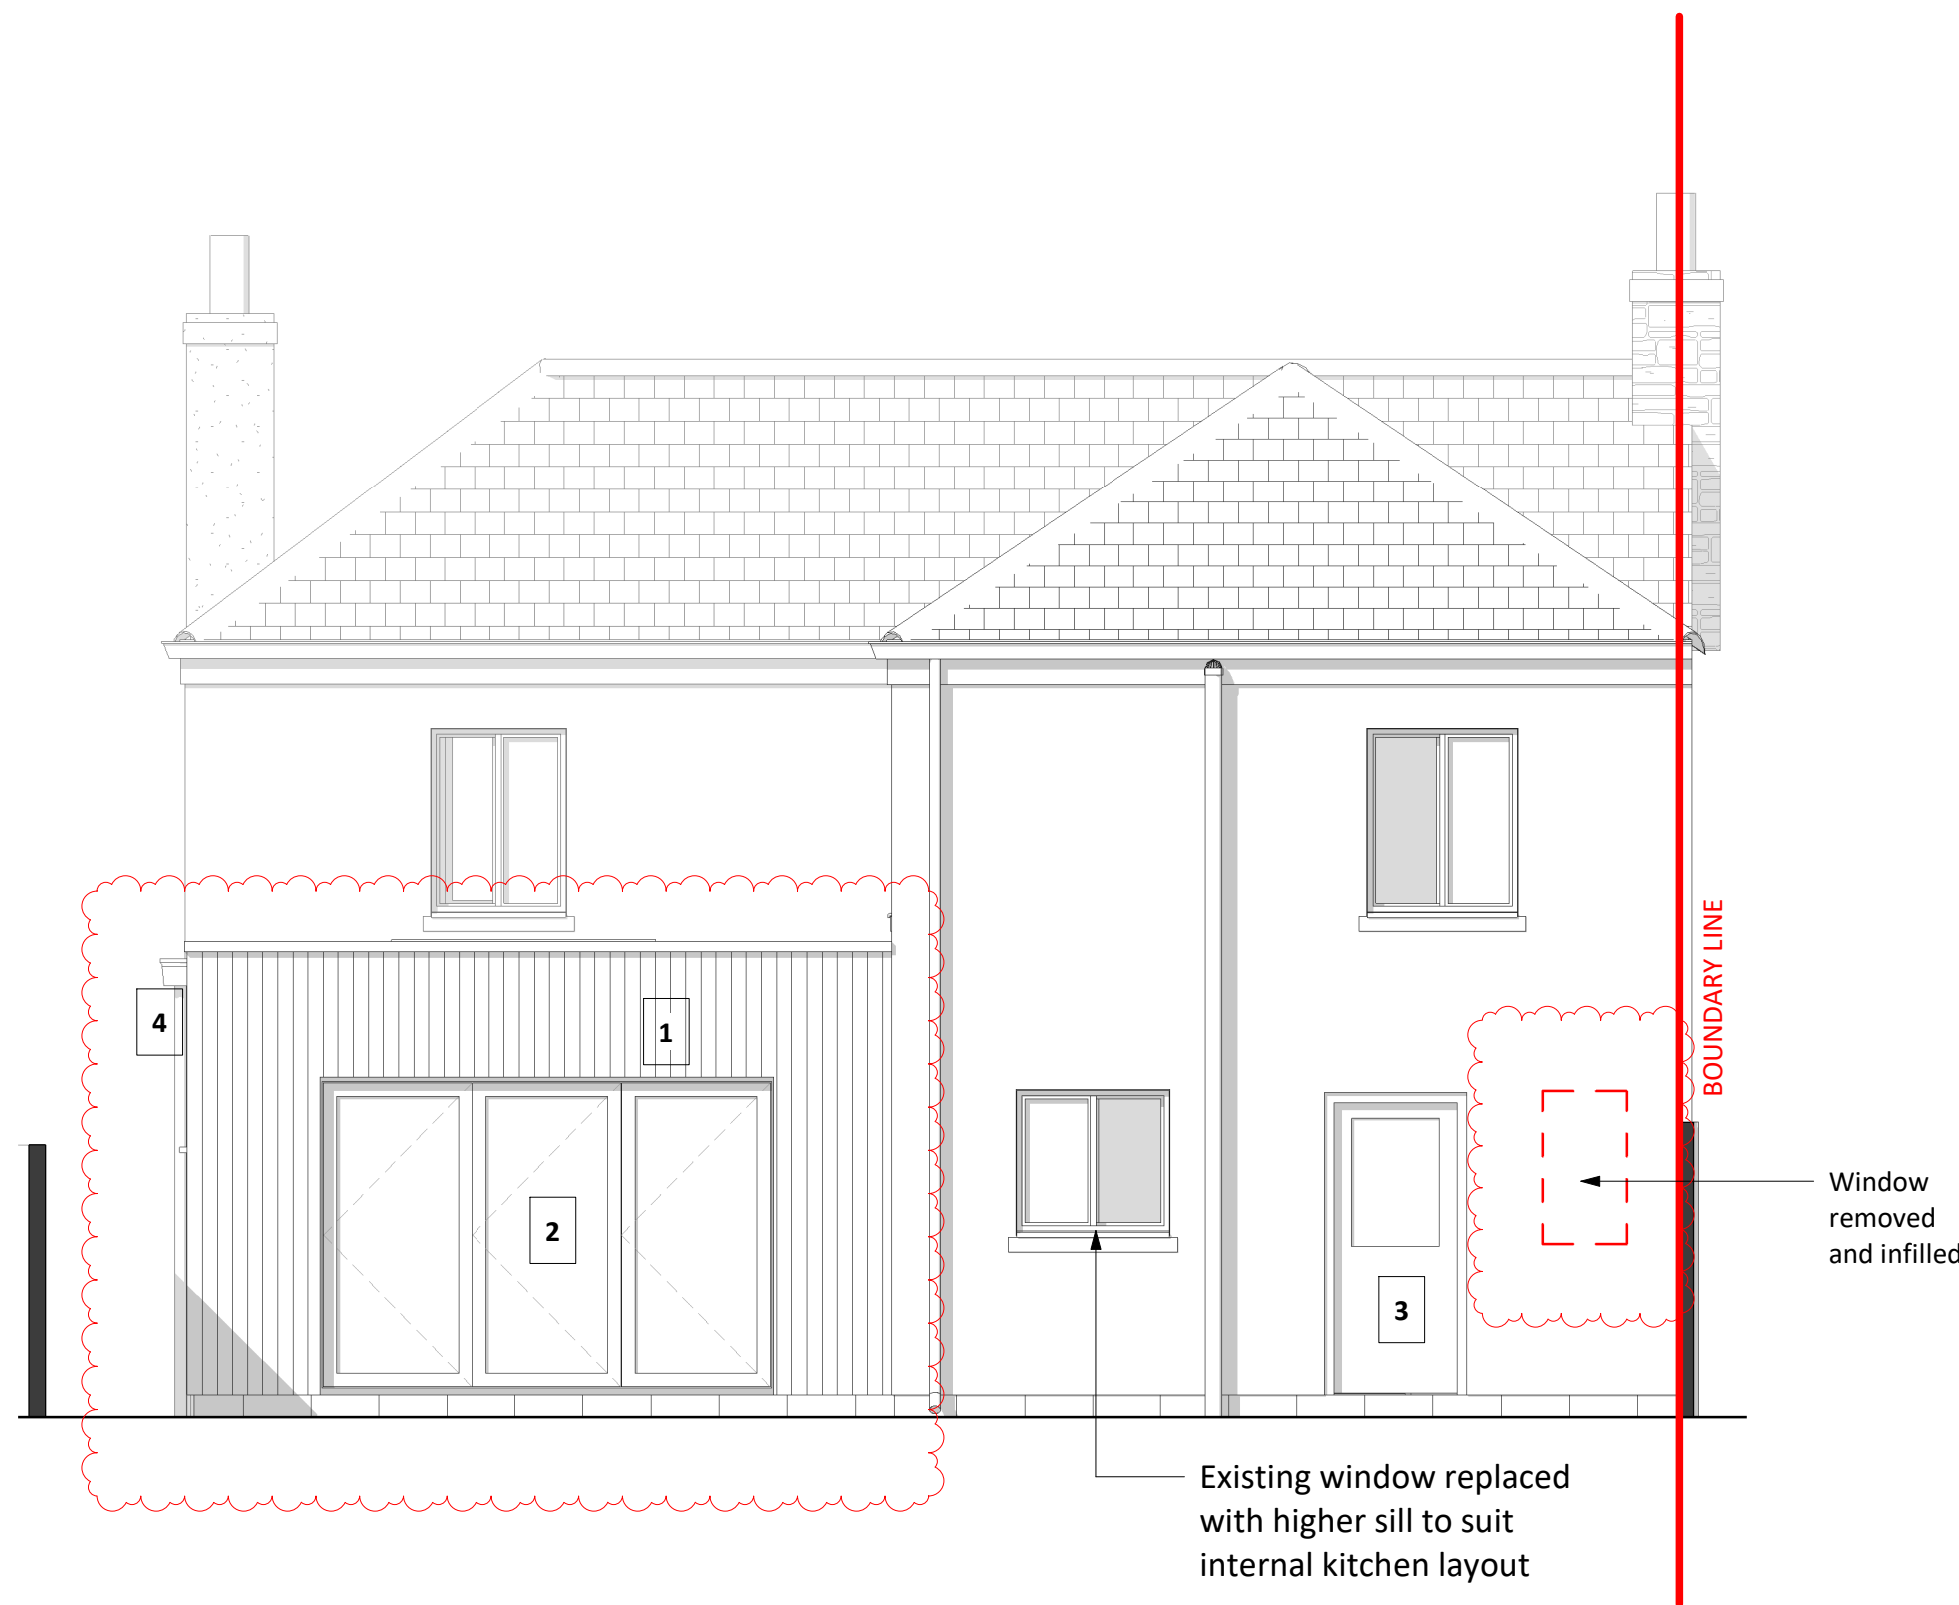

04 Proposed Rear Elevation (South)
1 : 50

PL	PL2	23.09.26	Planning Amendment Issuer	REVISED BY
PL	PL1	15.04.26	Planning Issue	MC
STATUS	REV	DATE	DESCRIPTION	CHECKED BY
CLIENT				ZW
Miss Louise Harrison				ORIGINATOR NO
131 Devides Road, Hilpert, Trowbridge				709
BA14 7QJ				CONSULTANT



21 Langley Road Trowbridge Wiltshire BA14 0LL
Tel: 01225 342837
Mobiles: 07831 817906 & 07789 744420

PROJECT
Single-Storey Extension and Internal Layout
Alterations
131 Devides Road, Hilpert, Trowbridge

DRAWING TITLE
Proposed Elevations

SUITABILITY STATUS	SCALE
PL : PLANNING	As indicated @ A1
YEAR DESIGNER PROJECT NUMBER SHEET NUMBER	REVISION
25-SZ-709-2000	PL2

