



NOTE
BUILDING SURVEY OF EXISTING IS NON CONCLUSIVE, PLEASE ENSURE THAT ALL MEASUREMENTS ARE TAKEN FROM SITE. CONTRACTOR TO CHECK ALL DIMENSIONS AND REPORT ALL ERRORS AND OMISSIONS TO THE ENGINEER. ANY DIMENSIONS SHOWN ARE IN MM.

LANDSCAPE DESIGN INDICATIVE AND DOES NOT FORM PART OF ARCHITECTURAL PACKAGE


KEY
Denotes Site Boundary Line

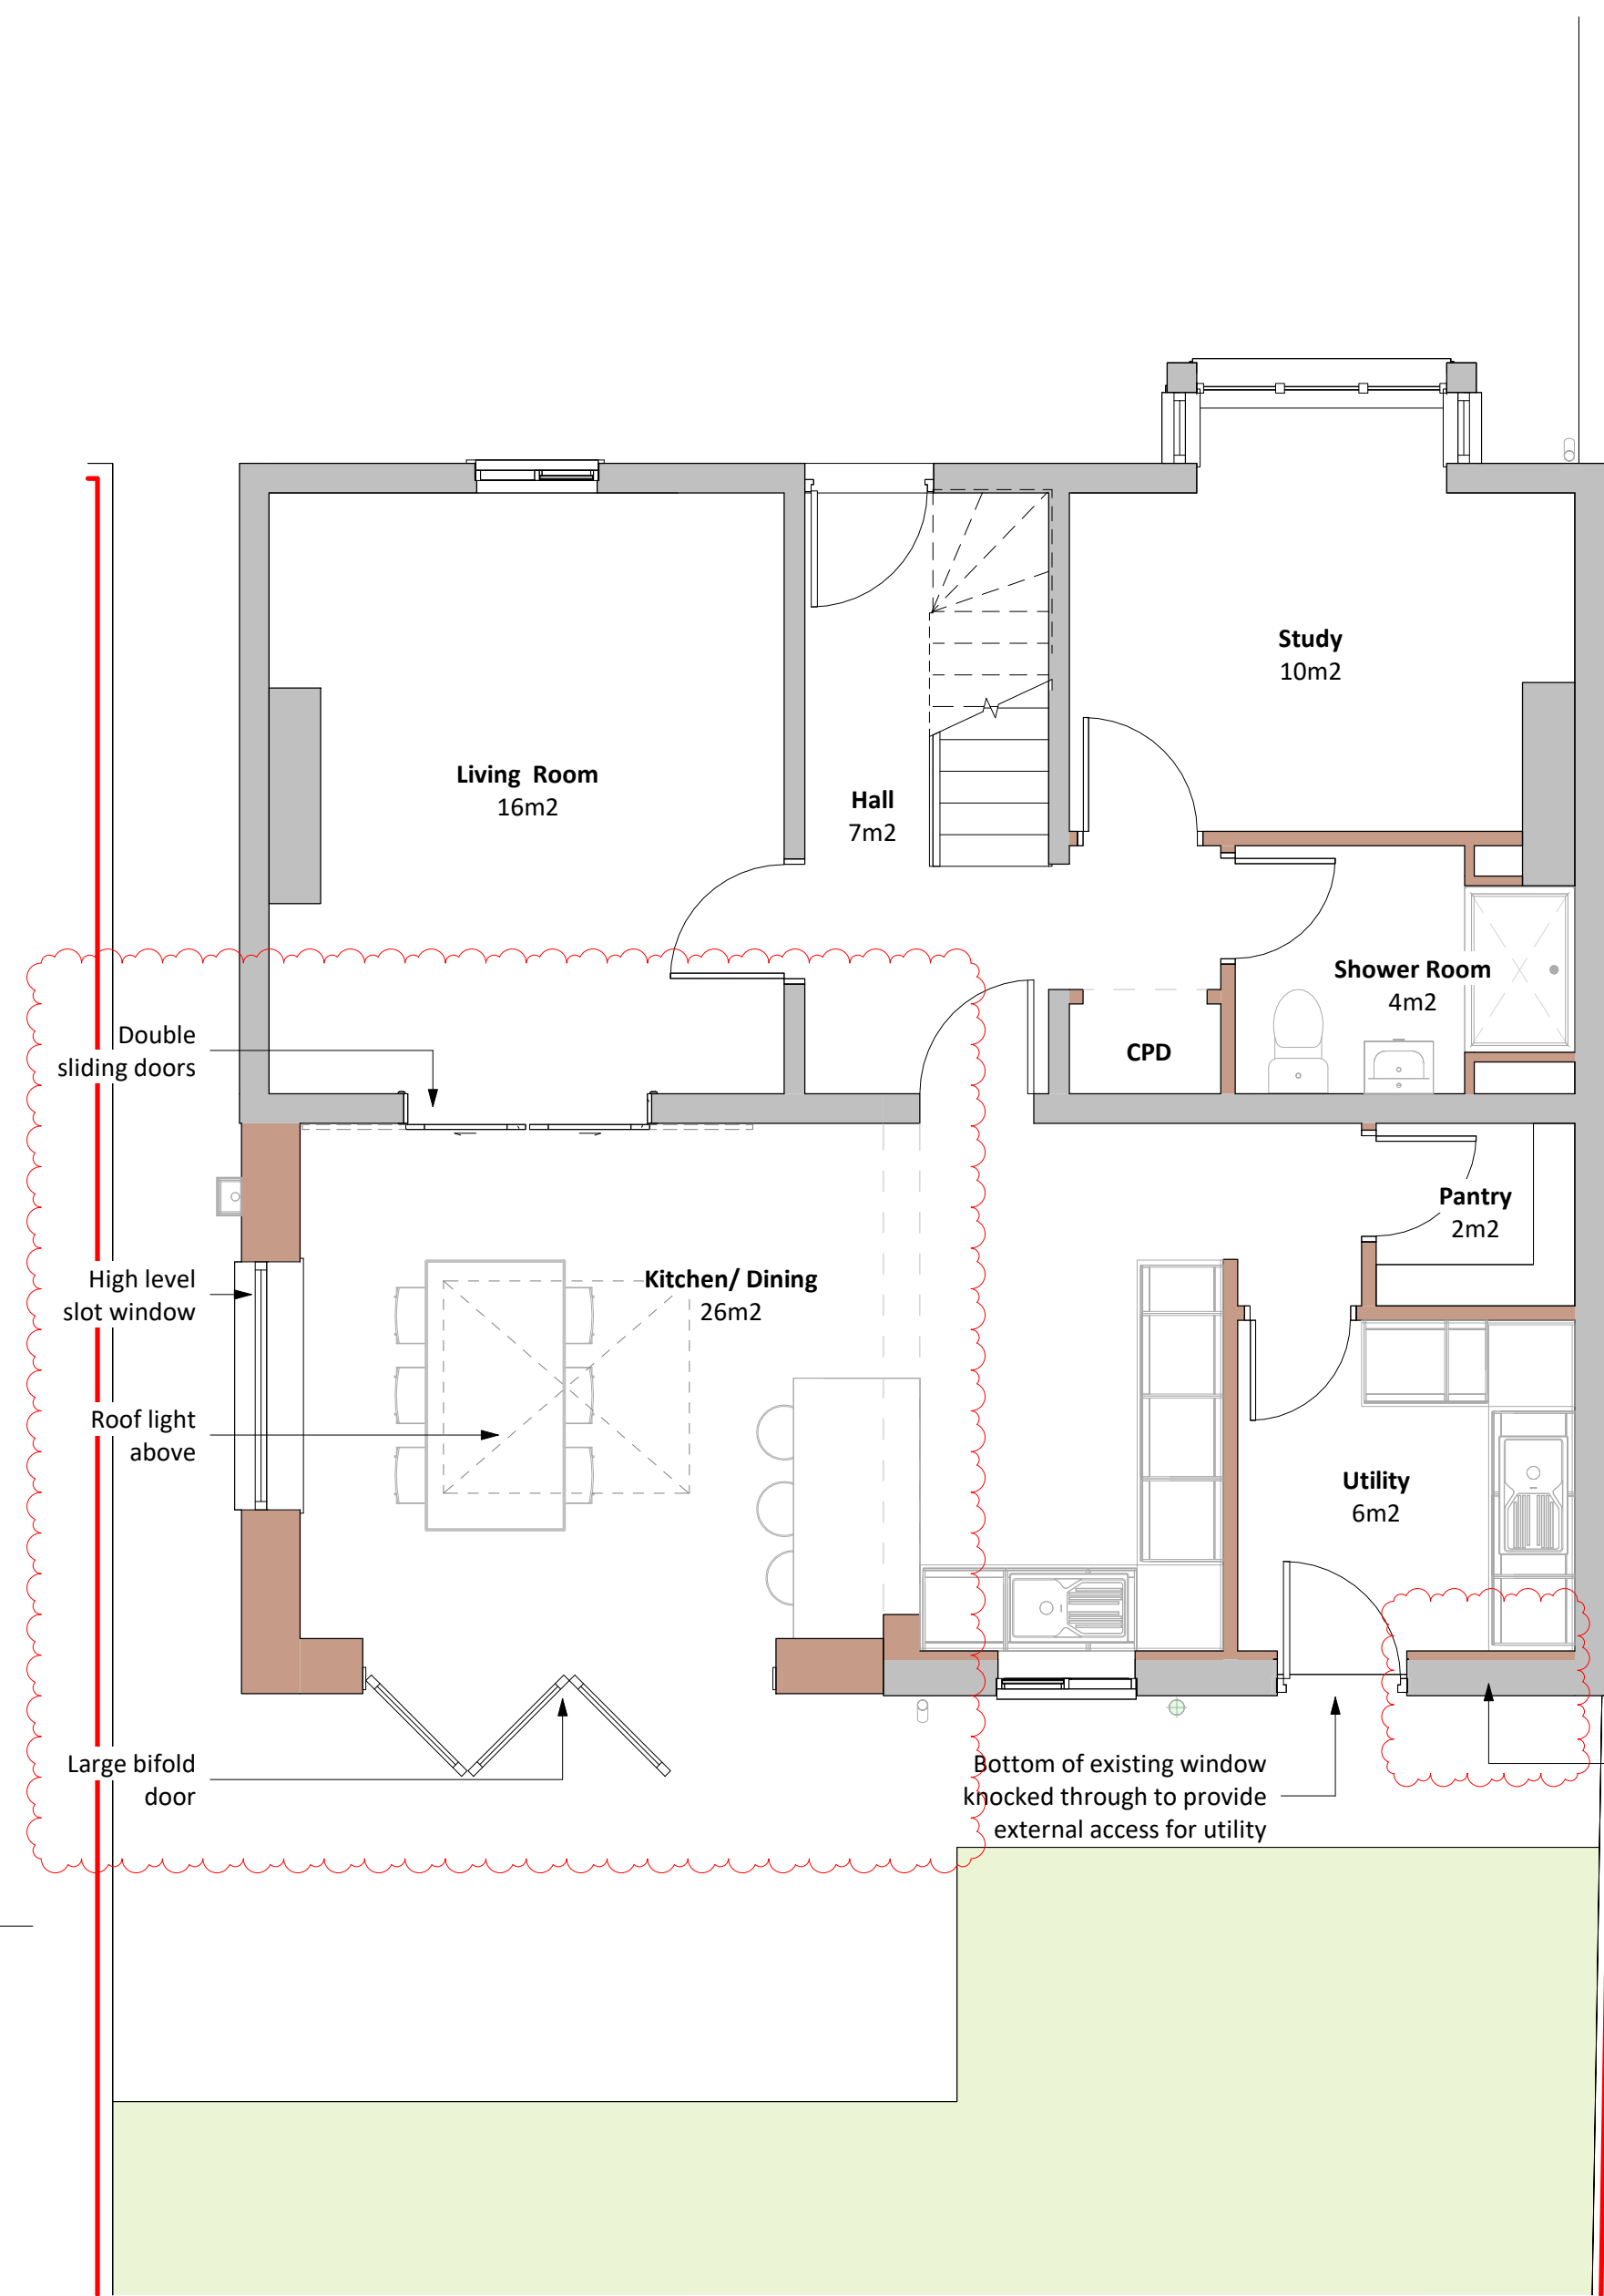


GF Proposed Ground Floor Plan
1 : 50

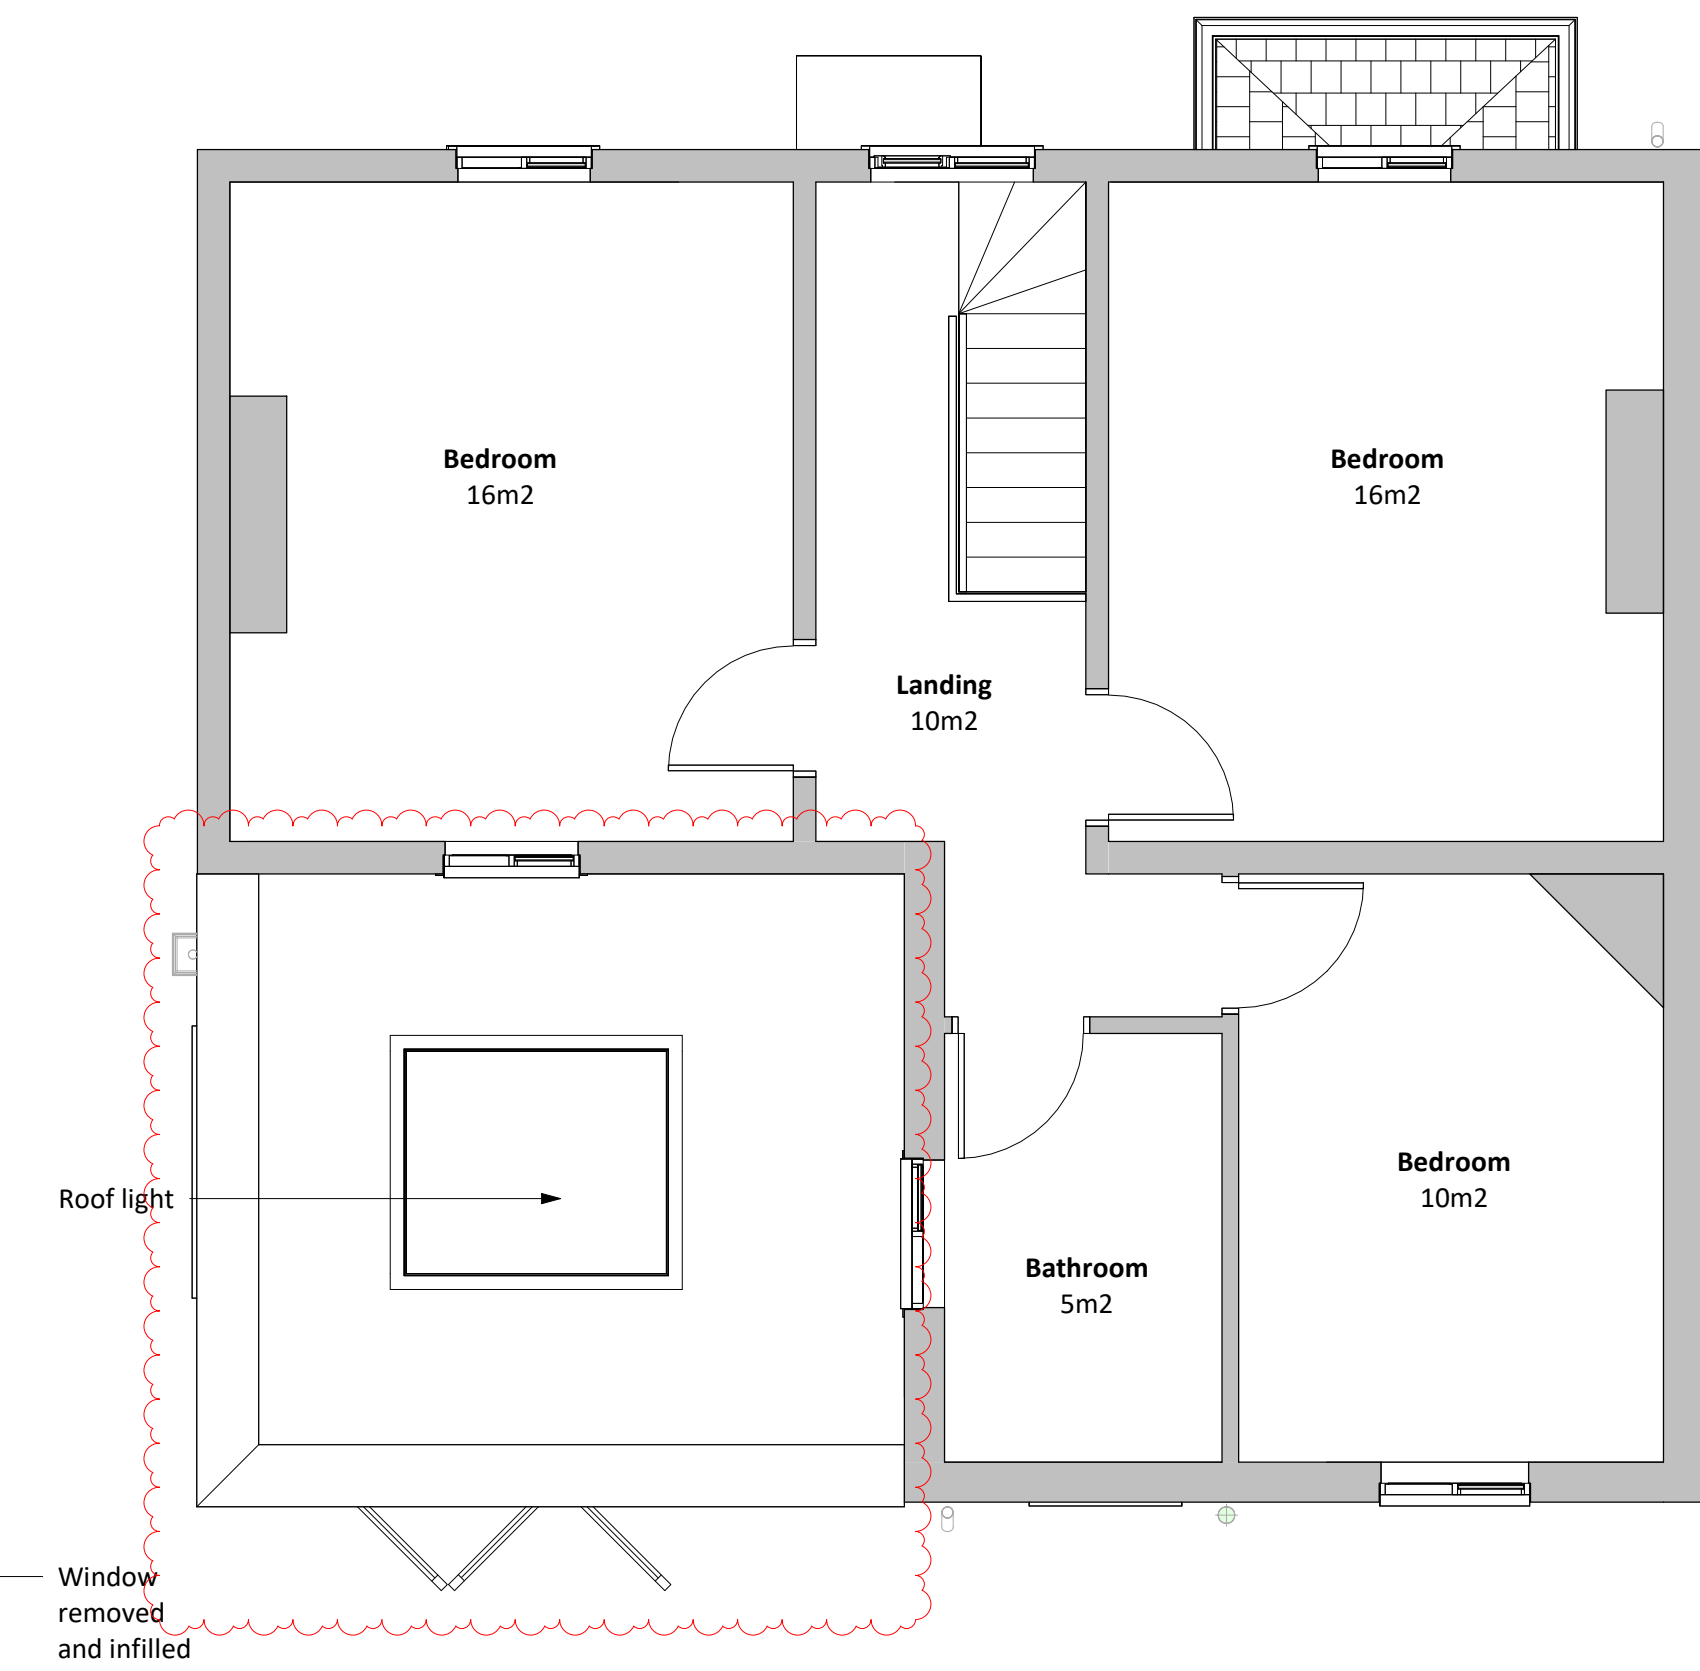



FF Proposed First Floor Plan
1 : 50

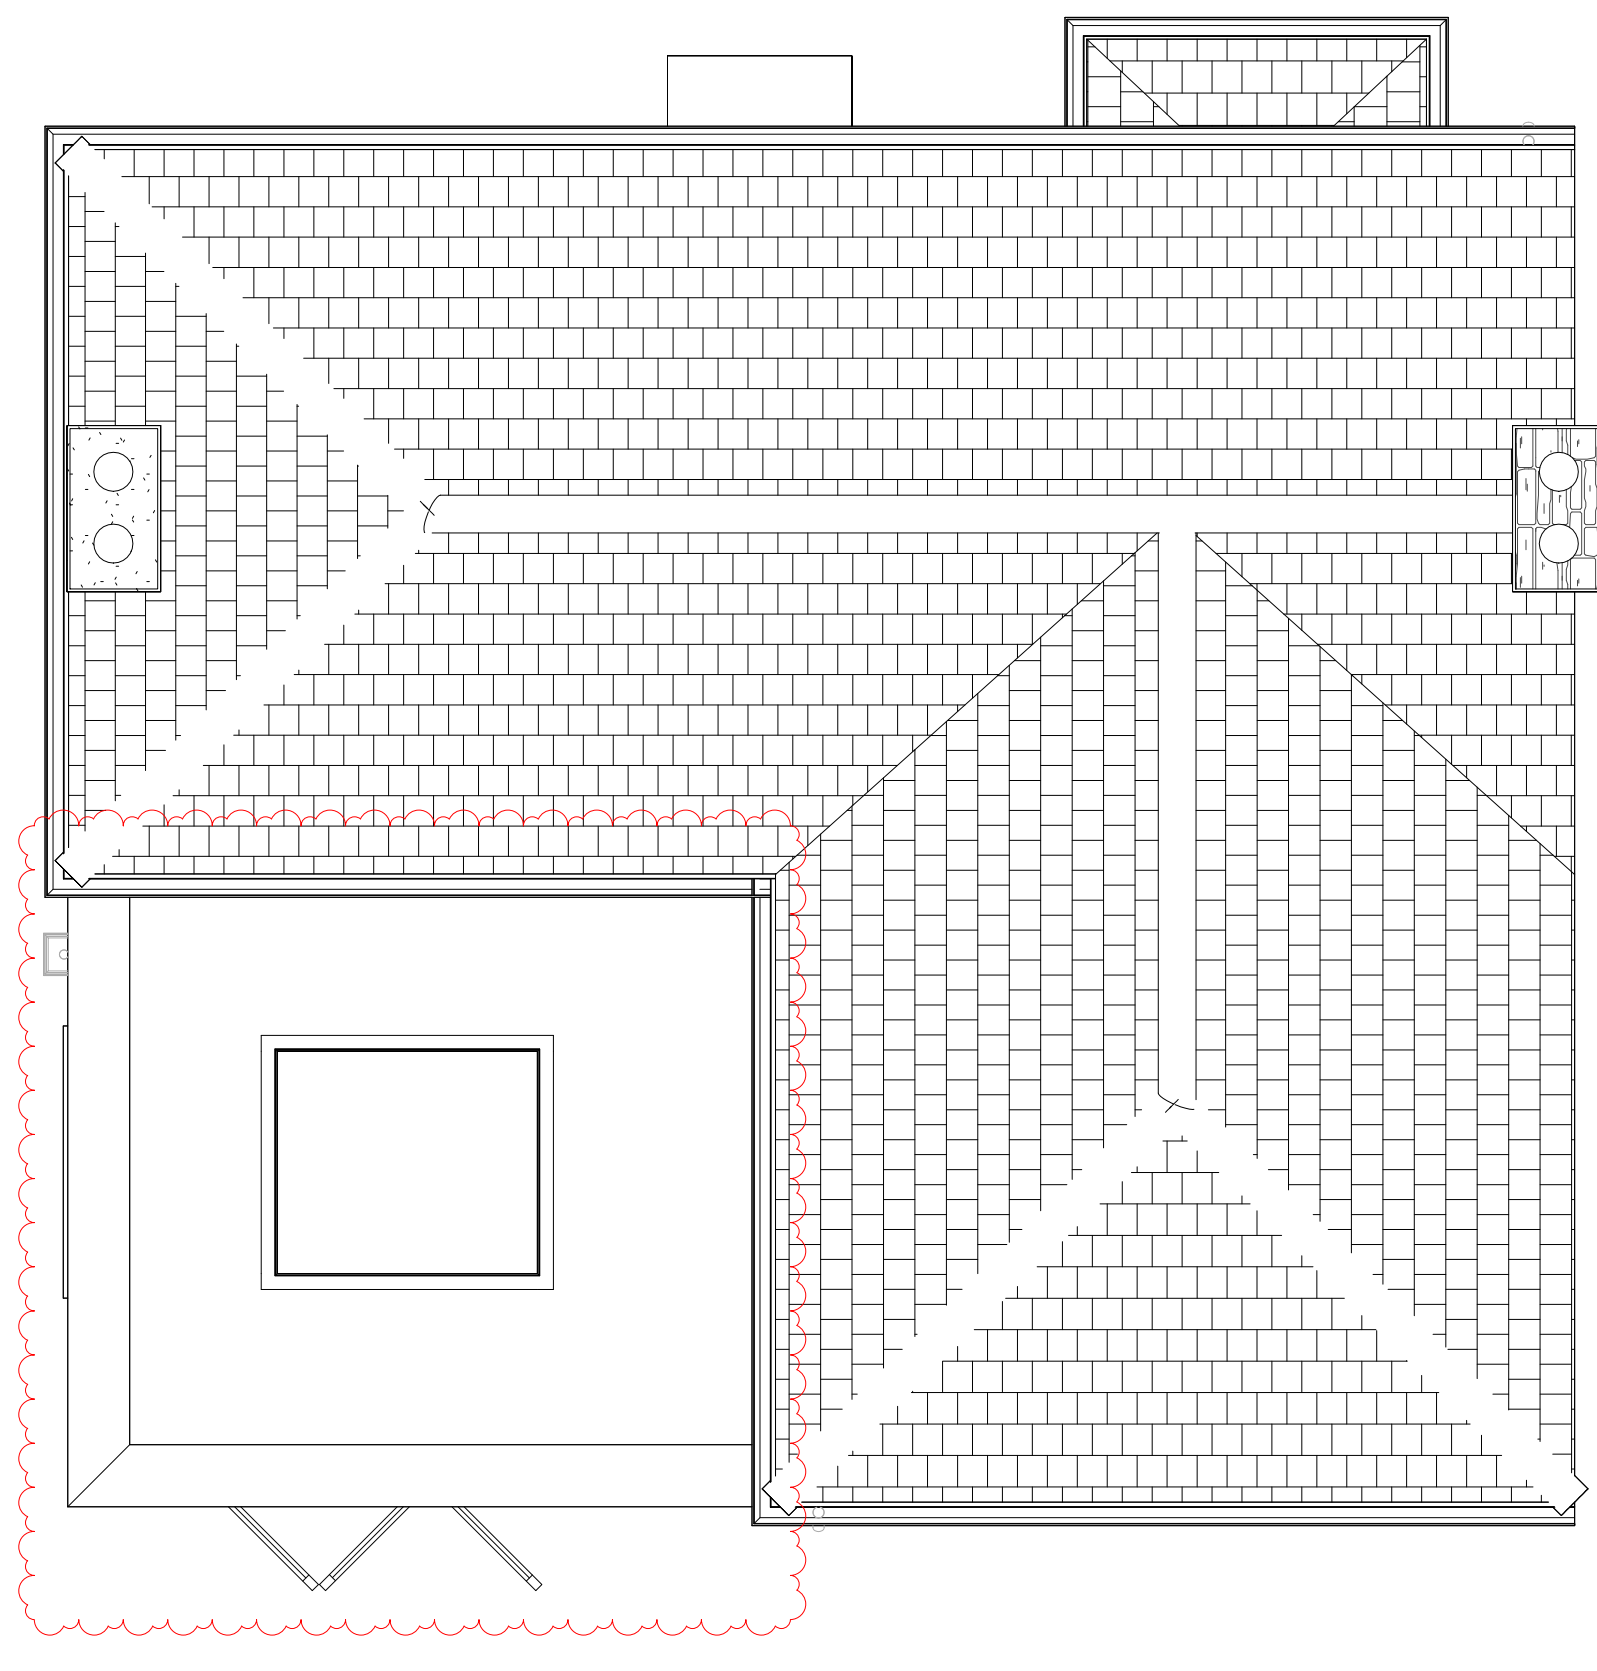

RP Proposed Roof Plan
1 : 50

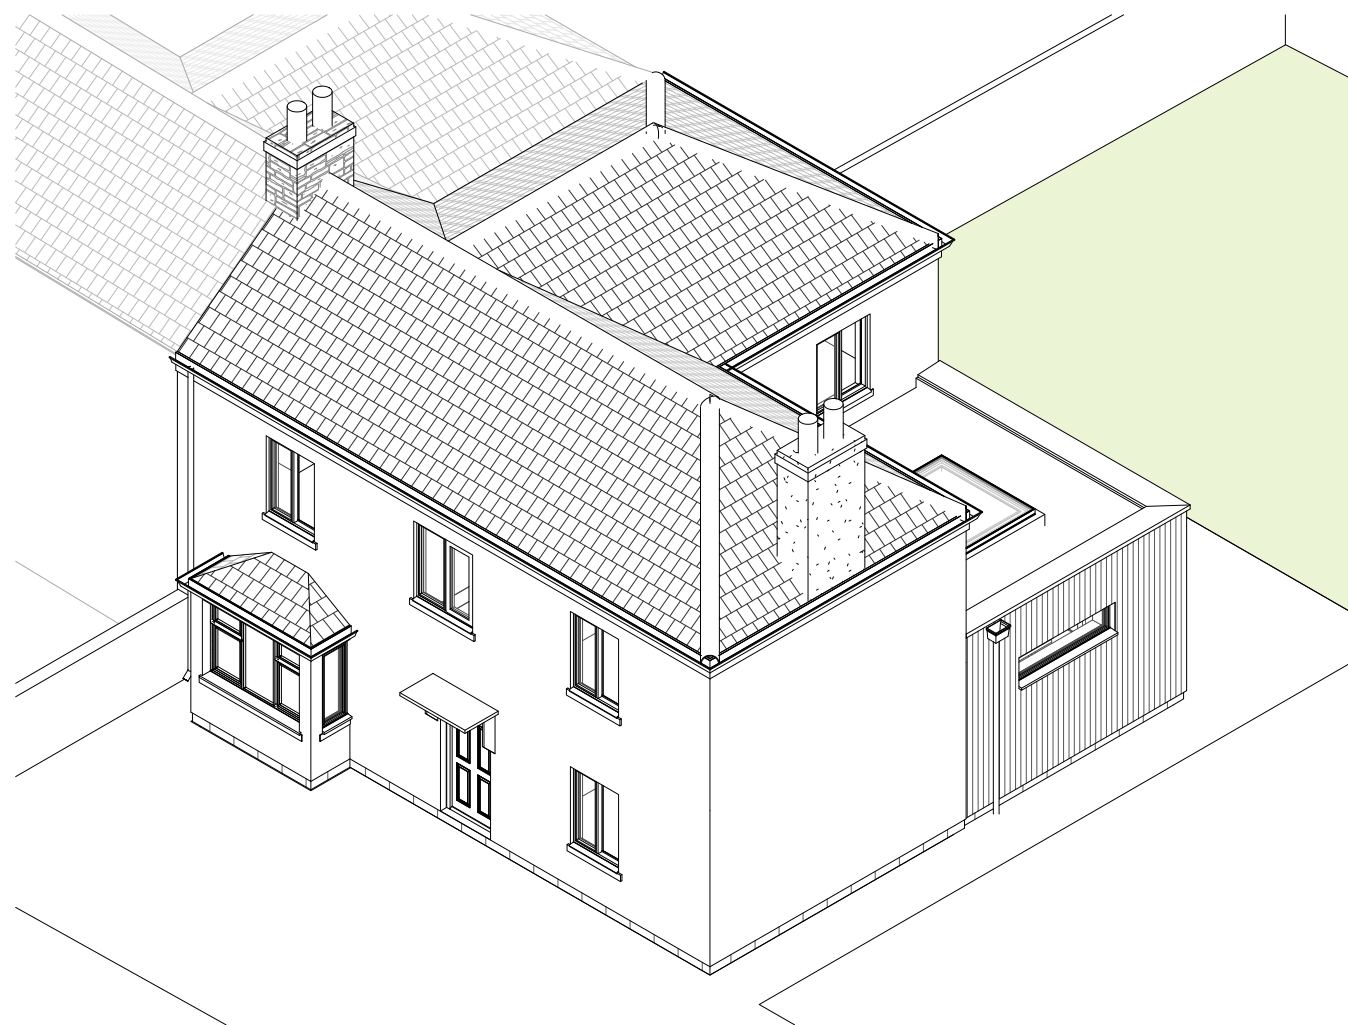

3D1 Proposed AXO Front

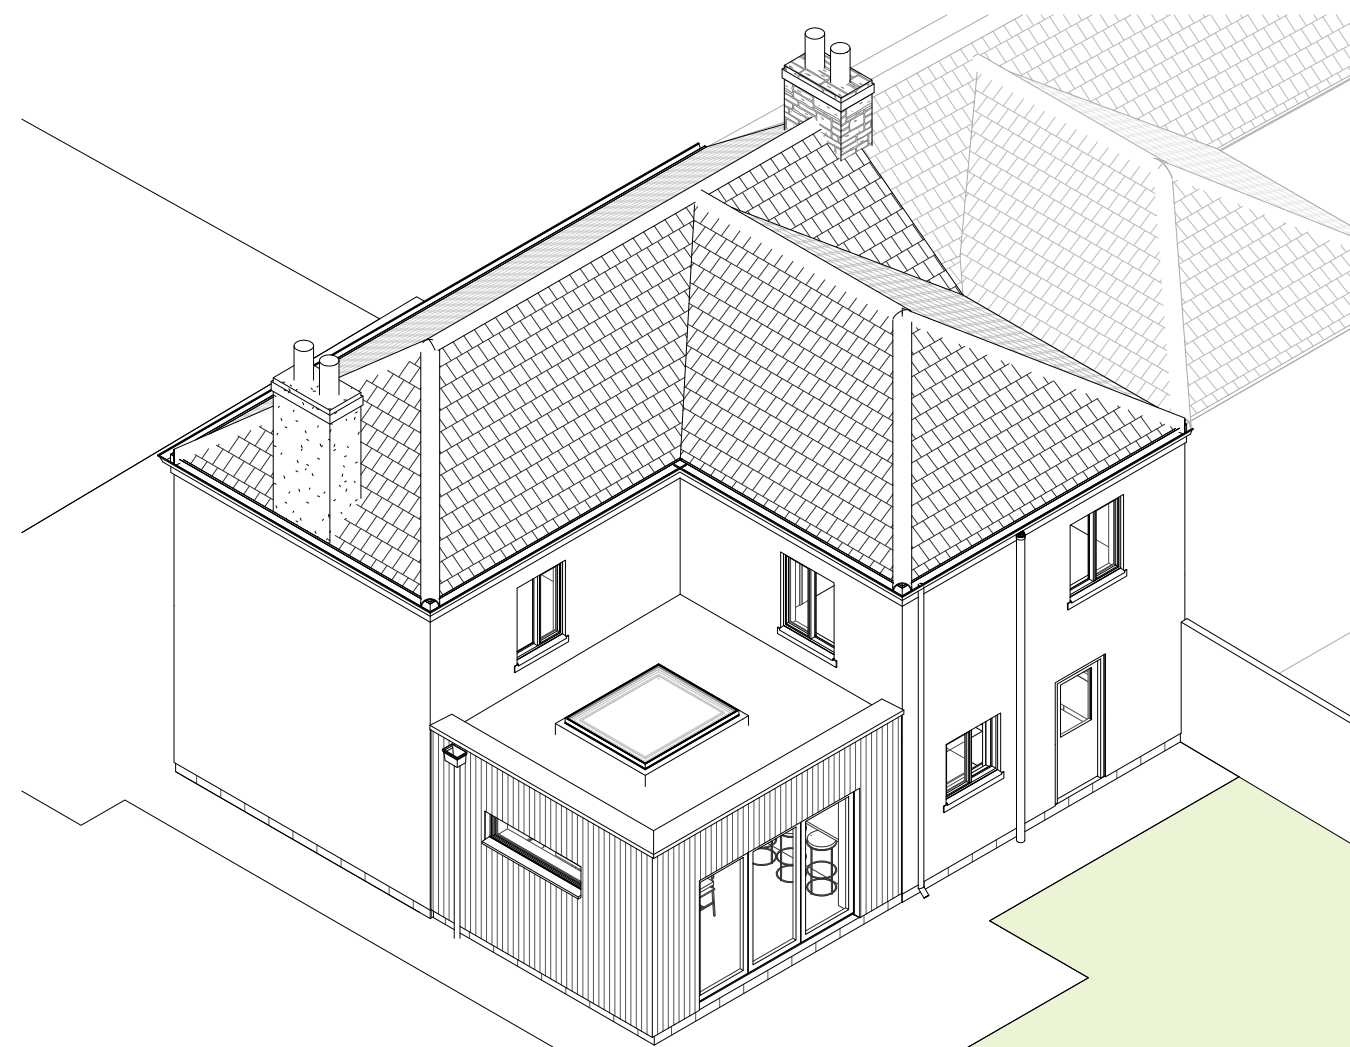 

3D2 Proposed AXO Back

PL	PL2	23.09.26	Planning Amendment Issuer	REVISED BY
PL	PL1	15.04.26	Planning Issue	MC
STATUS	REV	DATE	DESCRIPTION	CHECKED BY
CLIENT				ZW
Miss Louise Harrison				ORIGINATOR NO
131 Devizes Road, Hilperton, Trowbridge				709
BA14 7QJ				CONSULTANT



21 Langley Road Trowbridge Wiltshire BA14 0LL
Tel: 01225 342837
Mobiles: 07831 817906 & 07789 744420

PROJECT
Single-Storey Extension and Internal Layout
Alterations
131 Devizes Road, Hilperton, Trowbridge

DRAWING TITLE
Proposed Plans

SUITABILITY STATUS	SCALE
PL : PLANNING	As indicated @ A1
YEAR DESIGNER PROJECT NUMBER SHEET NUMBER	REVISION
25-SZ-709-1000	PL2