

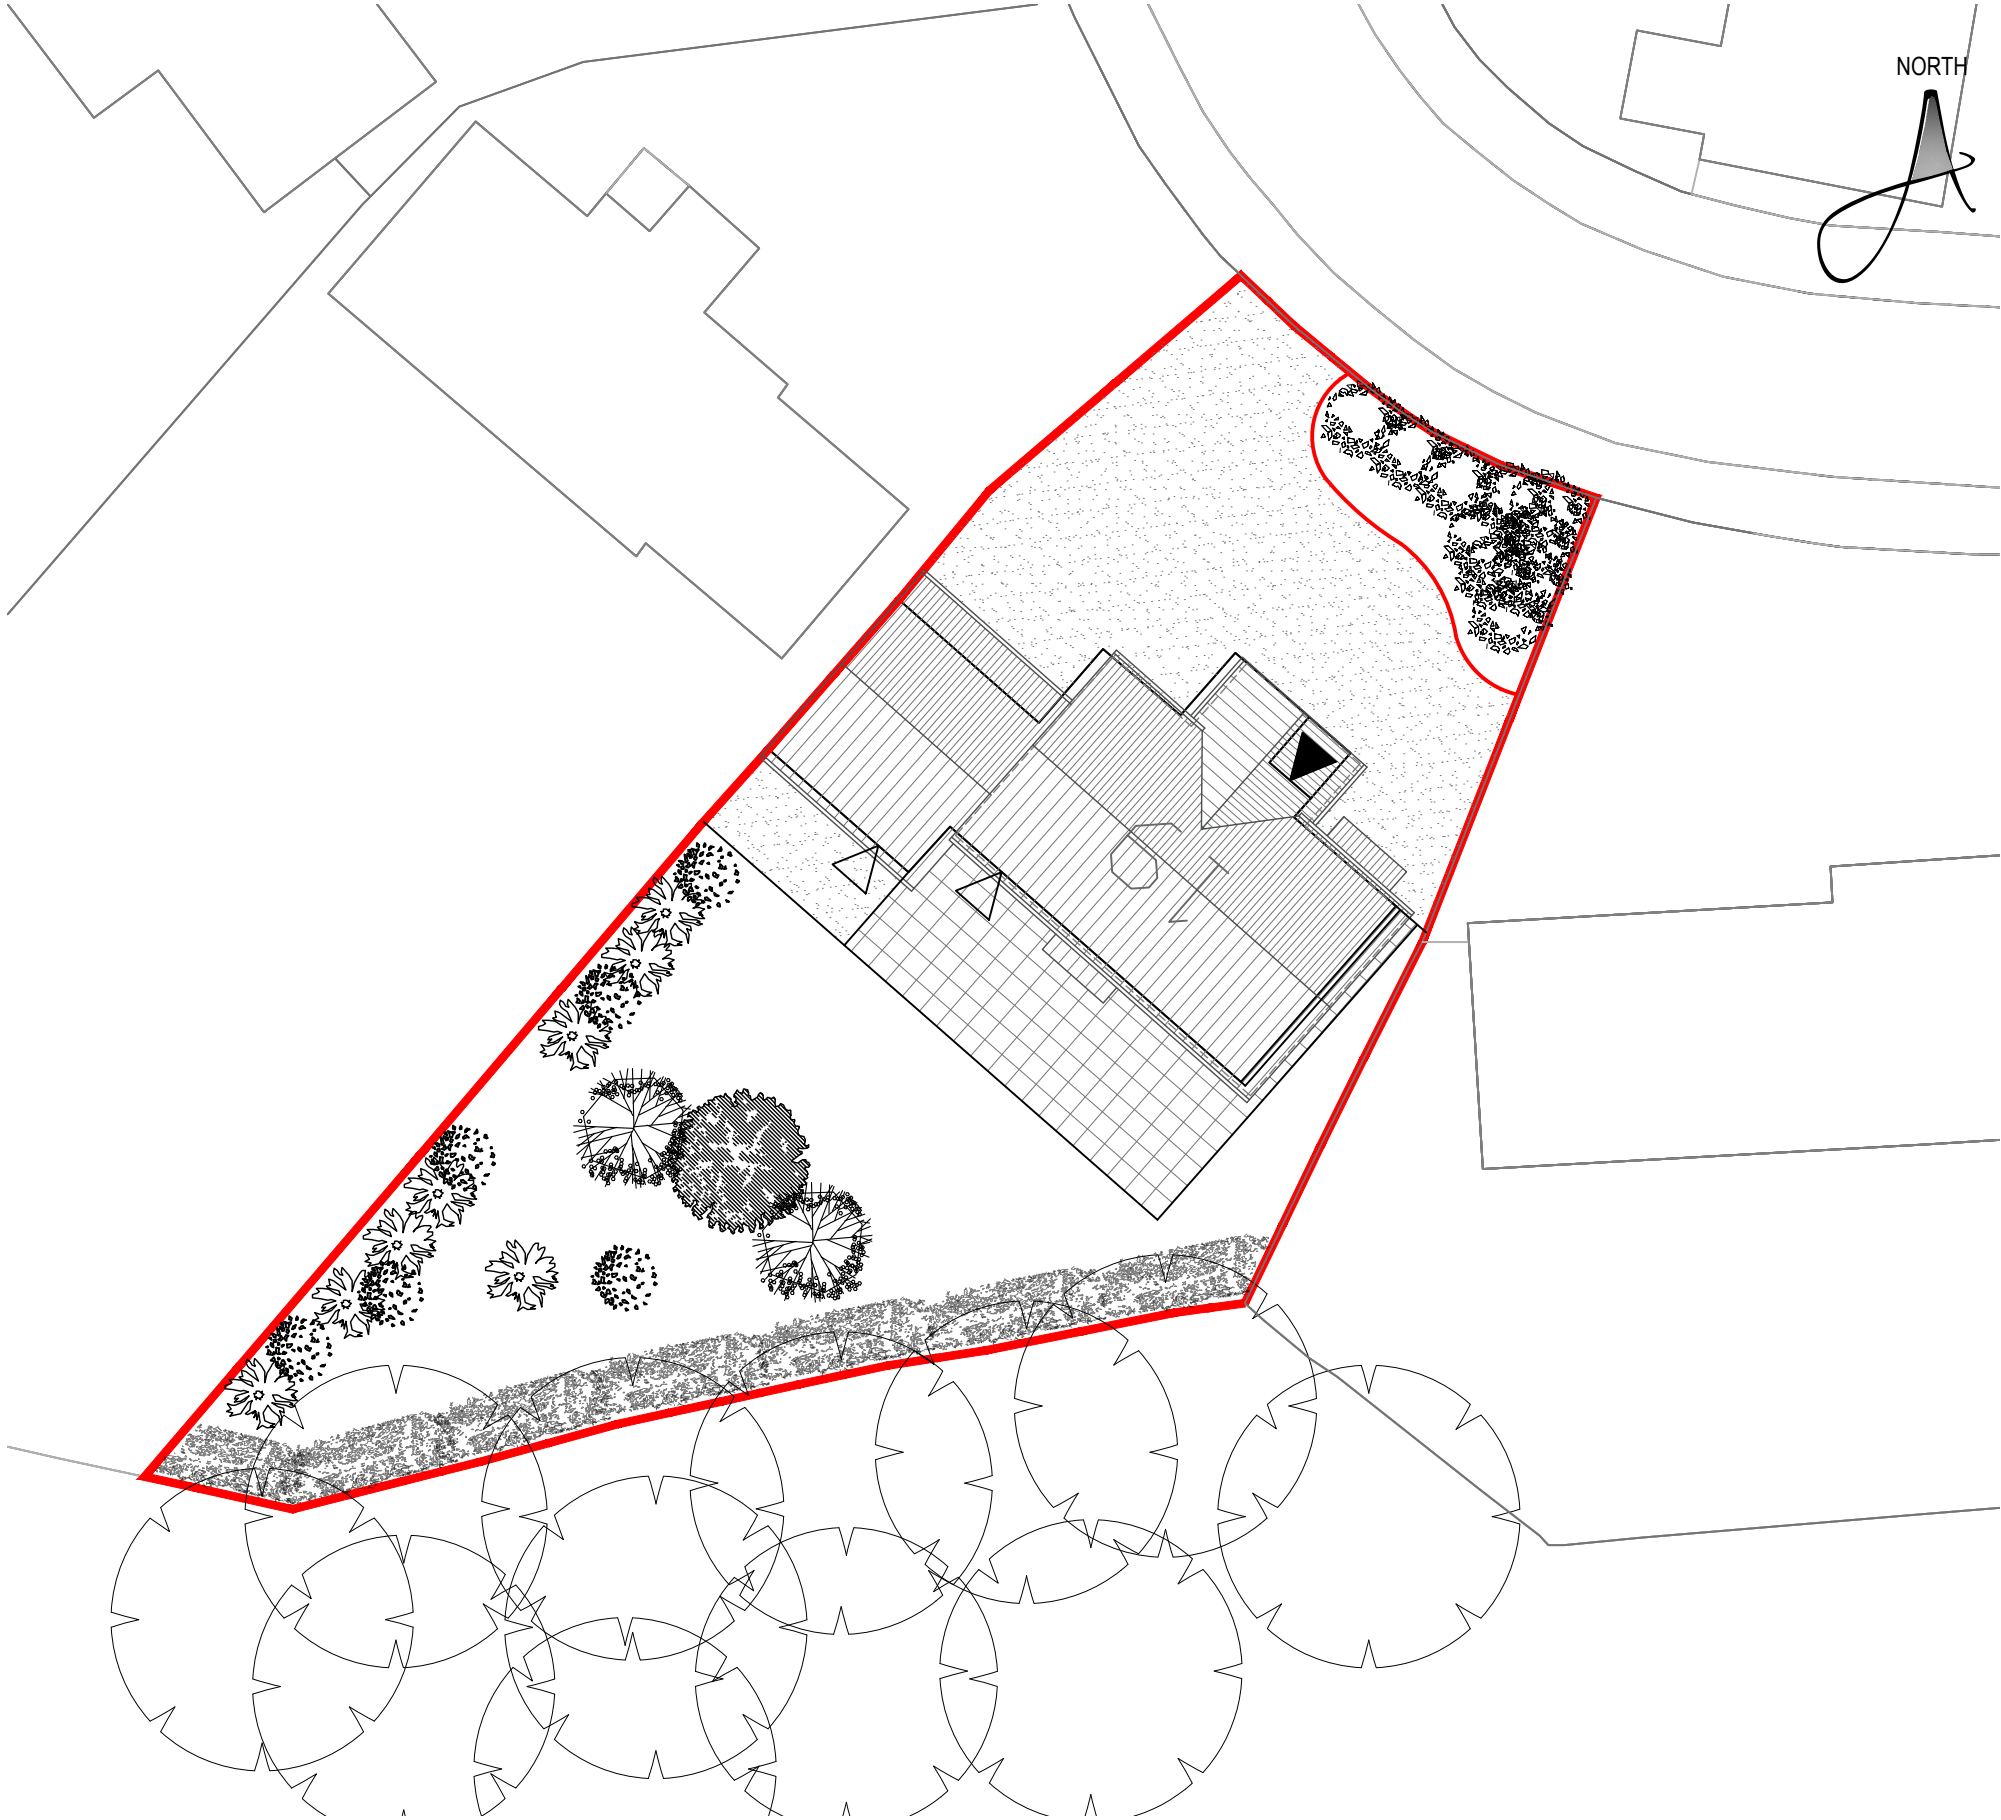



* COPYRIGHT.
DO NOT SCALE EXCEPT FOR PLANNING PURPOSES.
CHECK ALL DIMENSIONS ON SITE.
THIS DRAWING IS ONLY TO BE USED ON THE SITE
FOR WHICH DESIGNED.

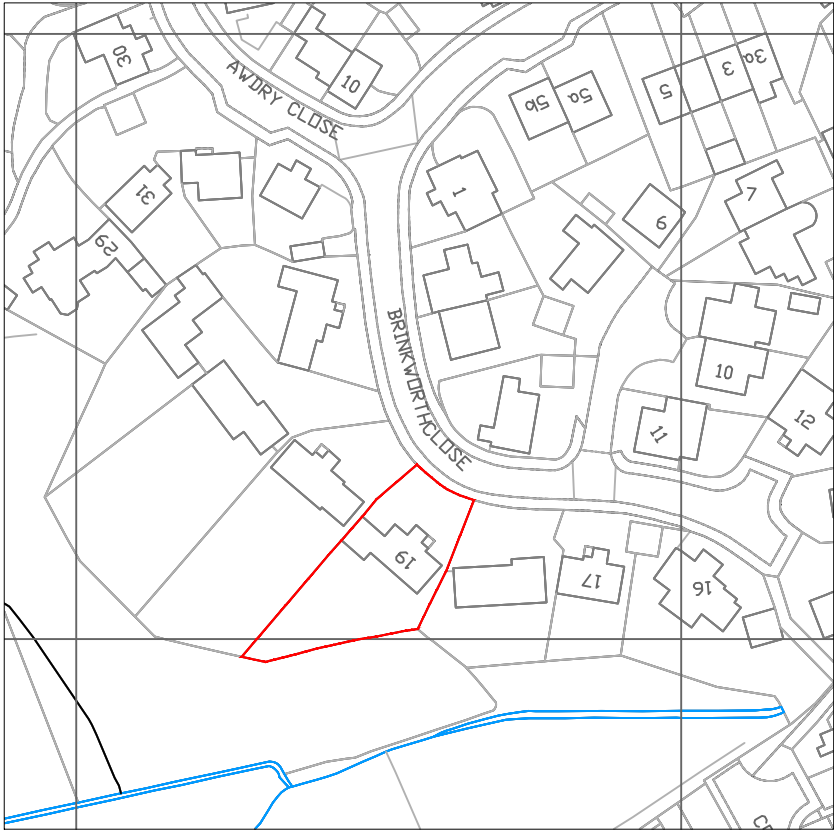

EXISTING SITE PLAN

 

SITE LOCATION PLAN

 

LEGEND

- Site Boundary
- Existing tree planting.
- Existing greenery.
- Access Door
- Primary Access Door

REVISIONS		DATE
CLIENT: MR & MRS PATRICK		
PROJECT: PROPOSED SINGLE STOREY REAR EXTENSION TOGETHER WITH EXTERNAL ALTERATIONS AT: 19 BRINKWORTH CLOSE CHIPPENHAM WILTSHIRE, SN14 0TL		
TITLE: EXISTING SITE PLAN SITE LOCATION PLAN		
DRAWN: ND	SCALES @ A3:	
CHECKED: JA	1:200,	
DATE: JUL 26	1:1250	
DRG No: AA/26/18/01	REV.: -	

Armstrong
architecture

THE OLD BAKEHOUSE, 21 TIMBER STREET,
CHIPPENHAM, WILTSHIRE, SN15 3BS
01249 404 004 info@armstrongarchitecture.co.uk