




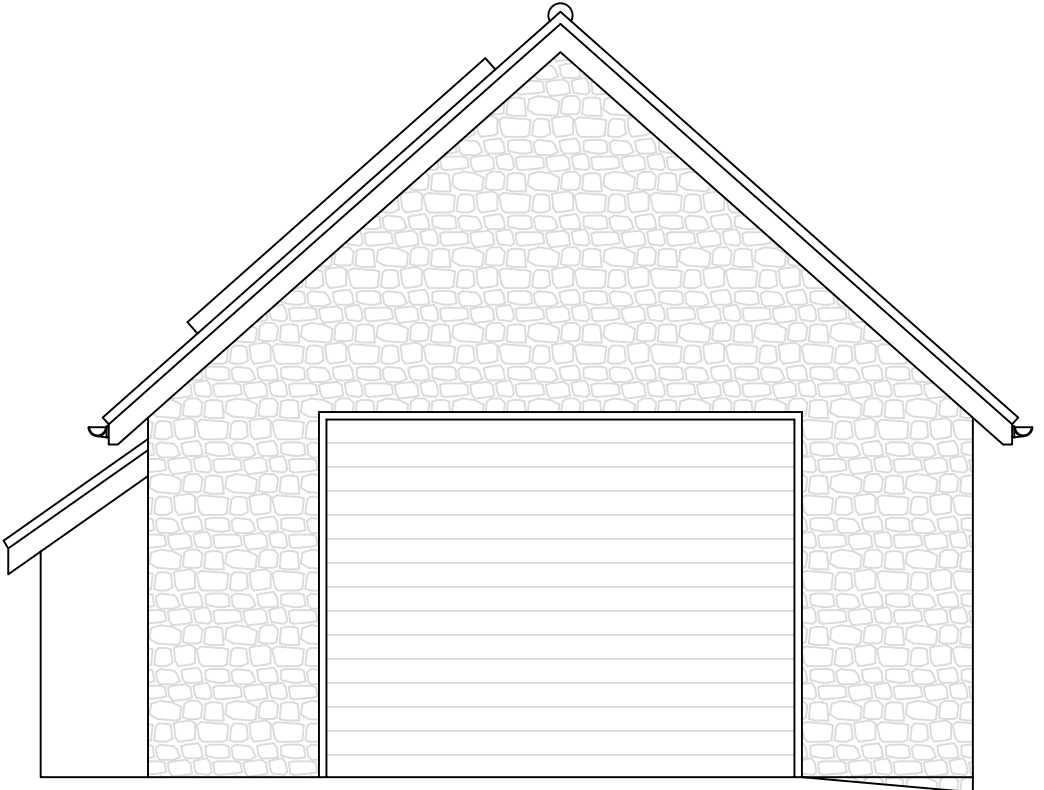


Existing Front (North) Elevation 1:50

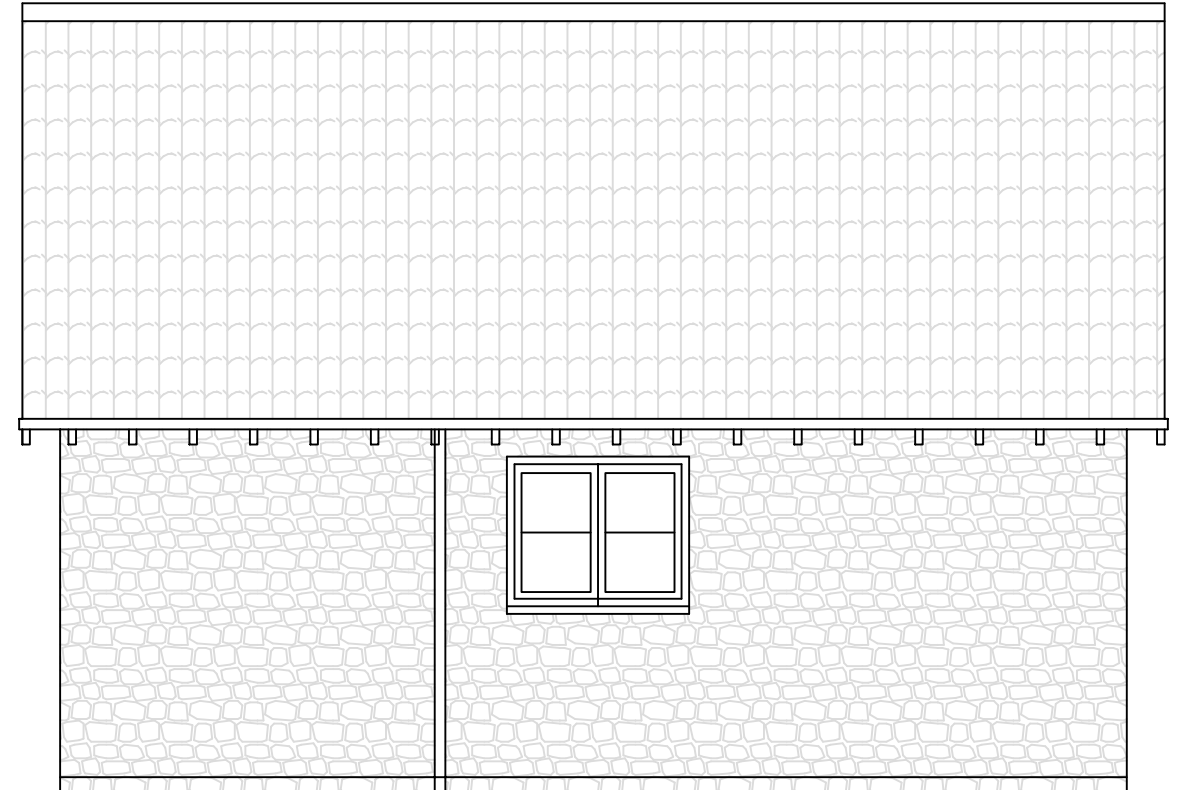


Existing Side (West) Elevation 1:50

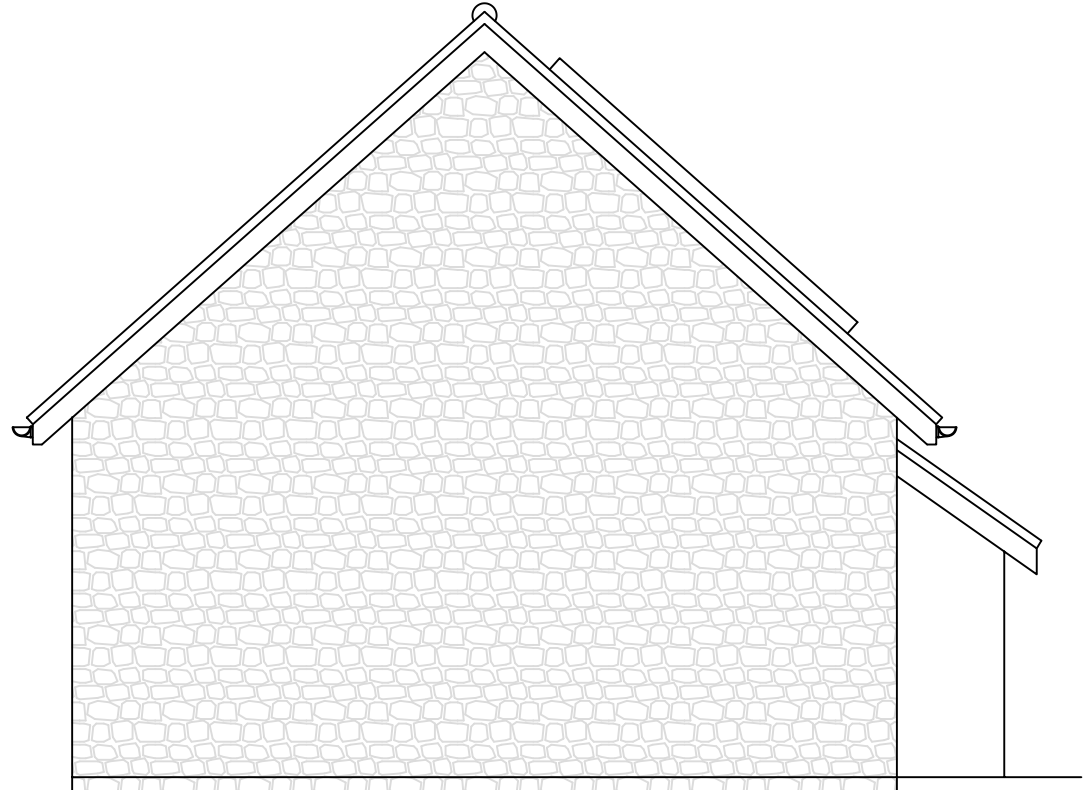


Existing Rear (South) Elevation 1:50

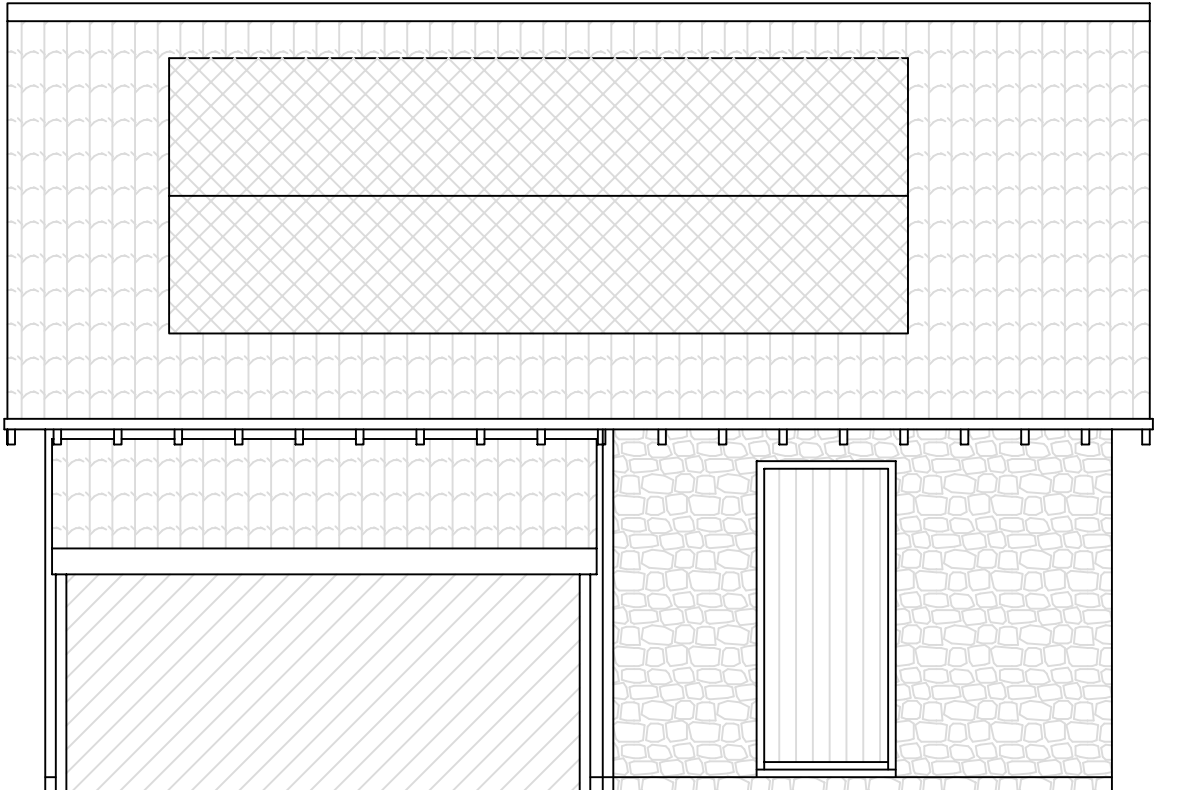


Existing Side (East) Elevation 1:50

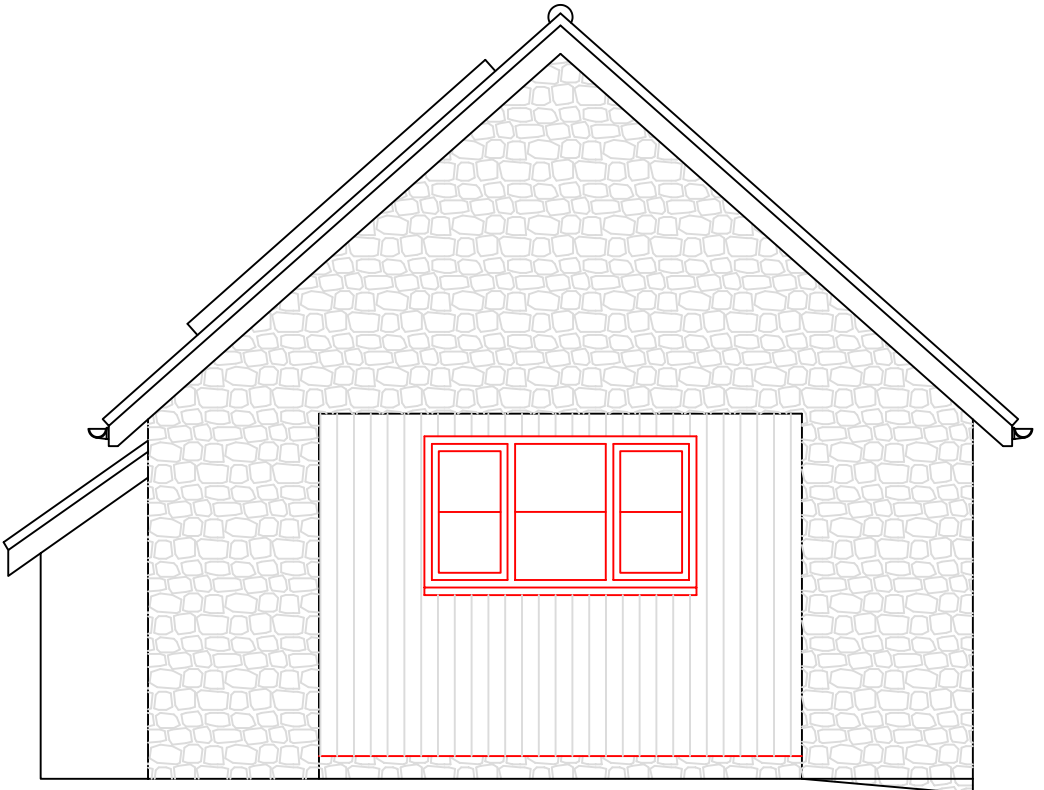


Proposed Front (North) Elevation 1:50

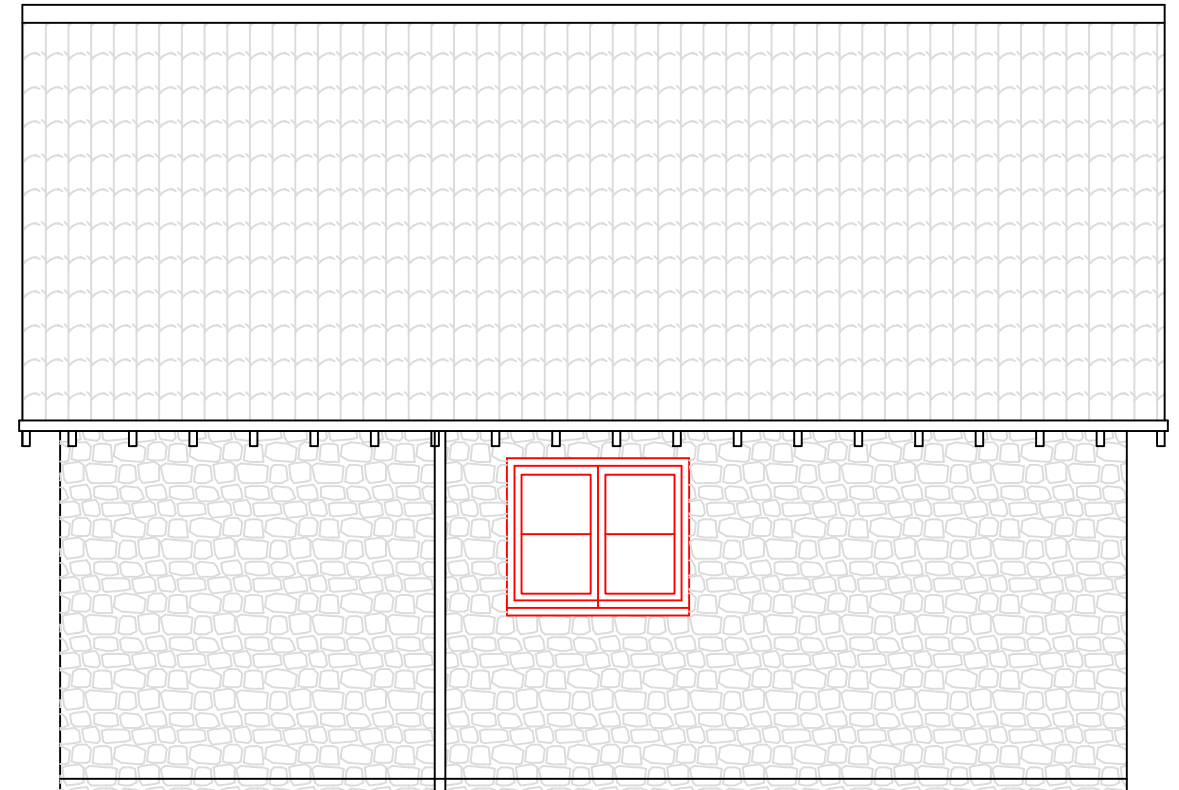

Proposed Side (West) Elevation 1:50


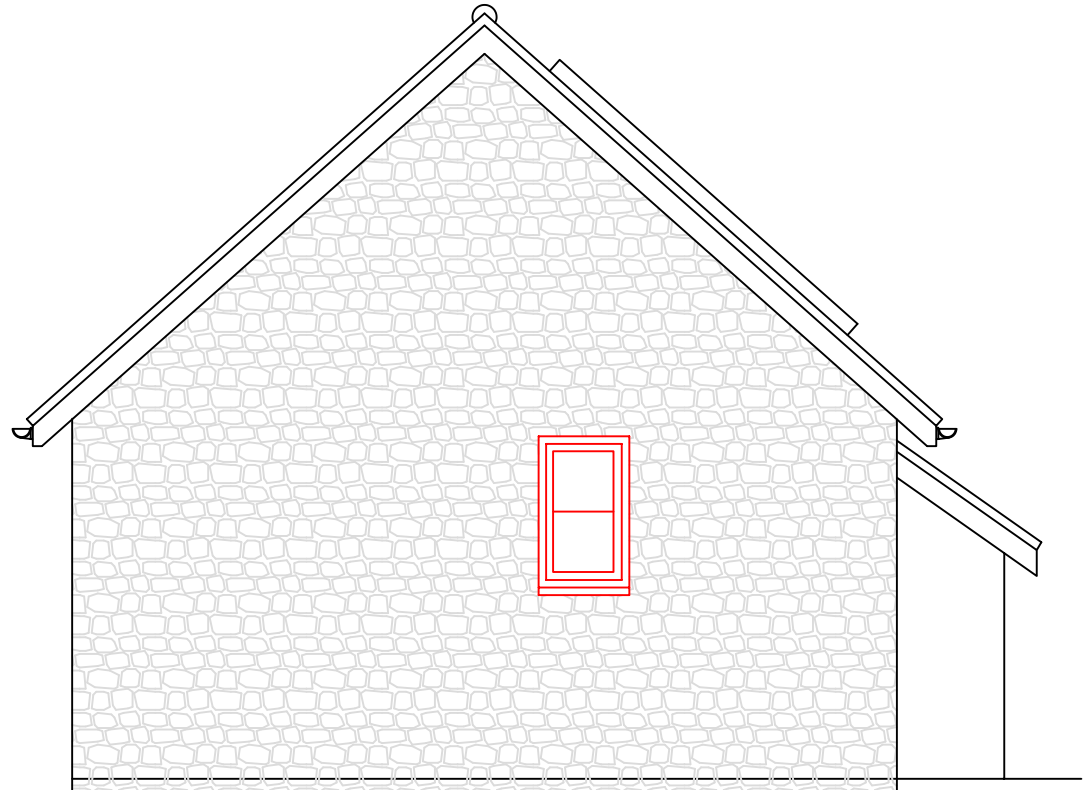


Proposed Rear (South) Elevation 1:50


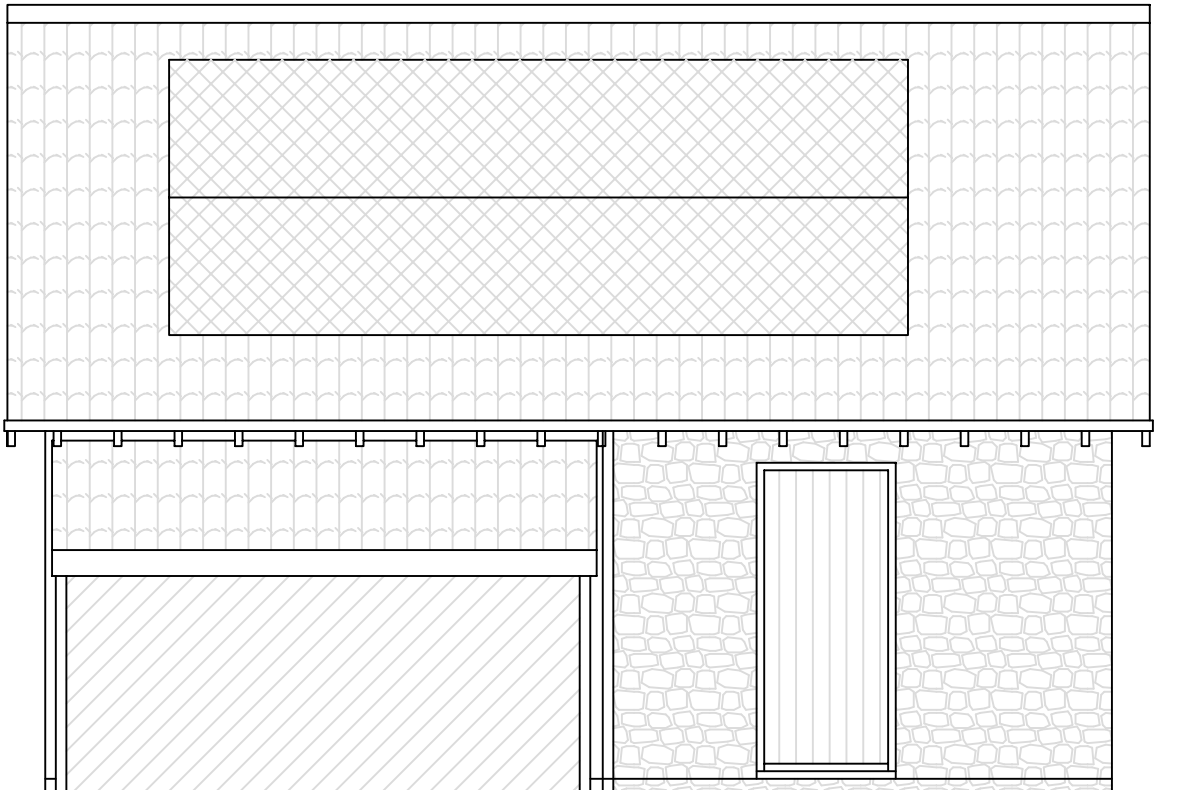


Proposed Side (East) Elevation 1:50


Building Materials:-  
Walls:- Timber cladding infill  
Windows & Doors:- Painted timber

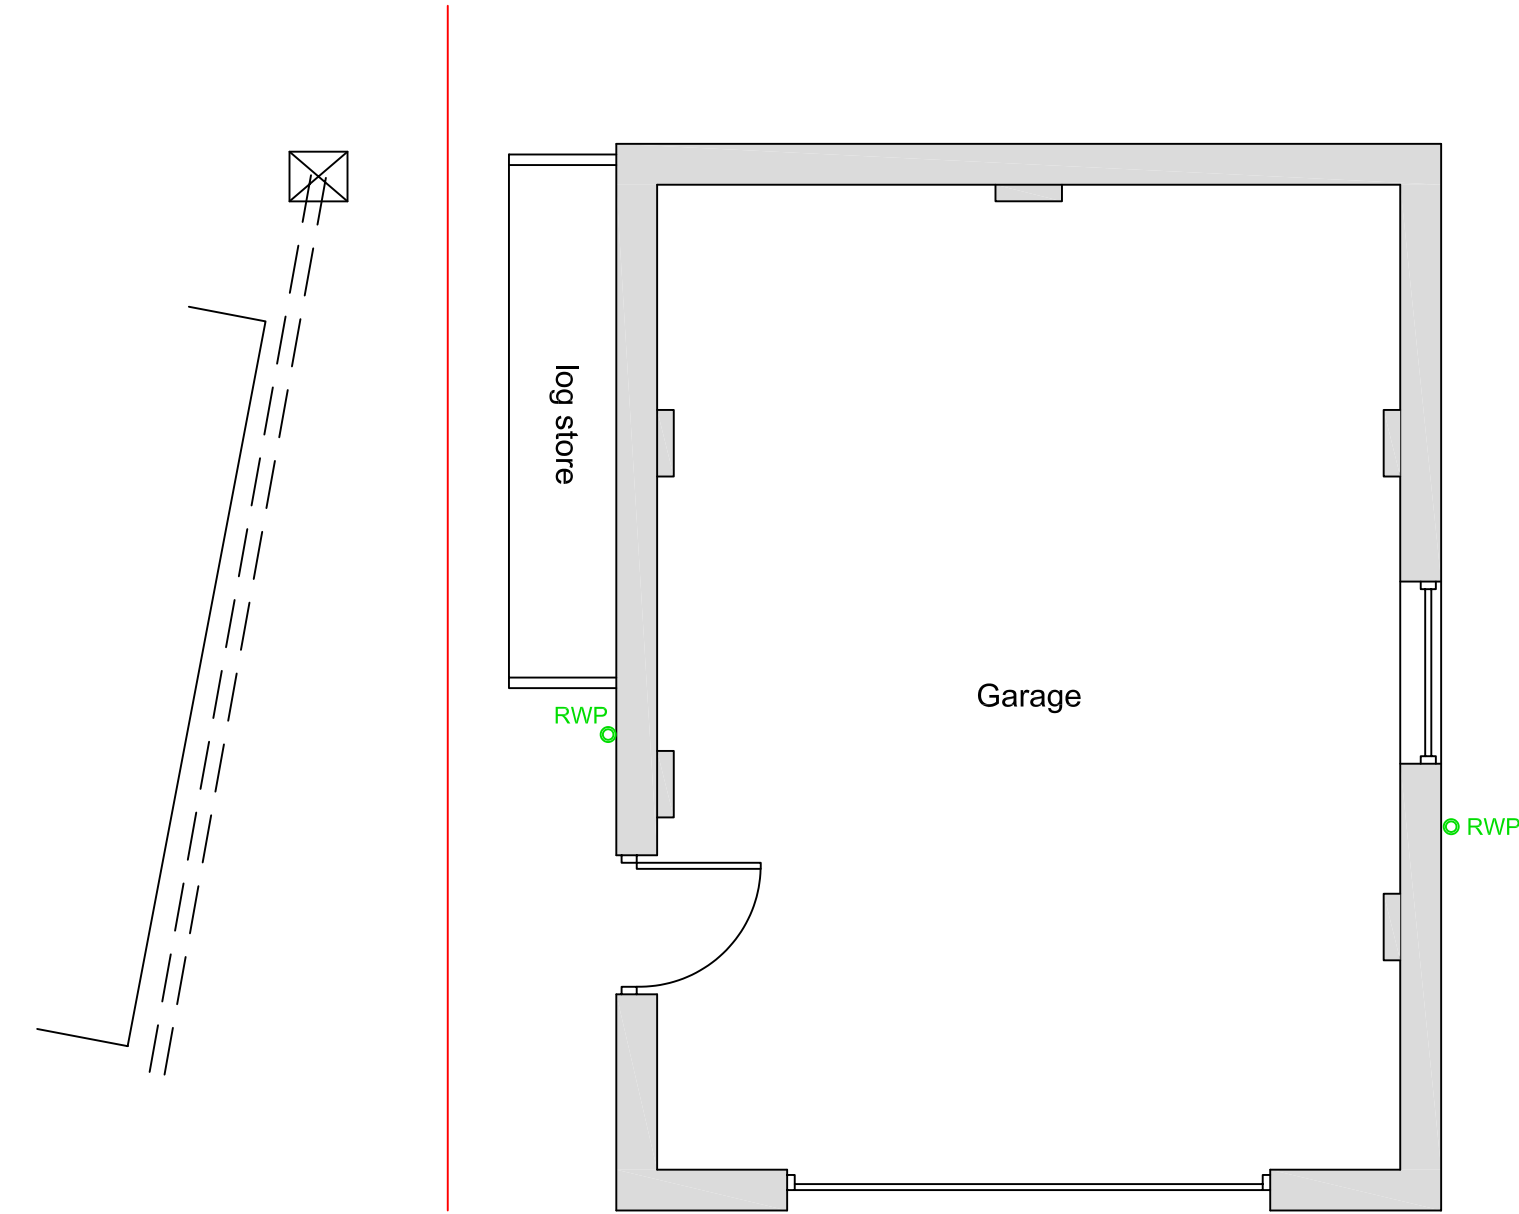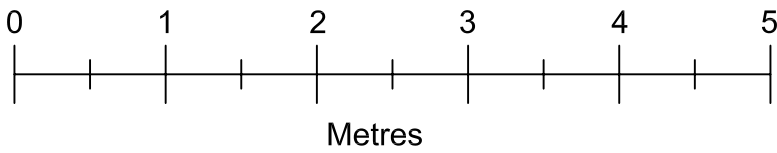

Existing Ground Floor Plan 1:50

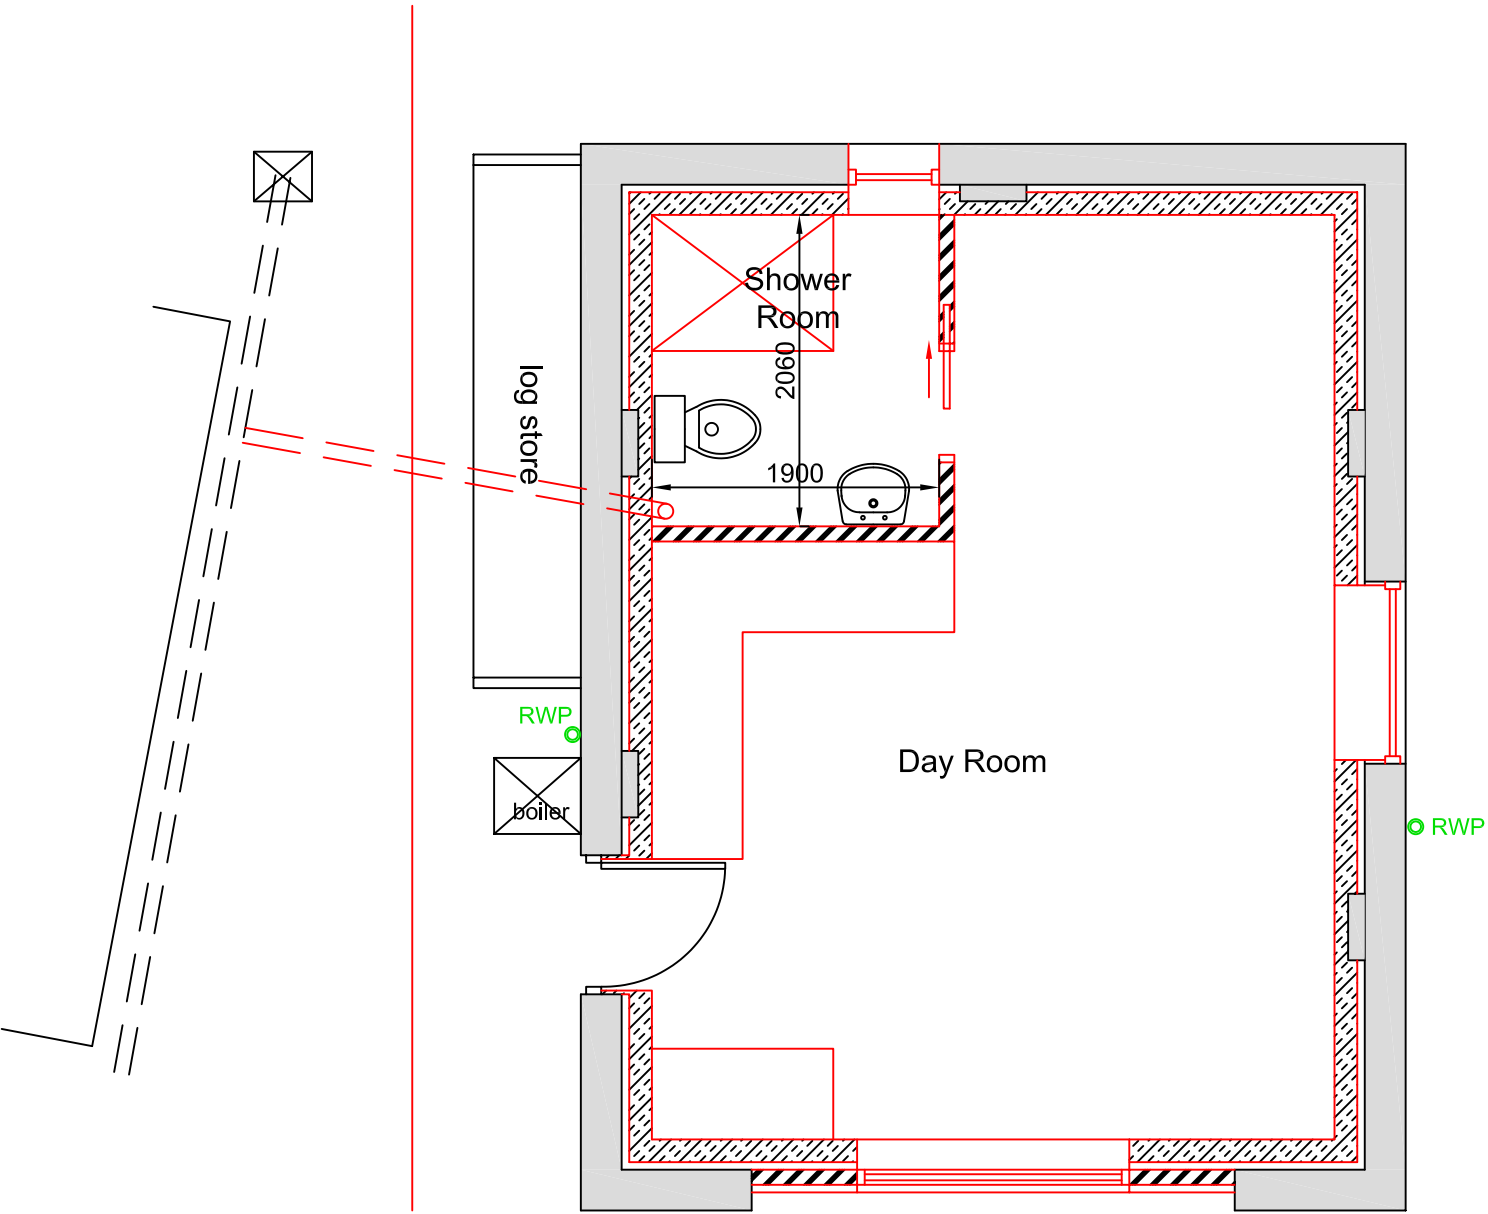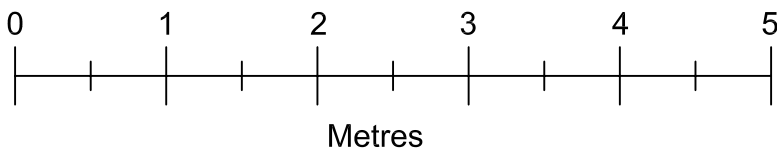

Proposed Ground Floor Plan 1:50

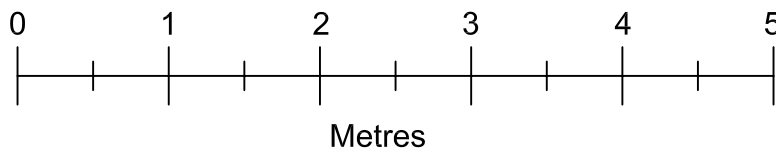

|   |                             |                                             |
|---|-----------------------------|---------------------------------------------|
| <u>Drawn by</u>   | A Harlow & Son 01225 938329 |                                             |
| <u>Proposed Conversion of Garage into Ancillary Accommodation for</u><br><u>Mr &amp; Mrs D Mathias at</u><br><u>Thingley Bridge Cottage</u><br><u>Thingley</u><br><u>Corsham</u><br><u>Wiltshire</u><br><u>SN13 9QL</u> |                             |                                             |
| A1 Papersize   |                             |                                             |
| <u>Scale</u>   | 1:100, 1:50                 | <u>Drawing No AH2026/77</u><br>Sheet 1 of 2 |
| <u>Date</u>   | 9th Sept 2026               |                                             |