



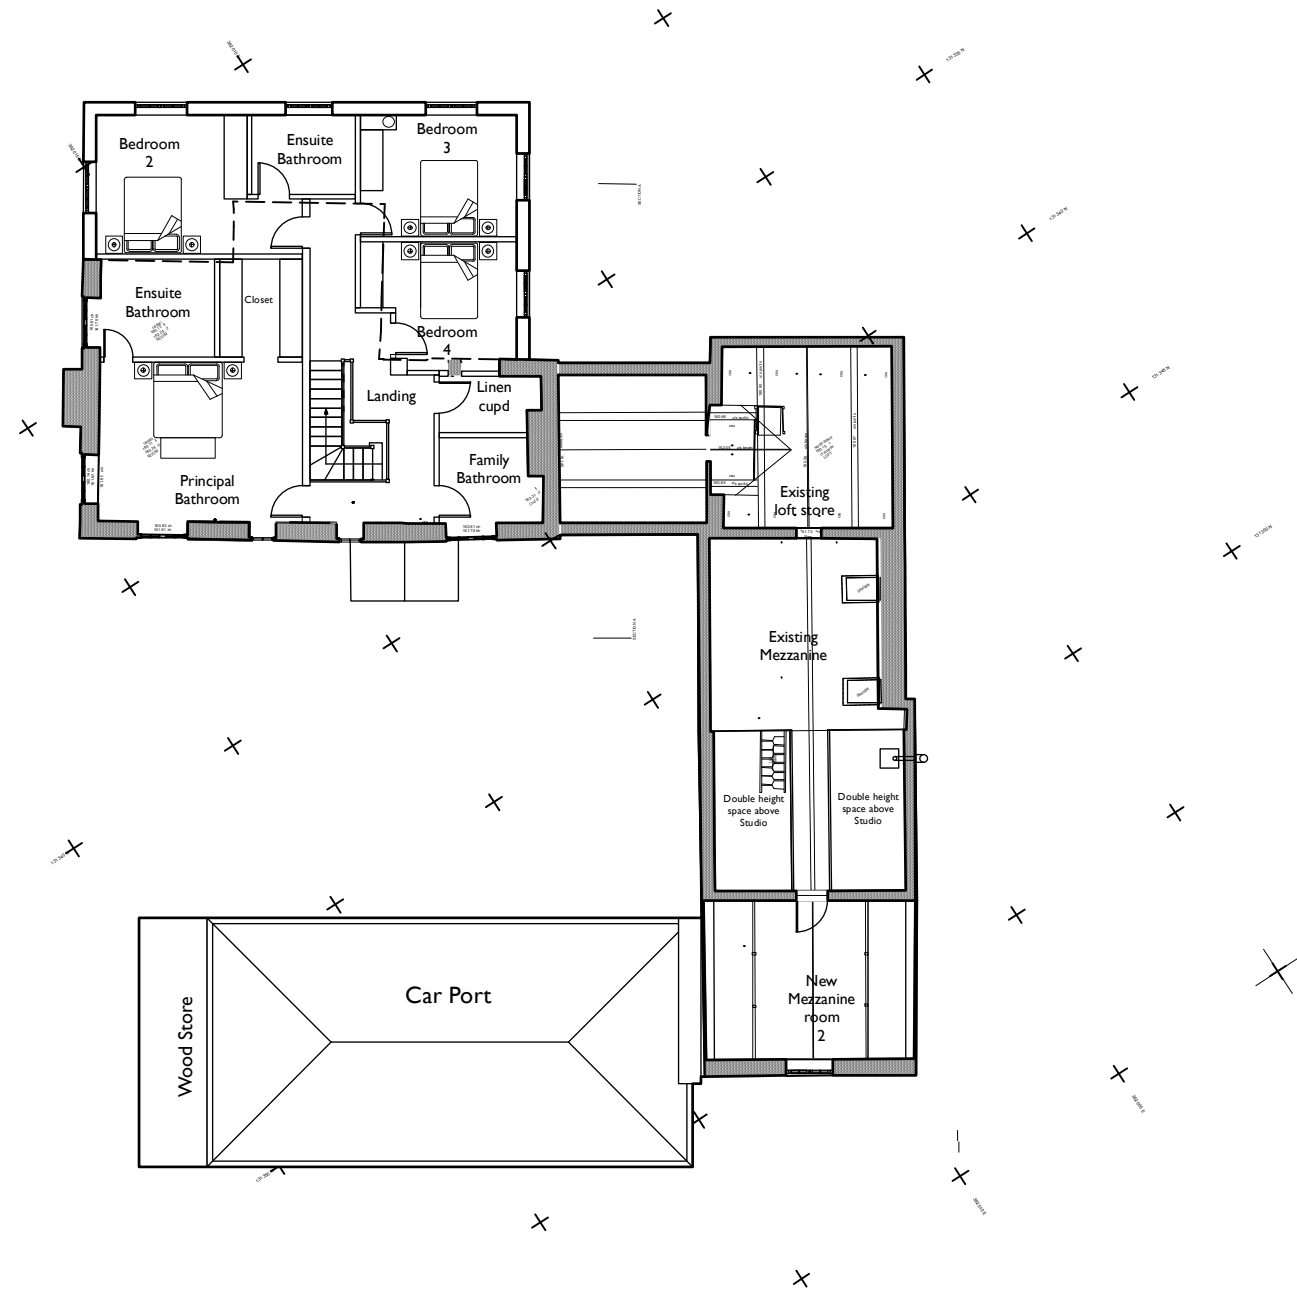

PROPOSED FIRST FLOOR PLAN

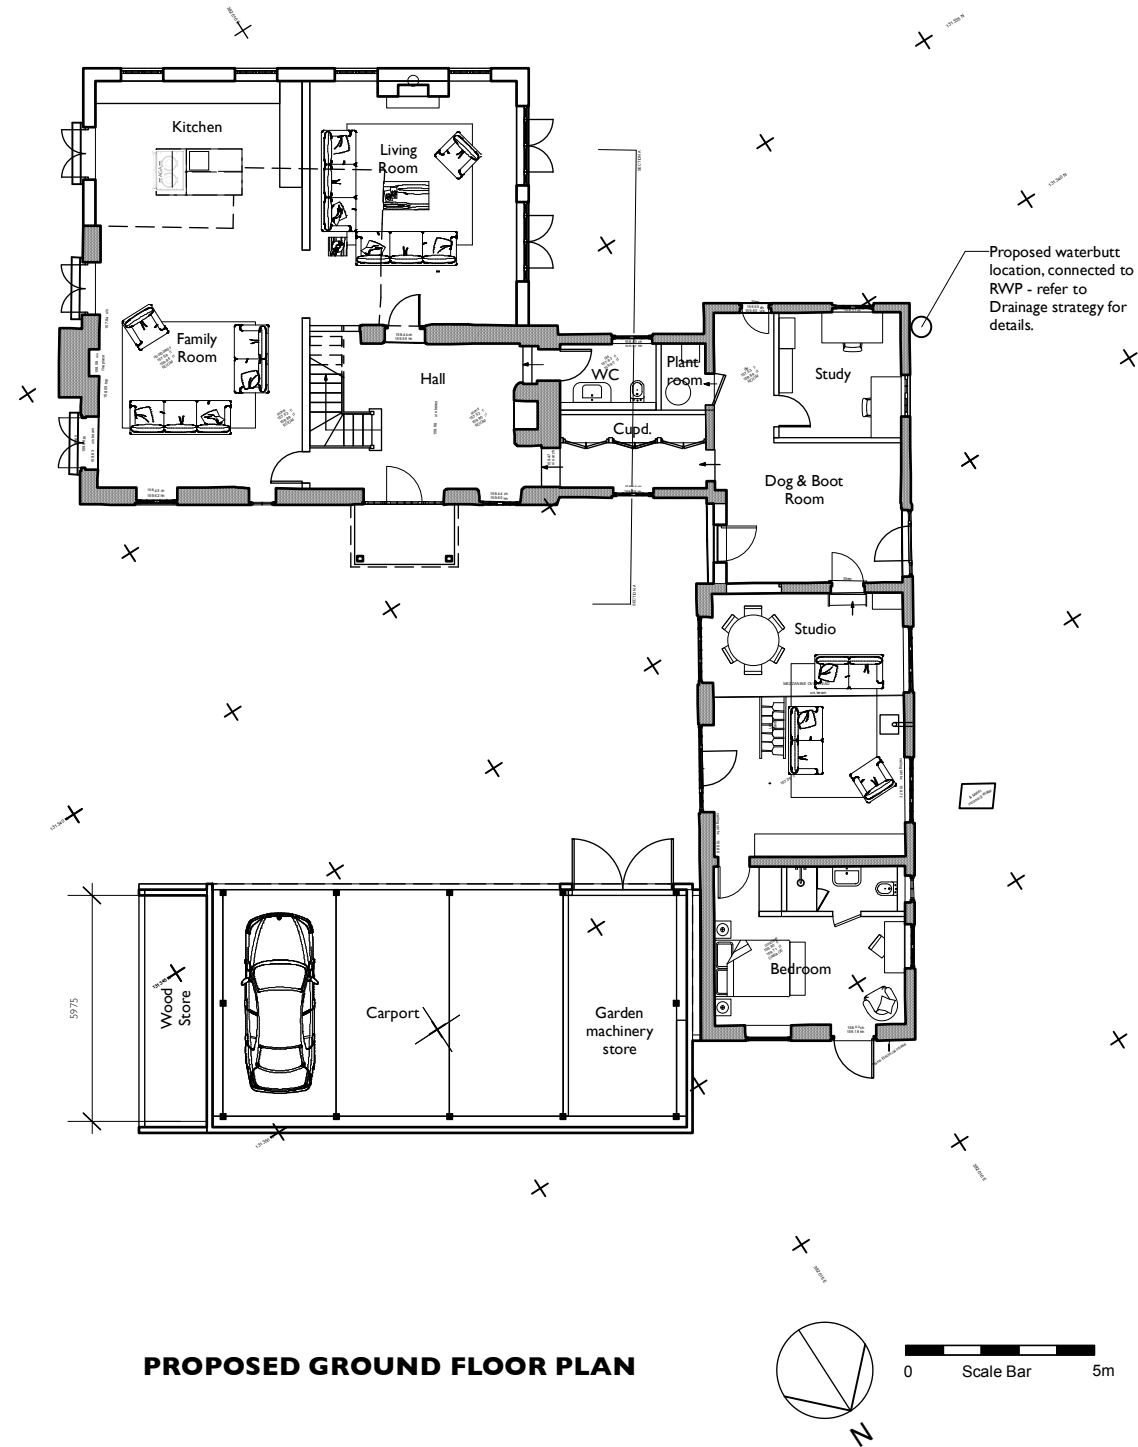

PROPOSED GROUND FLOOR PLAN



HUB ARCHITECTS & DESIGNERS LTD
Chartered Architects and Interior Designers
t : 020 7328 2576
Email: info@hubarchitects.co.uk

All dimensions are to be checked on site before commencement of works.
All sizes and dimensions to any structural elements are indicative only. See structural engineer's drawings for actual sizes/dimensions.
Sizes of and dimensions to any service elements are indicative only. See service engineer's drawings for actual sizes/dimensions.
This drawing to be read in conjunction with all relevant Architect's drawings, specifications and other consultants' information.
DO NOT SCALE FROM THIS DRAWING

Rev.	Date.	Description.
A	1/7/26	General amendment incorporating Pre-App advice.

PROPOSED PLANS	
Project: Hill Cottage, Stop St. Fonthill Gifford SP3 6QW	Drawing: Proposed Ground and 1st Floor Plans
Scale: 1:200 @ A3 & 1:100 @ A1	DWG: 1391-PL-01
Date: Mar 2026	Revision: A