



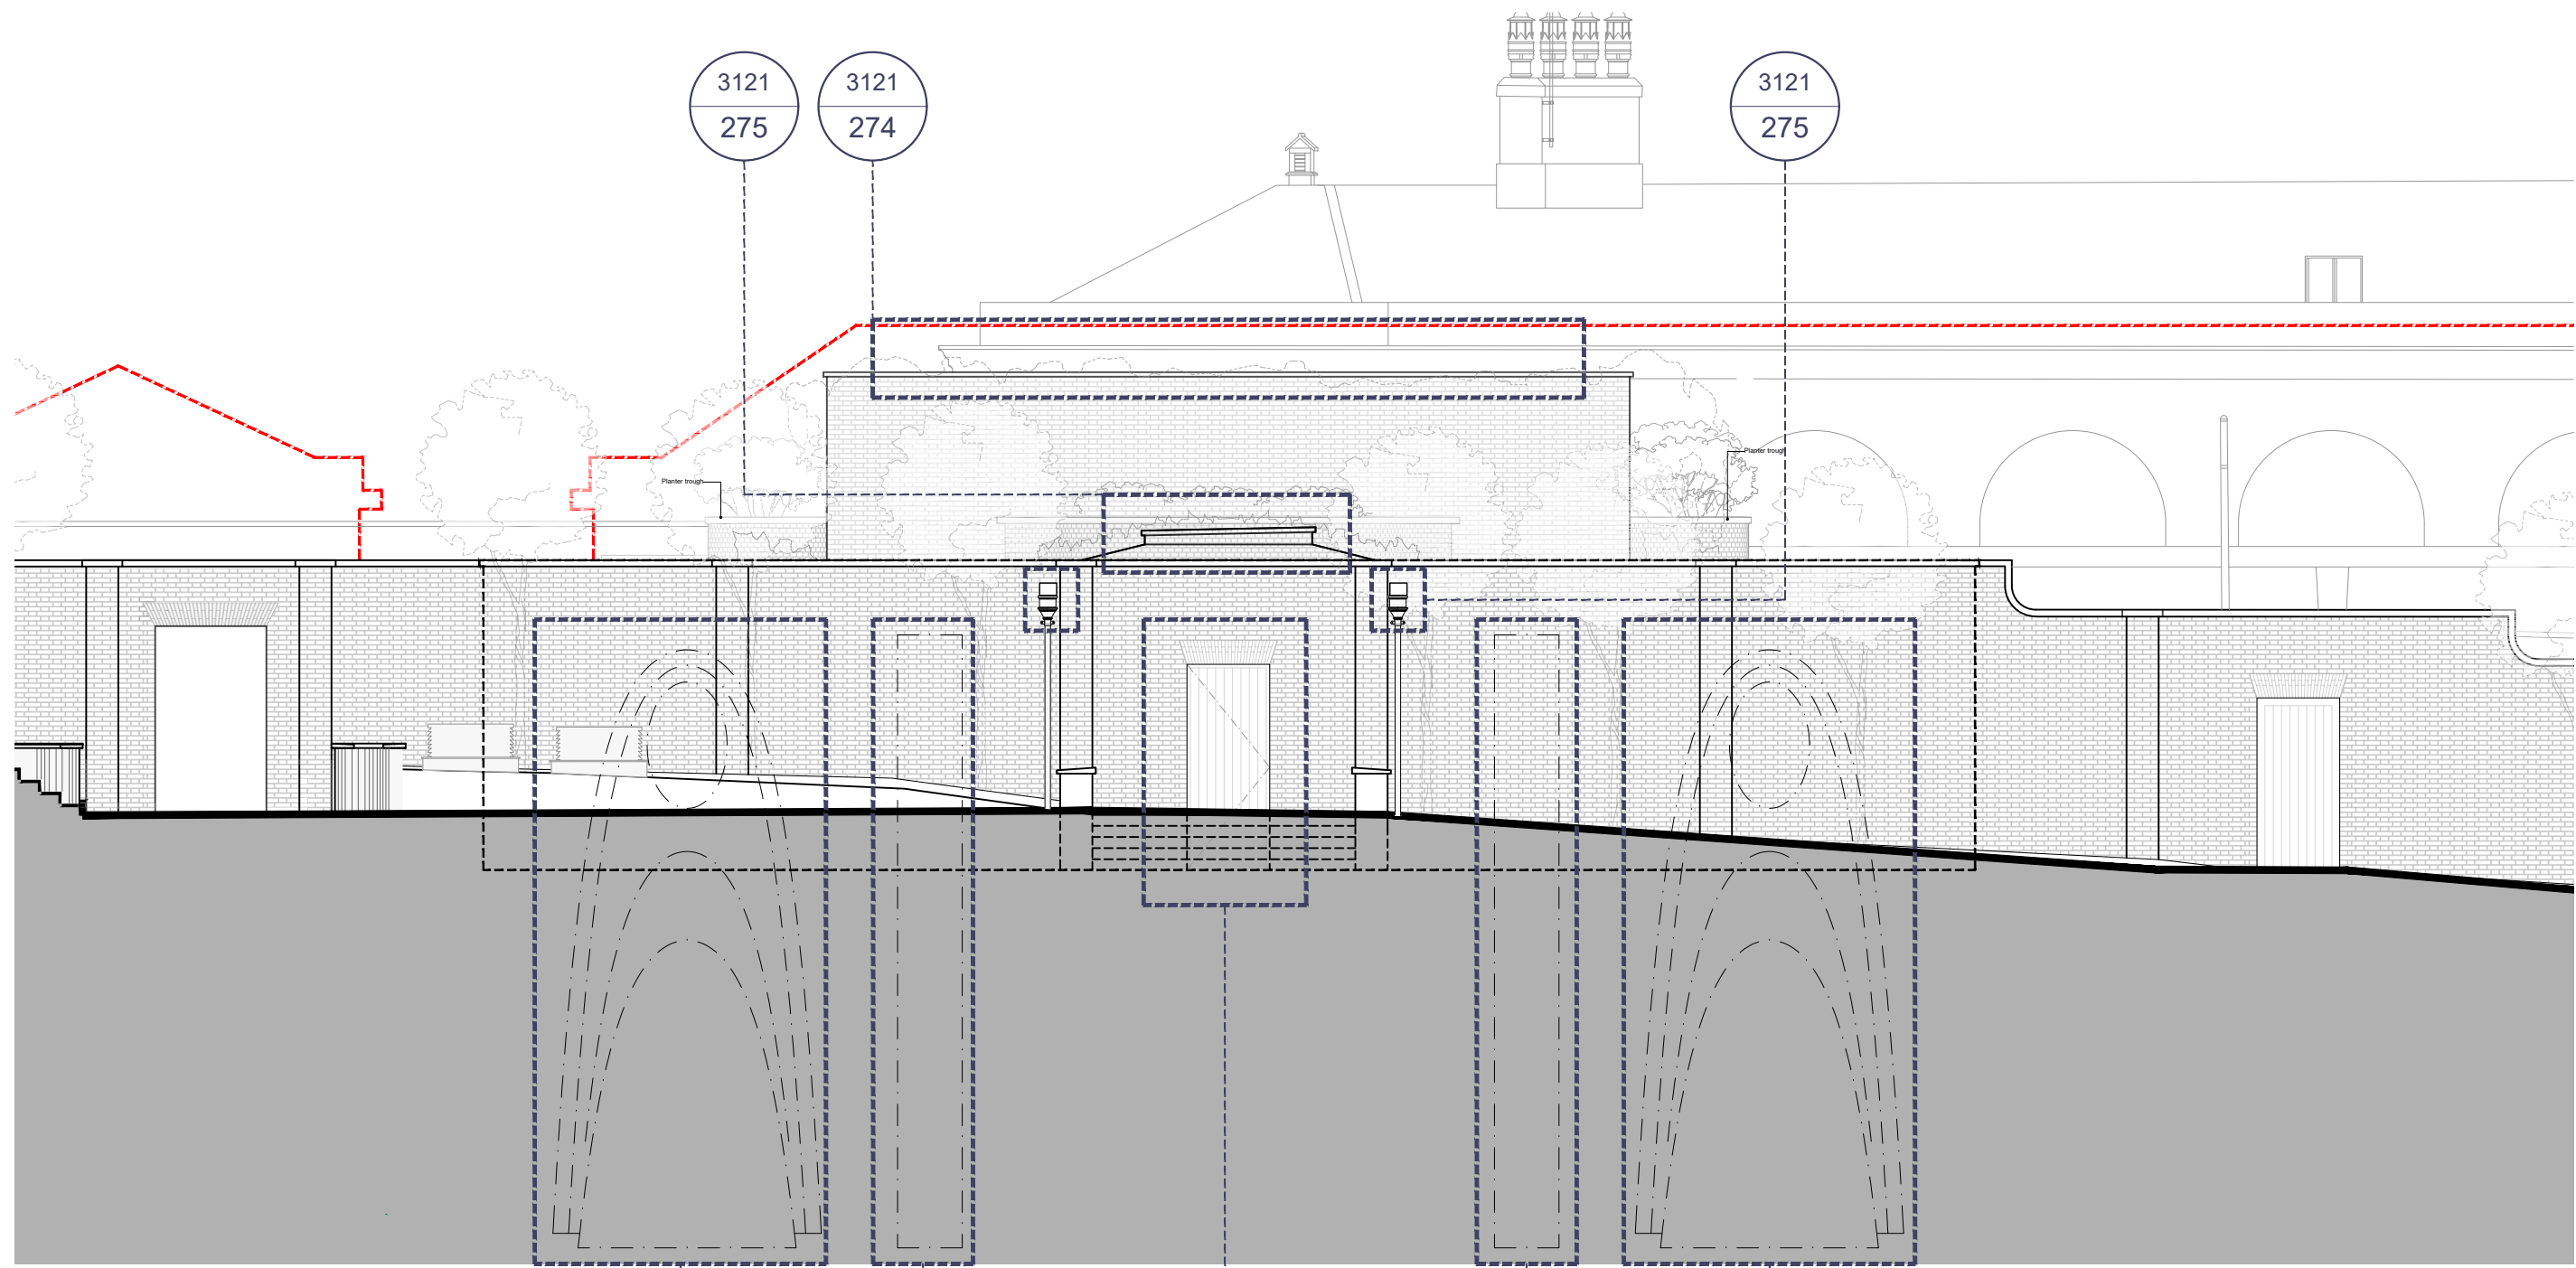


1 North Elevation
260 1:100 at A1 / 1:200 at A3

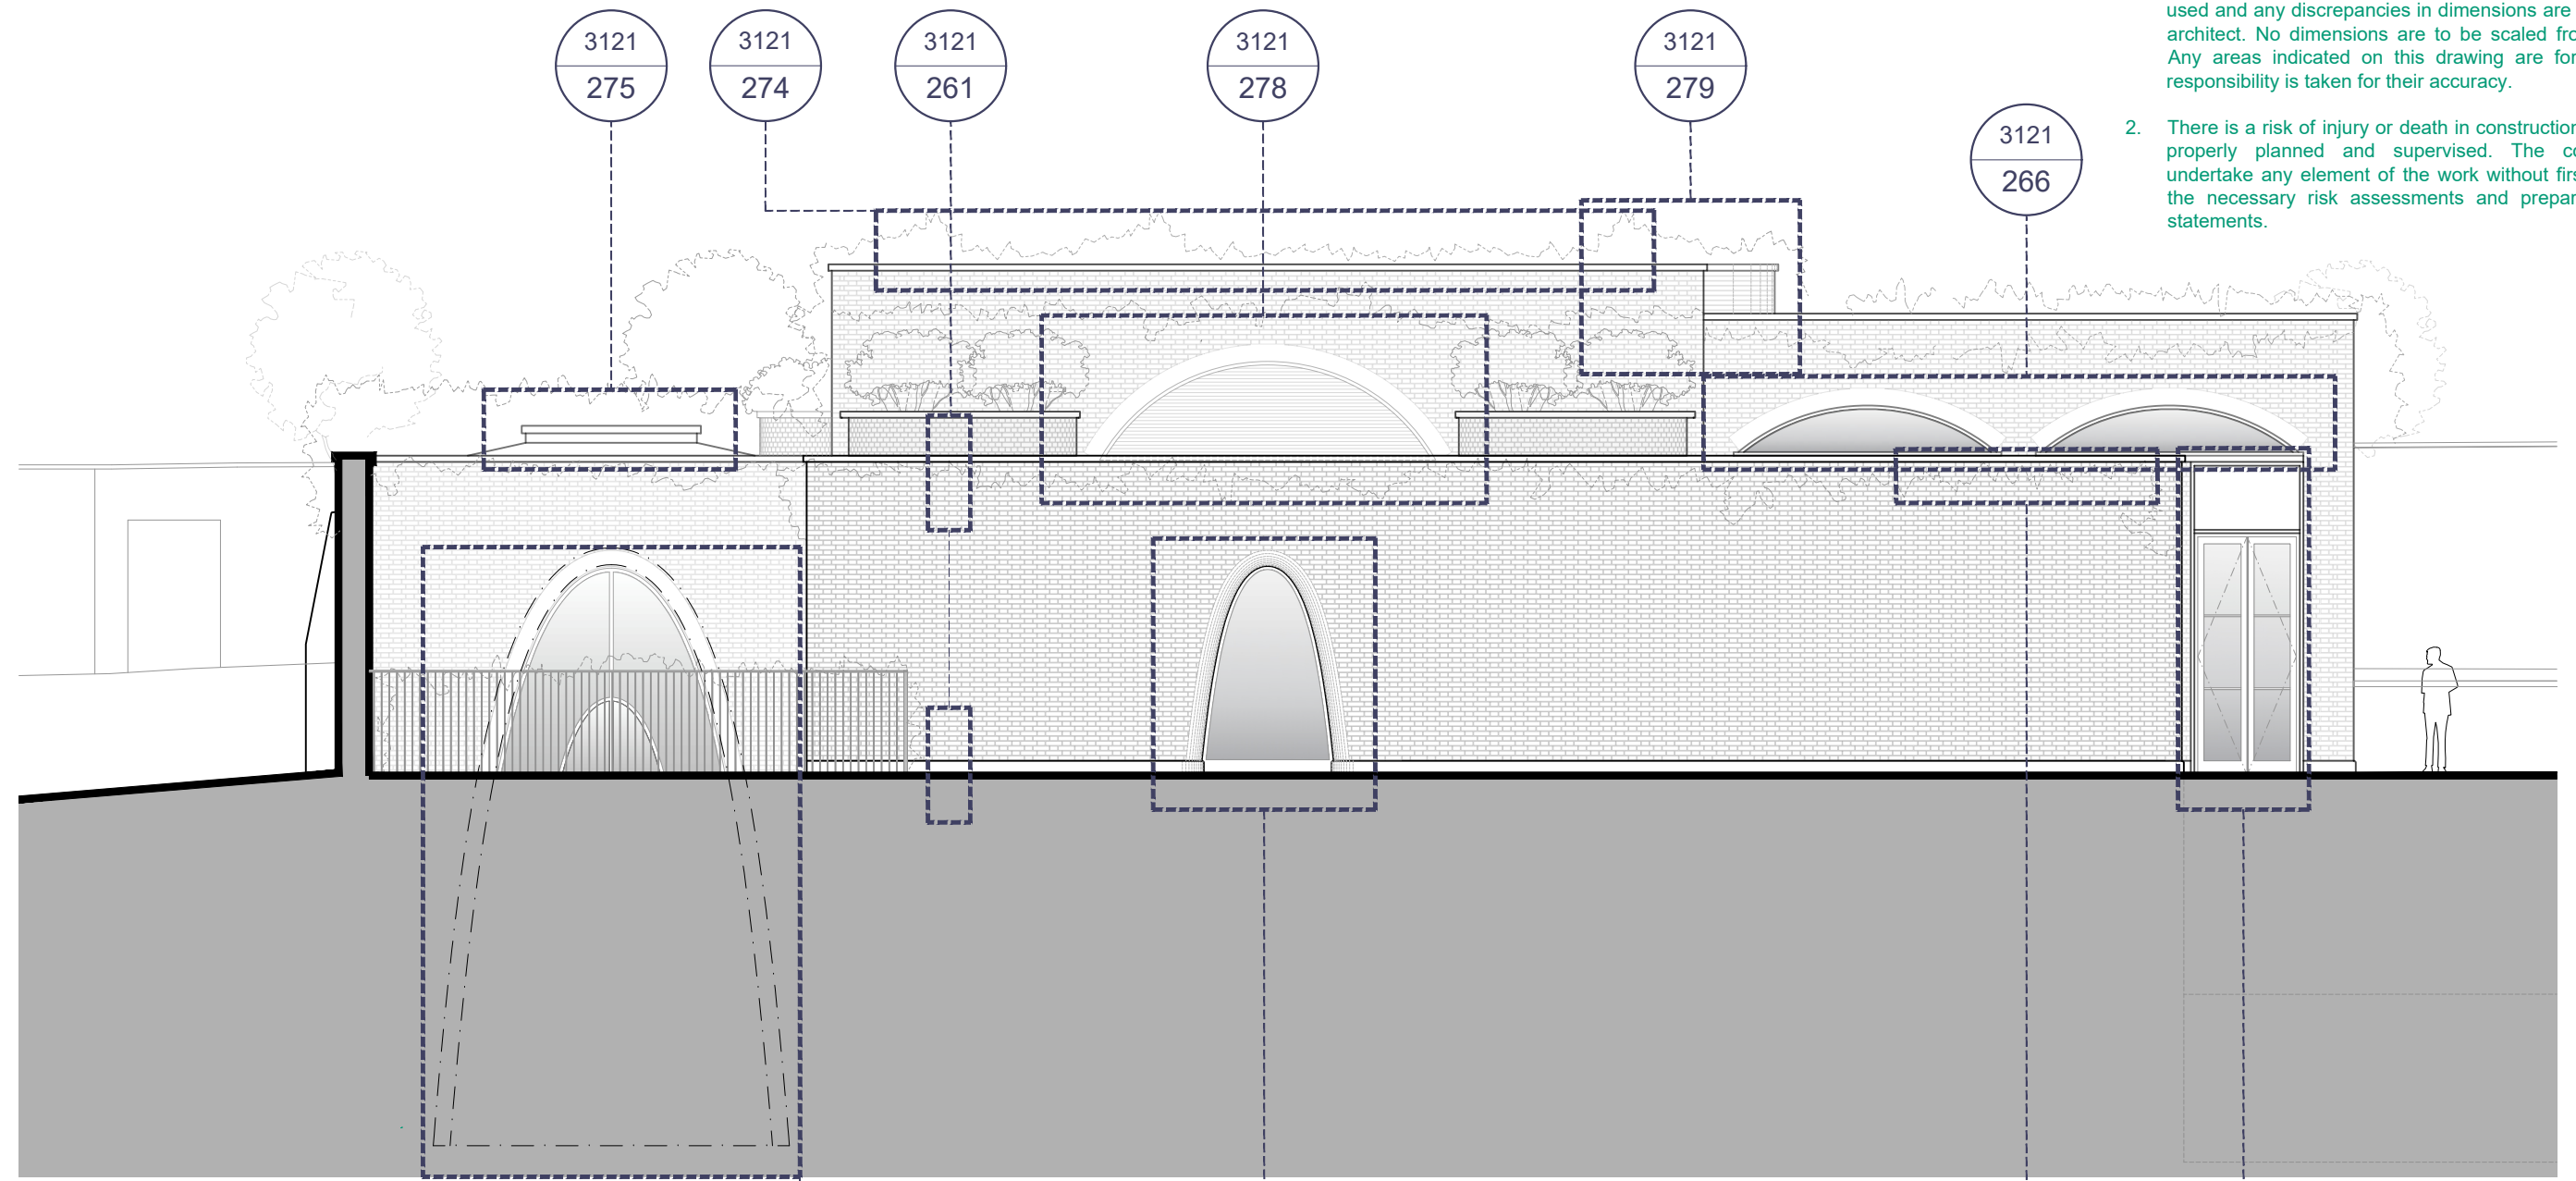

3 South Elevation
260 1:100 at A1 / 1:200 at A3



2 West Elevation
260 1:100 at A1 / 1:200 at A3

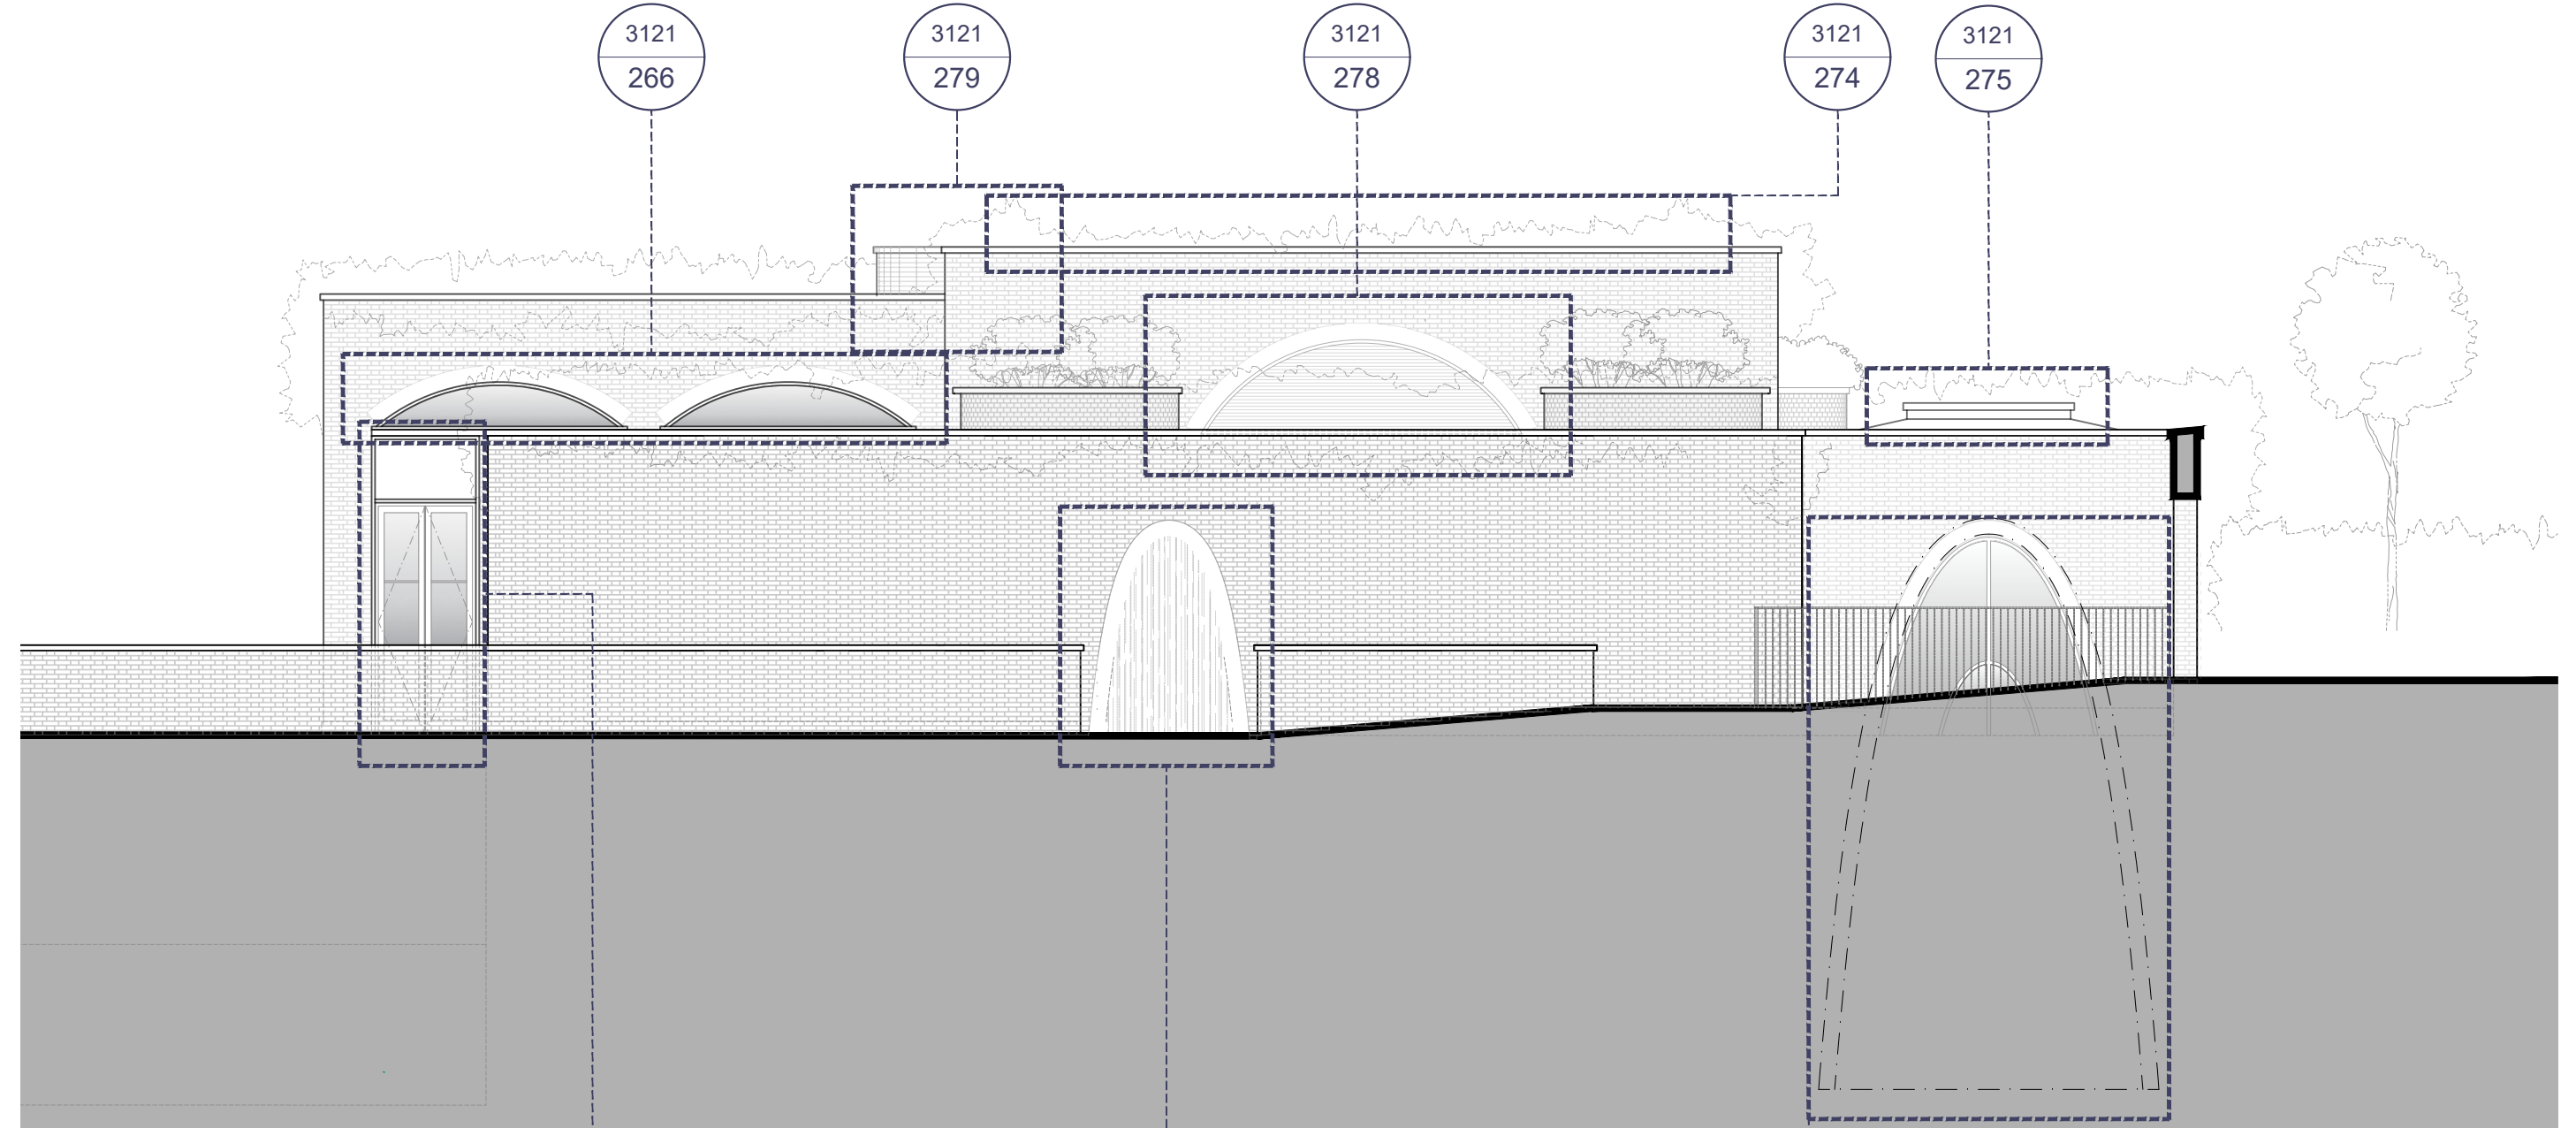

4 East Elevation
260 1:100 at A1 / 1:200 at A3

- No. Notes
1. Dimensions to be verified on site. Only figured dimensions are to be used and any discrepancies in dimensions are to be reported to the architect. No dimensions are to be scaled from printed drawings. Any areas indicated on this drawing are for guidance only. No responsibility is taken for their accuracy.
 2. There is a risk of injury or death in construction if the works are not properly planned and supervised. The contractor must not undertake any element of the work without first having carried out the necessary risk assessments and prepared detailed method statements.

no. revision. date.



RIBA  211 Design Centre East
Chartered Practice Chelsea Harbour
London, SW10 0XF
www.blda.co.uk
t +44 (0) 20 7838 5555
f +44 (0) 20 7838 5556

Job: TH Pool House
Title: Pool House Details

Type: Pool House Detail Key Plan
Status: FOR PLANNING
drawn by --- checked by --- approved by ---
scale As noted size A1 date 14/09/26
job number drawing number revision
3121 260 ----