




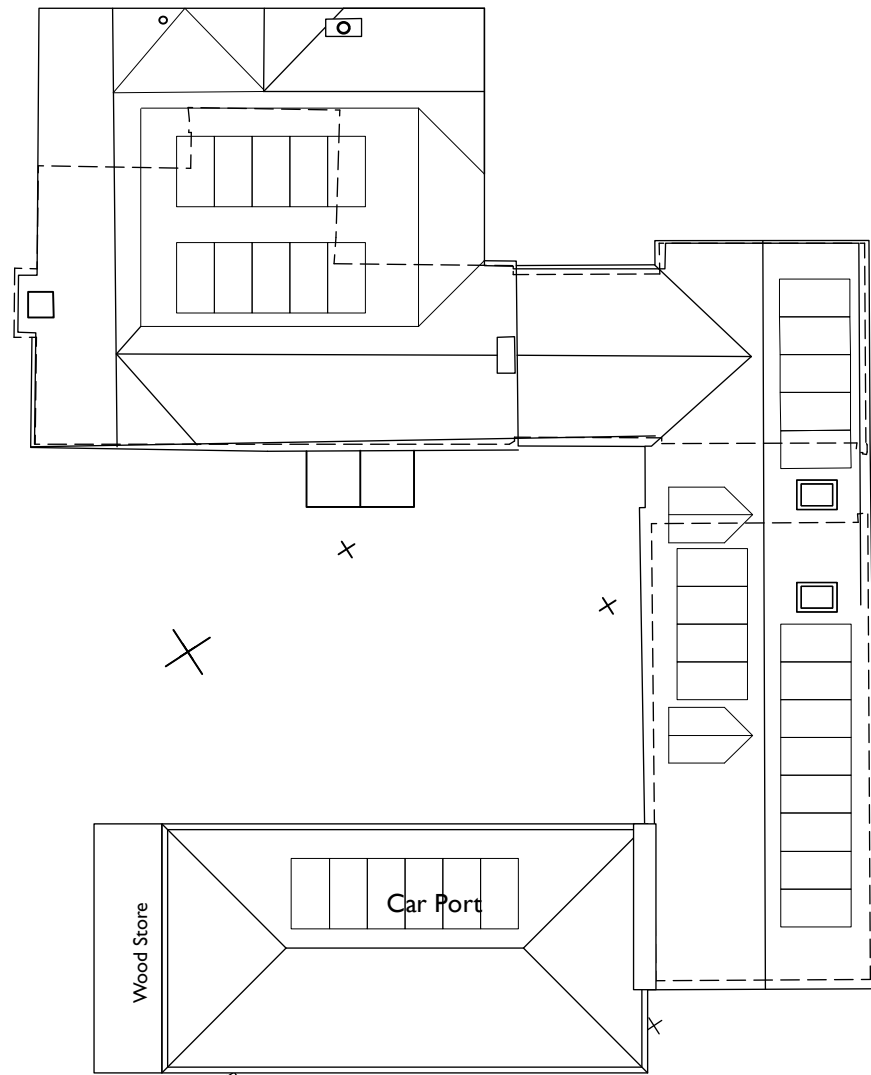


PROPOSED ROOF PLAN

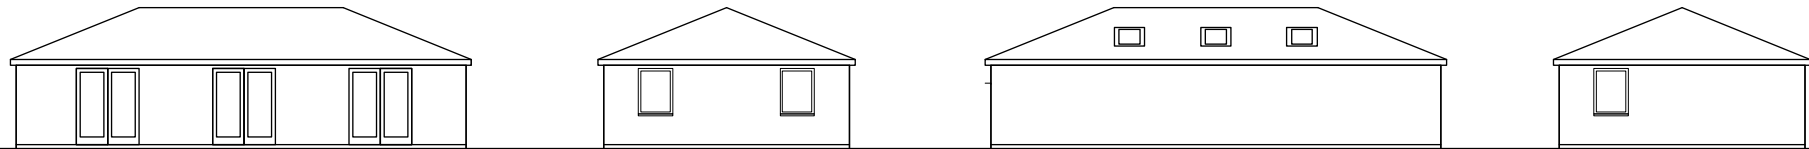

NORTH EAST ELEVATION SOUTH EAST ELEVATION SOUTH WEST ELEVATION NORTH WEST ELEVATION

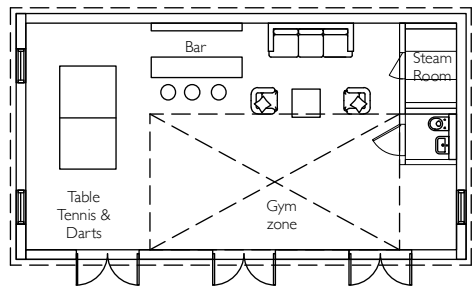


FLOOR PLAN

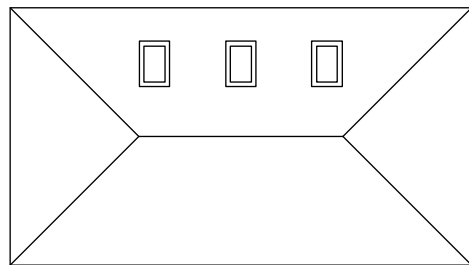


ROOF PLAN


PROPOSED PLANS AND ELEVATIONS OF GAMES ROOM

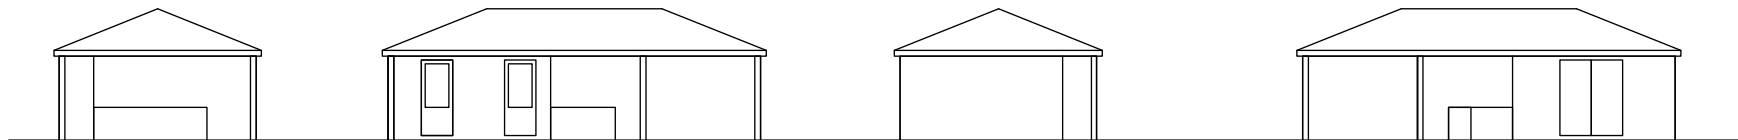

NORTH EAST ELEVATION SOUTH EAST ELEVATION SOUTH WEST ELEVATION NORTH WEST ELEVATION

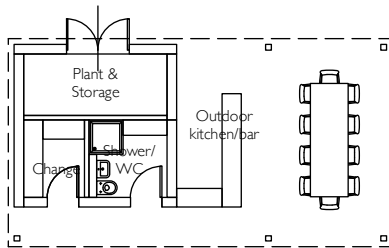

FLOOR PLAN

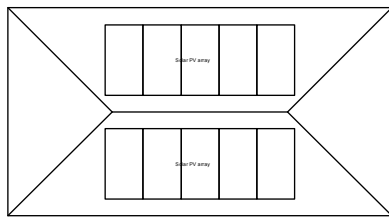

ROOF PLAN

PROPOSED PLANS AND ELEVATIONS OF POOL HOUSE



HUB ARCHITECTS & DESIGNERS LTD
Chartered Architects and Interior Designers

t : 020 7328 2576

Email: info@hubarchitects.co.uk

All dimensions are to be checked on site before commencement of works.
All sizes and dimensions to any structural elements are indicative only. See structural engineer's drawings for actual sizes/dimensions.
Sizes of and dimensions to any service elements are indicative only. See service engineer's drawings for actual sizes/dimensions.
This drawing to be read in conjunction with all relevant Architect's drawings, specifications and other consultants' information.
DO NOT SCALE FROM THIS DRAWING

Rev.
A

Date.
2/7/26

Description.
Amended to incorporate advice from Pre-Planning Application.

Initial.
SW

PROPOSED PLANS

Project: Hill Cottage, Stop St. Fonthill Gifford SP3 6QW Drawing: Proposed Roof Plan and Out buildings Plans

Scale: 1:200 @ A3 & 1:100 @ A1 DWG: 1391-PL-02

Date: Mar 2026 Revision: A