



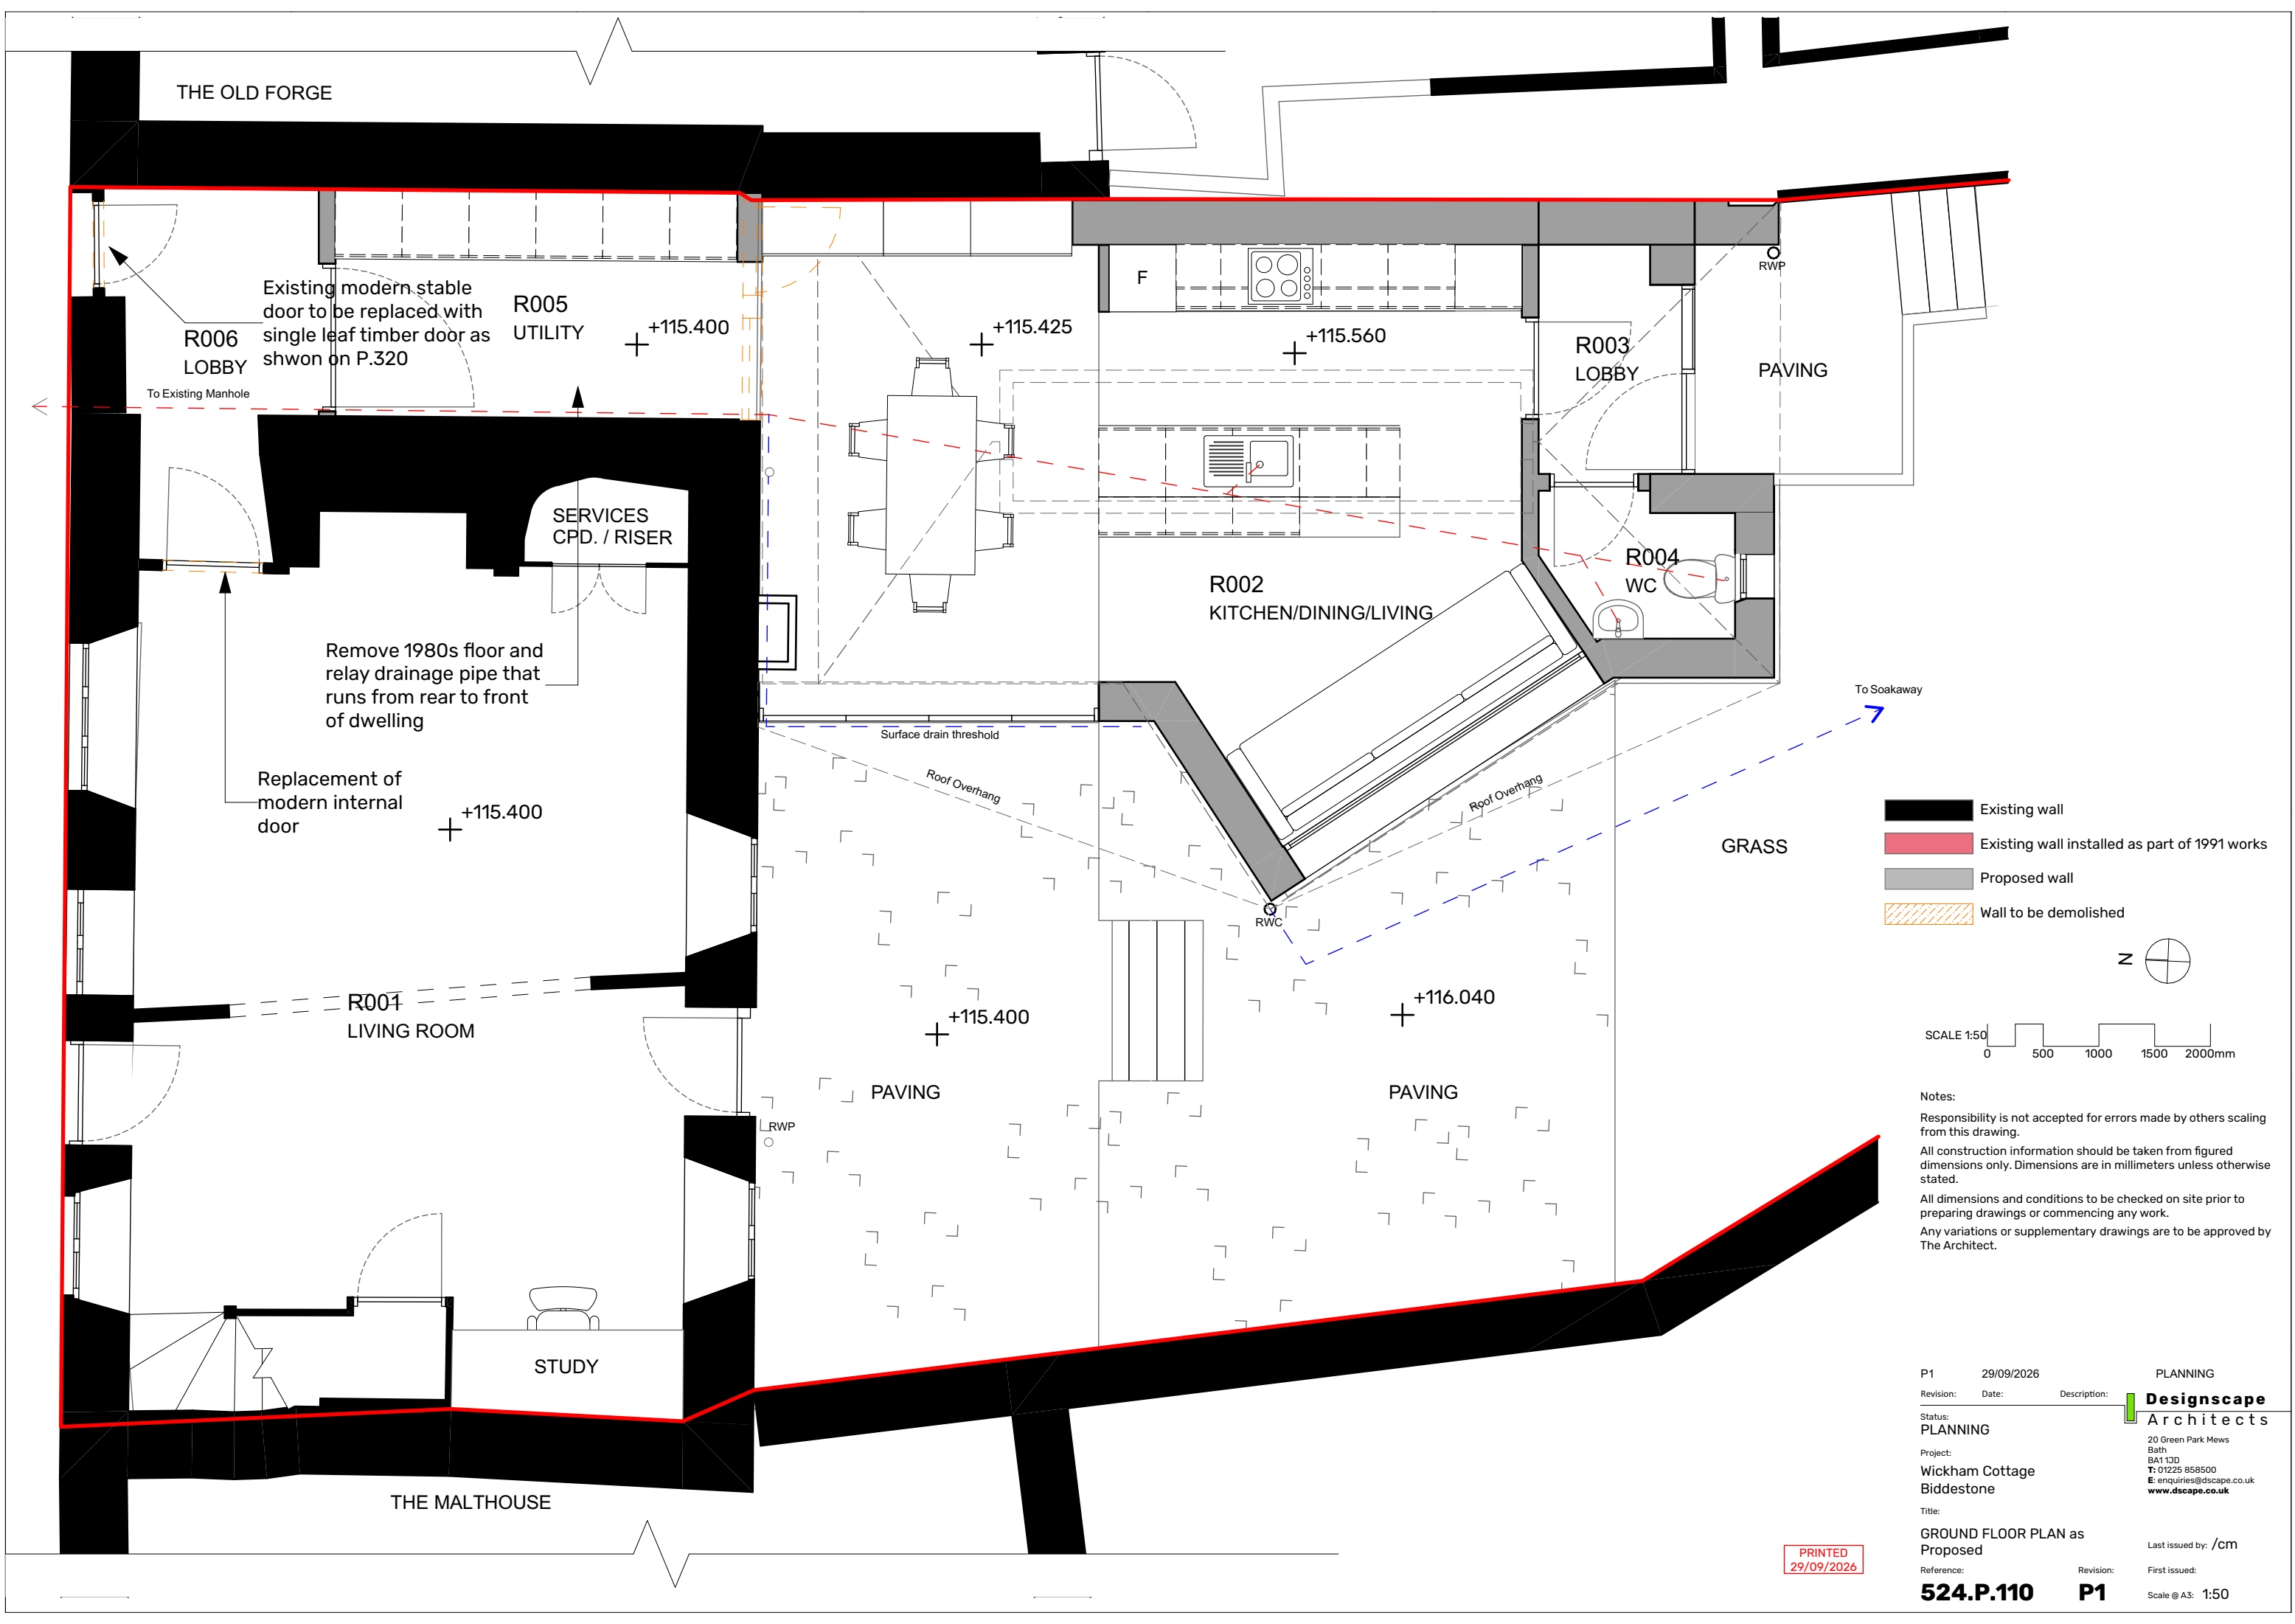

- Existing wall
- Existing wall installed as part of 1991 works
- Proposed wall
- Wall to be demolished

 

SCALE 1:50
0 500 1000 1500 2000mm

Notes:
Responsibility is not accepted for errors made by others scaling from this drawing.
All construction information should be taken from figured dimensions only. Dimensions are in millimeters unless otherwise stated.
All dimensions and conditions to be checked on site prior to preparing drawings or commencing any work.
Any variations or supplementary drawings are to be approved by The Architect.

P1

Revision:

Status: PLANNING

Project: Wickham Cottage Biddestone

Title: GROUND FLOOR PLAN as Proposed

29/09/2026

Date:

20 Green Park Mews Bath BA1 1JD T: 01225 858500 E: enquiries@dscope.co.uk www.dscope.co.uk

29/09/2026

PLANNING

Designscape Architects

Last issued by: /cm

First issued:

Scale @ A3: 1:50

PRINTED
29/09/2026