



Revision History:
02 - 26/06/2026
02A - 29/06/2026
02B - 30/06/2026
02C - 30/06/2026
02D - 16/07/2026
02E - 30/09/2026

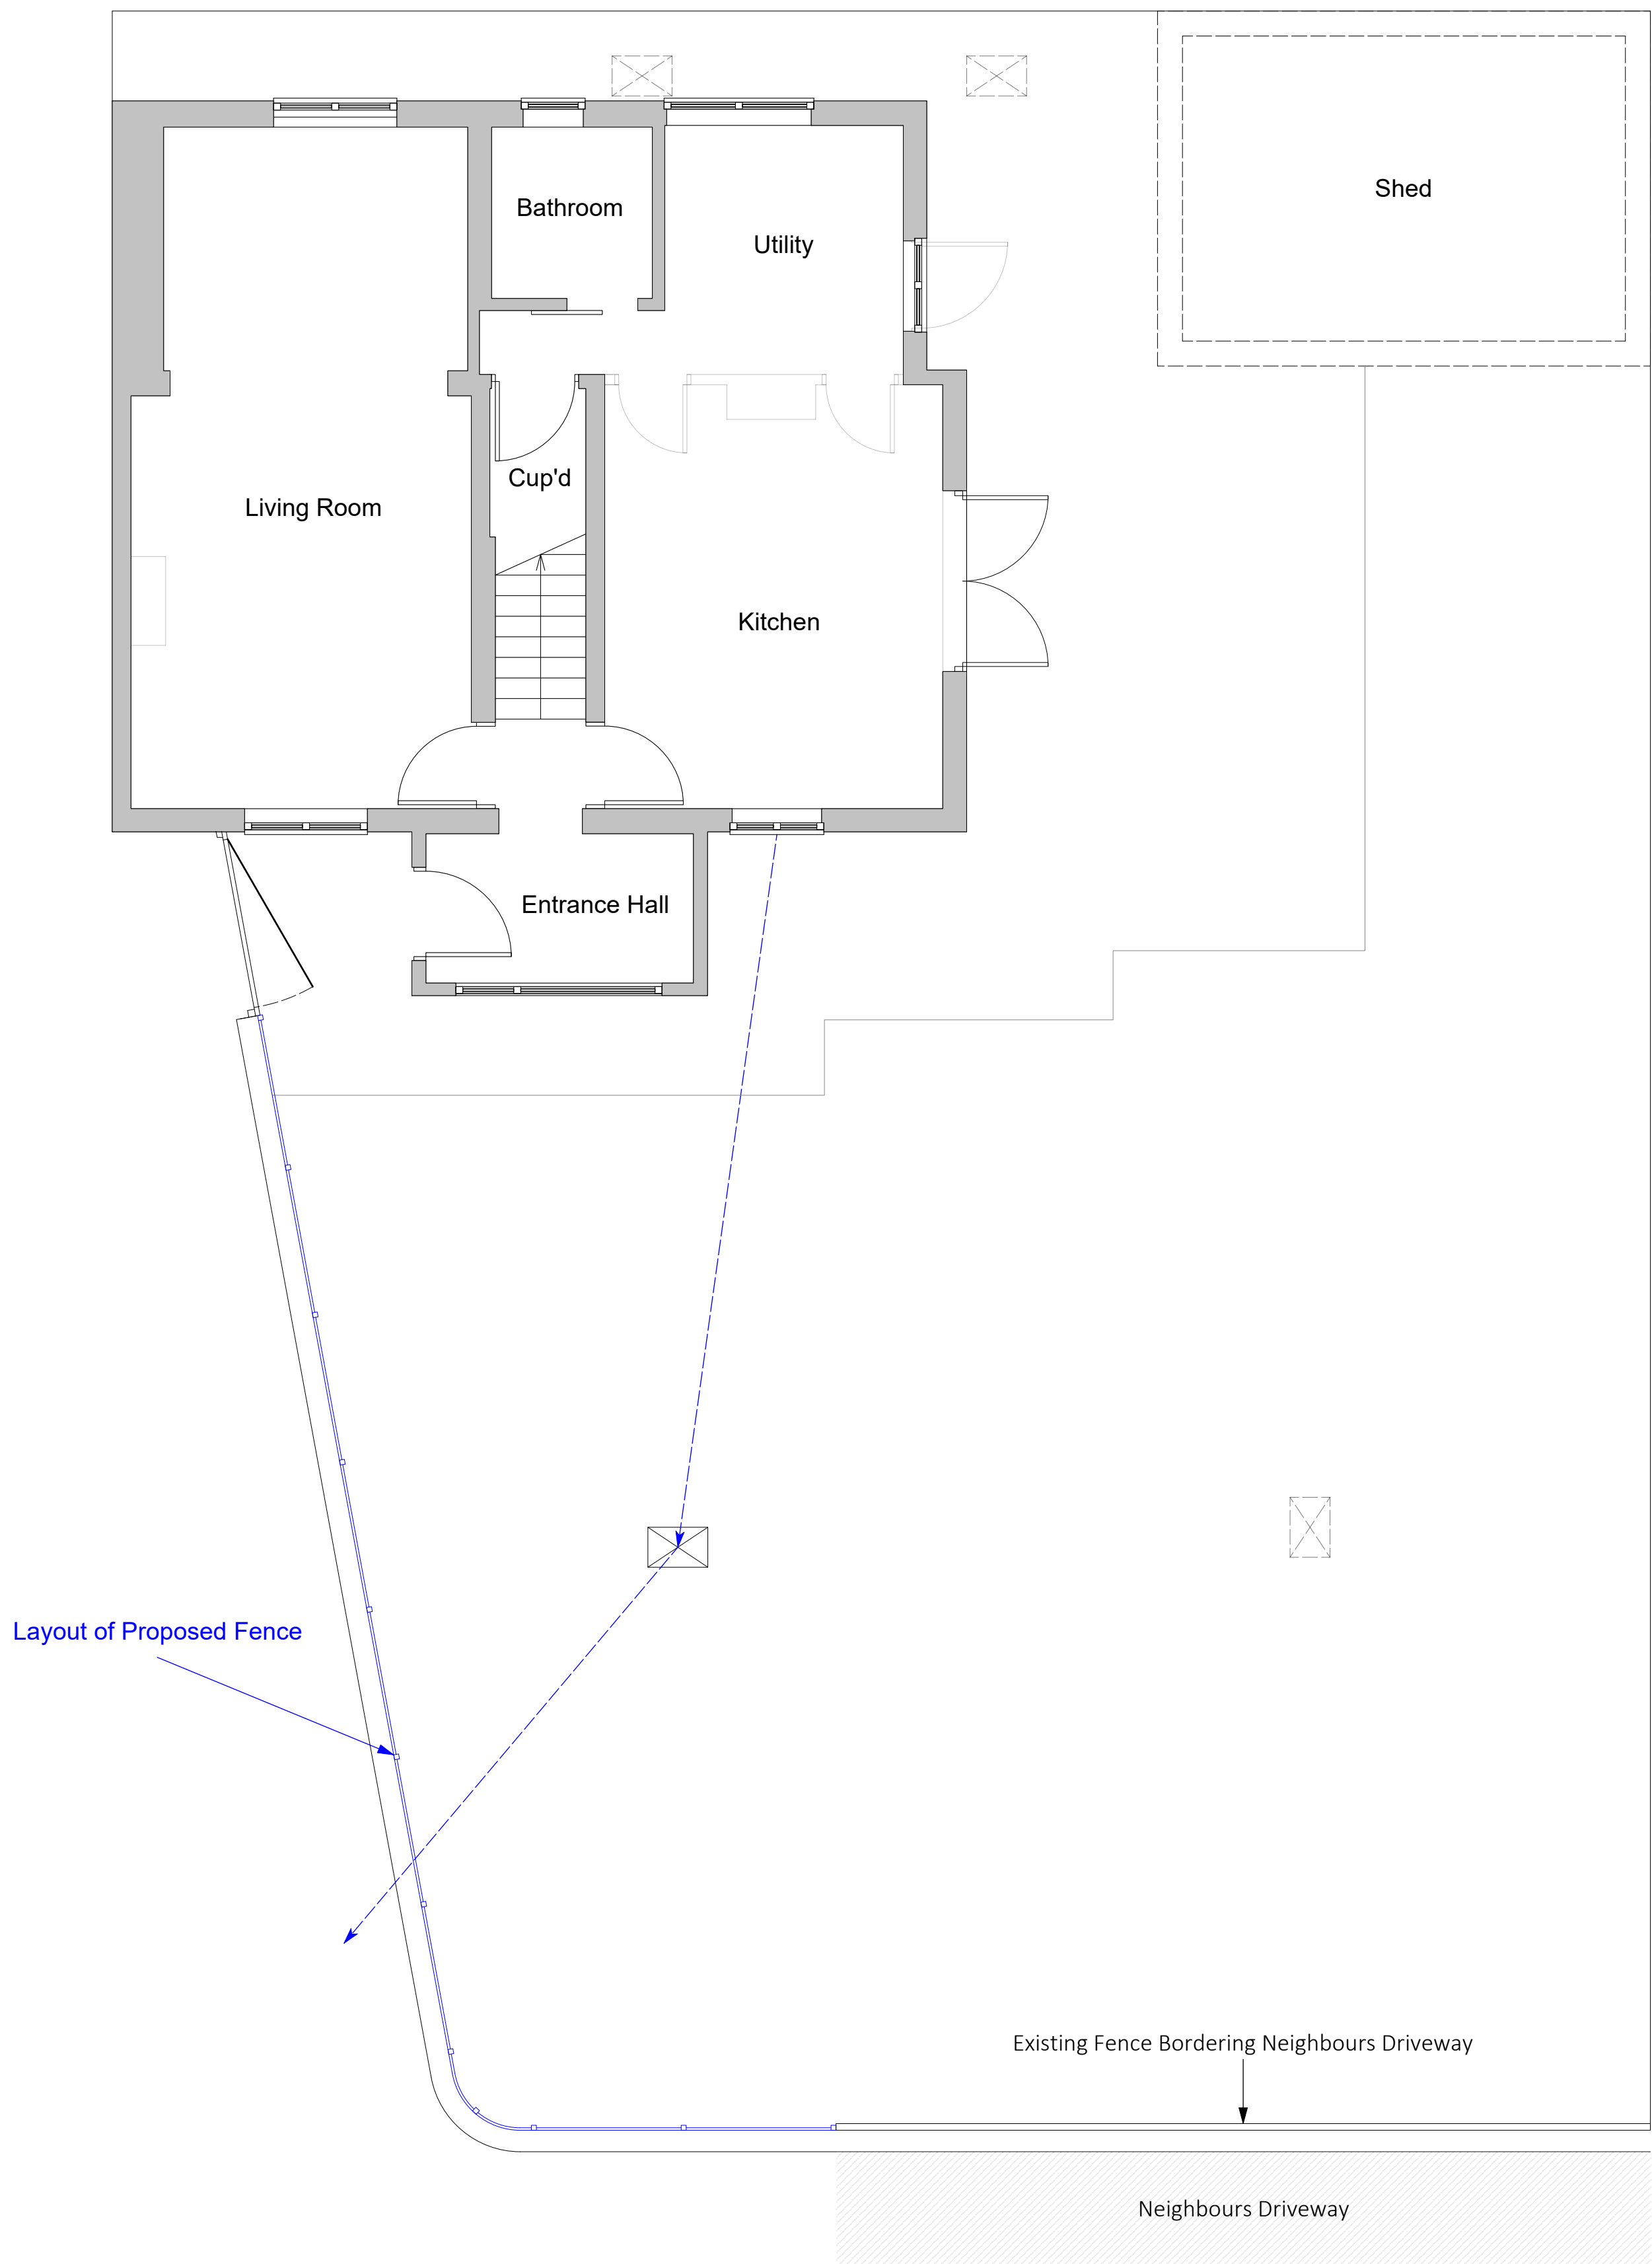


PLN
01
Proposed GF Plan
1:50

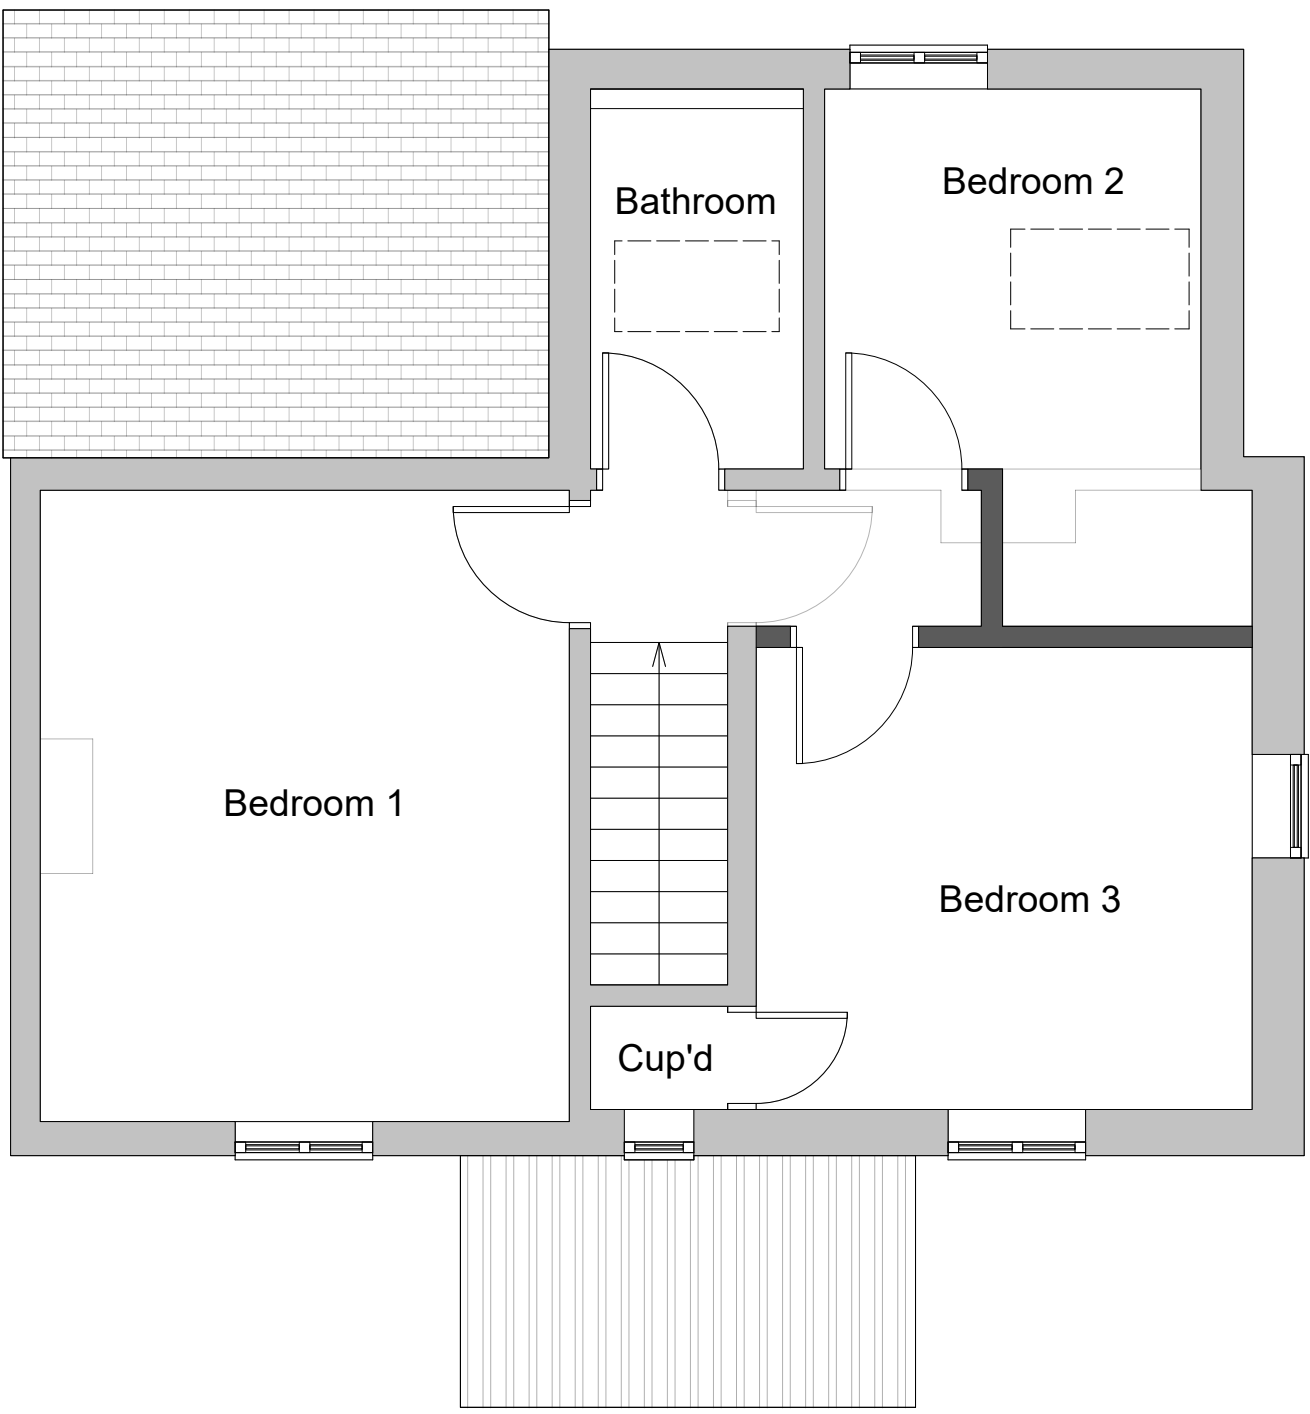


PLN
02
Proposed FF Plan
1:50


Re-tiling of roof - New slates to match existing

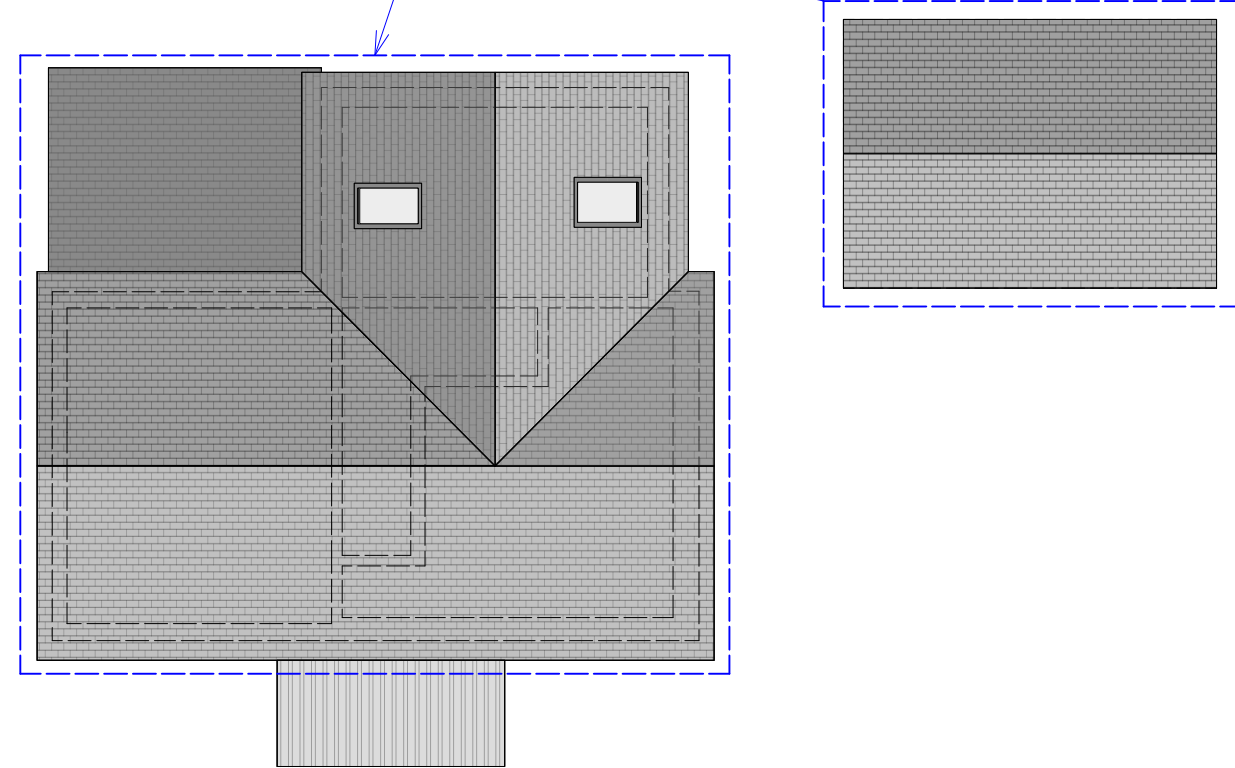


PLN
03
Proposed Roof Plan
1:100

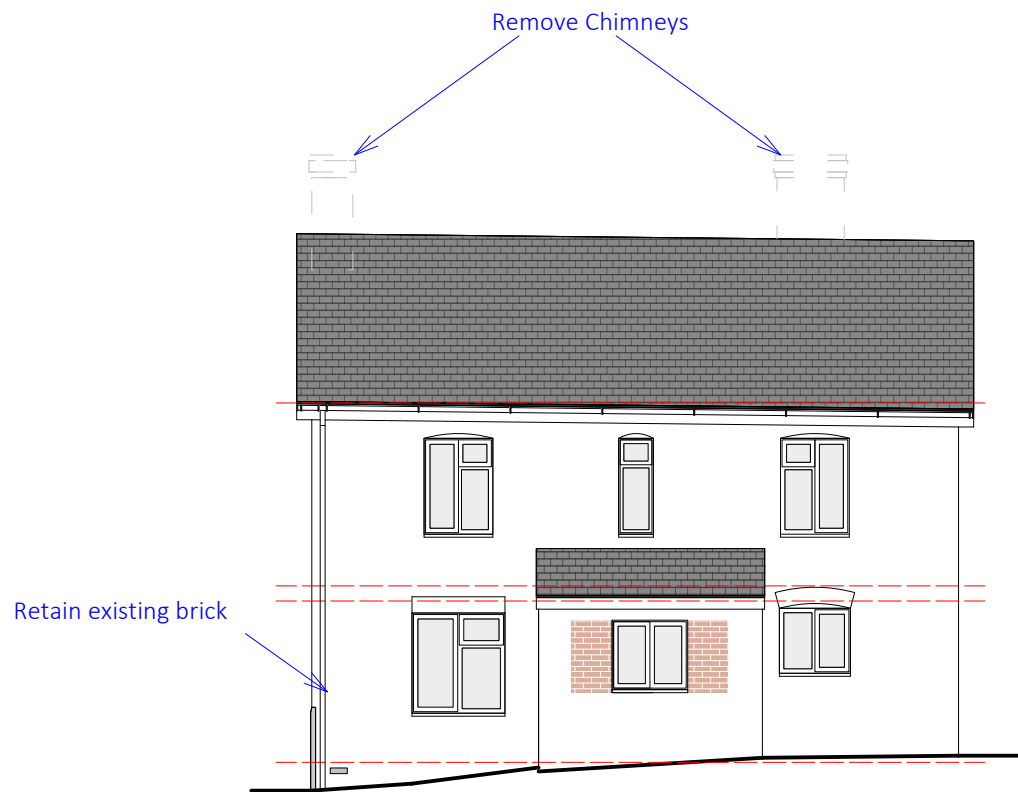


ELV
01
Proposed SW Elevation
1:100

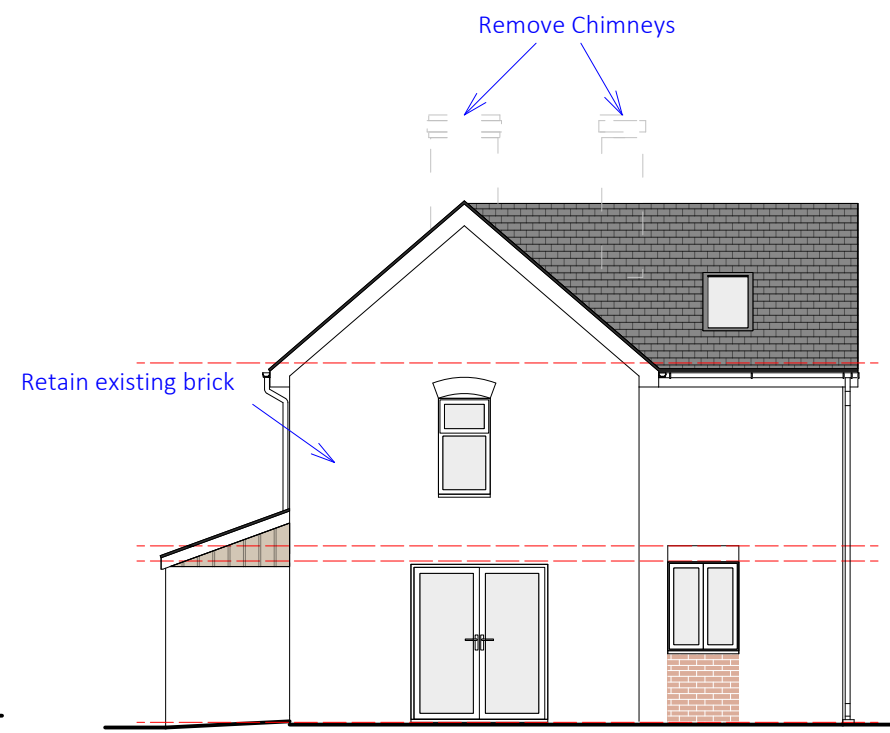

ELV
02
Proposed SE Elevation
1:100

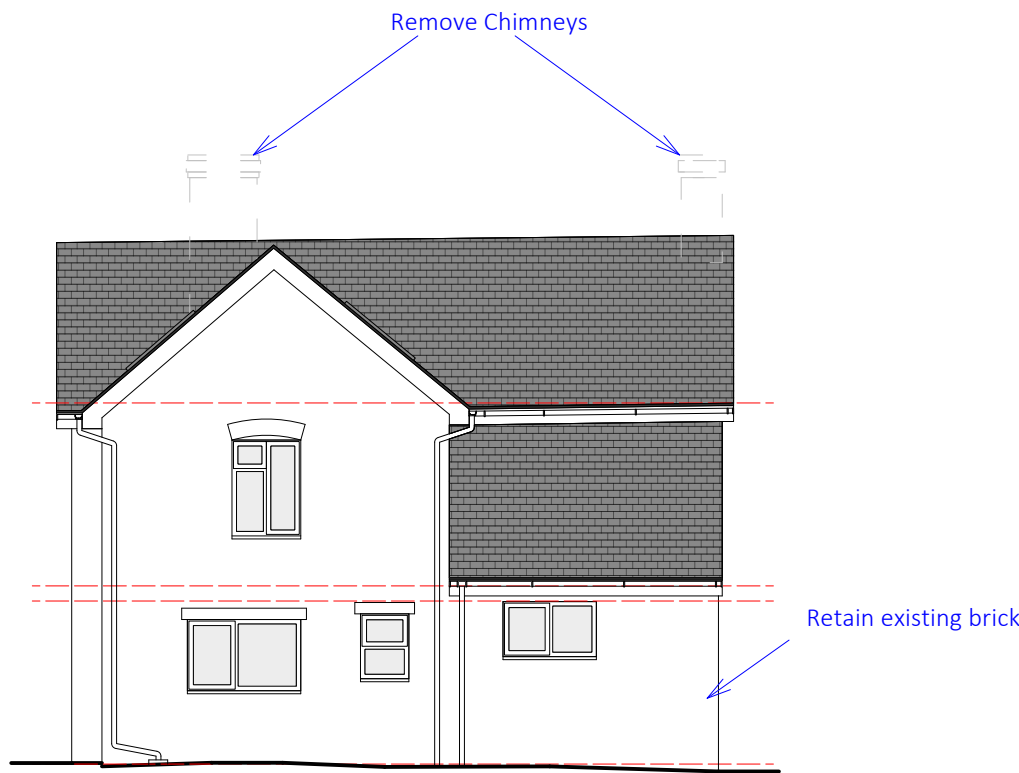

ELV
03
Proposed NE Elevation
1:100


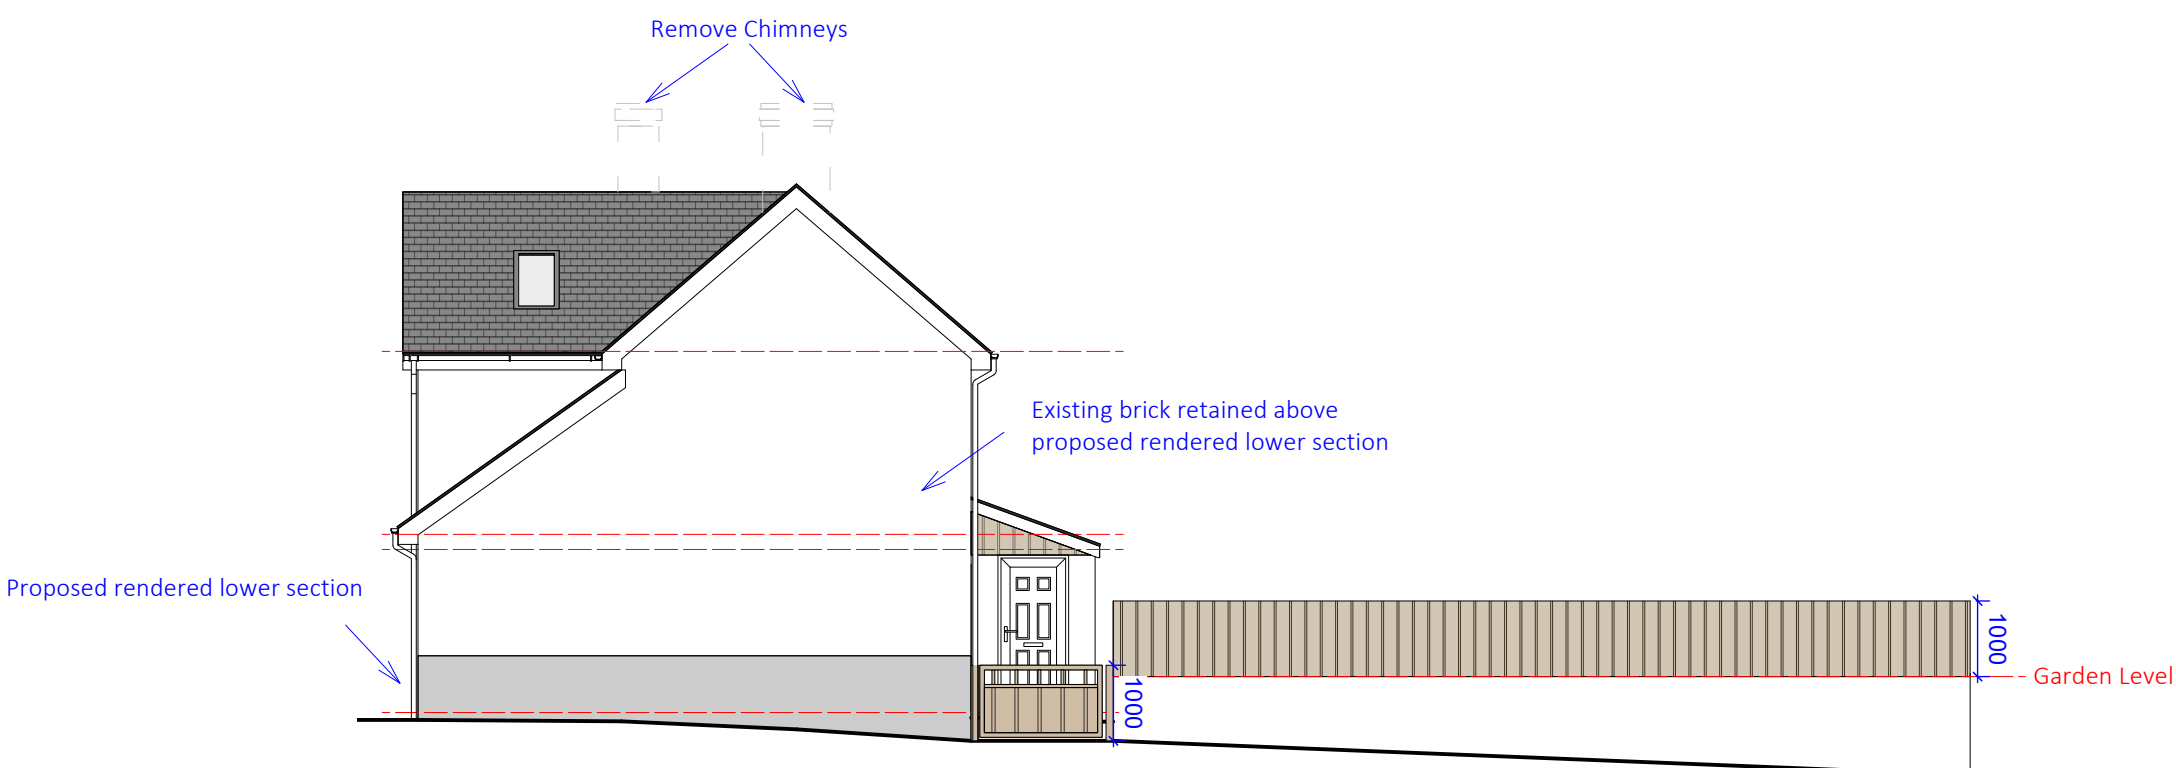


ELV
04
Proposed NW Elevation
1:100

PLANNING



PAUL STEVENS ARCHITECTURE LTD
Unit 3 Boathouse Meadow Business Park
Cherry Orchard Lane
Salisbury
Wiltshire
SP2 7LD
Tel No: 01722 349384

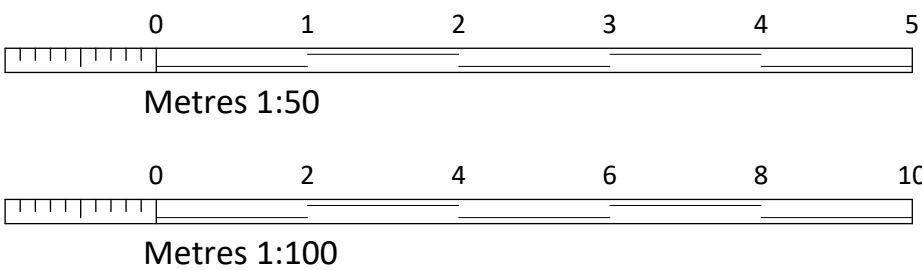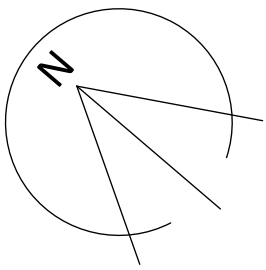

THIS DRAWING IS COPYRIGHT AND MUST NOT BE COPIED OR USED WITHOUT WRITTEN CONSENT. DO NOT SCALE FROM THIS DRAWING - FIGURED DIMENSIONS ONLY. ALL DIMENSIONS AND LEVELS TO BE VERIFIED ON SITE PRIOR TO WORKS. ANY DISCREPANCIES MUST BE REPORTED TO THE ARCHITECT IMMEDIATELY. THIS DRAWING IS FOR (PLANNING / BUILDING REGULATIONS) PURPOSES ONLY UNLESS EXPRESSLY STATED OTHERWISE. ALL STRUCTURAL ELEMENTS AND SPECIALIST INSTALLATIONS TO BE DESIGNED AND CERTIFIED BY OTHERS. CONTRACTORS ARE RESPONSIBLE FOR SAFE WORKING PRACTICES AND COMPLIANCE WITH CURRENT REGULATIONS.

Scale:
1:50 & 1:100 @ A1
Drawn by:
CC
Date:
26/06/2026

Project:
Walnut Cottage, Romsey Road
Whiteparish
Salisbury
SP5 2SA

Drawing:
PROPOSED
PLANS & ELEVATIONS
DWG No:
1199/02
Rev:
E