



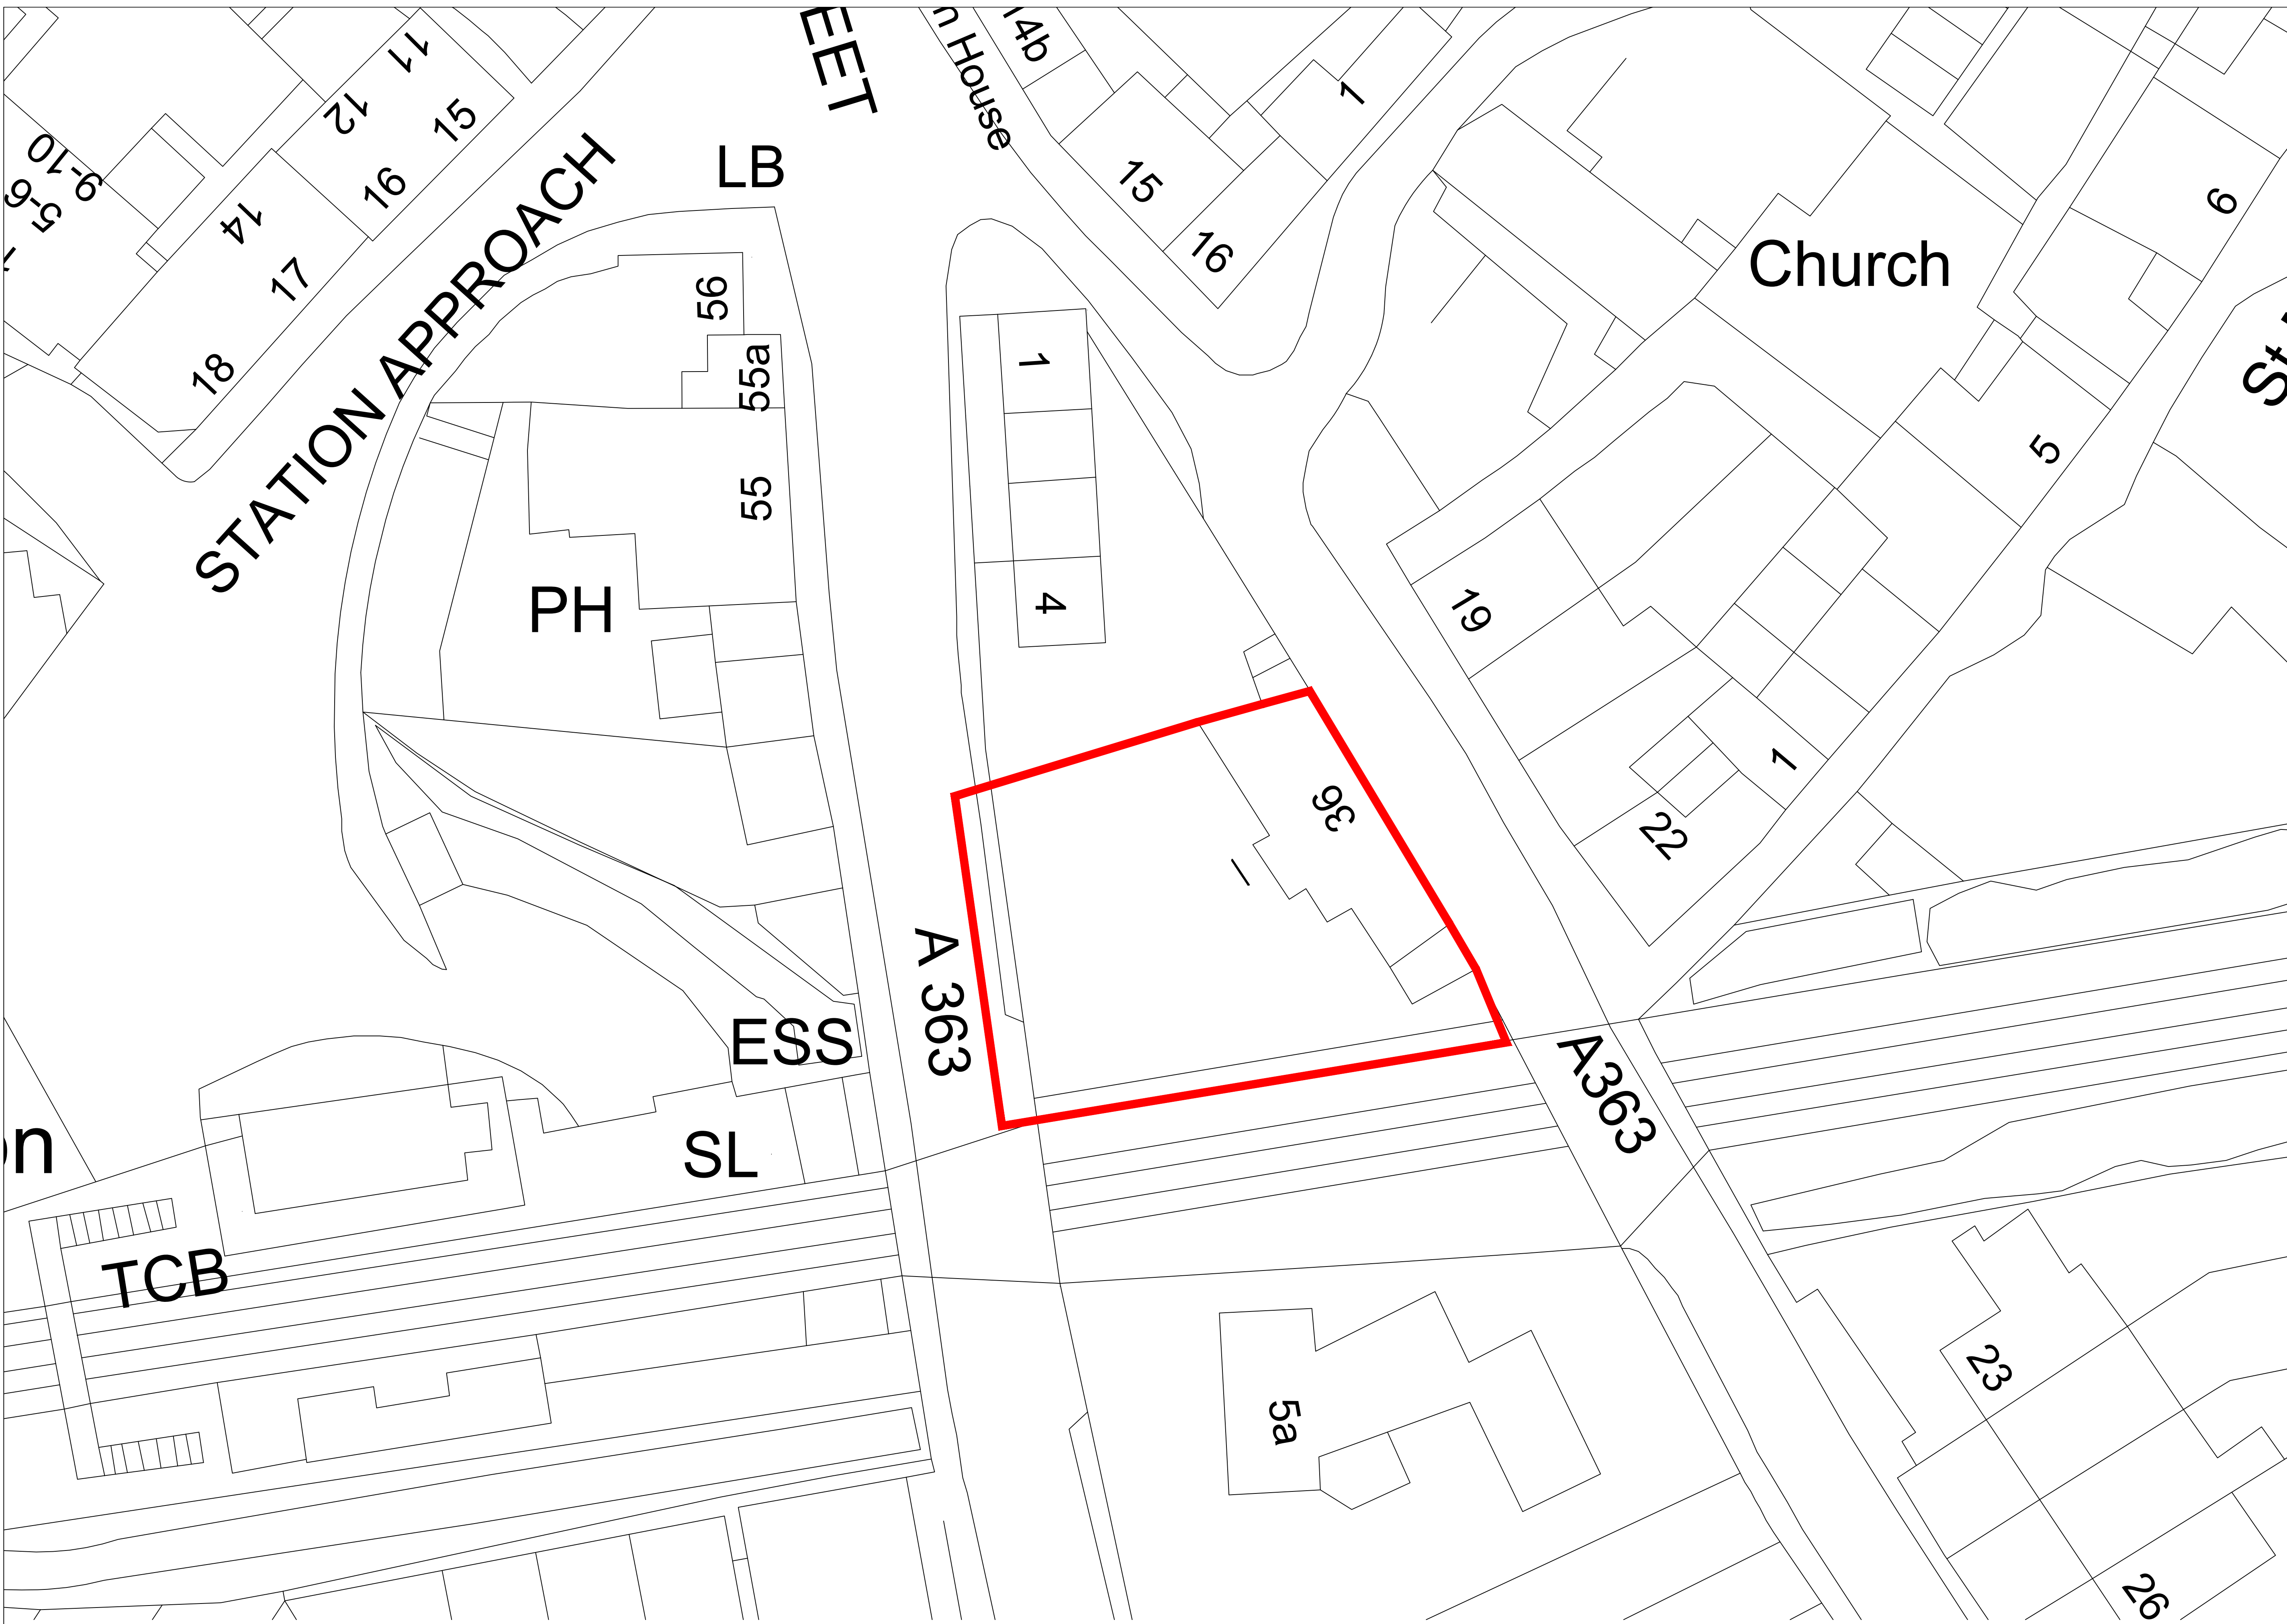

Existing Site Plan
Scale 1:200 @ A1

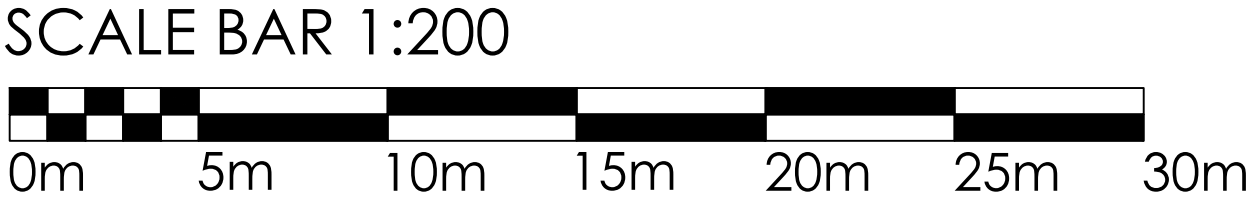

IMPORTANT NOTE:

- THE CONTRACTOR MUST VERIFY ALL DIMENSIONS & LEVELS ON SITE BEFORE ANY WORKS ARE UNDERTAKEN OR THE MANUFACTURE OF SITE COMPONENTS. DISCREPANCIES ARE TO BE REPORTED TO THE PROJECT ARCHITECT/DESIGNER FOR CLARIFICATION.
- DIMENSIONS ARE IN MILLIMETRES UNLESS OTHERWISE STATED.
- COPYRIGHT OF THIS DRAWING BELONGS SOLELY TO RDS 360 LTD.

SURVEY LIMITATIONS:

- PARTS OF THE BUILDING MAY HAVE BEEN INACCESSIBLE AT THE TIME OF THE SURVEY. THESE AREAS HAVE BEEN CLEARLY MARKED ON THE DRAWINGS. A STRIP OUT SURVEY IS RECOMMENDED FOR THESE AREAS TO VERIFY DETAILS.
- RDS 360 LTD. DO NOT CARRY OUT INTRUSIVE SURVEYS. AREAS COVERED BY BOXING OUT CANNOT BE CONFIRMED UNTIL MAIN CONTRACTOR EXPOSES THESE AREAS.

COLUMNS:

- ALL COLUMNS ARE SHOWN AT THE FULL EXTENT INCLUDING CLADDING TO WHAT IS VIEWABLE ON SITE. STRIP OUT REQUIRED TO CLARIFY TRUE EXTENT OF ANY STRUCTURAL ELEMENT WITHIN COLUMN.

A	24.09.26	REVISED PLANNING PACK
-	19.06.26	INITIAL PLANNING PACK
REV	DATE	DESCRIPTION
PLANS USED FROM LANDLORD / OTHER		☒
PLANS USED FROM RDS MEASURED SURVEYED		☐
PREFERENCE SESSION 1 COMMENTS APPLIED		☐
PREFERENCE SESSION 2 COMMENTS APPLIED		☐
DRAWING TITLE EXISTING SITE PLAN		
DRAWING NAME CV50061 HARRIS, HILL & GIBBONS PLANNING		REVISION A
SCALE A1 - AS SHOWN	DATE 24.09.26	DRAWN BY LF, AP
CHECKED BY BF		
PROJECT ADDRESS PROSPECT HOUSE FROME ROAD BRADFORD-ON-AVON BA15 1LA		
STATUS EXISTING		

The Mill Store
Foundry Lane
East Coker
Somerset
TA25 6JH

Tel: 01782 224878
E-mail: info@rds360.com
Web: www.rds360.com

RDS 360