





PROPOSED FRONT (WEST) ELEVATION 1:100

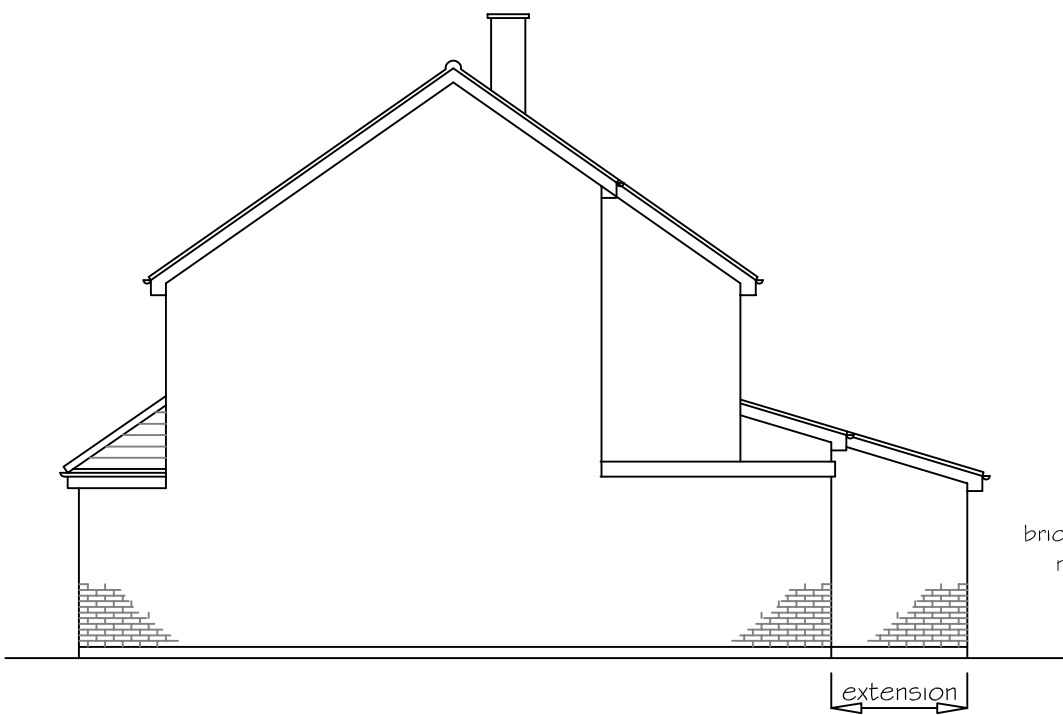


PROPOSED END (SOUTH) ELEVATION 1:100



PROPOSED REAR (EAST) ELEVATION 1:100

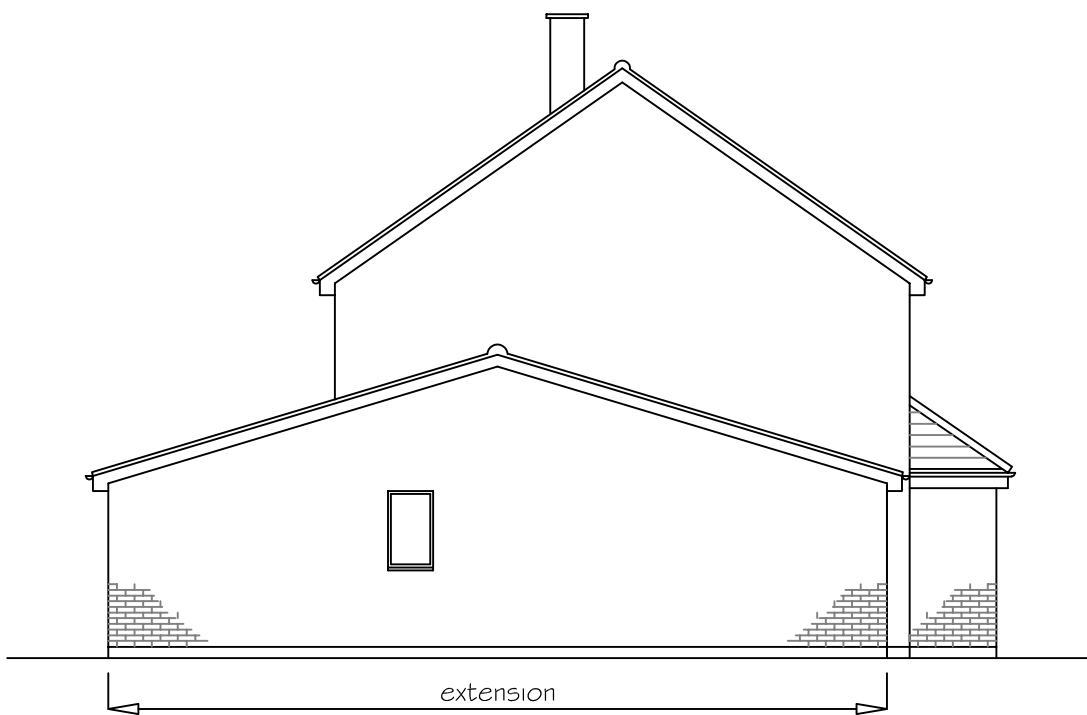


PROPOSED SIDE (NORTH) ELEVATION 1:100

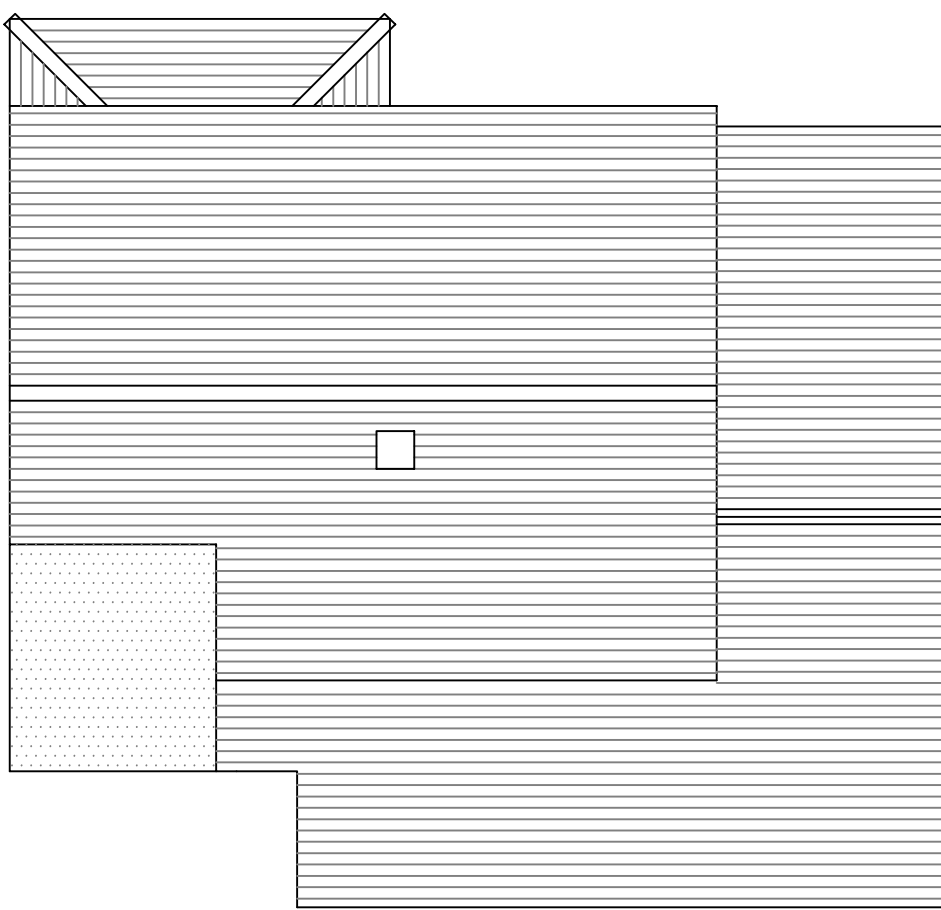

PROPOSED ROOF PLAN 1:100




EXISTING FRONT (WEST) ELEVATION 1:100

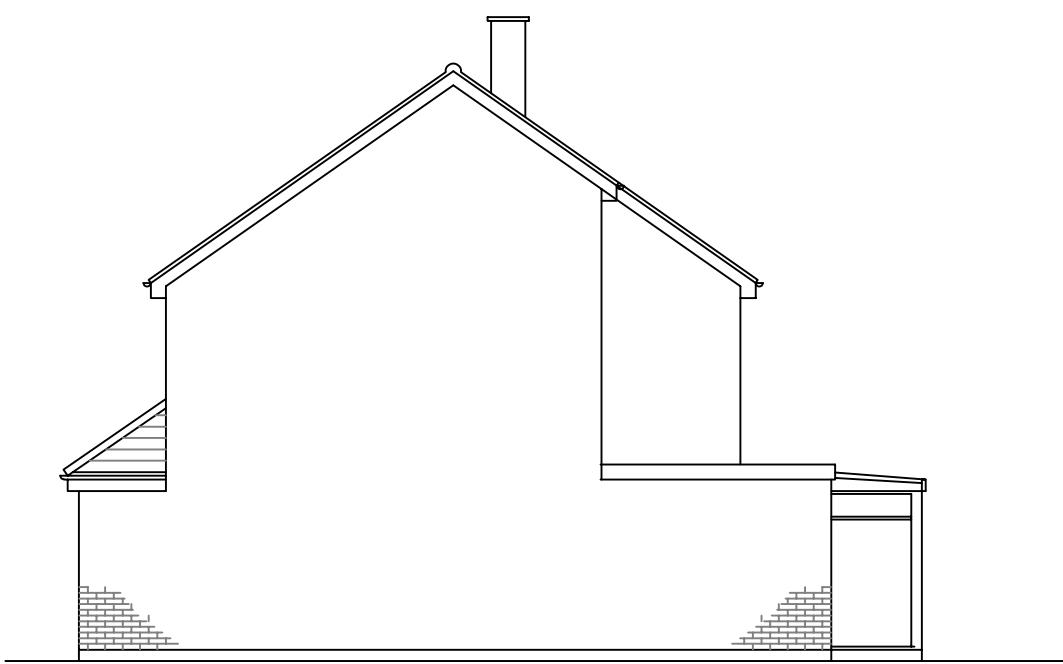


EXISTING END (SOUTH) ELEVATION 1:100





EXISTING REAR (EAST) ELEVATION 1:100

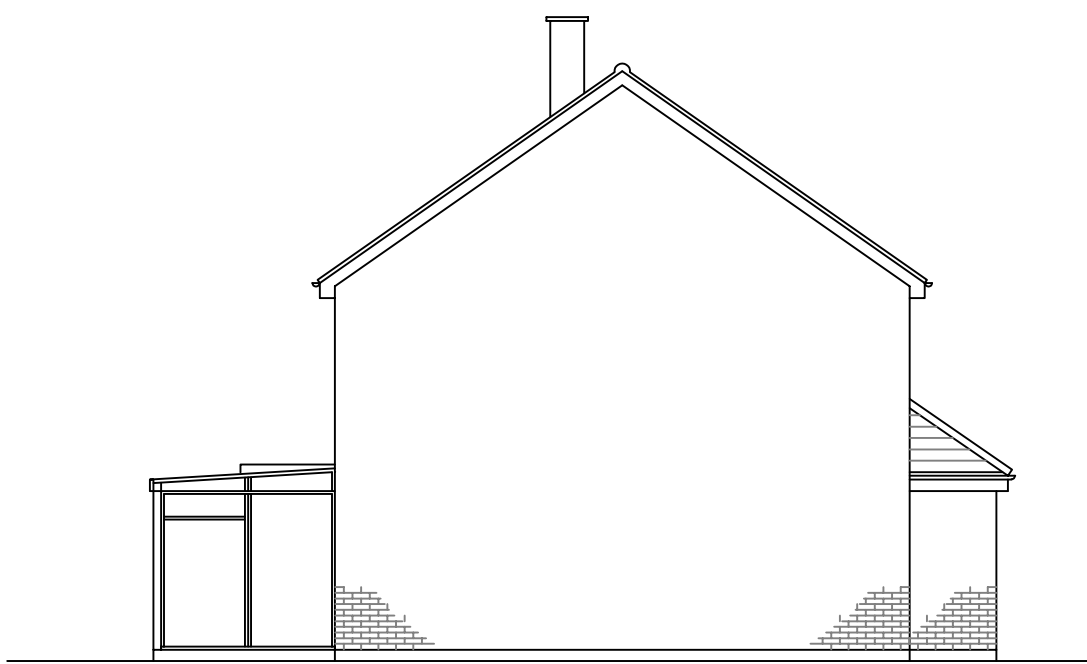


EXISTING SIDE (NORTH) ELEVATION 1:100

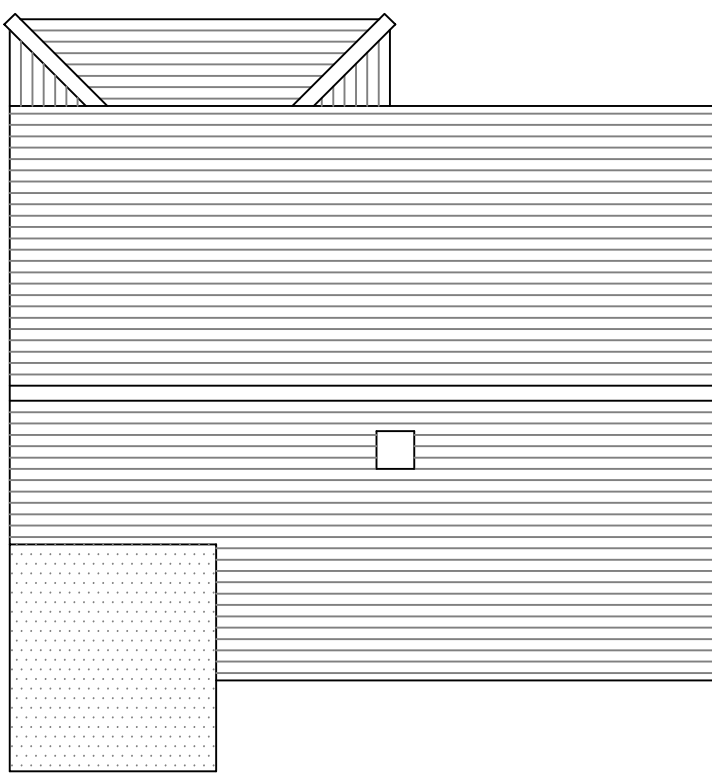


EXISTING ROOF PLAN 1:100

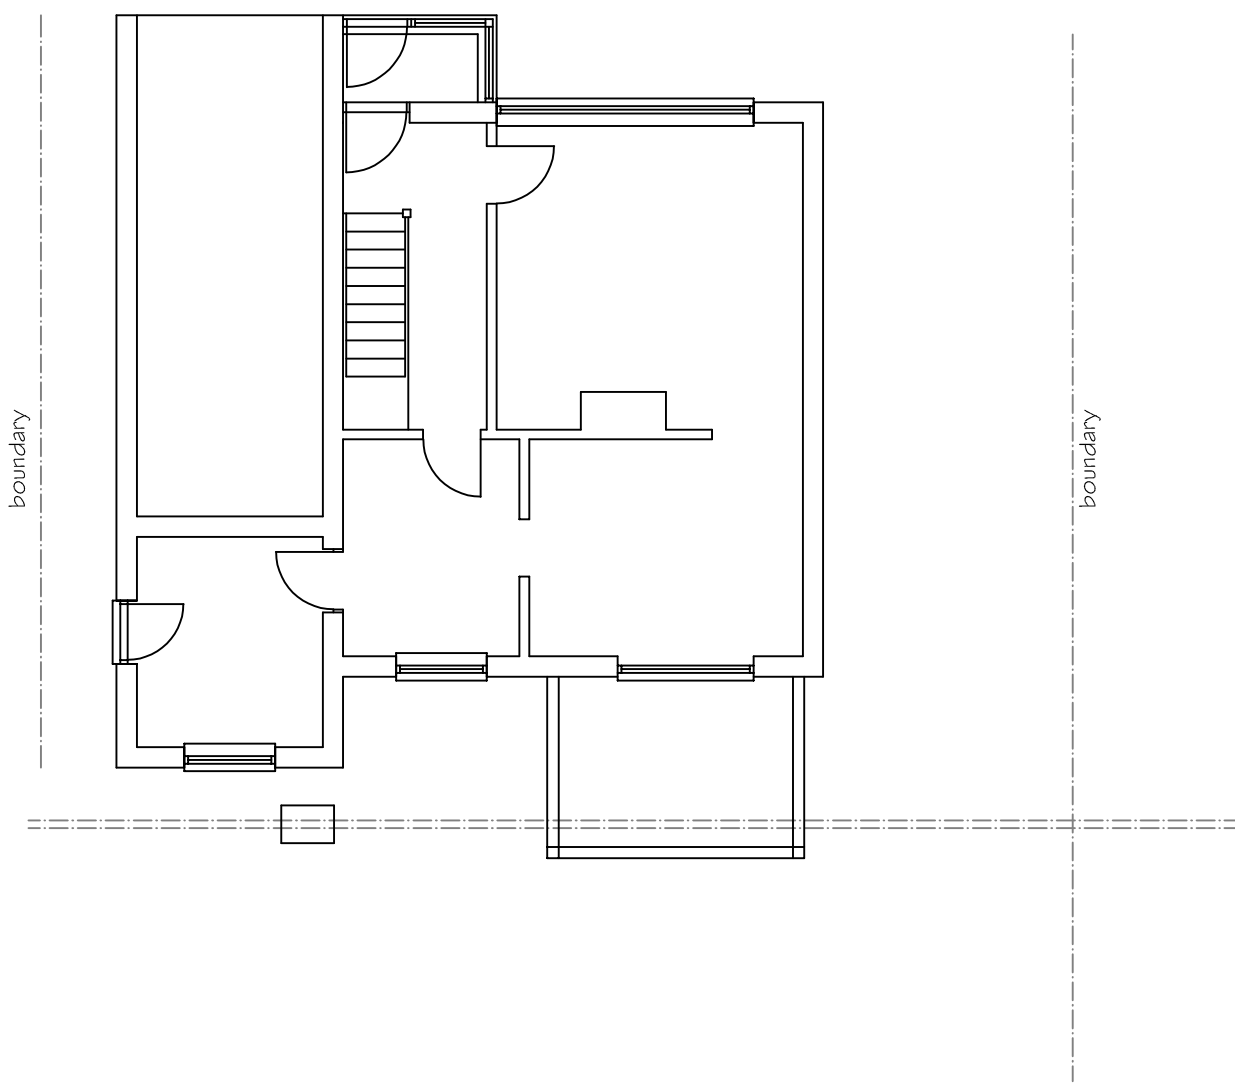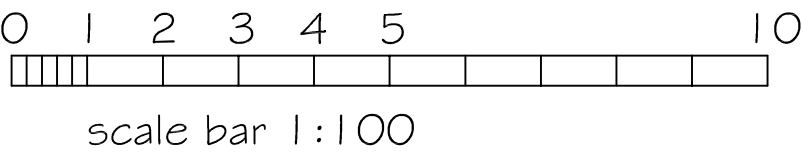

EXISTING GROUND FLOOR PLAN 1:100

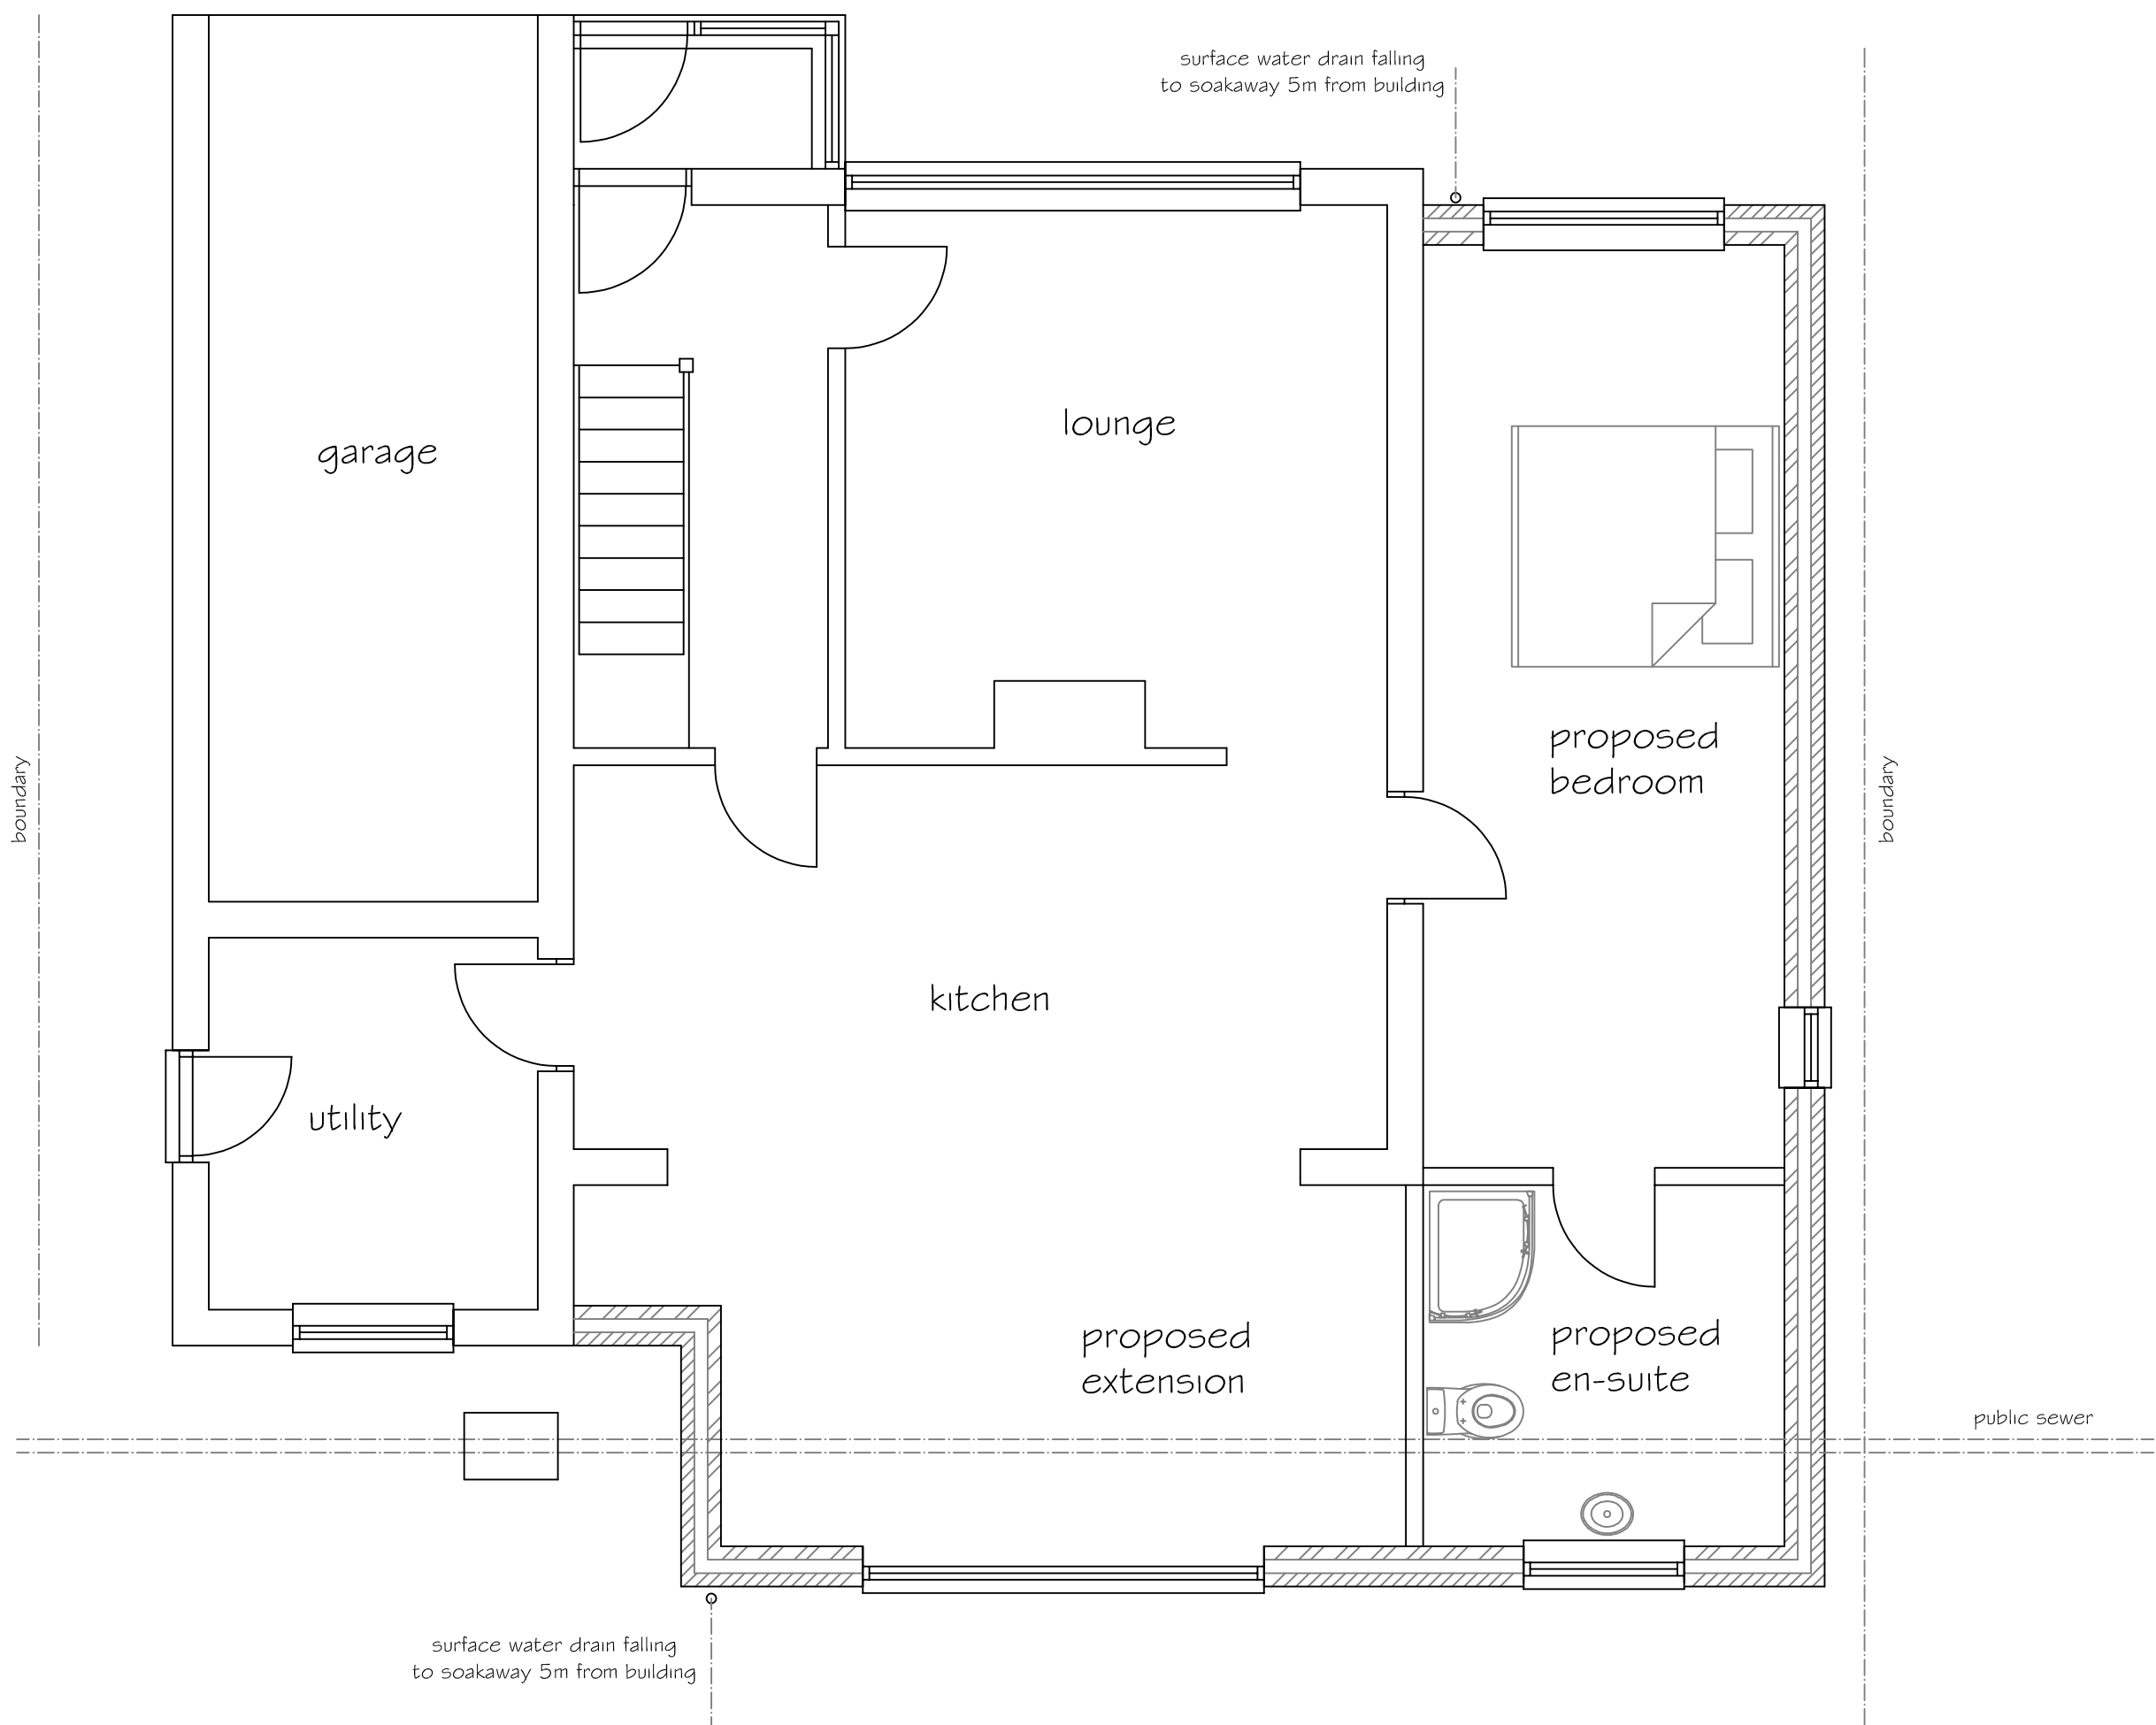

PROPOSED GROUND FLOOR PLAN 1:50

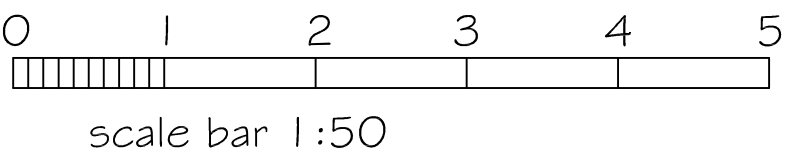

SJF PLANNING & DESIGN SERVICE 01225 782078 simonnearthebell@gmail.com		
PROPOSED	SINGLE STOREY REAR & SIDE EXTENSION	
CLIENT	MR & MRS D AYLIFFE	
LOCATION	34 KENWOOD CLOSE TROWBRIDGE BA14 7DN	
TITLE	PROPOSED PLANS	
DRG NO	ISSUE	DATE
2627-1	1	JULY 2026