




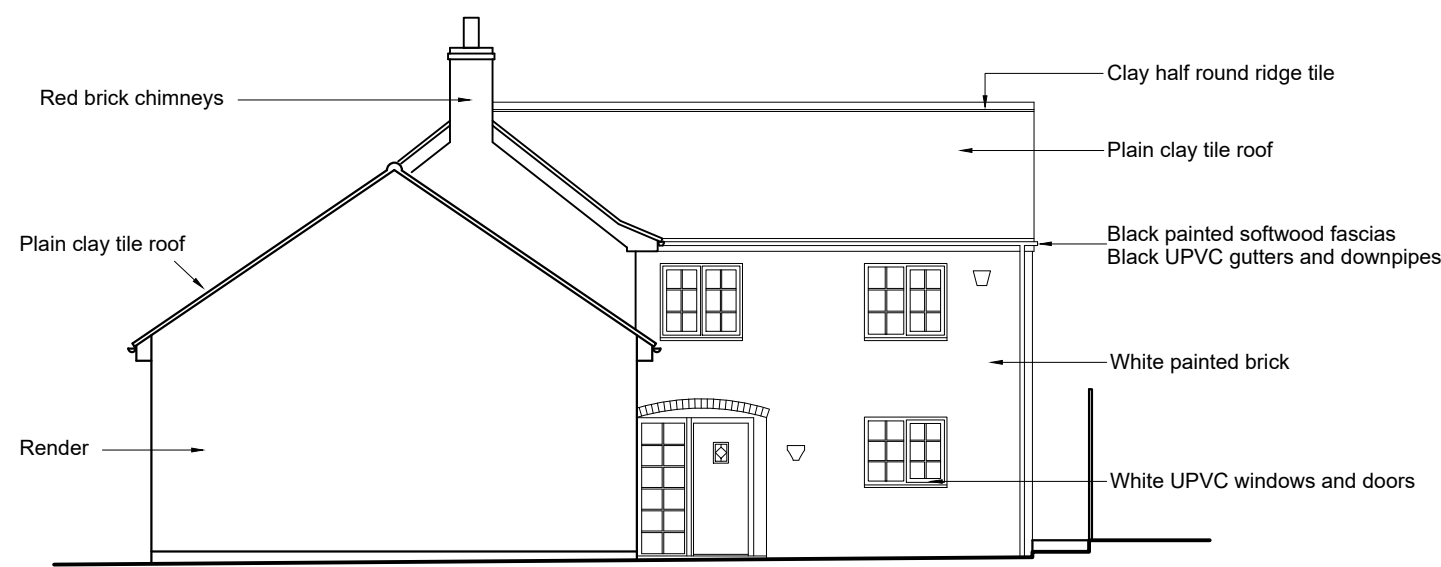


NORTH WEST (Principal elevation)
PROPOSED ELEVATIONS scale 1:100

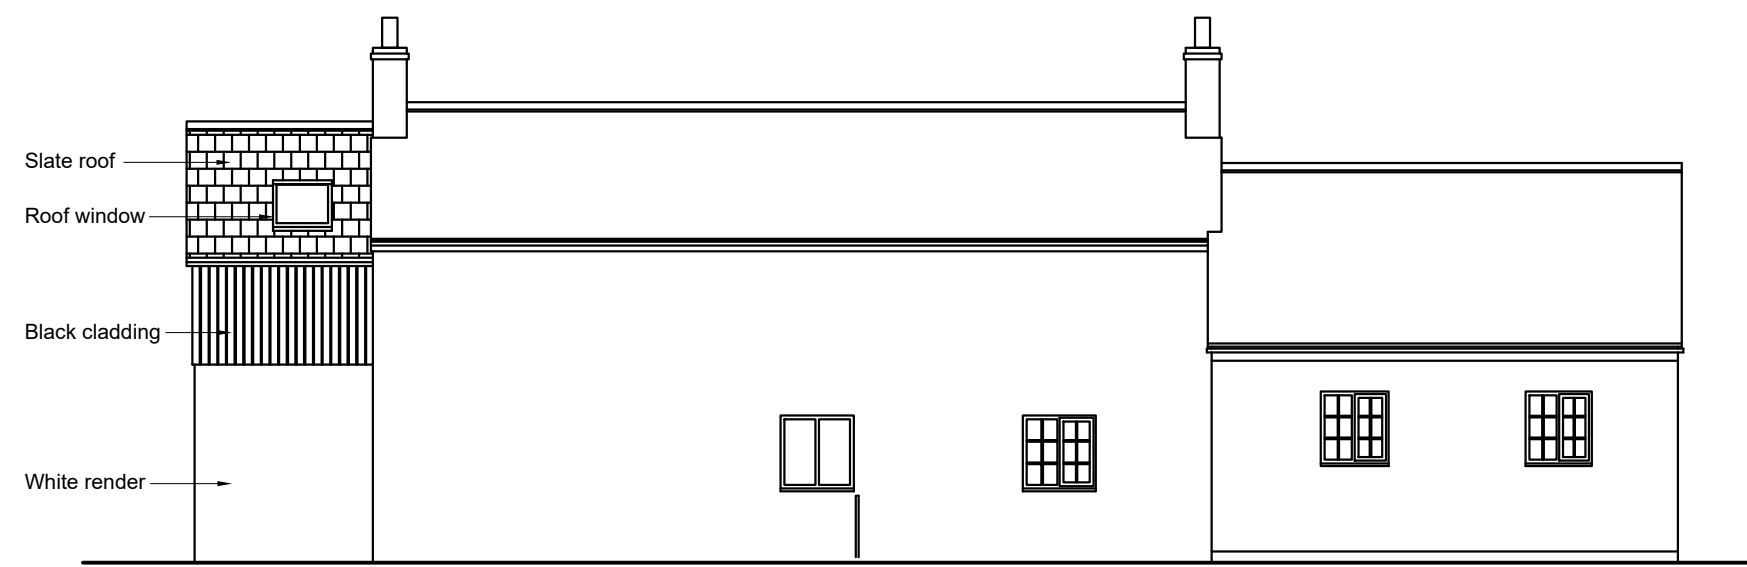


NORTH EAST (Side elevation)

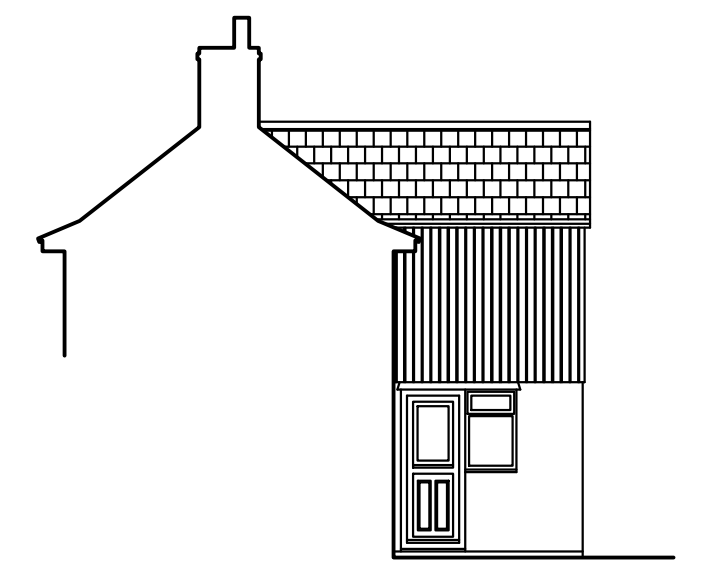


NORTH WEST (internal elevation from courtyard)

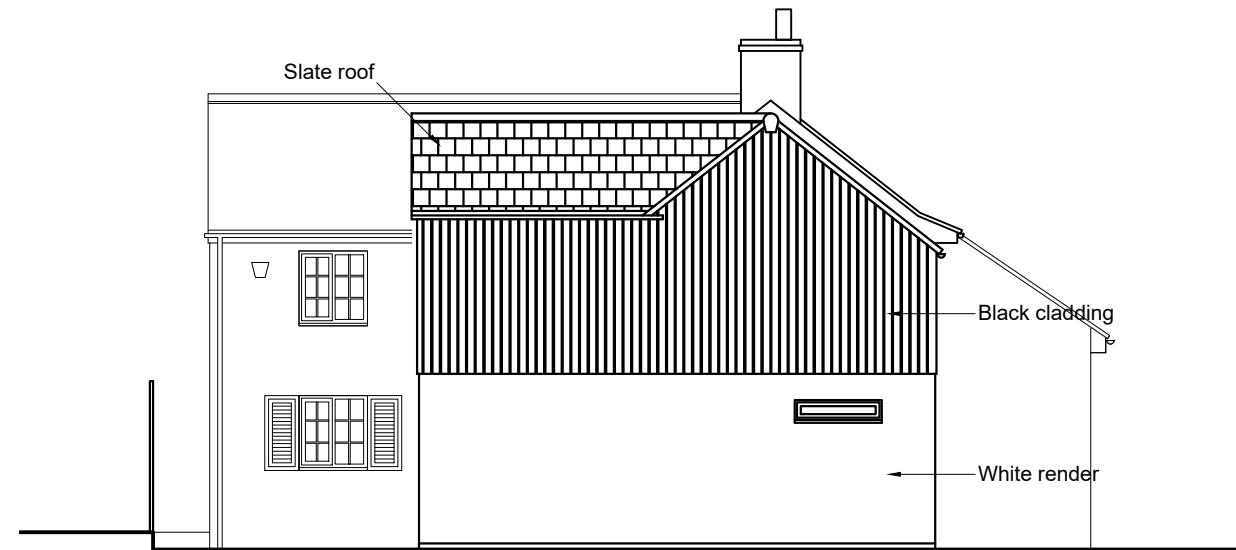


SOUTH EAST (Rear elevation)

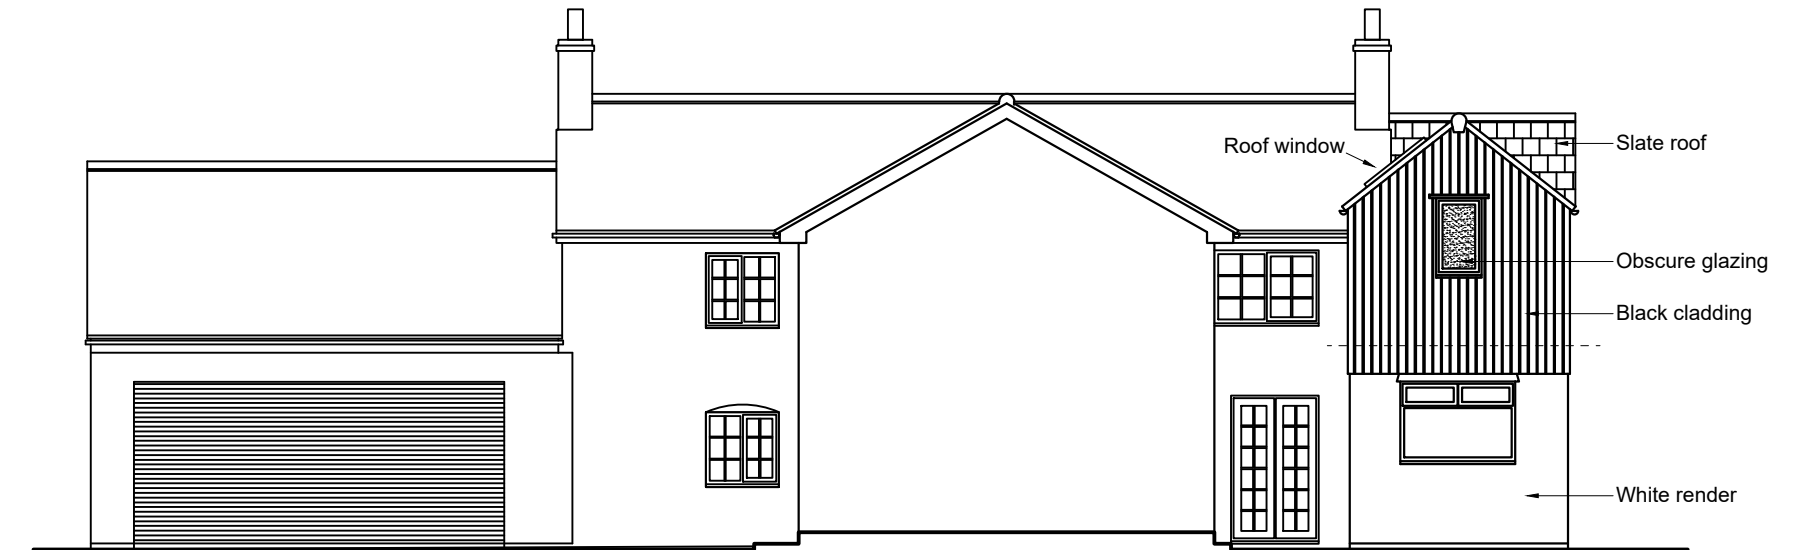


SOUTH WEST (Side elevation)

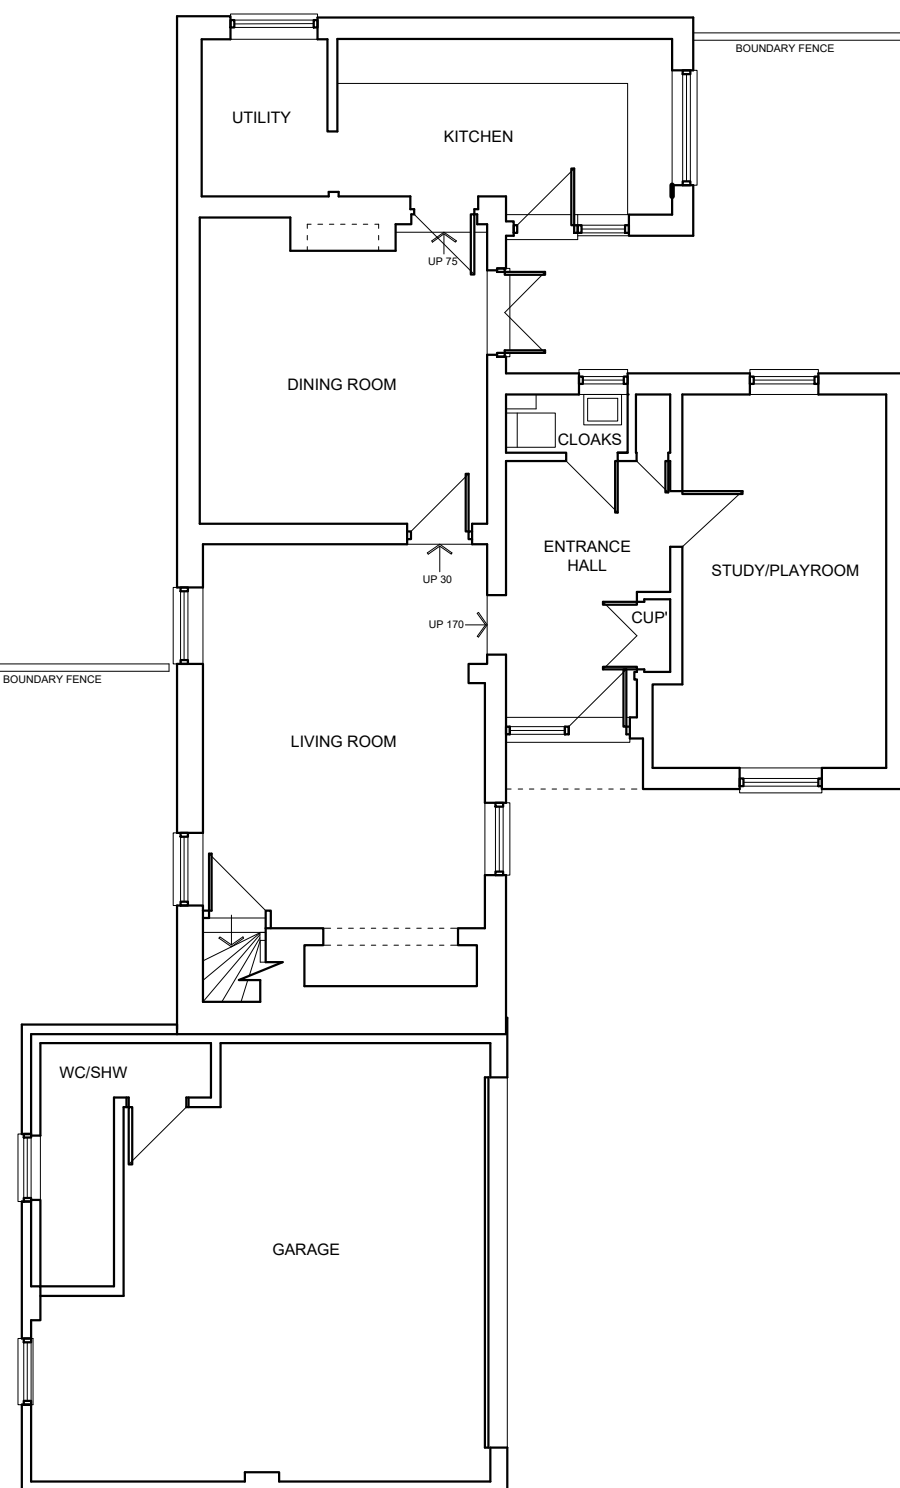


PROPOSED GROUND FLOOR PLAN scale 1:100
(NO CHANGE)

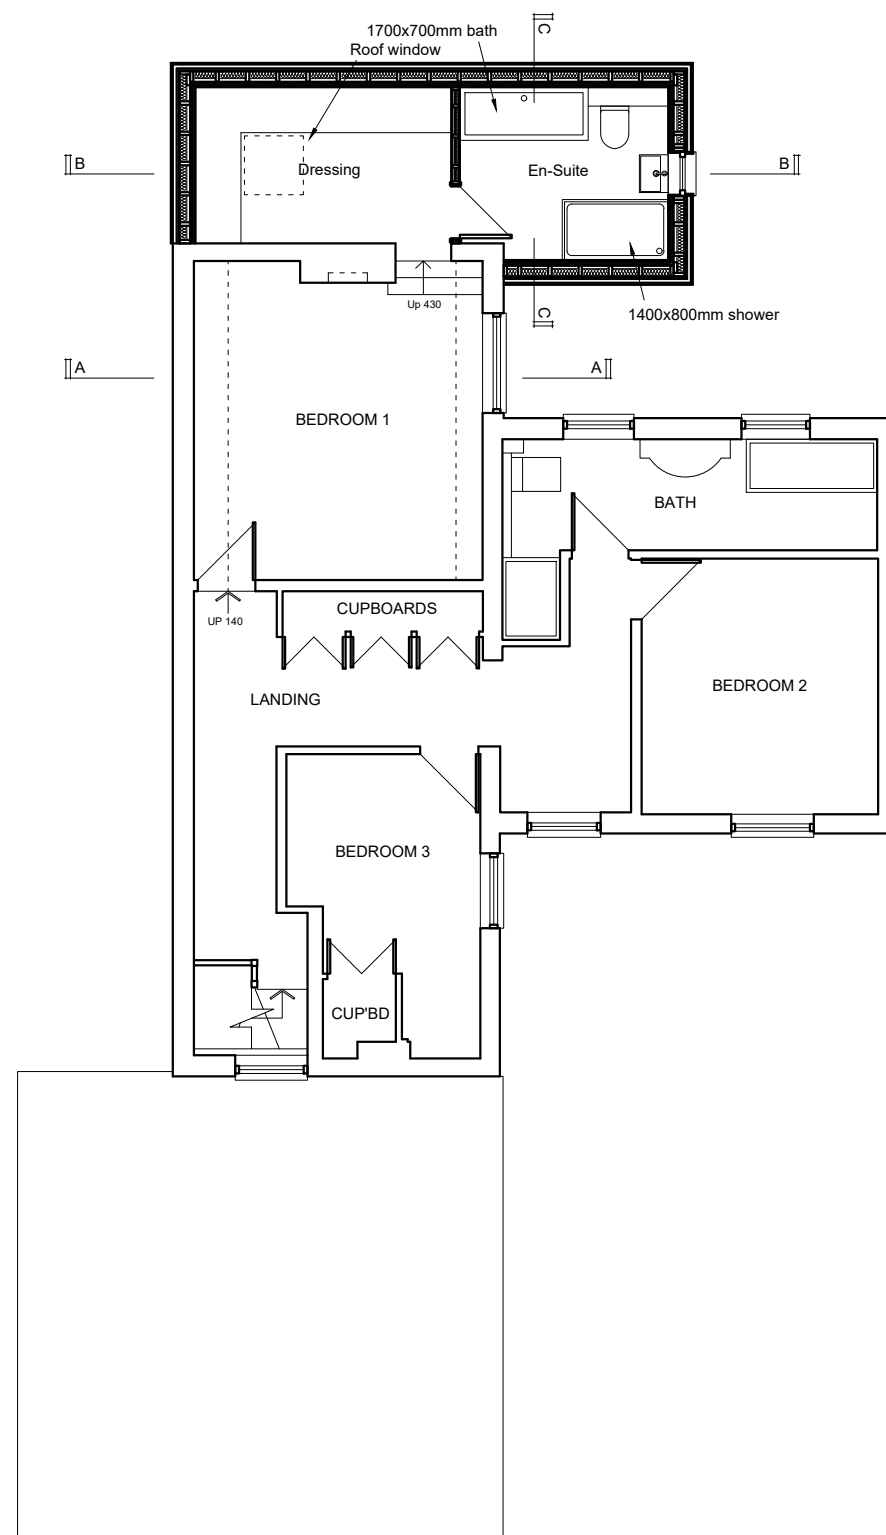


PROPOSED FIRST FLOOR PLAN scale 1:100

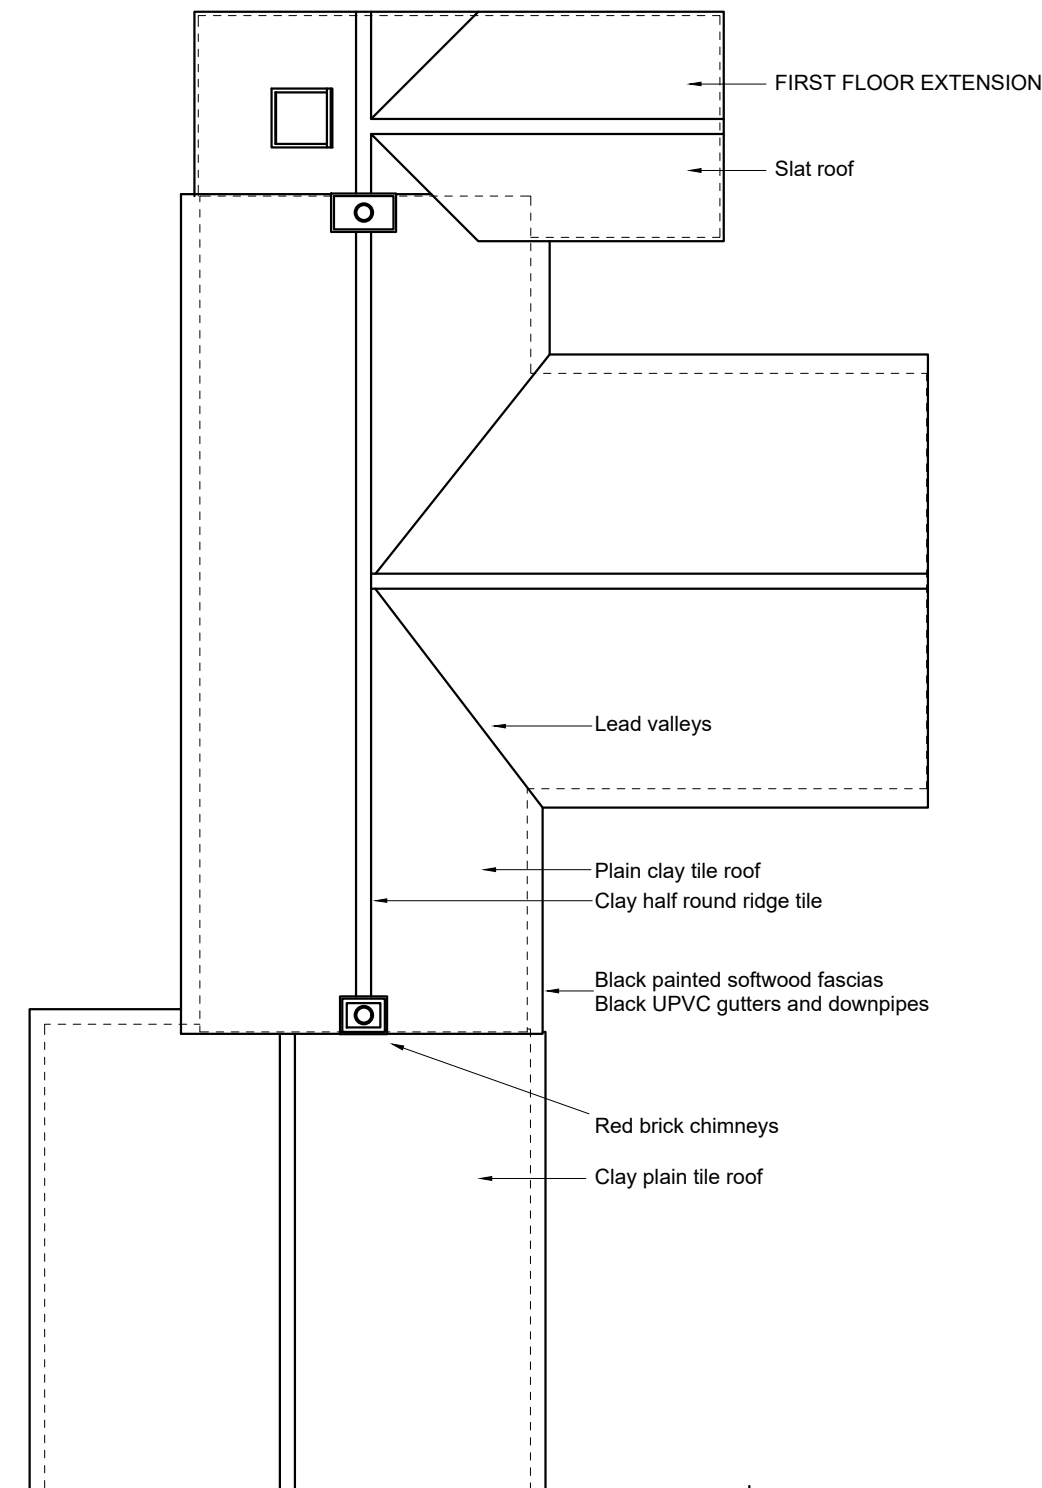


PROPOSED ROOF PLAN scale 1:100

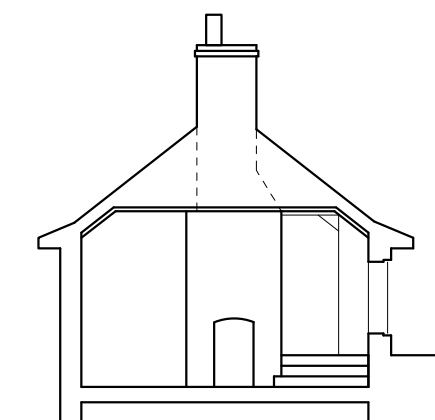


SECTION A

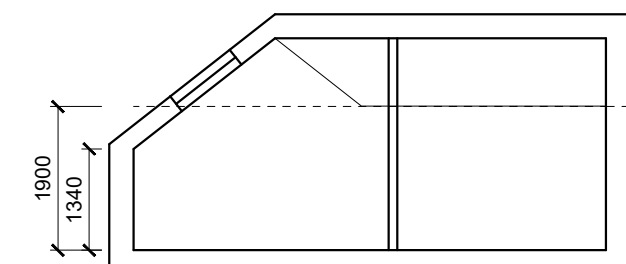

SECTION B THROUGH BATHROOM / DRESSING

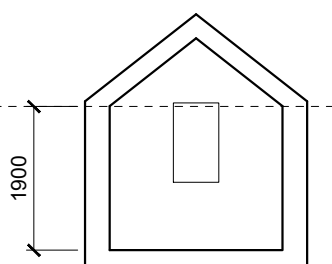

SECTION C

 

project . address
En-suite and dressing room extension
6 Hawkeridge Westbury BA13 4LA

drawing title
Proposed elevations and floor plans

scale
1:100

sheet size
A2

date
Sep 2026

drawing no.
1374-P02

revision
-

fmh architectural ltd
architectural design and consultancy

www.fmhas.co.uk