
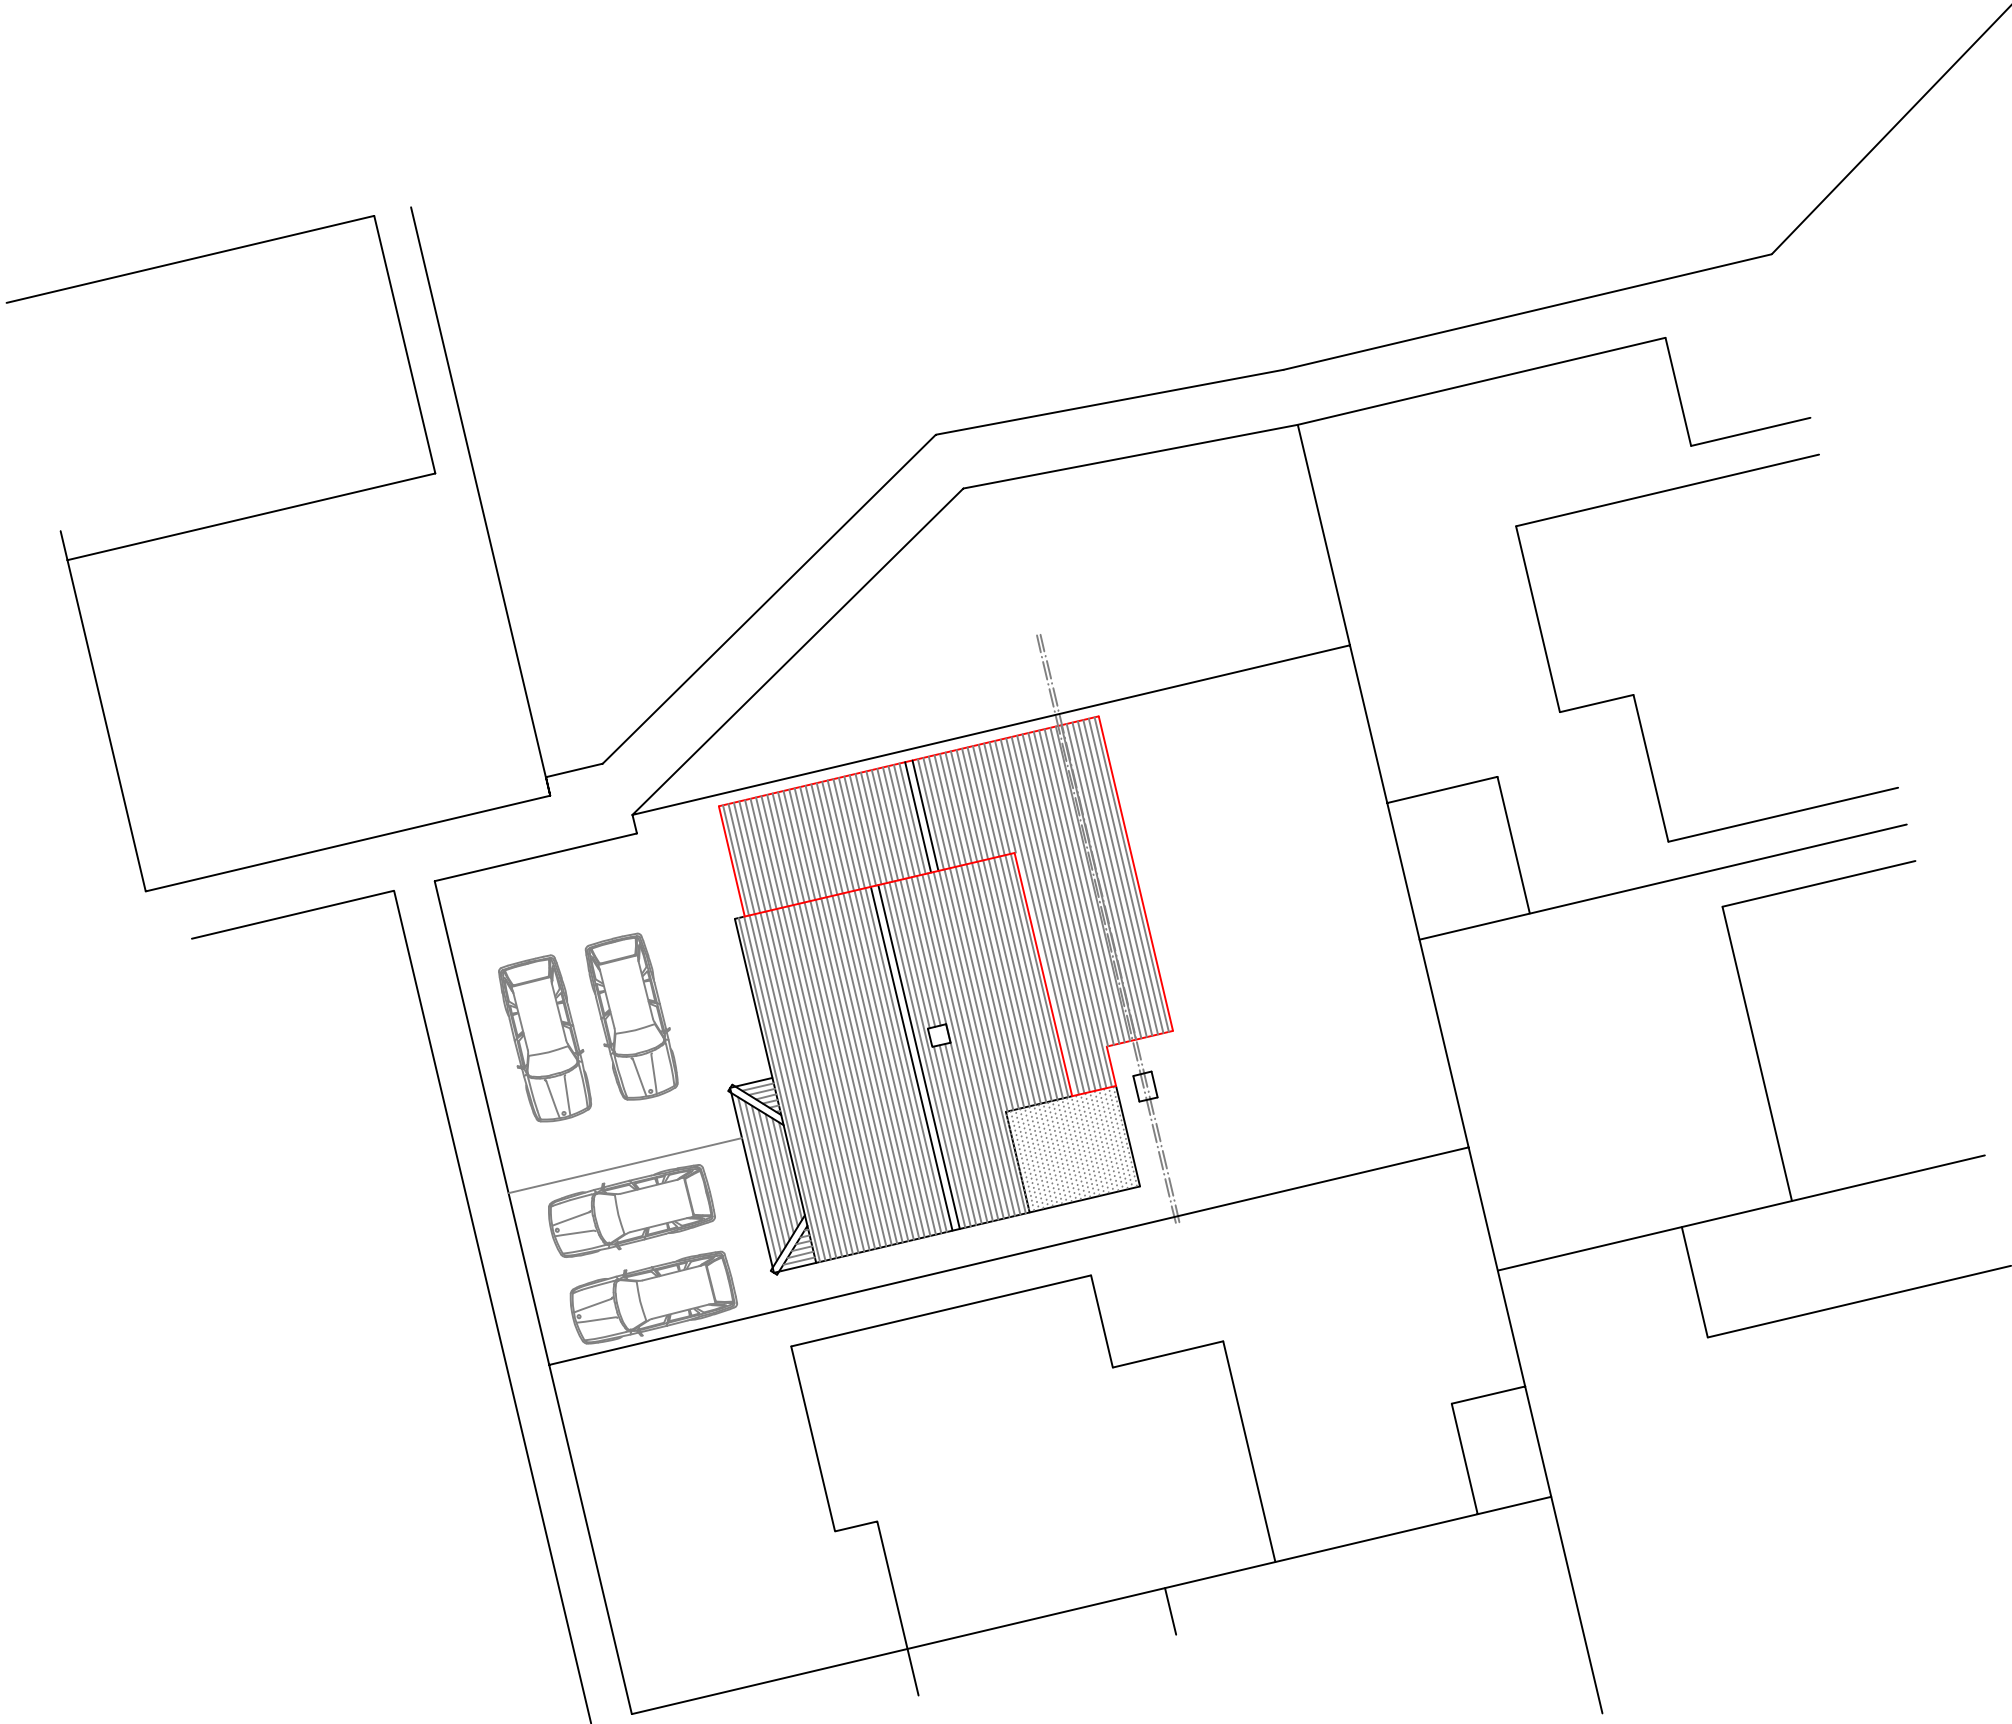


SITE PLAN 1:200

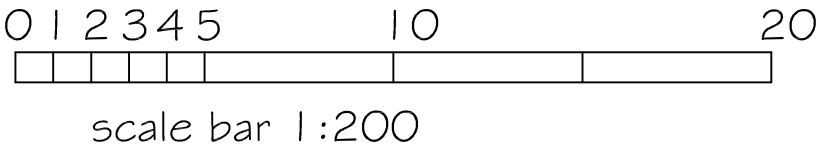

SJF PLANNING & DESIGN SERVICE 01225 782078 simonnearthebell@gmail.com		
PROPOSED	SINGLE STOREY REAR & SIDE EXTENSION	
CLIENT	MR & MRS D AYLIFFE	
LOCATION	34 KENWOOD CLOSE TROWBRIDGE BA1 4 7DN	
TITLE	PROPOSED BLOCK PLAN 1:200	
DRG NO	ISSUE	DATE
2627-2	I	JULY 2026