




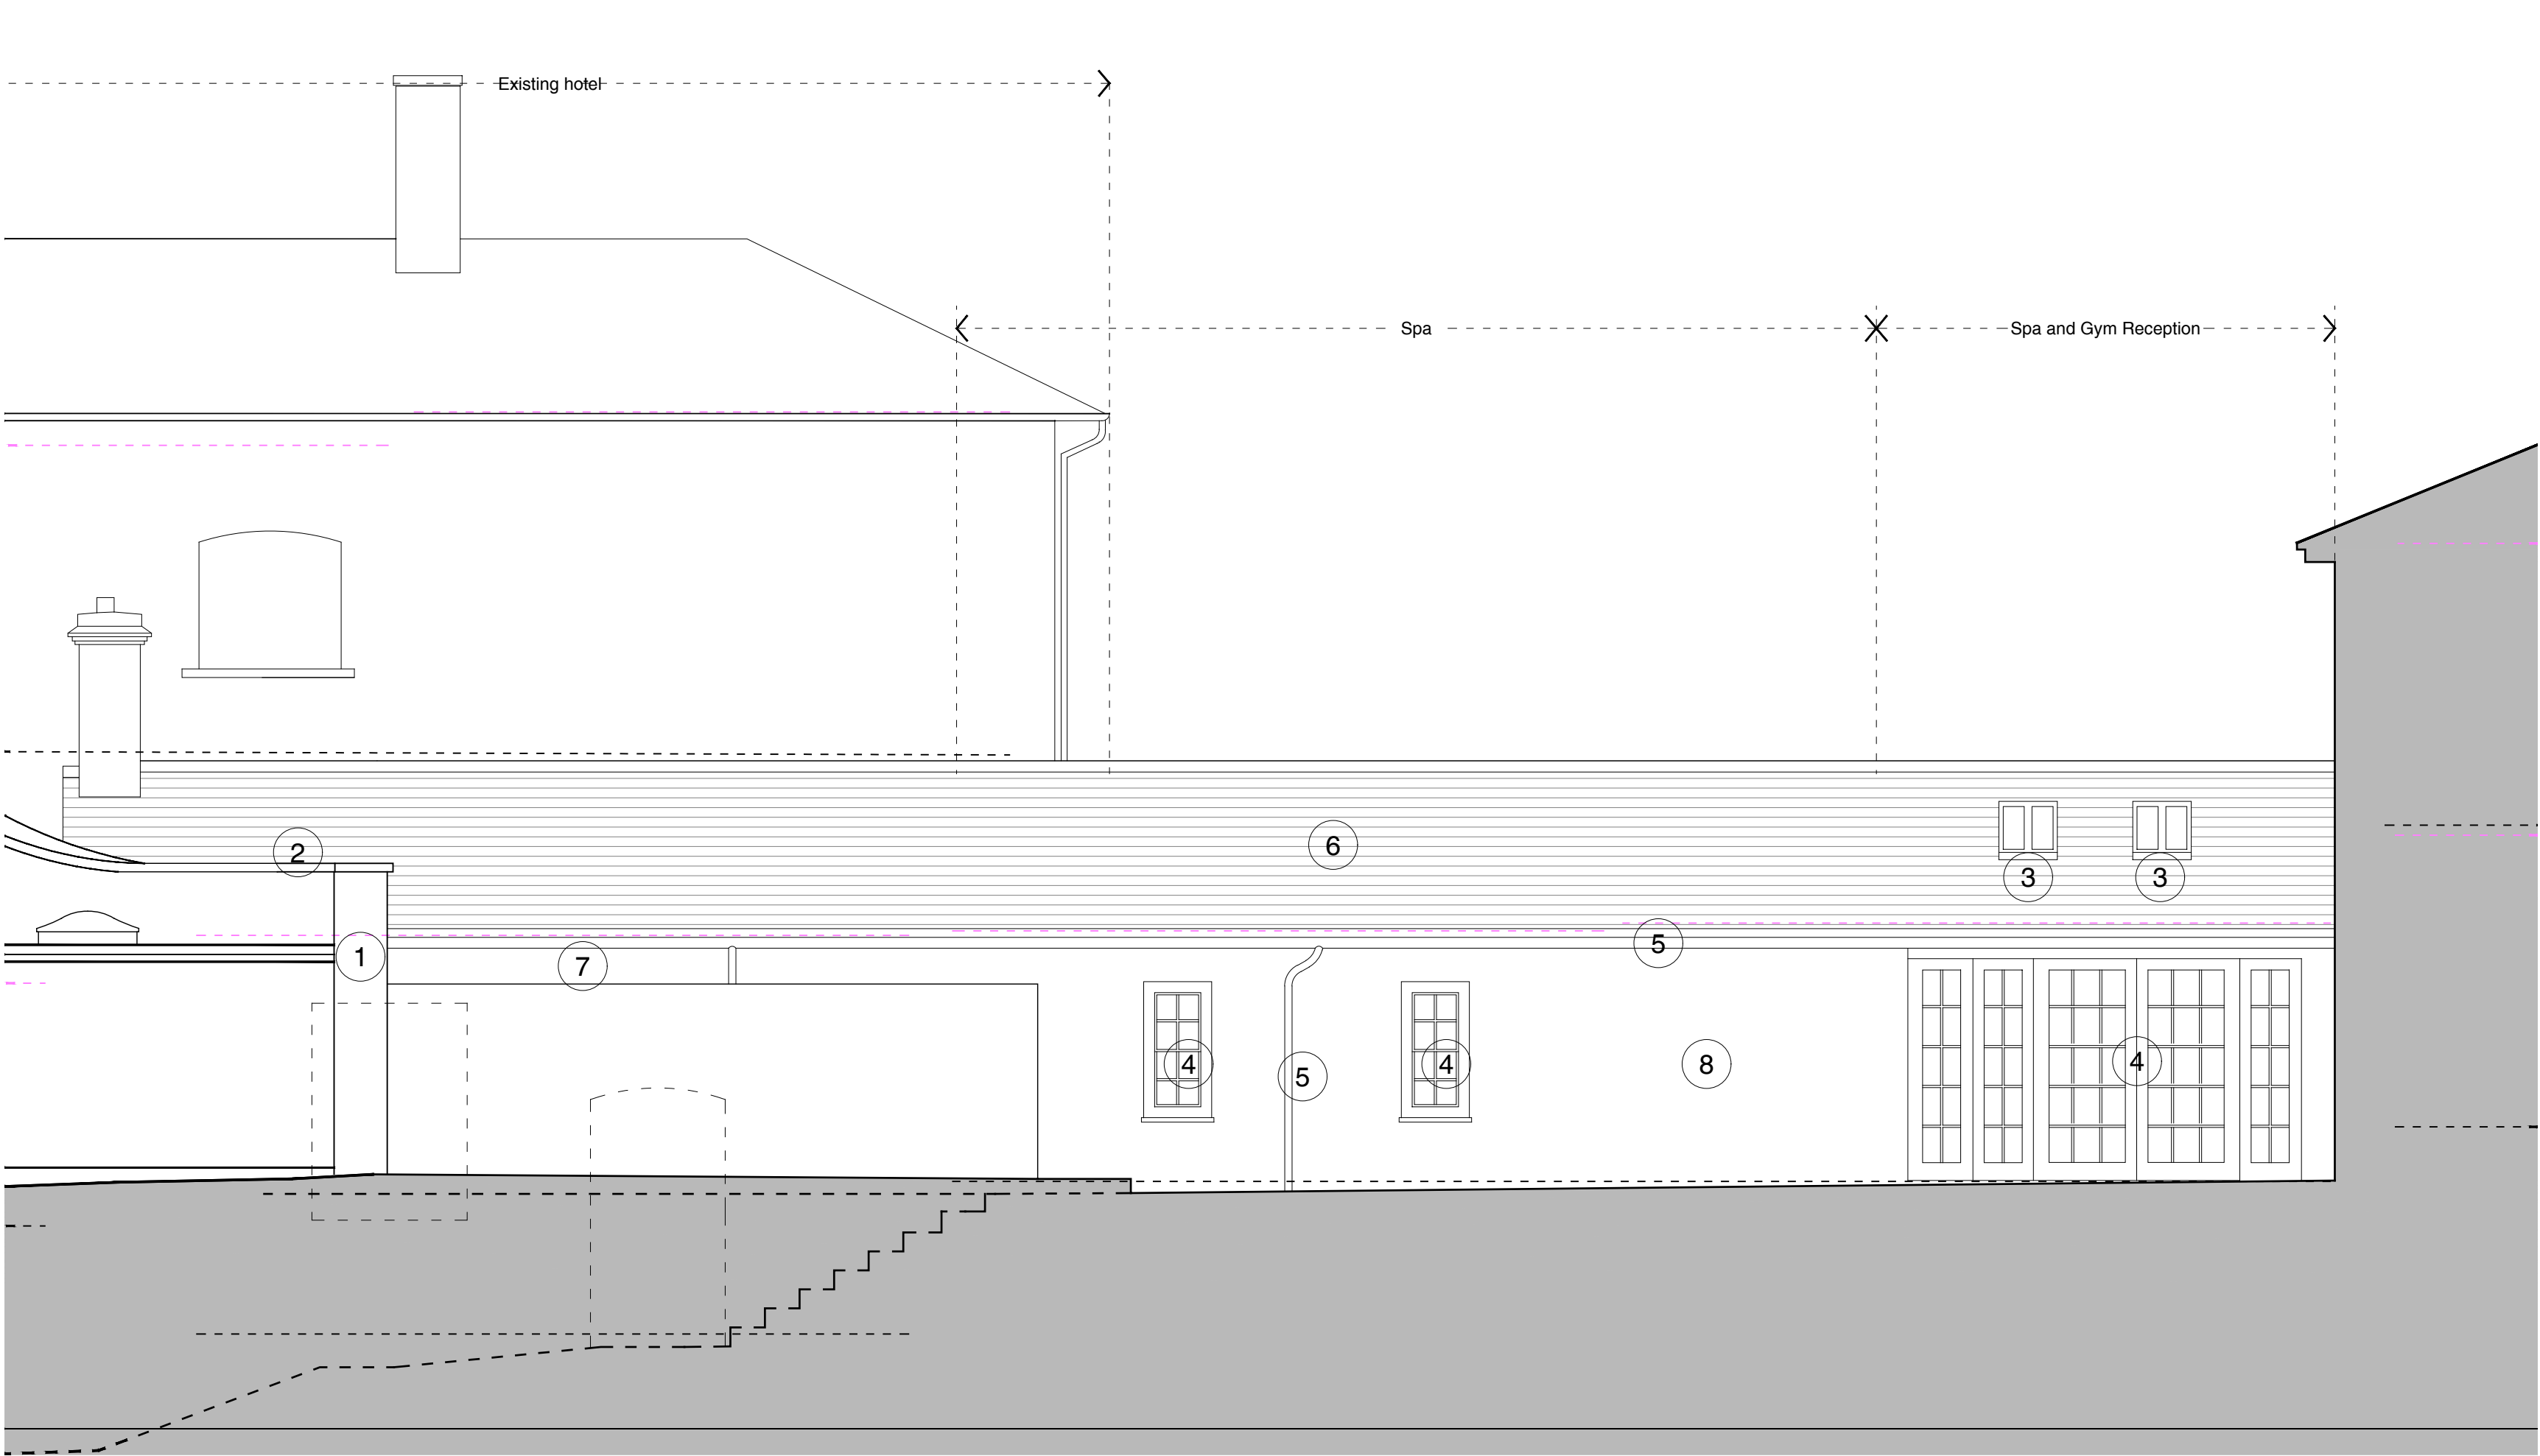


Part Sectional Elevation at 1 - Spa
South East Elevation - **as Existing**

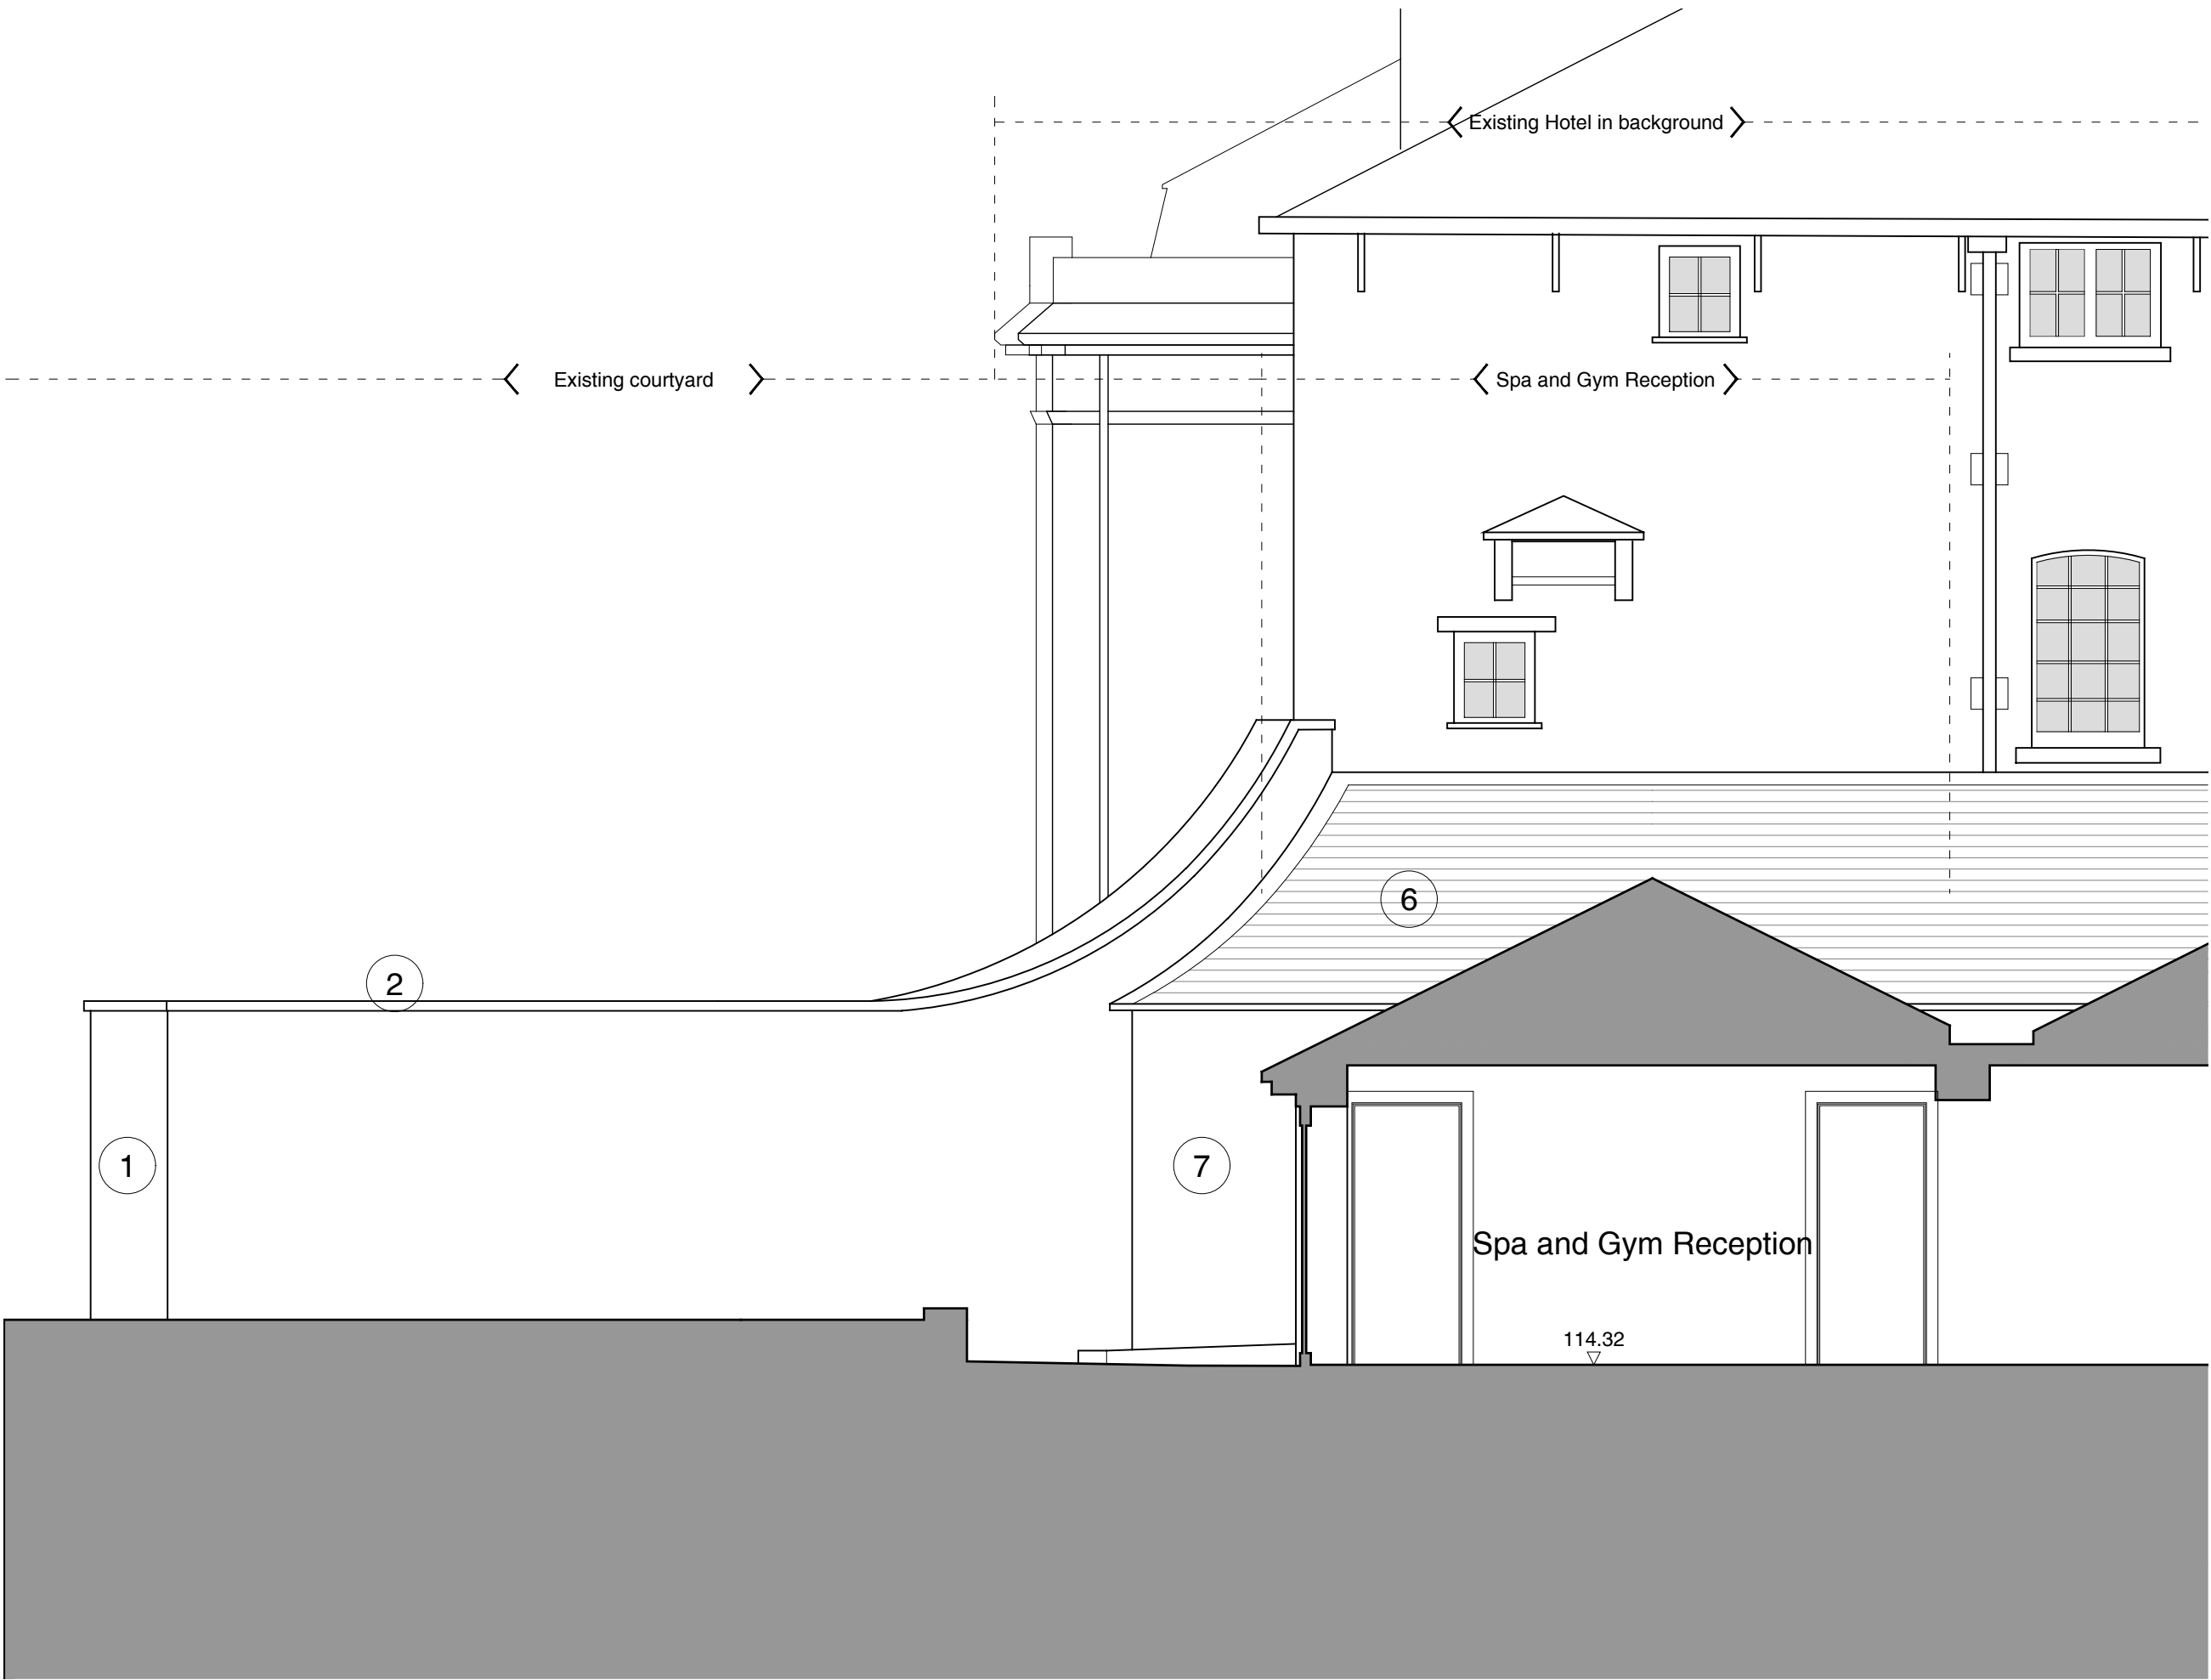

Part Sectional Elevation 3 - Spa
North East Elevation - **as Existing**

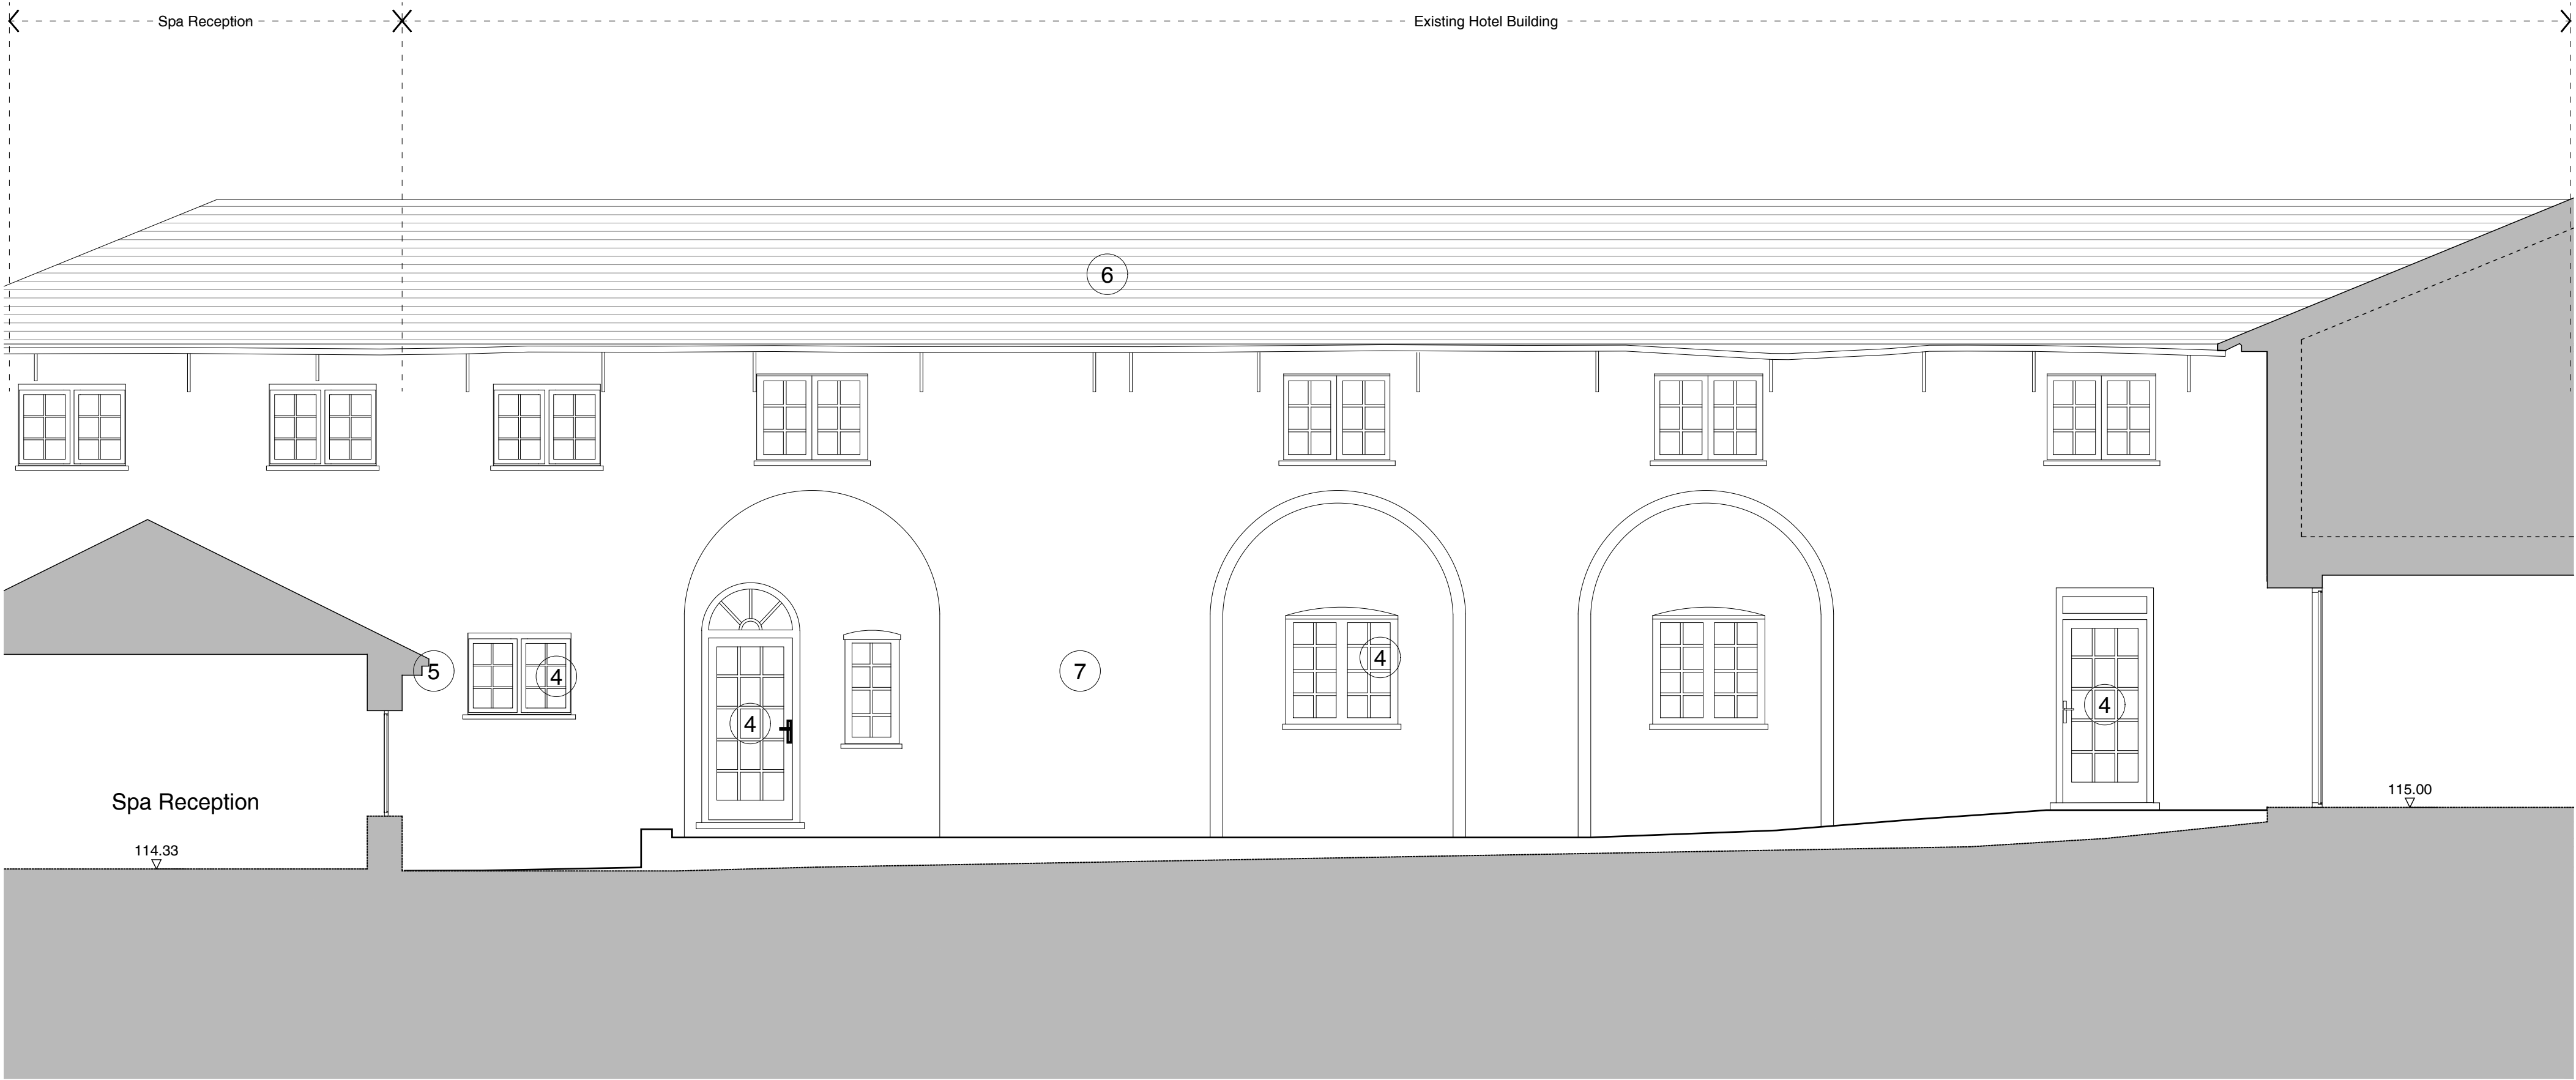

Part Sectional Elevation at 2 - Spa
North East Elevation - **as Existing**

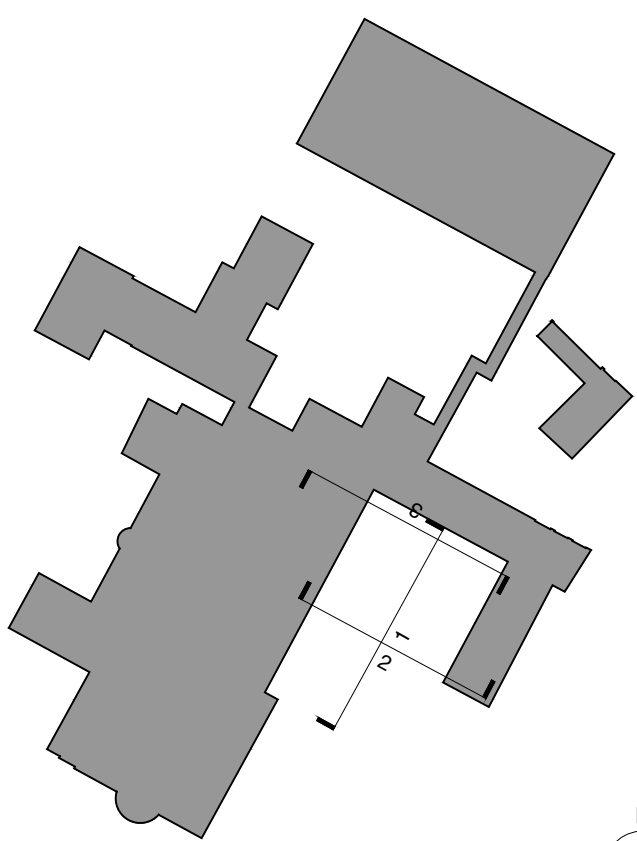

Elevation Key 1:1000



Existing Materials Key

- 1 Existing stone wall
- 2 Coping stone
- 3 Rooflights
- 4 Existing glazed doors / windows
- 5 Existing downpipes and rainwater goods
- 6 Existing slate roof
- 7 Painted brick wall
- 8 Render

A 24.09.2026 GM Issued for planning and LBC approval.

Client Bishopstrow House Ltd

Dwg No. 1501 467 A

Project Bishopstrow House

Scale 1:50 @ A1

Title Spa Reception Extension - Elevations
as Existing

Date June.26

Drawn GM Checked KLM

RIBA
Chartered Practice

Aaron Evans Architects Ltd 3 Gay Street, Bath, BA1 2PH
www.aaronevans.com e: office@aaronevans.com

AARON
EVANS
ARCHITECTS

01225 466234

This drawing is copyright. Only figured dimensions to be used. Contractors not to scale from this drawing and must check all dimensions before proceeding.