



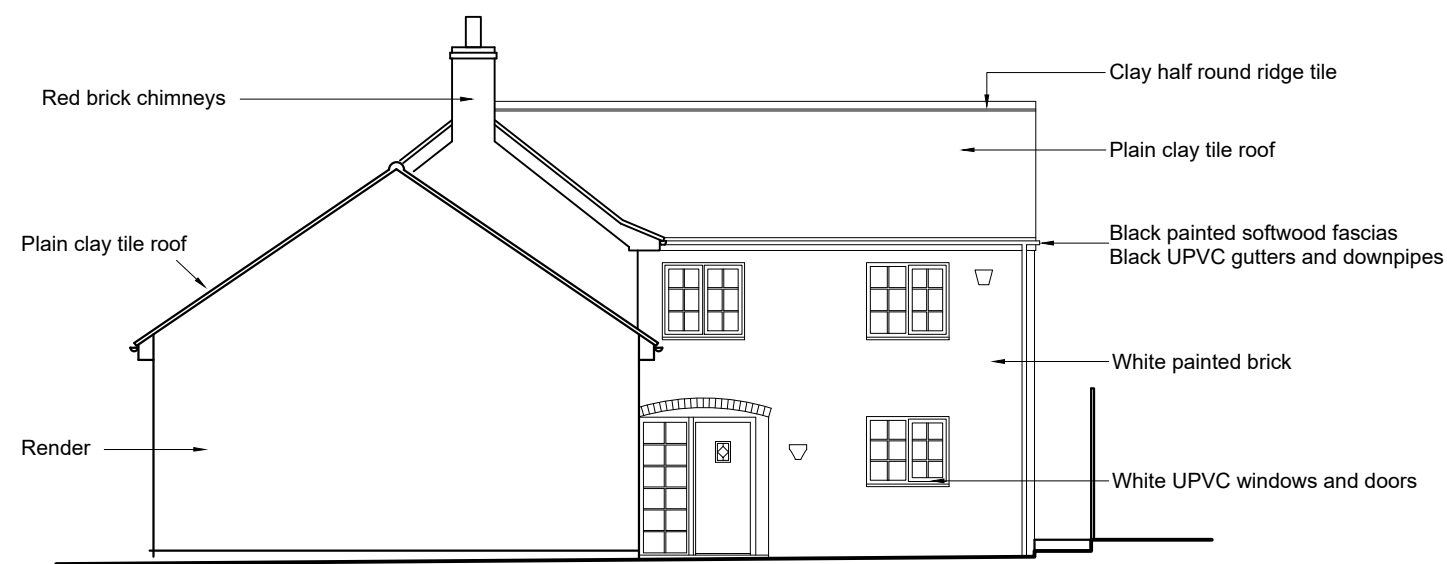

NORTH WEST (Principal elevation)
EXISTING ELEVATIONS scale 1:100

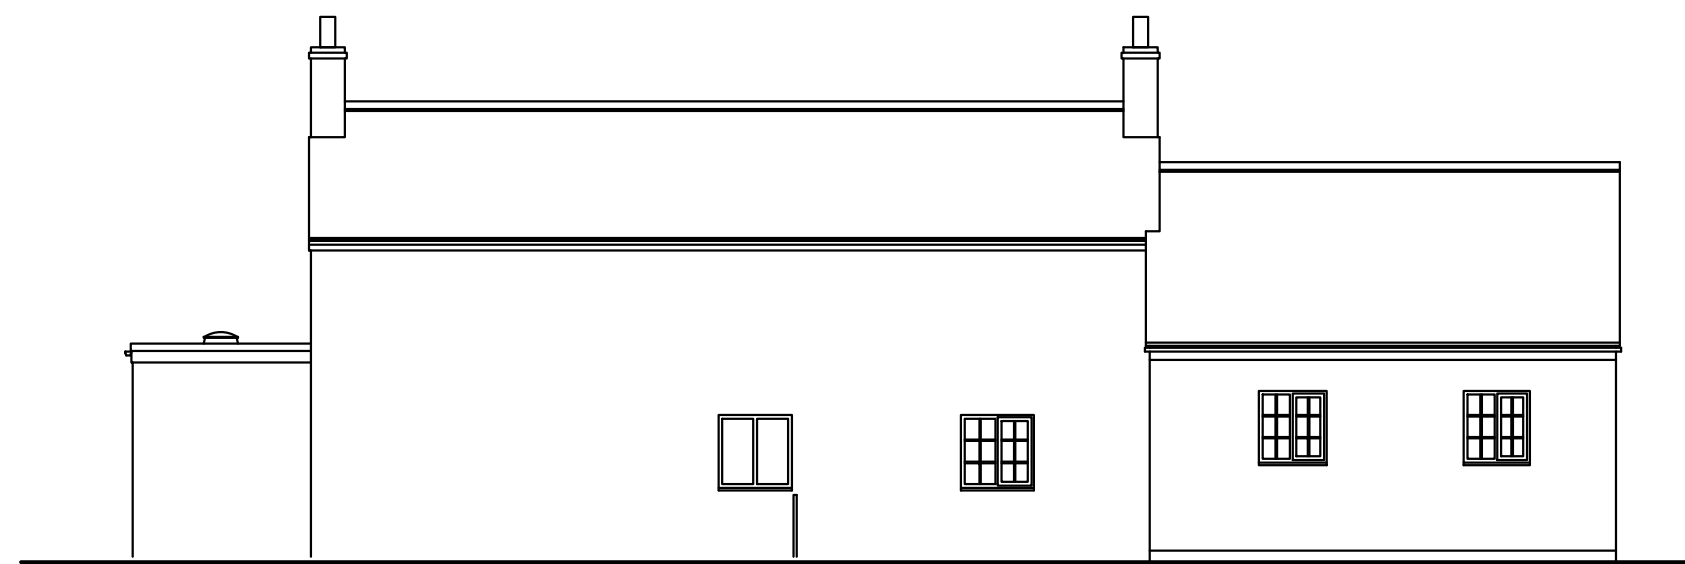


NORTH EAST (Side elevation)




NORTH WEST (internal elevation from courtyard)




SOUTH EAST (Rear elevation)

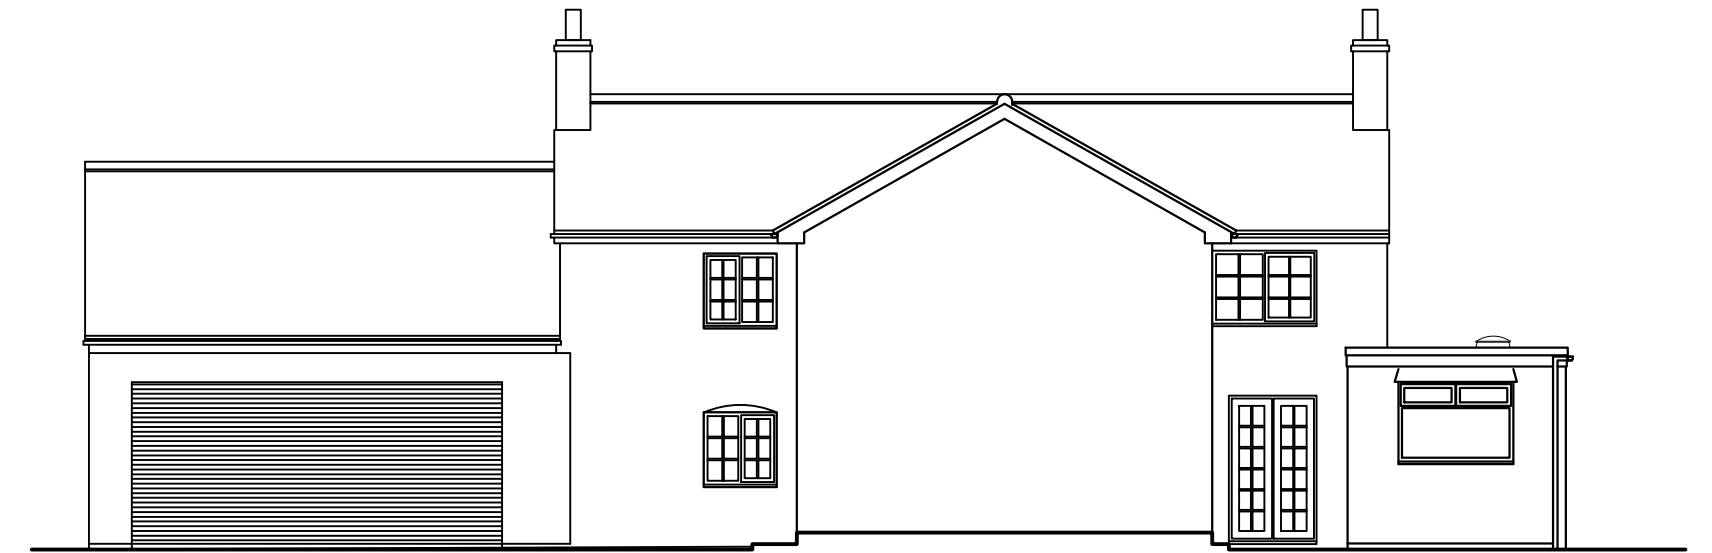


SOUTH WEST (Side elevation)

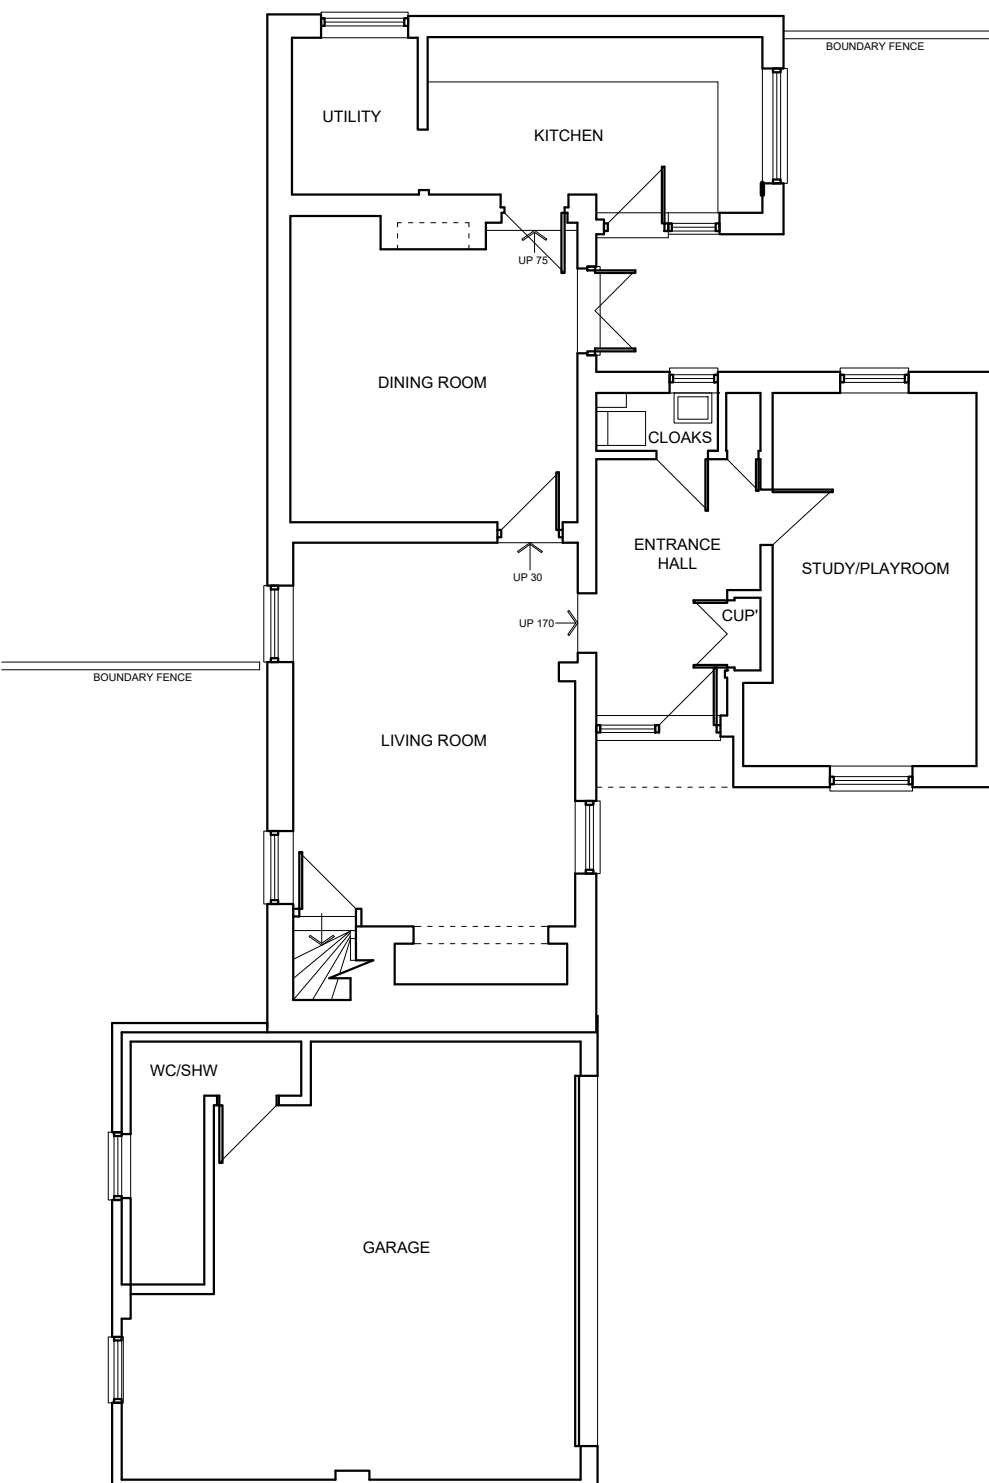


GROUND FLOOR
EXISTING FLOOR PLANS scale 1:100

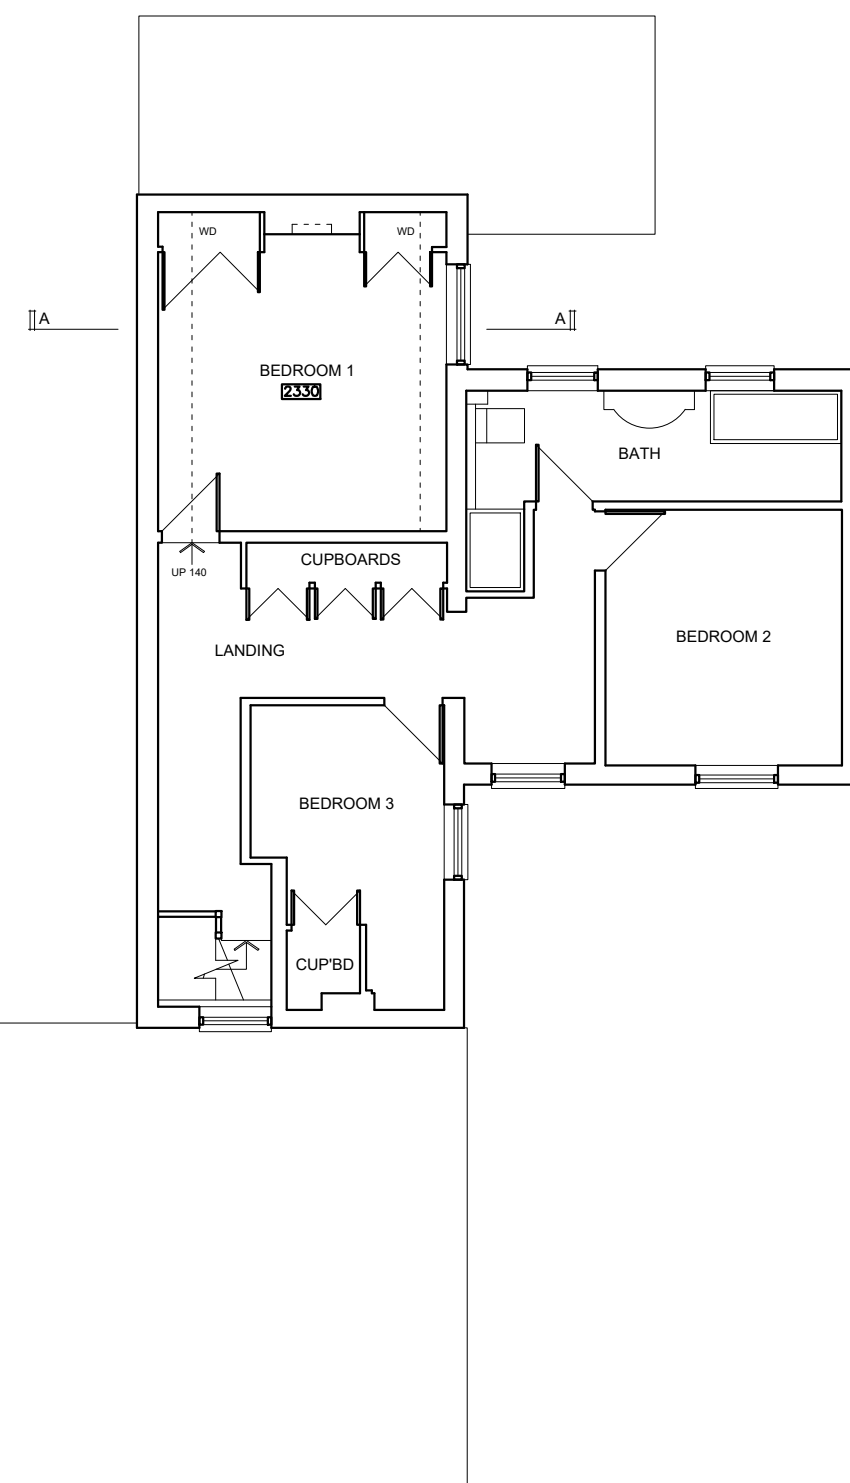

FIRST FLOOR

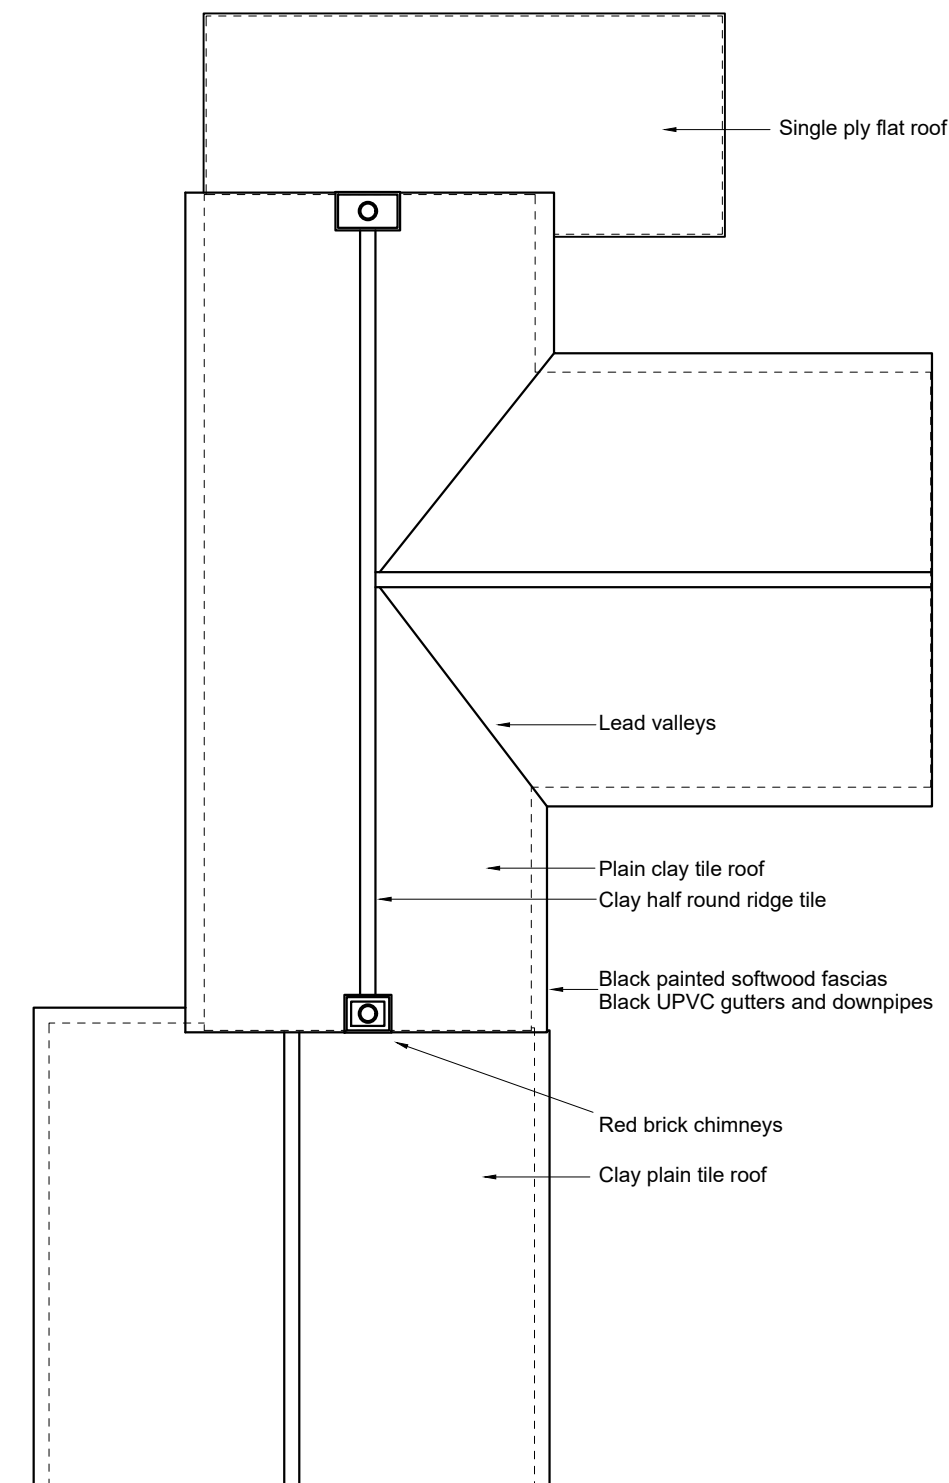

EXISTING ROOF PLAN scale 1:100

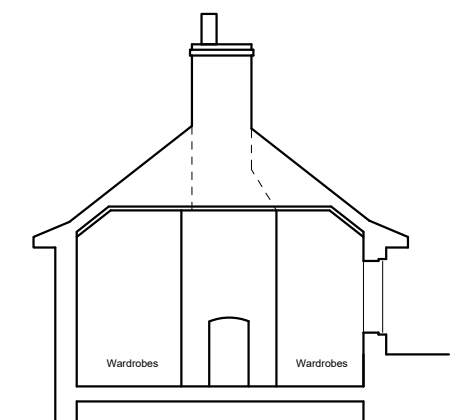

SECTION