




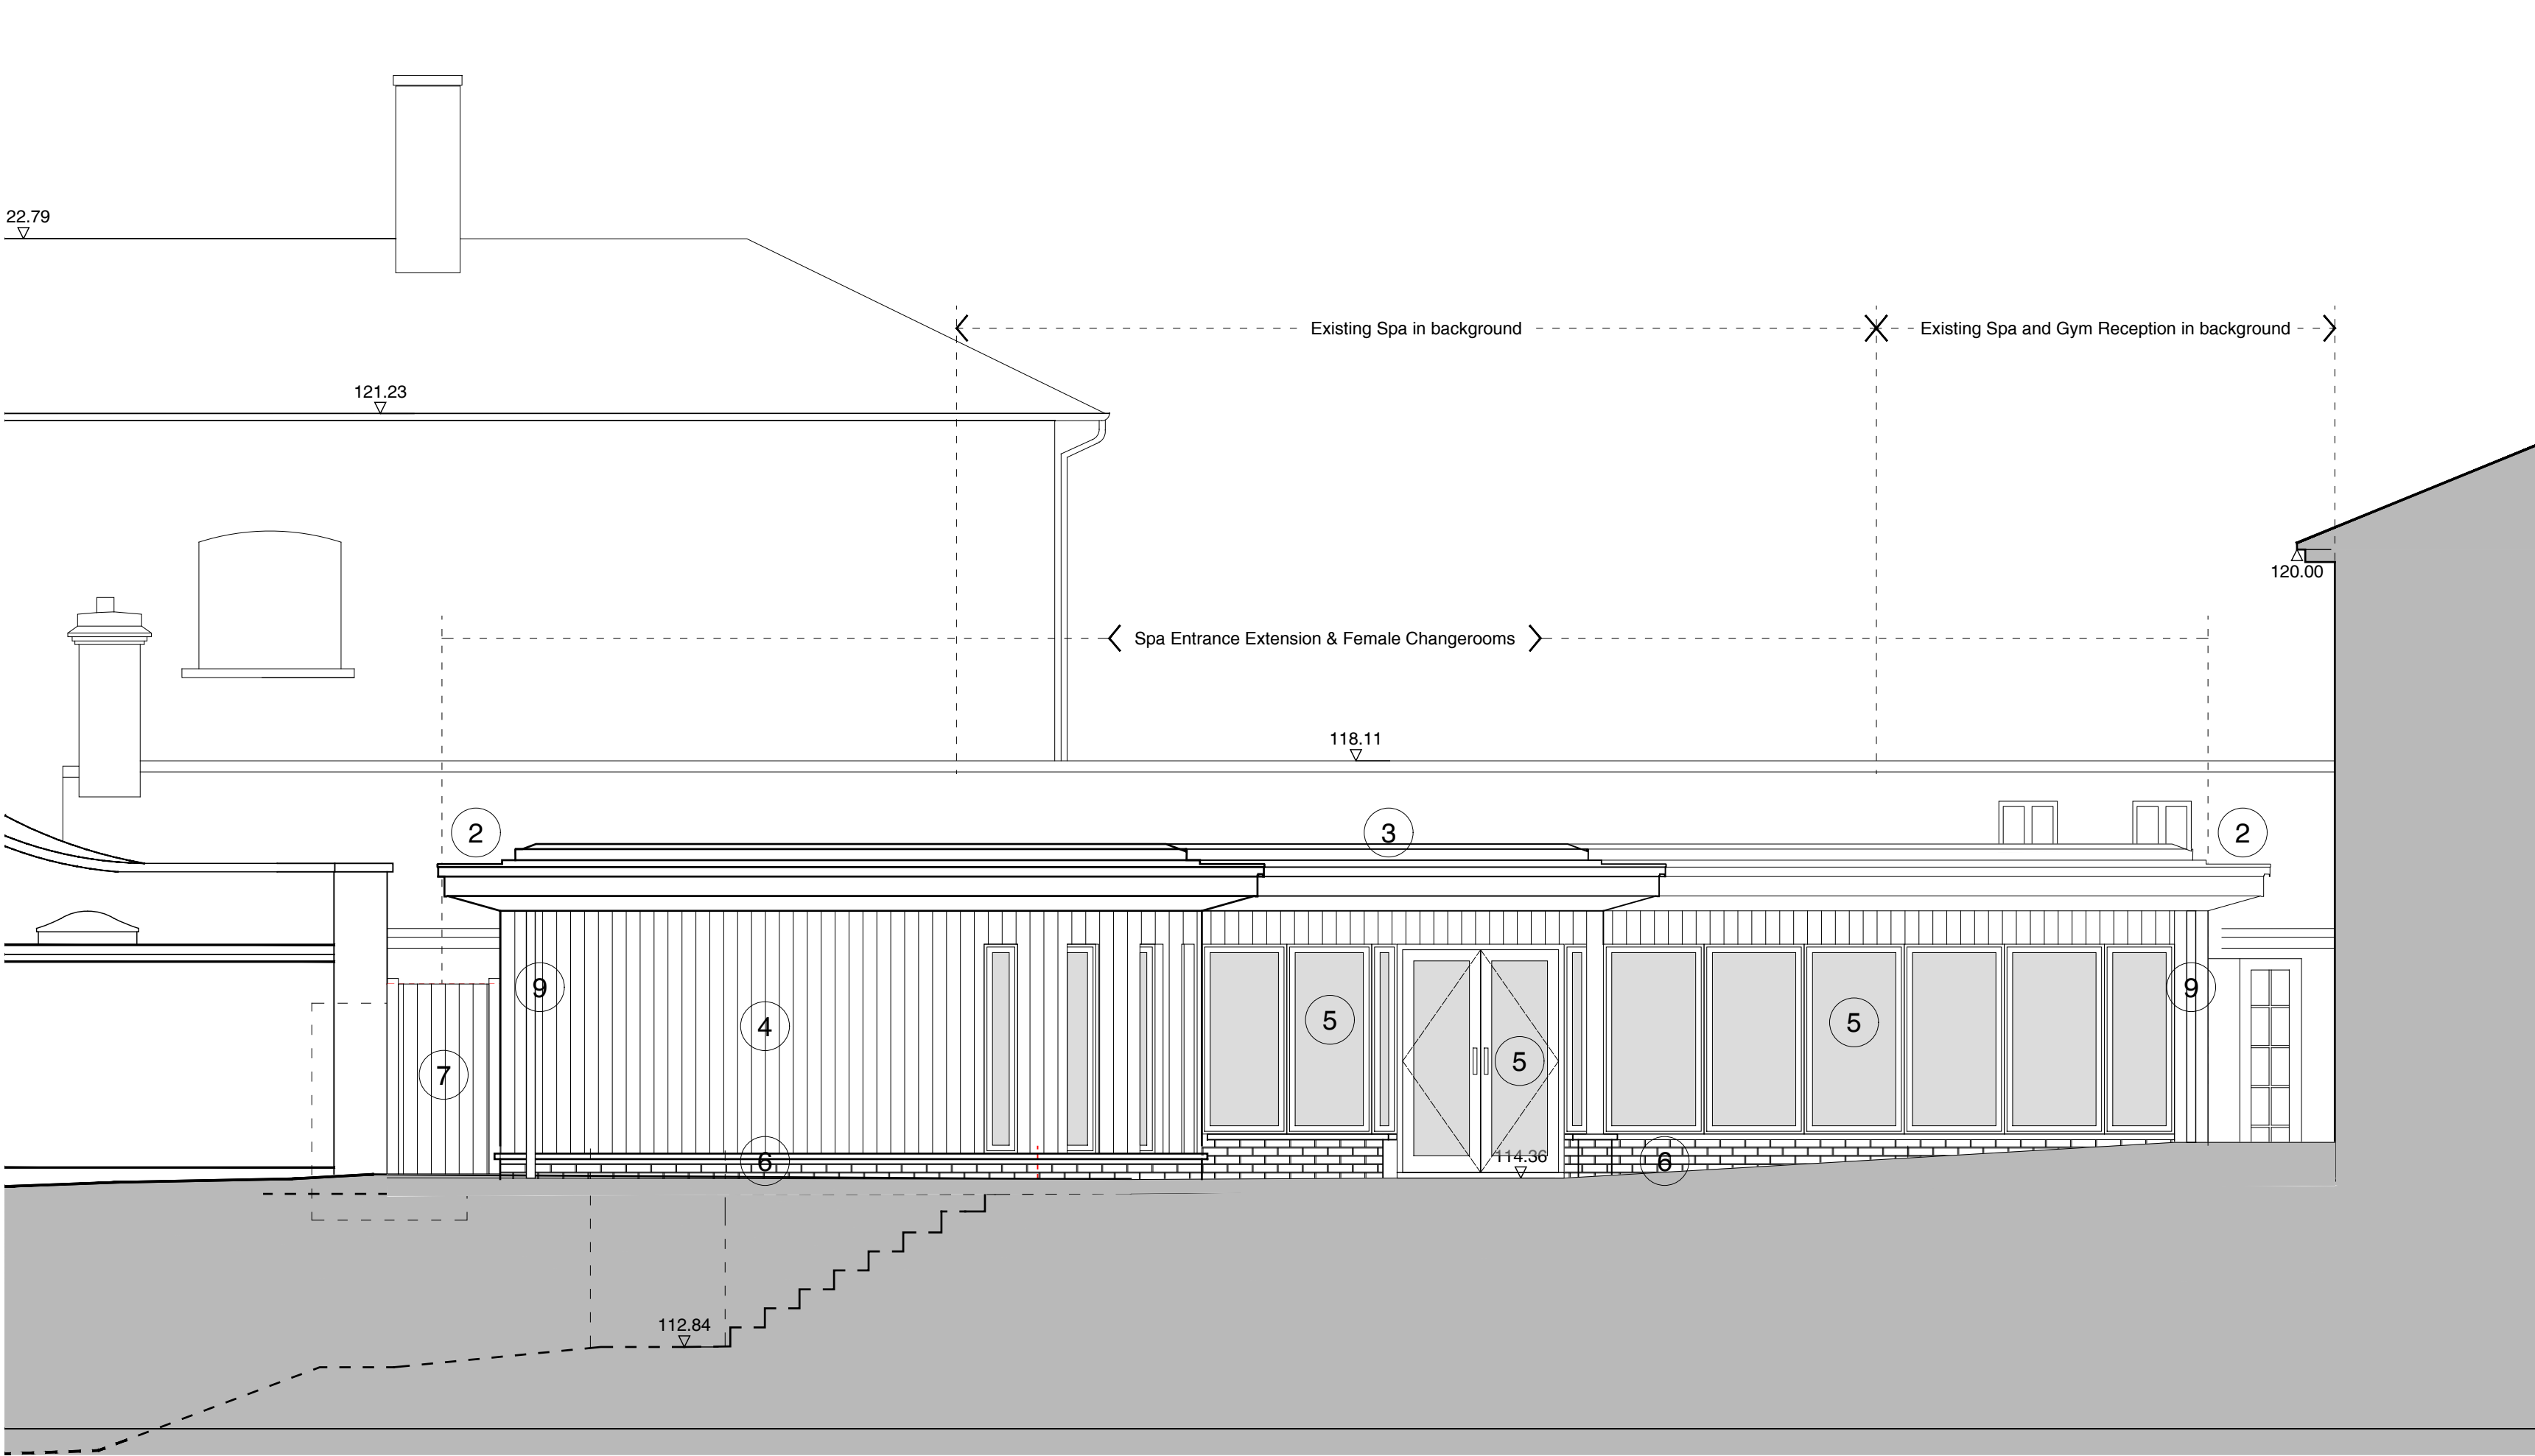


Part Sectional Elevation at 1 - Spa
South East Elevation - **as Proposed**

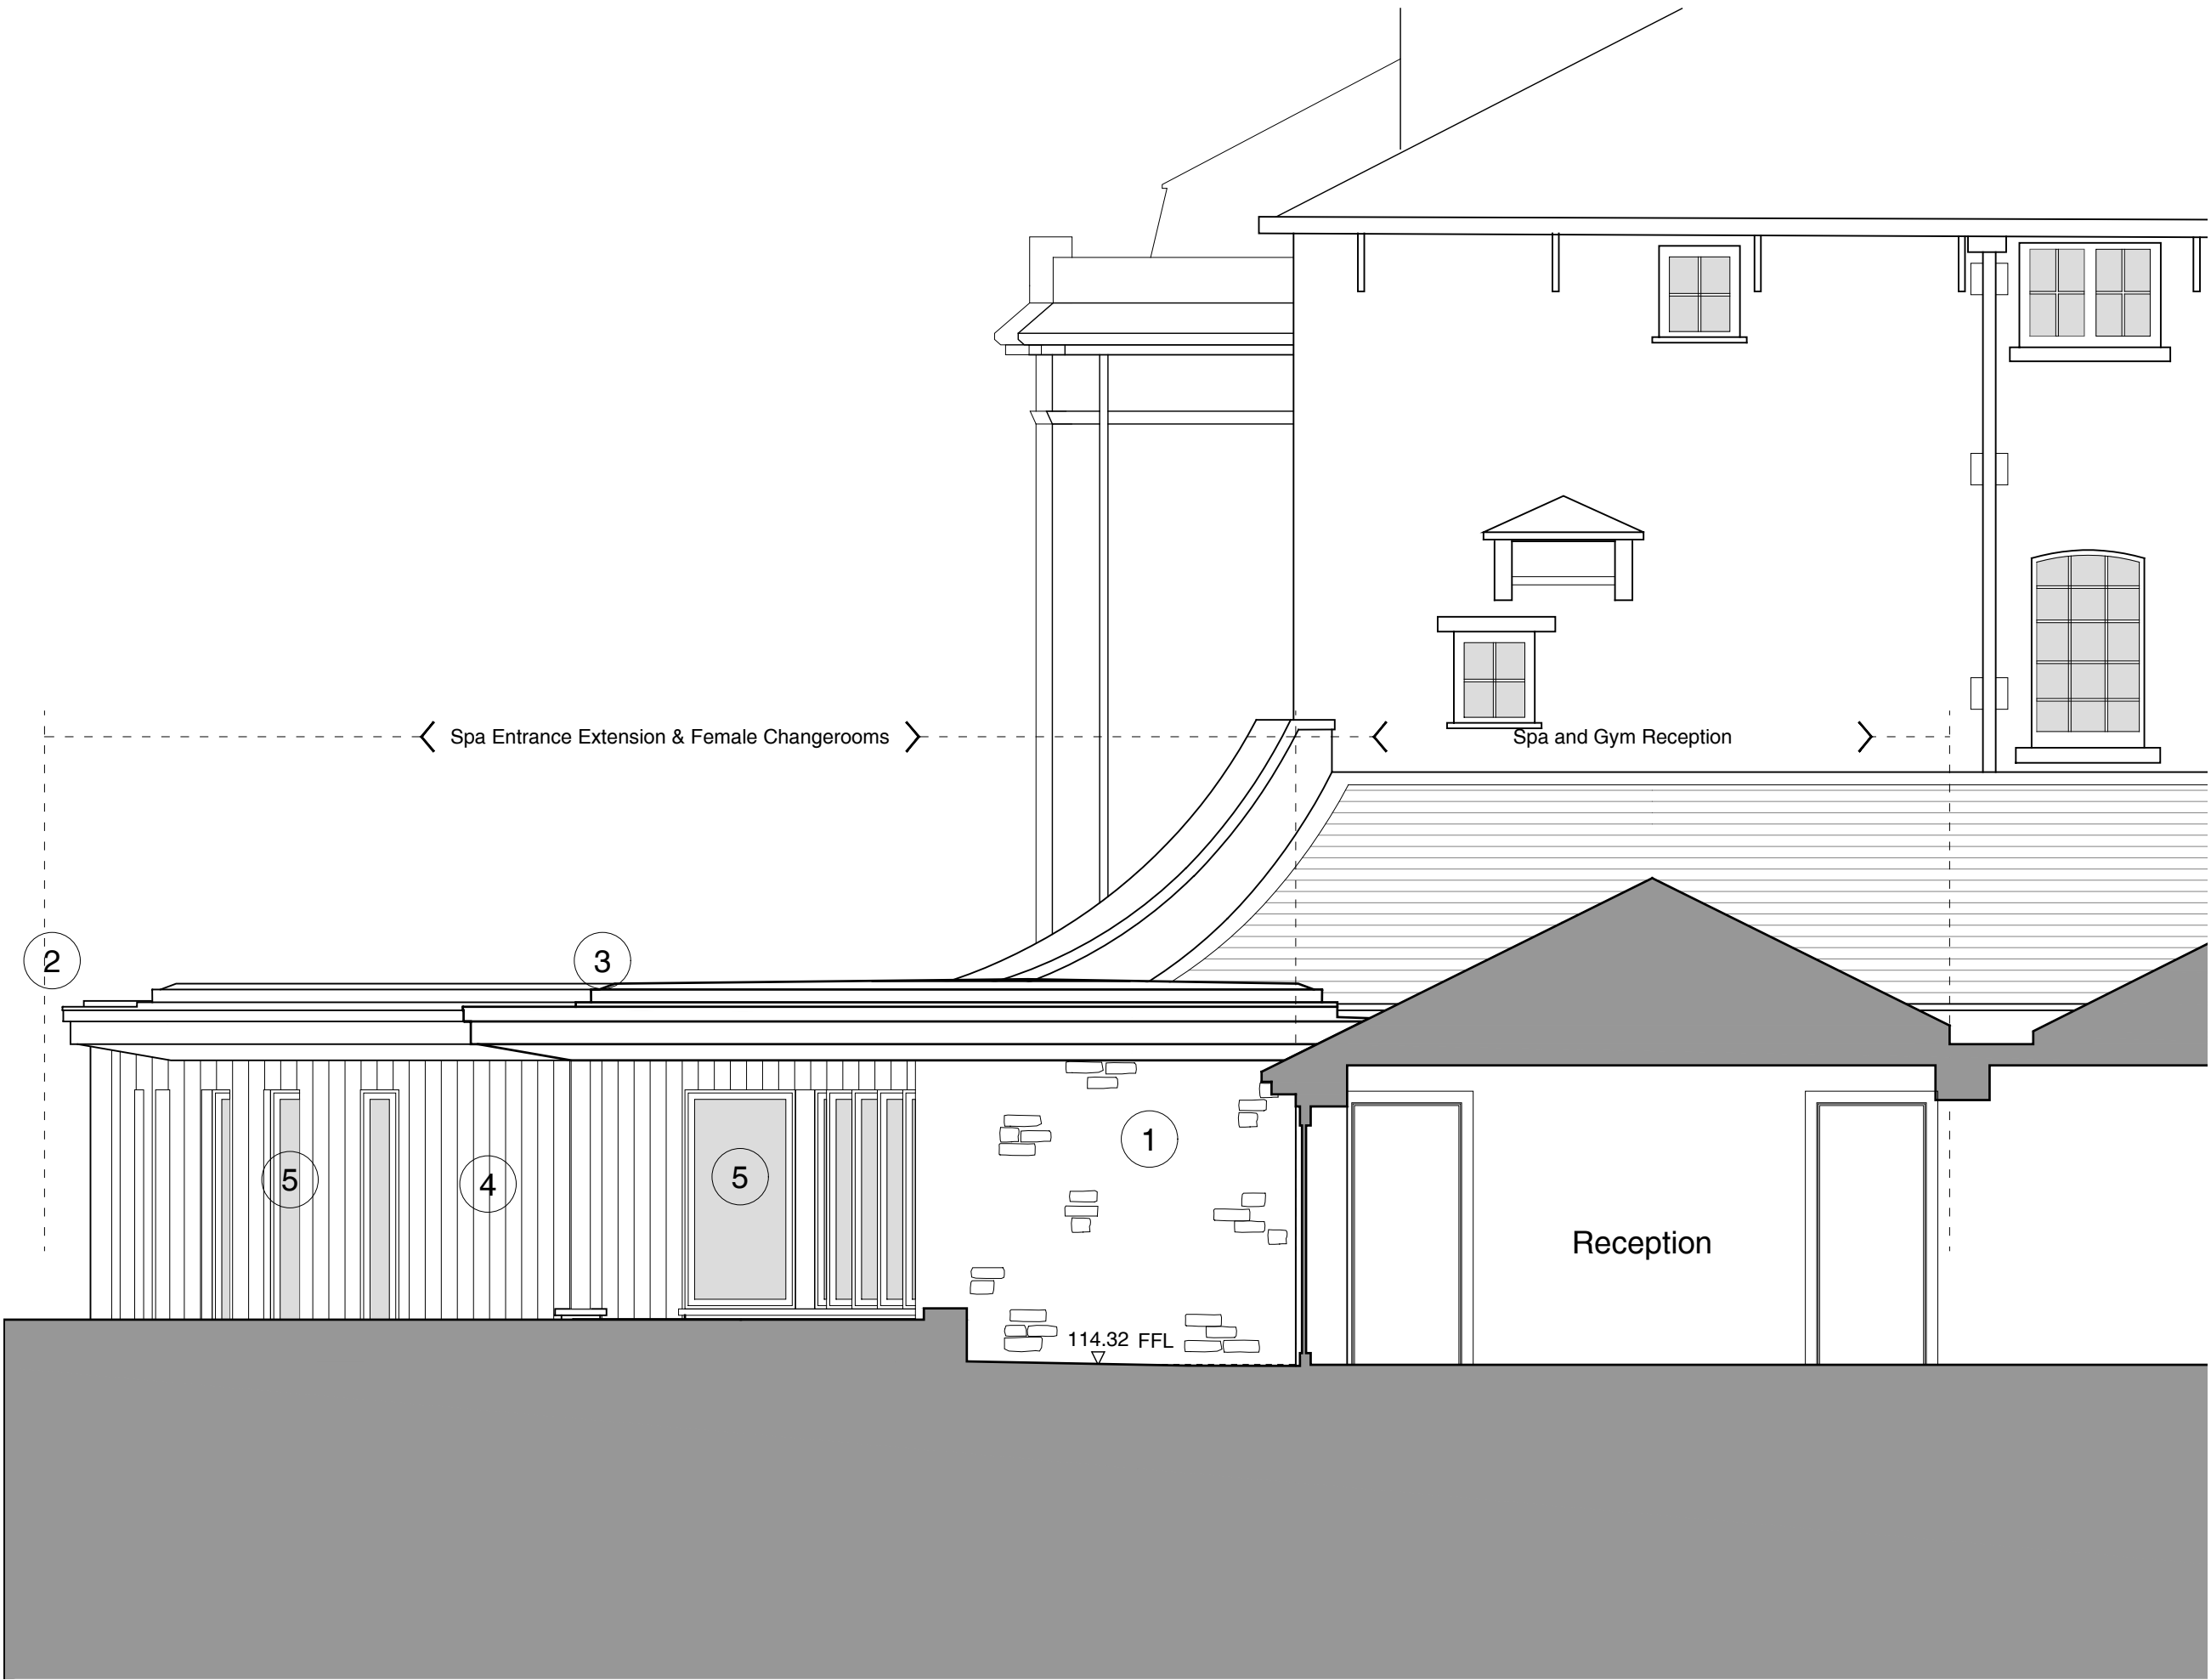

Part Sectional Elevation 3 - Spa
North East Elevation - **as Proposed**

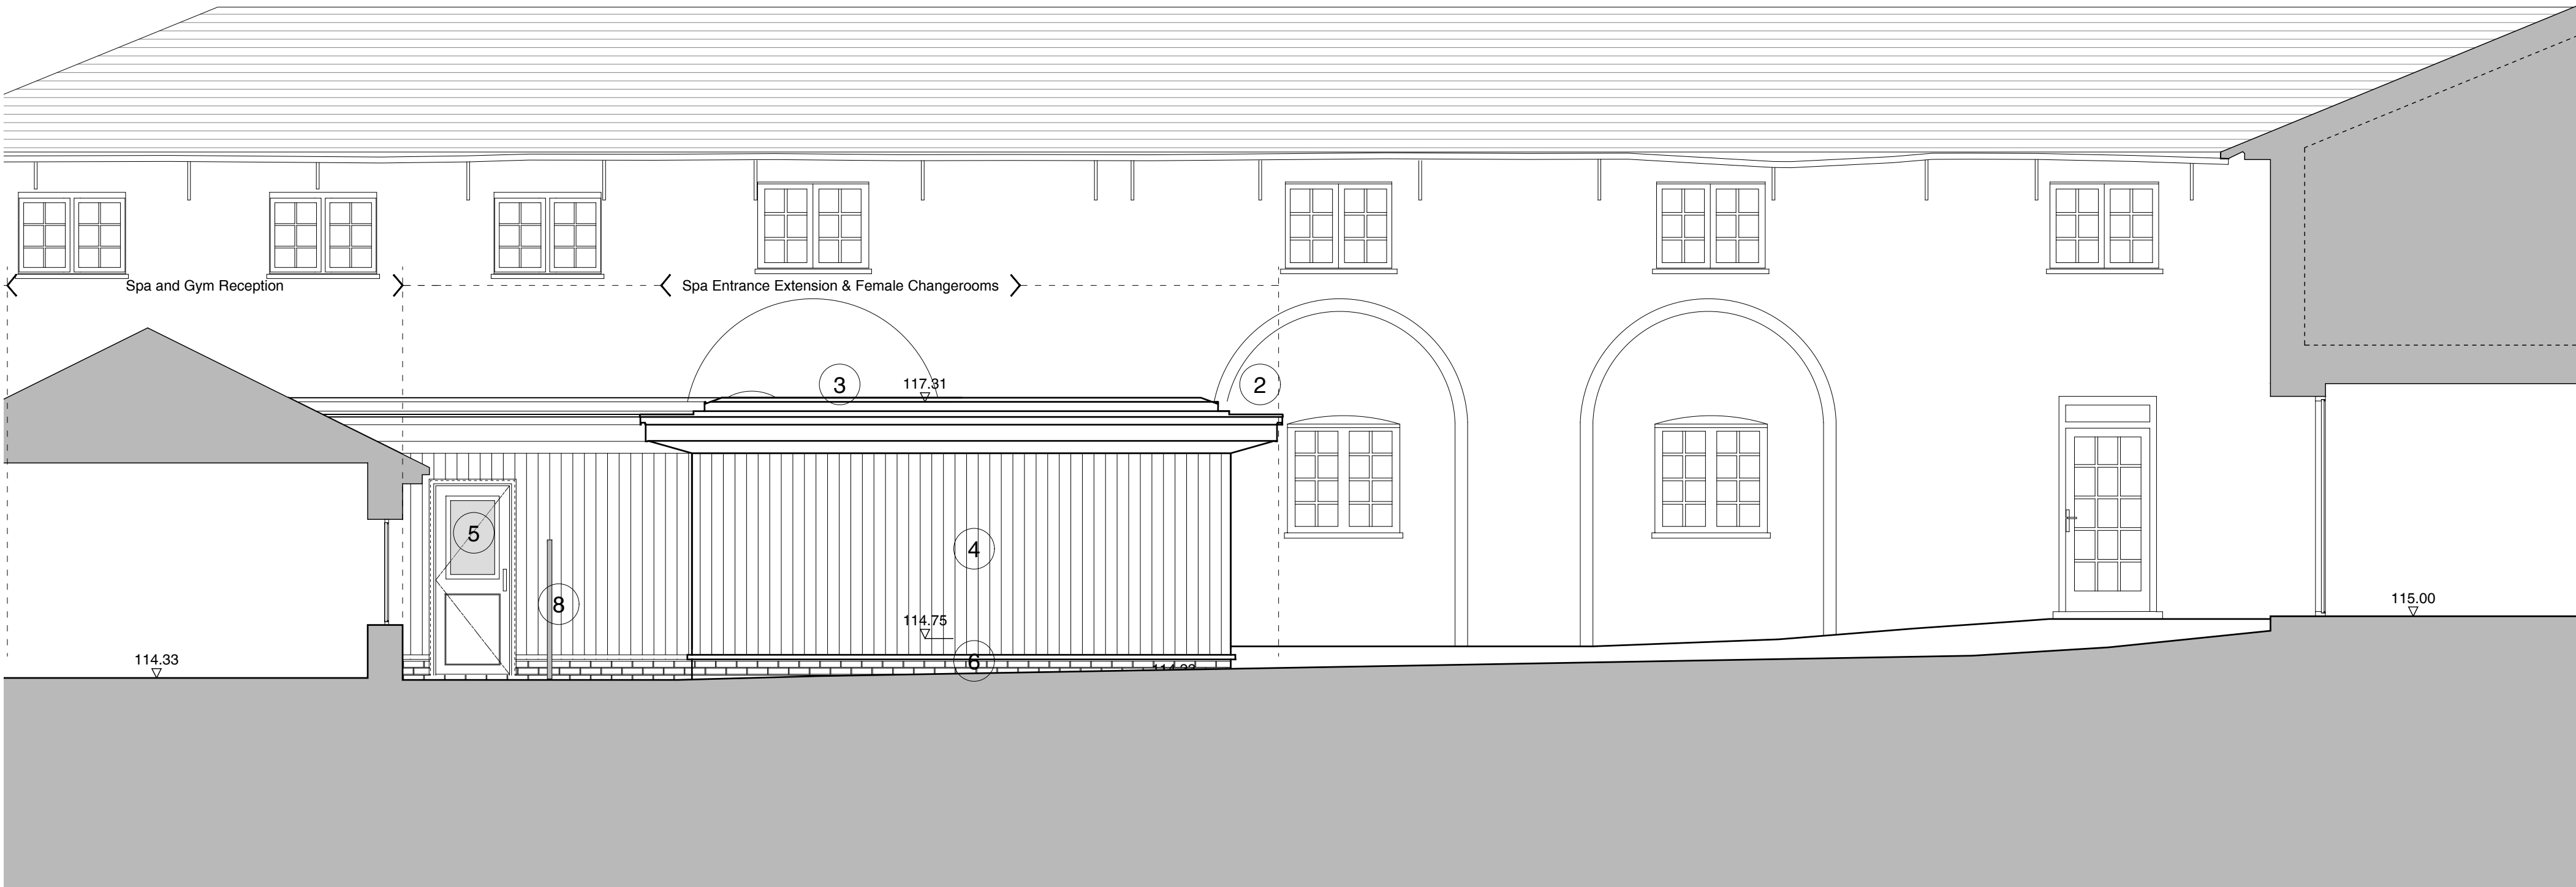

Part Sectional Elevation at 2 - Spa
North East Elevation - **as Proposed**

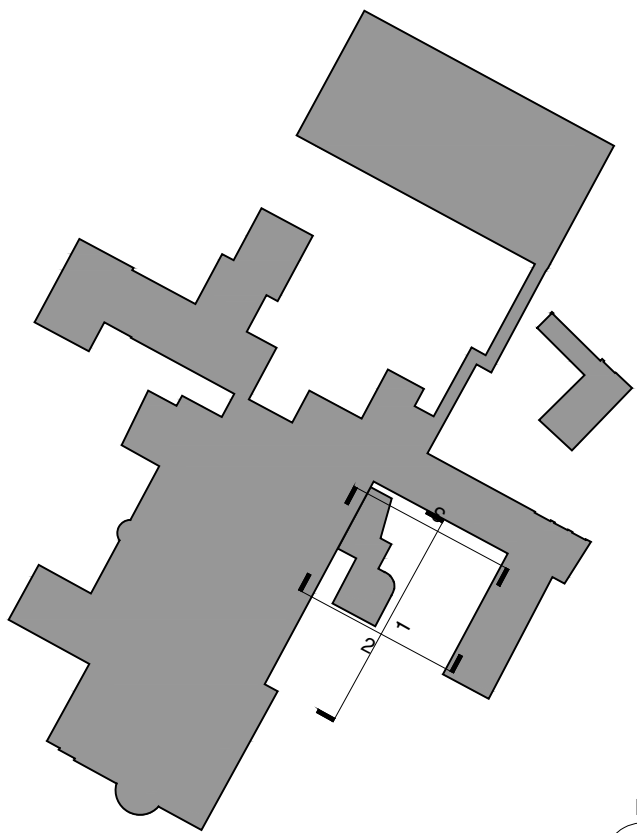

Site block plan 1:1000



Proposed Materials Key

- 1 Stone wall
- 2 Zinc / powder coated aluminium eaves profile (dark grey)
- 3 Sedum roof above
- 4 Black stained charred larch or similar
- 5 Thin profile glazed doors and windows
- 6 Low level brick plinth
- 7 Timber gate
- 8 Replacement 1.5m high timber fence
- 9 Proposed downpipe

A 24.09.2026 GM Issued for planning and LBC approval.

Client Bishopstrow House Ltd

Dwg No. 1501 487 A

Project Bishopstrow House

Scale 1:50 @ A1

Title Spa Reception Extension - Elevations
as Proposed

Date June.26

Drawn GM Checked KLM

**AARON
EVANS**
ARCHITECTS

RIBA
Chartered Practice

Aaron Evans Architects Ltd 3 Gay Street, Bath, BA1 2PH
www.aaronevans.com e: office@aaronevans.com

01225 466234

This drawing is copyright. Only figured dimensions to be used. Contractors not to scale from this drawing and must check all dimensions before proceeding.