




Site Block Plan 1:1000

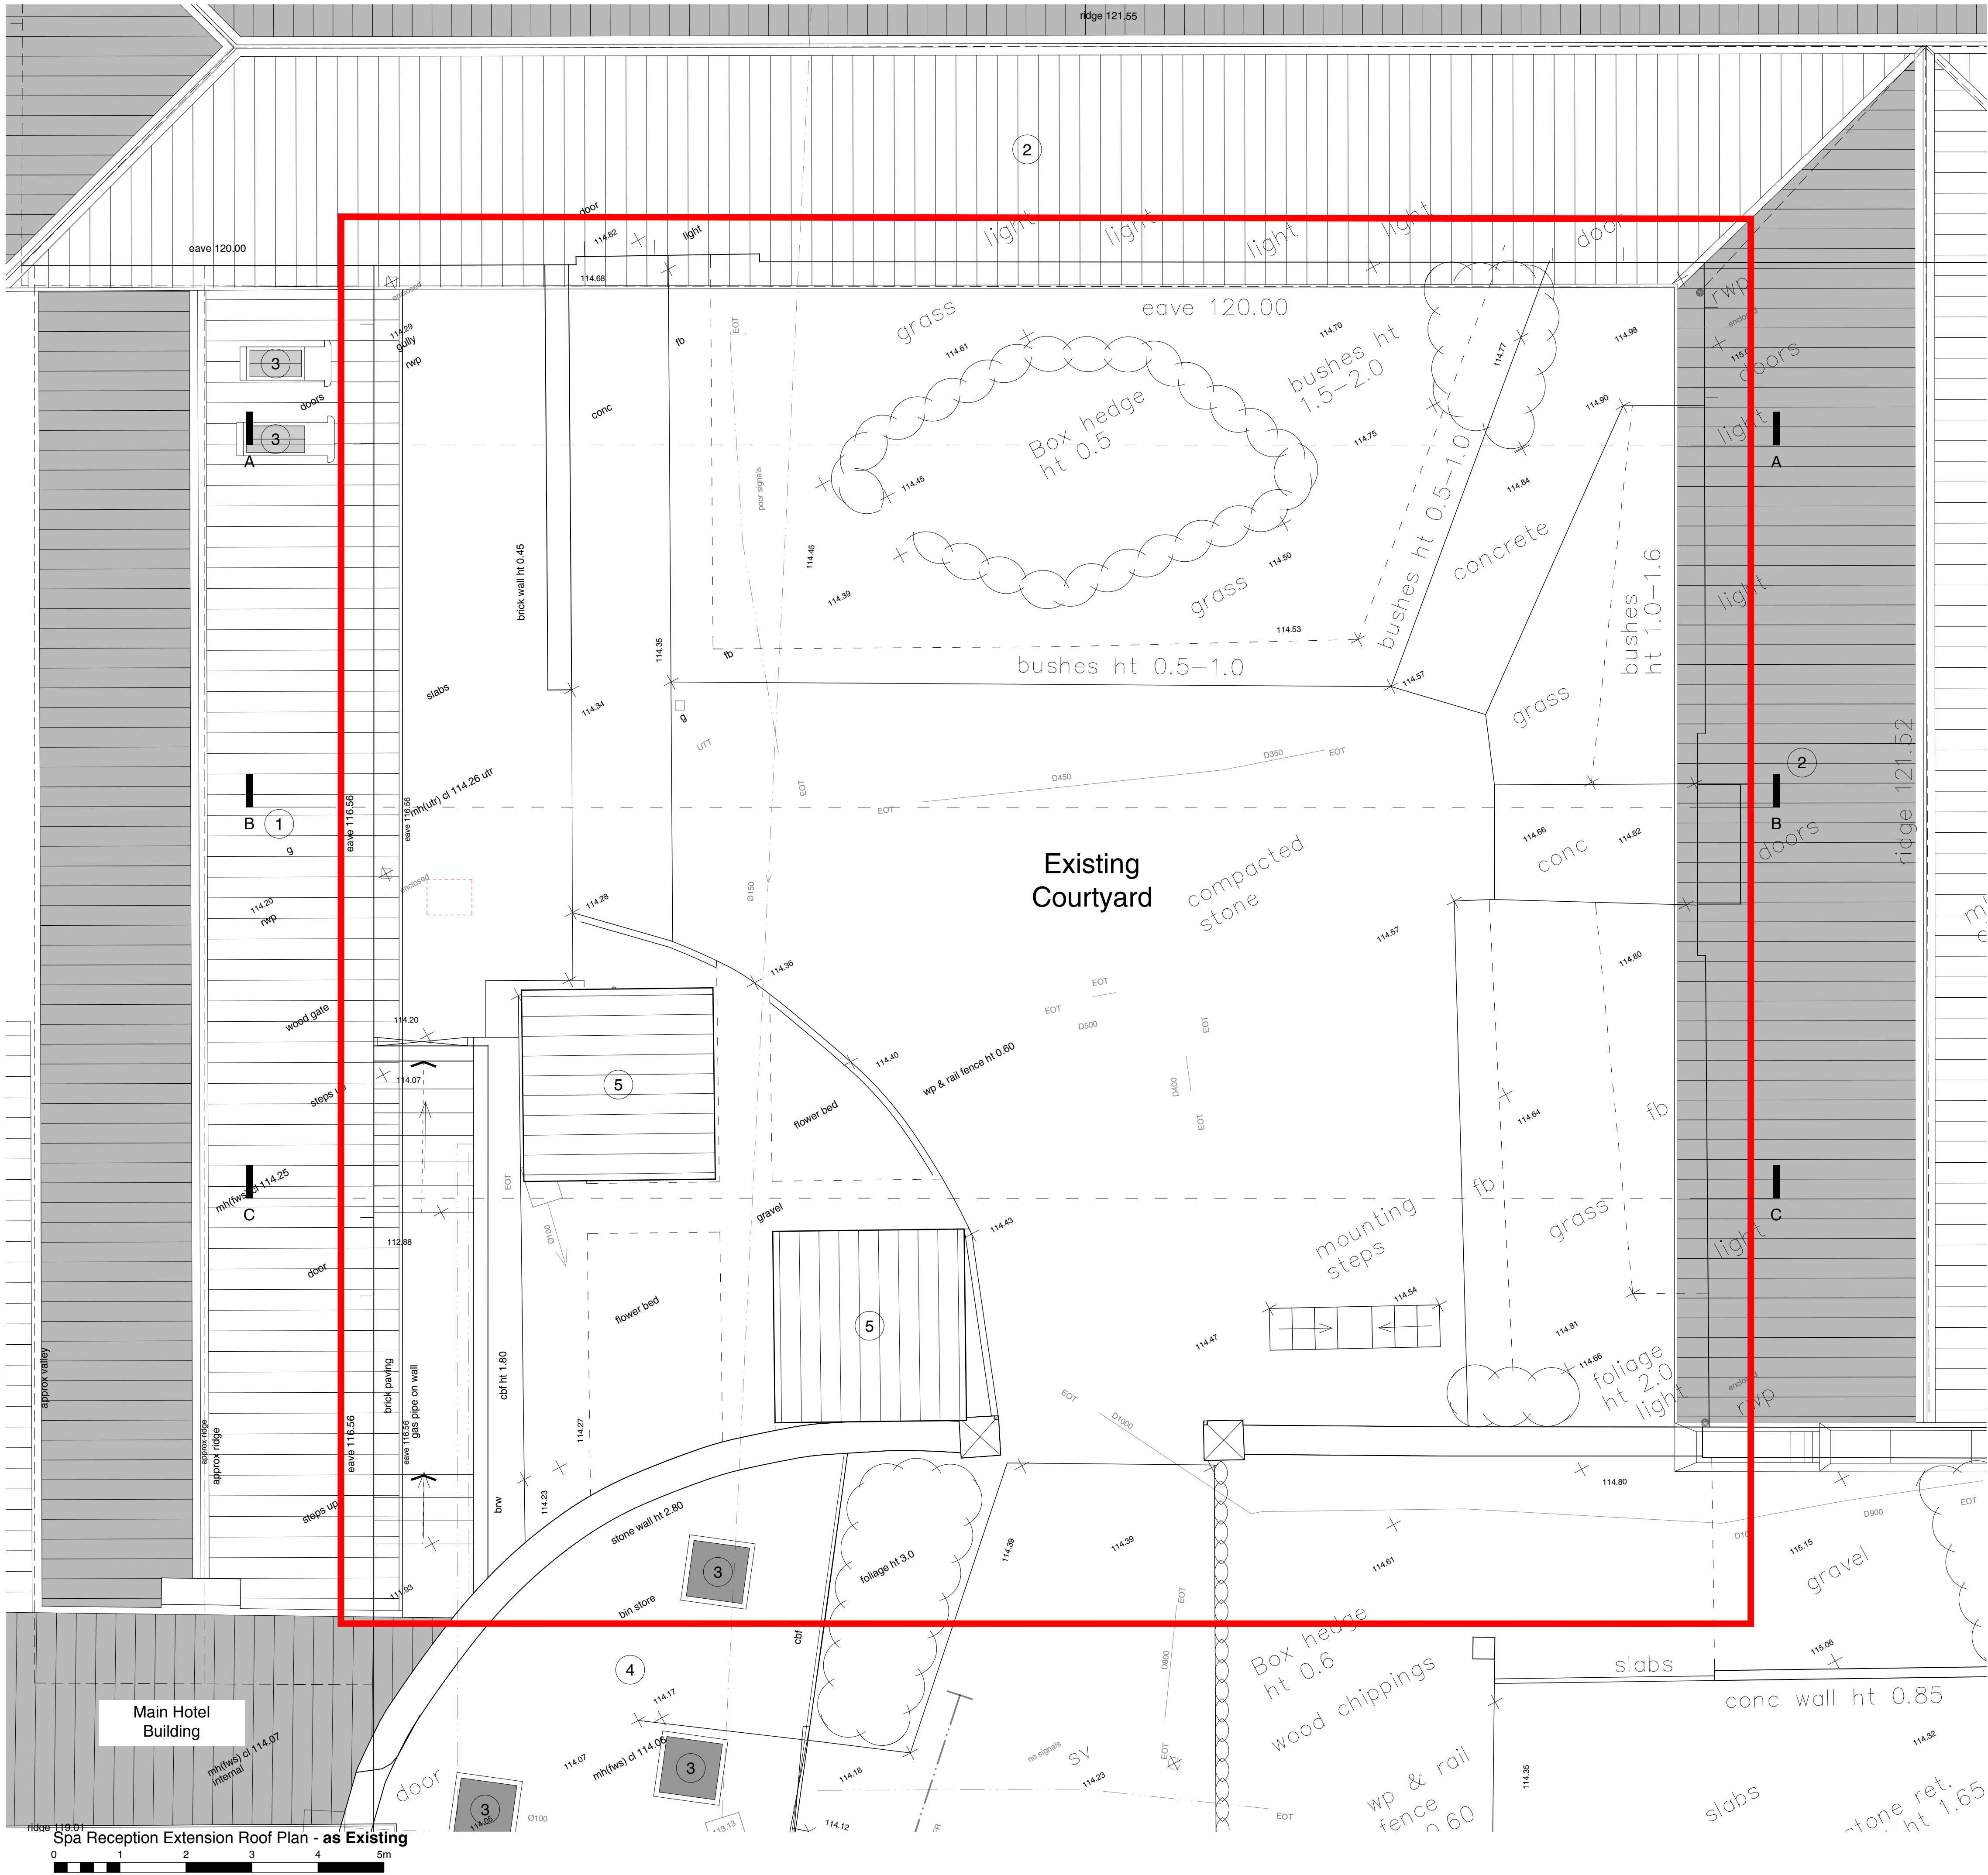

- 1 Roof slate roof above single-storey building
- 2 Roof slate roof above two-storey building
- 3 Existing roof lights
- 4 Flat roof above single-storey building
- 5 Cabana structure

A 24.09.2026 GM Issued for planning and LBC approval.

Client Bishopstrow House Ltd

Dwg No. 1501 466 A

Project Bishopstrow House

Scale 1:50 @ A1

Title Spa Reception Extension - Roof Plan as Existing

Date June.26

Drawn GM Checked KLM

RIBA
Chartered Practice

Aaron Evans Architects Ltd 3 Gay Street, Bath, BA1 2PH
www.aaronevans.com e: office@aaronevans.com

AARON
EVANS
ARCHITECTS

01225 466234

This drawing is copyright. Only figured dimensions to be used. Contractors not to scale from this drawing and must check all dimensions before proceeding.