



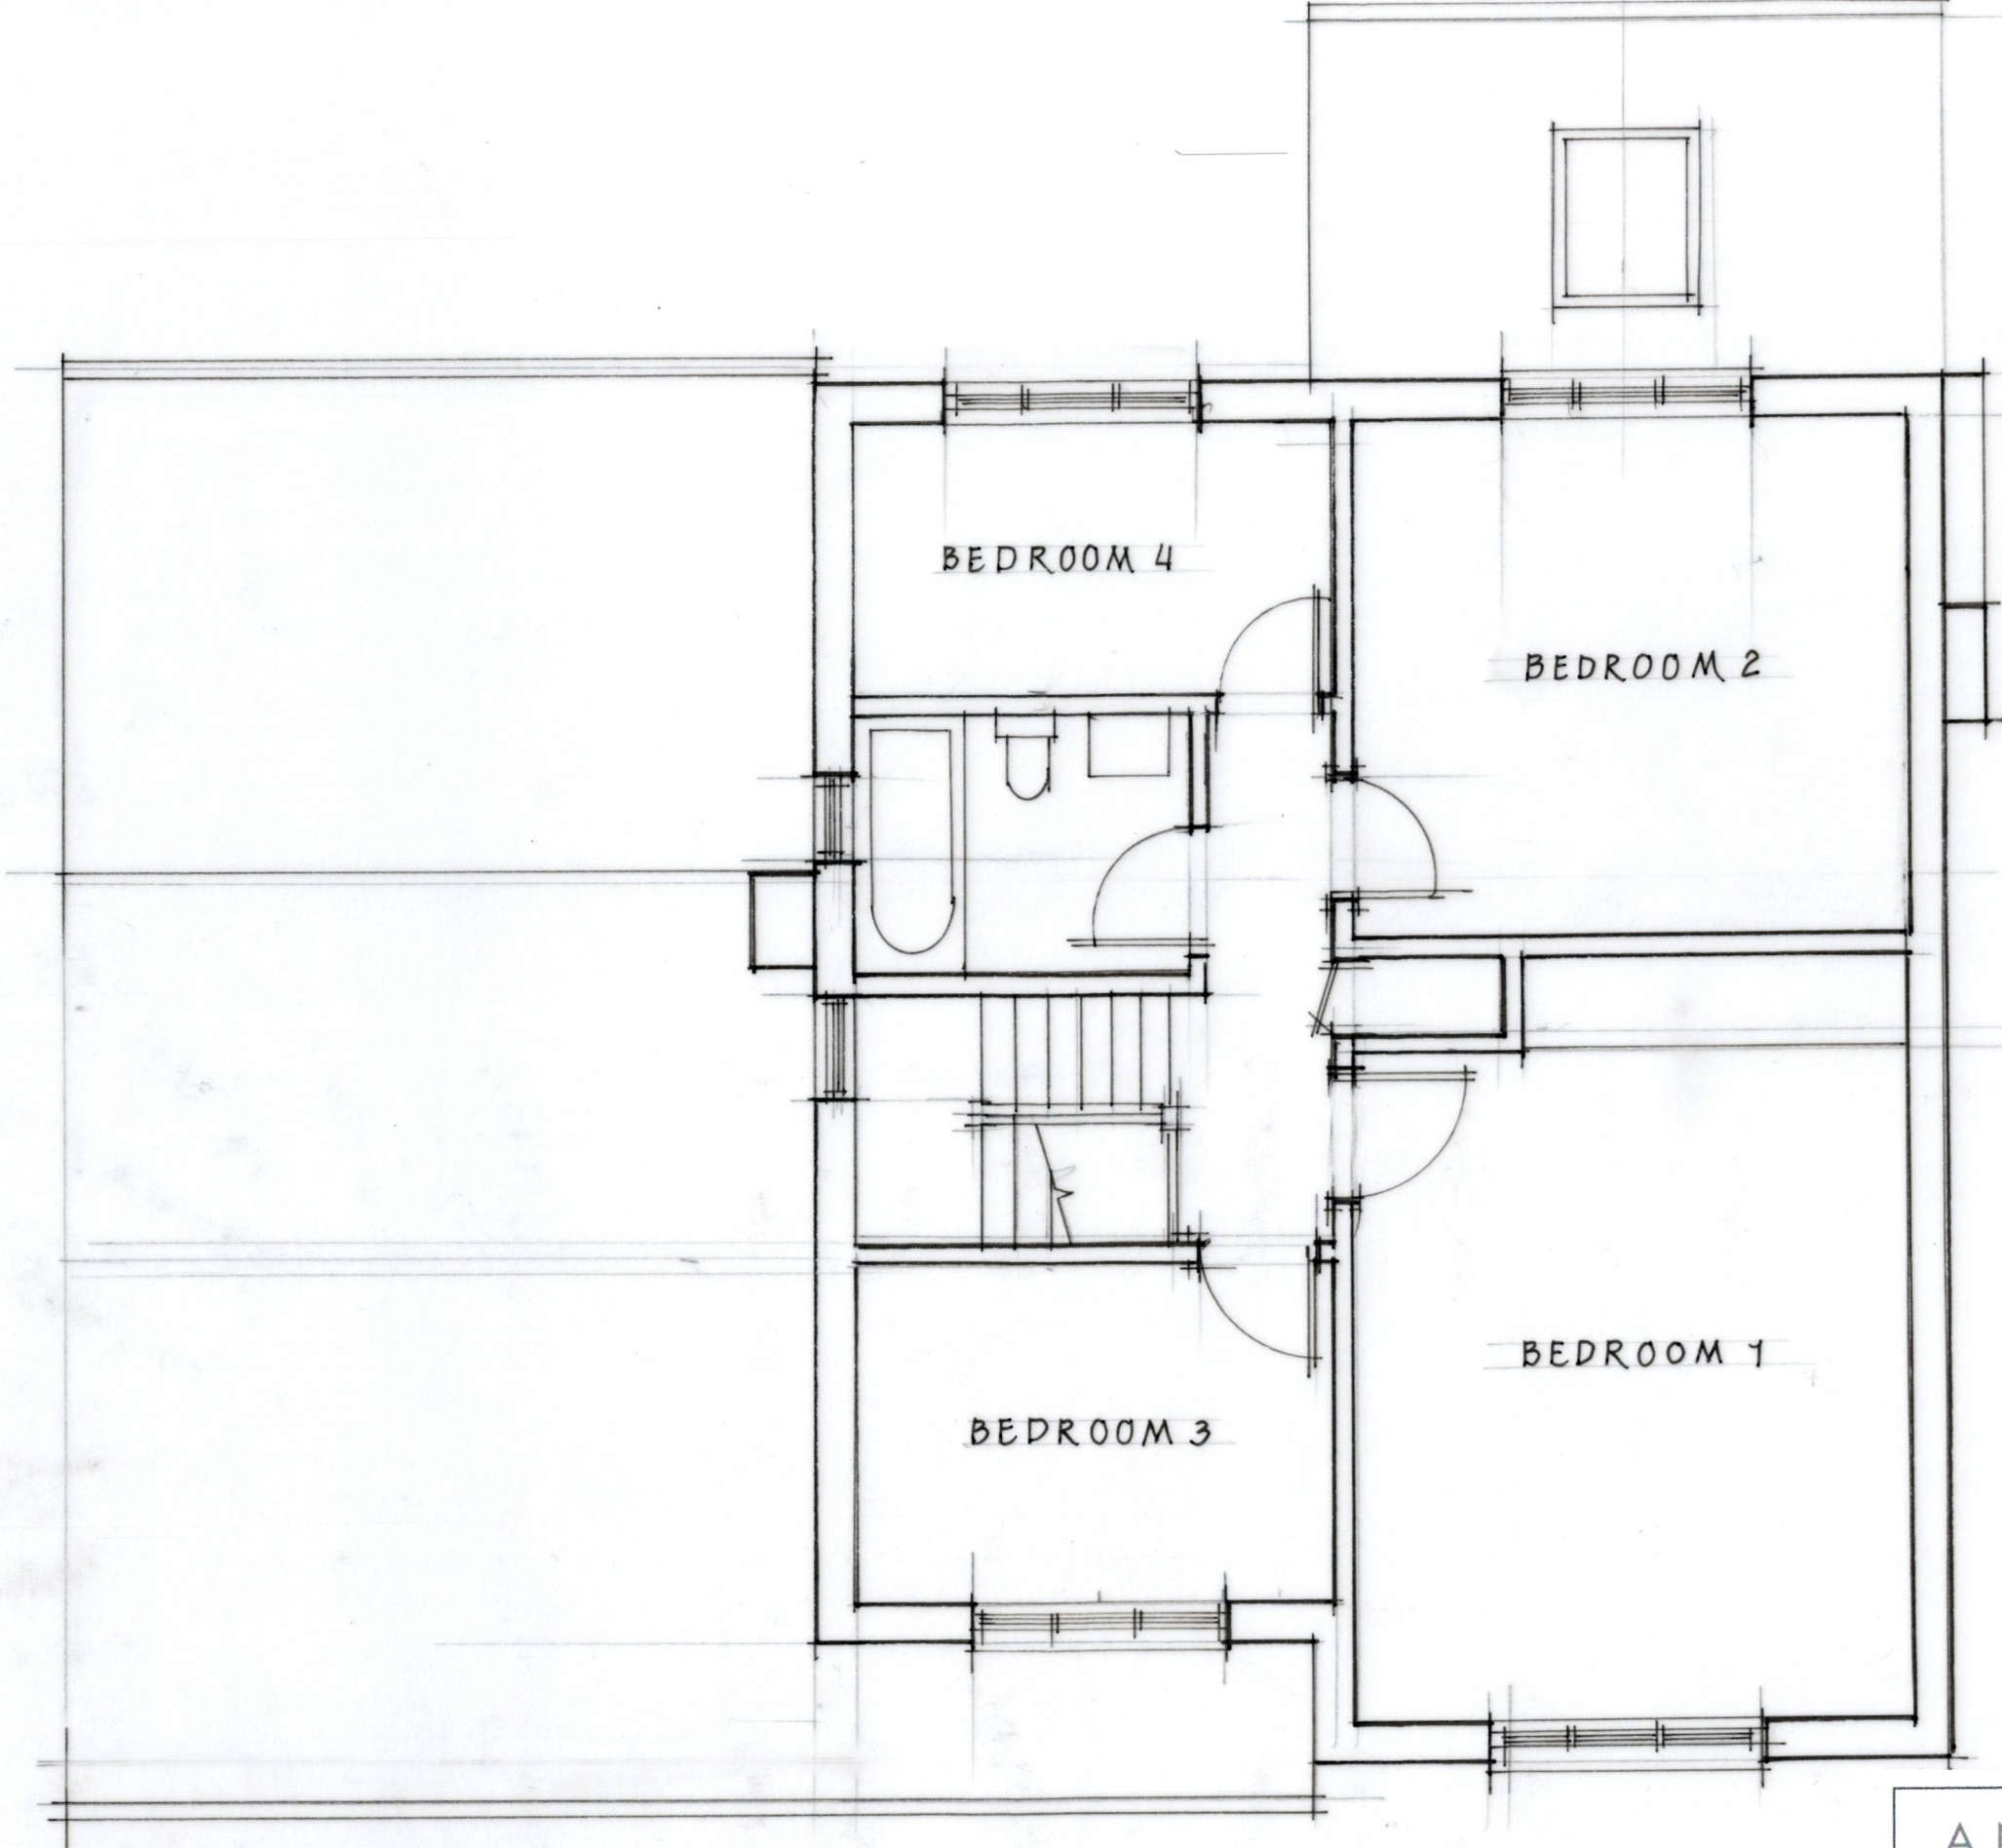

FIRST FLOOR - EXISTING

 

ANNE SWIFT ARCHITECT

THE LONG HOUSE WOTTON RIVERS WILTS SN84NJ anne@anneswift.co.uk M 07979524369

PROJECT
ALTERATIONS TO TREGARTHEN WOOTTON RIVERS SN8 4NQ
DRAWING
EXISTING FIRST FLOOR PLAN
SCALE 1:50@ A3 DATE SEPT 26 NO: TR/03