



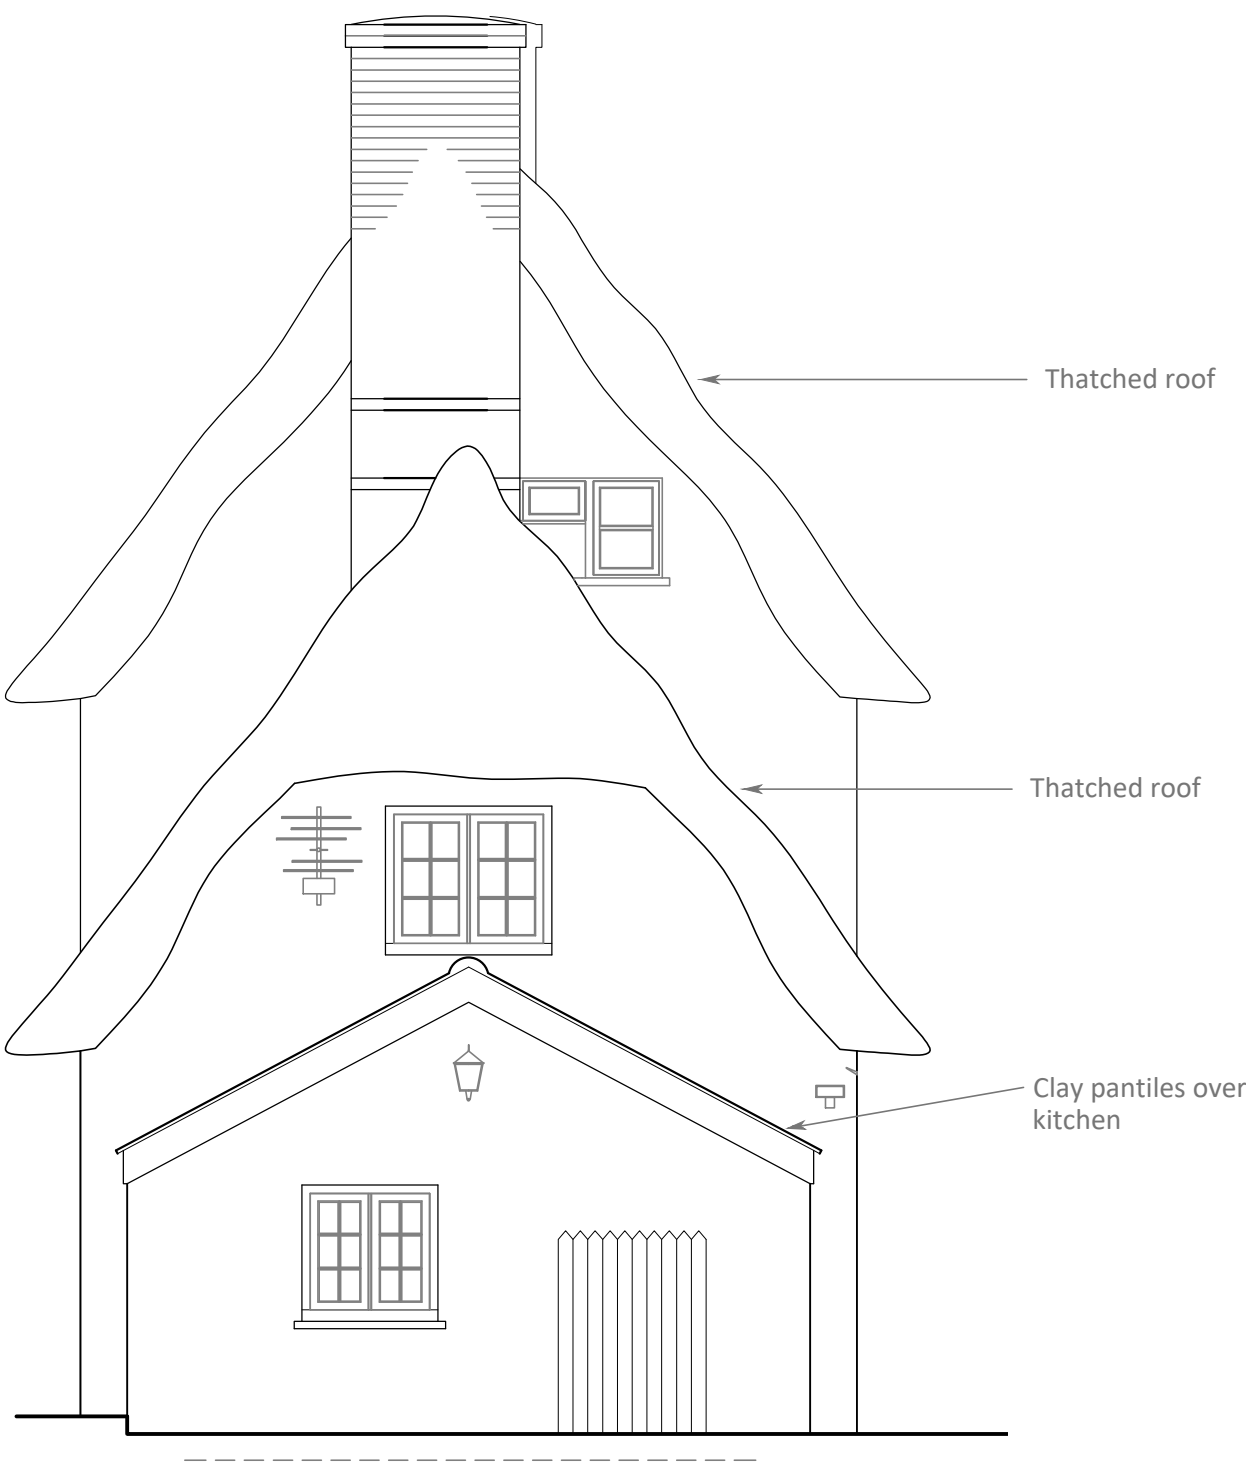


SOUTH ELEVATION



WEST ELEVATION

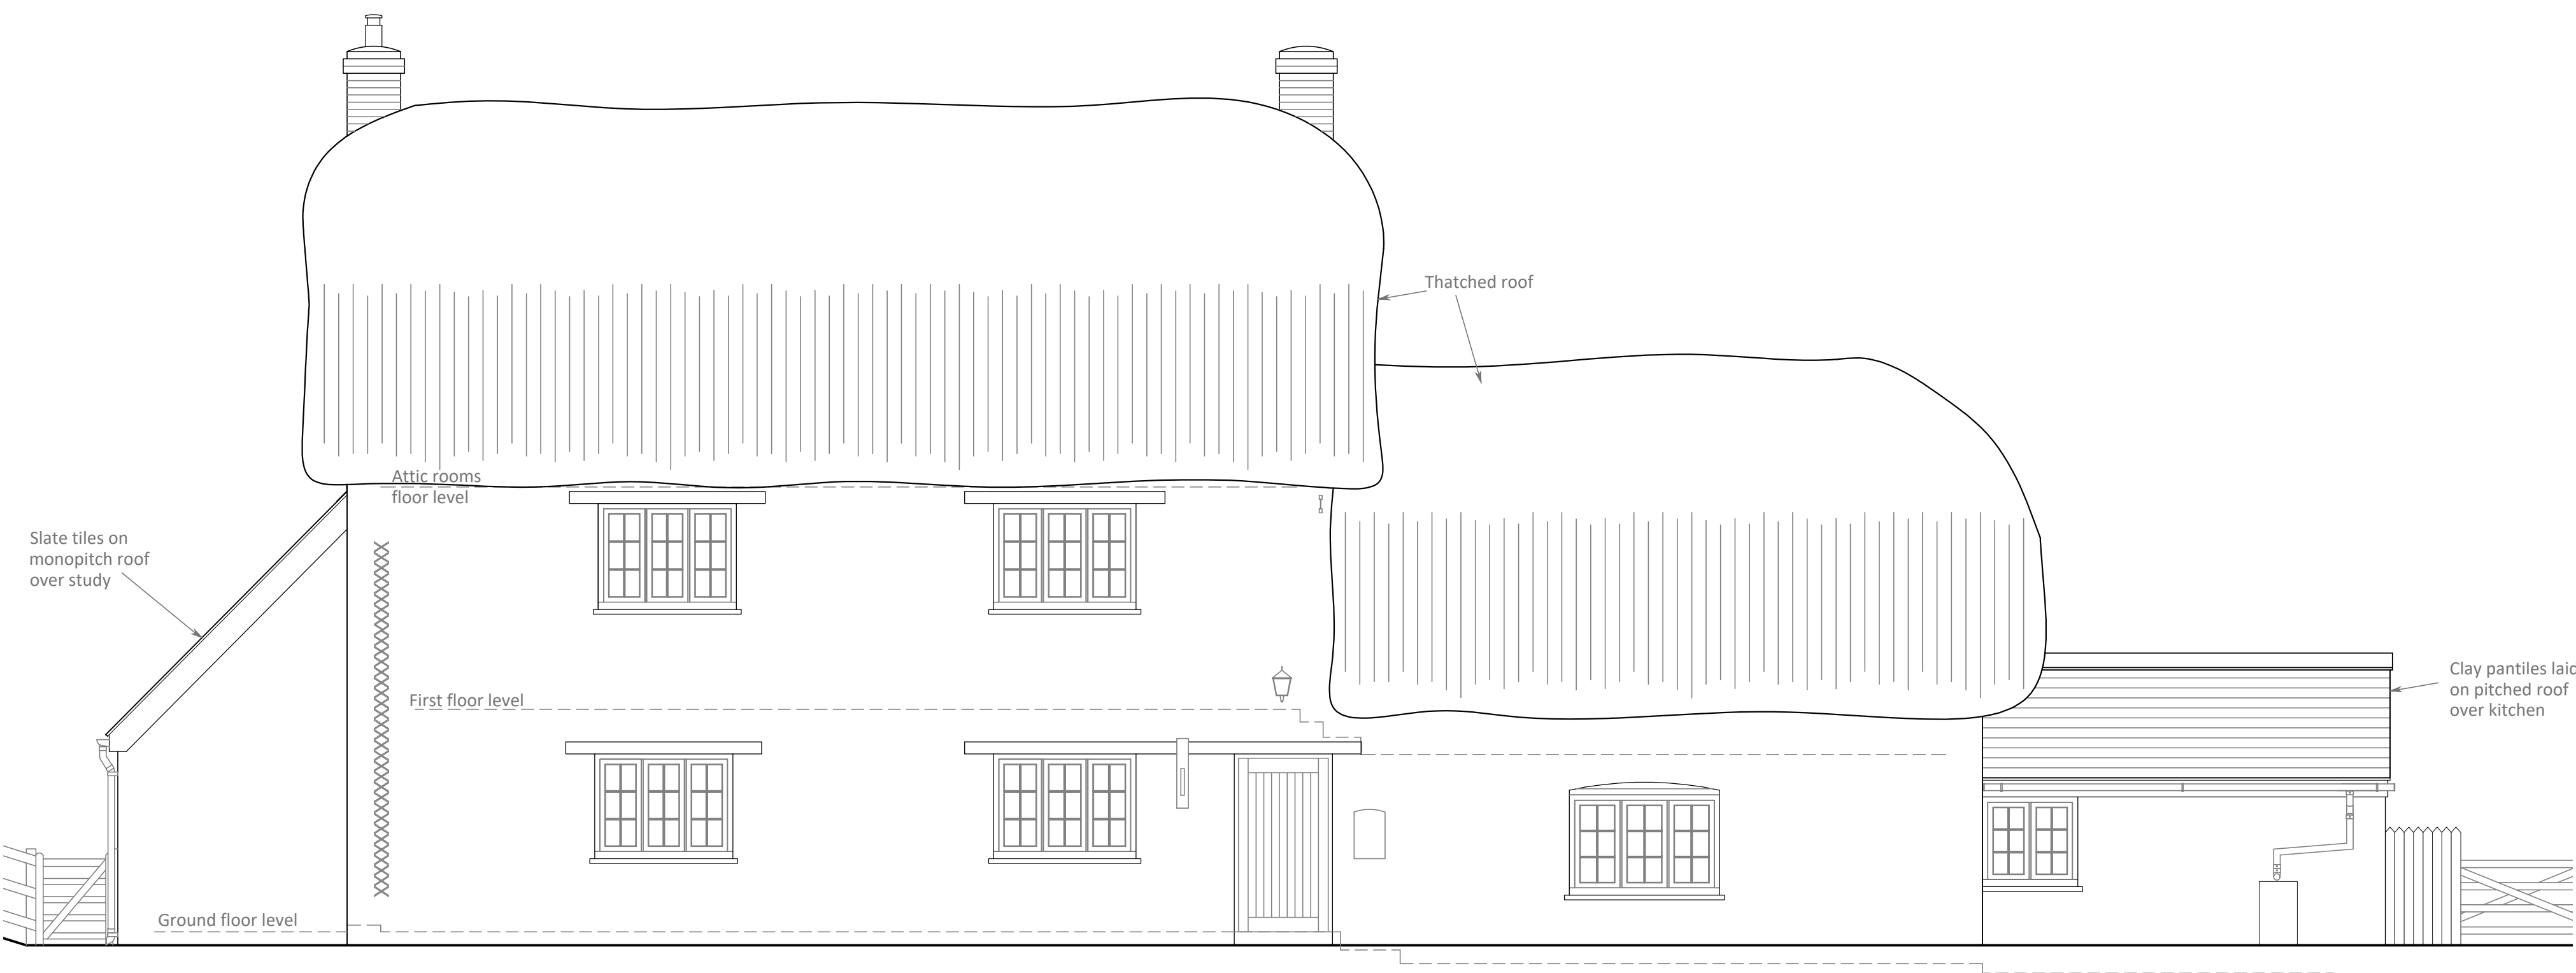


NORTH ELEVATION

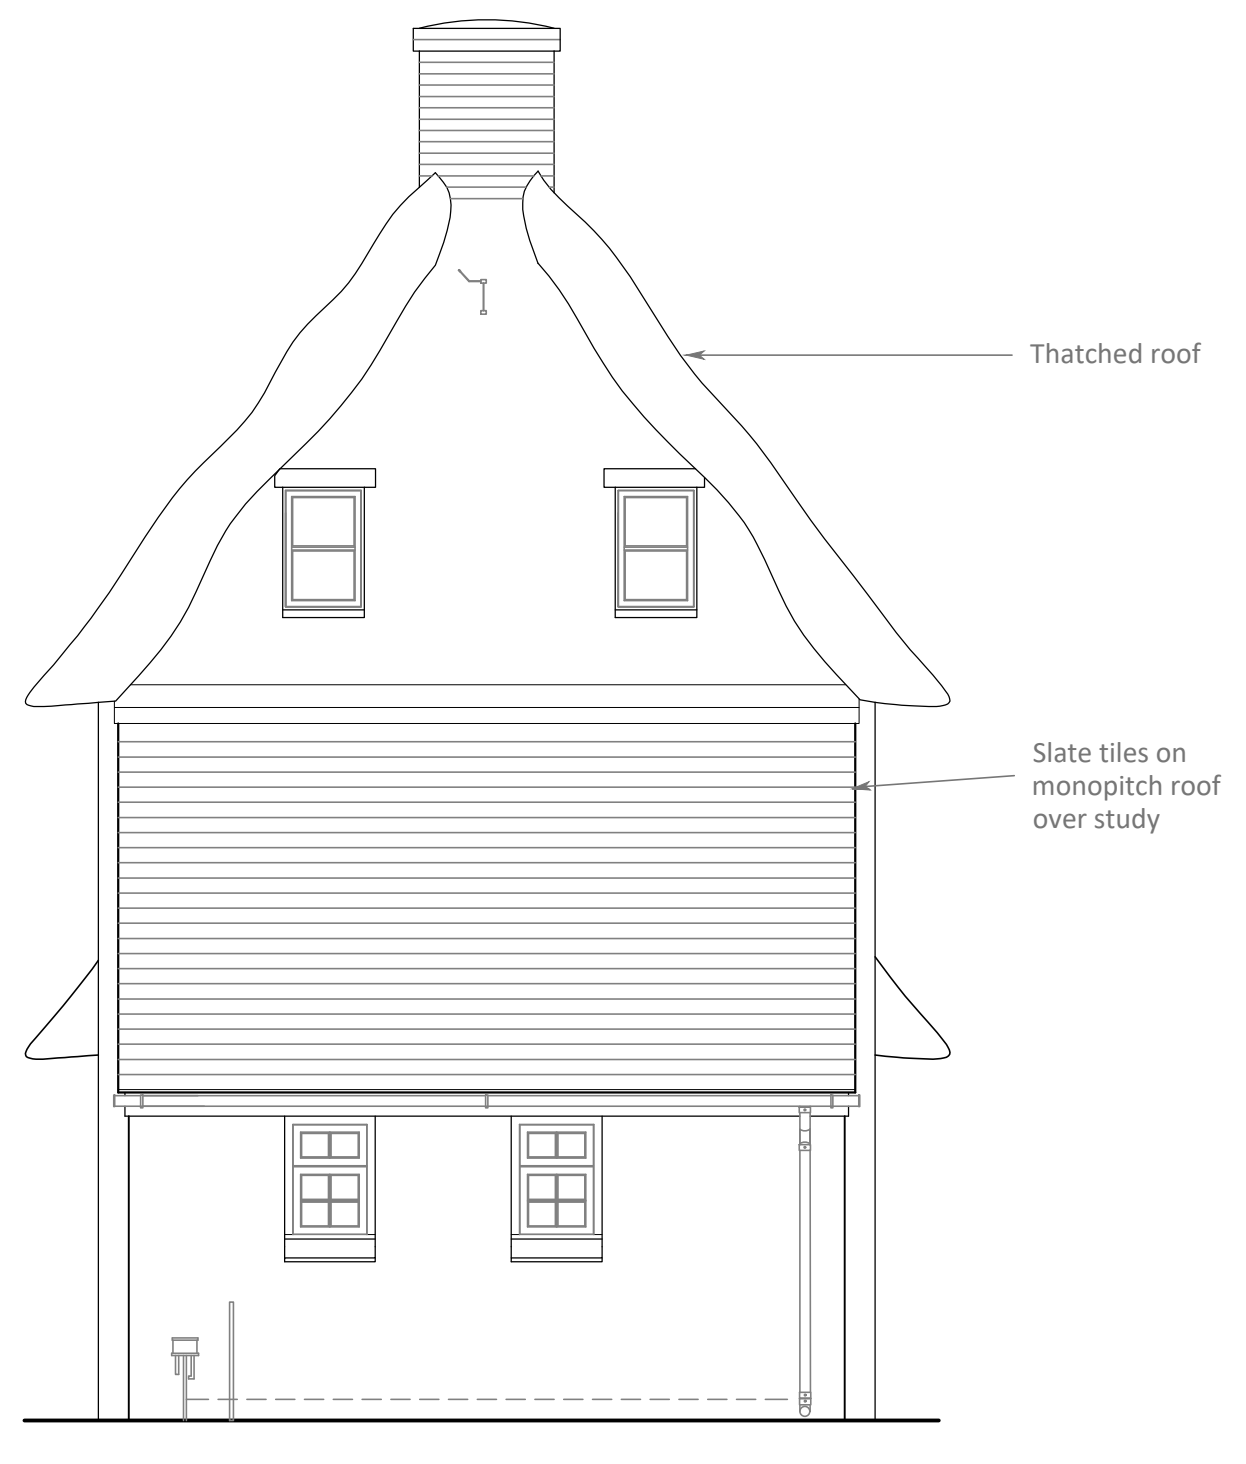

EAST ELEVATION

THREE BEARS COTTAGE, BLACKLAND - AS EXISTING ELEVATIONS (prior to 2011)

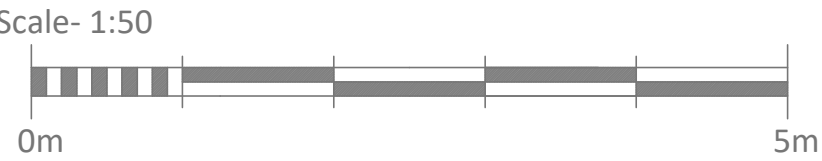

CHEDBURN•CODD
CONSERVATION ARCHITECTS
Historic Building Consultants

Glove Factory Studios, 1 Brook Lane, Holt,
Bradford-on-Avon, Wiltshire BA14 6RL
T: 01225 859999 www.chedburn.com e: chedburn@chedburn.com

A 27th Feb 23 Minor amendments to existing SV&P and extract positions for pre-application advice submission.			
Project	Three Bears Cottage Blackland, Calne		
Drawing	Elevations As Existing (Prior to 2011)		
Stage	Planning and LB Application		
Drawing No.	2203/03/A	Scale	1:50 @ A1
Date	Nov 2022		