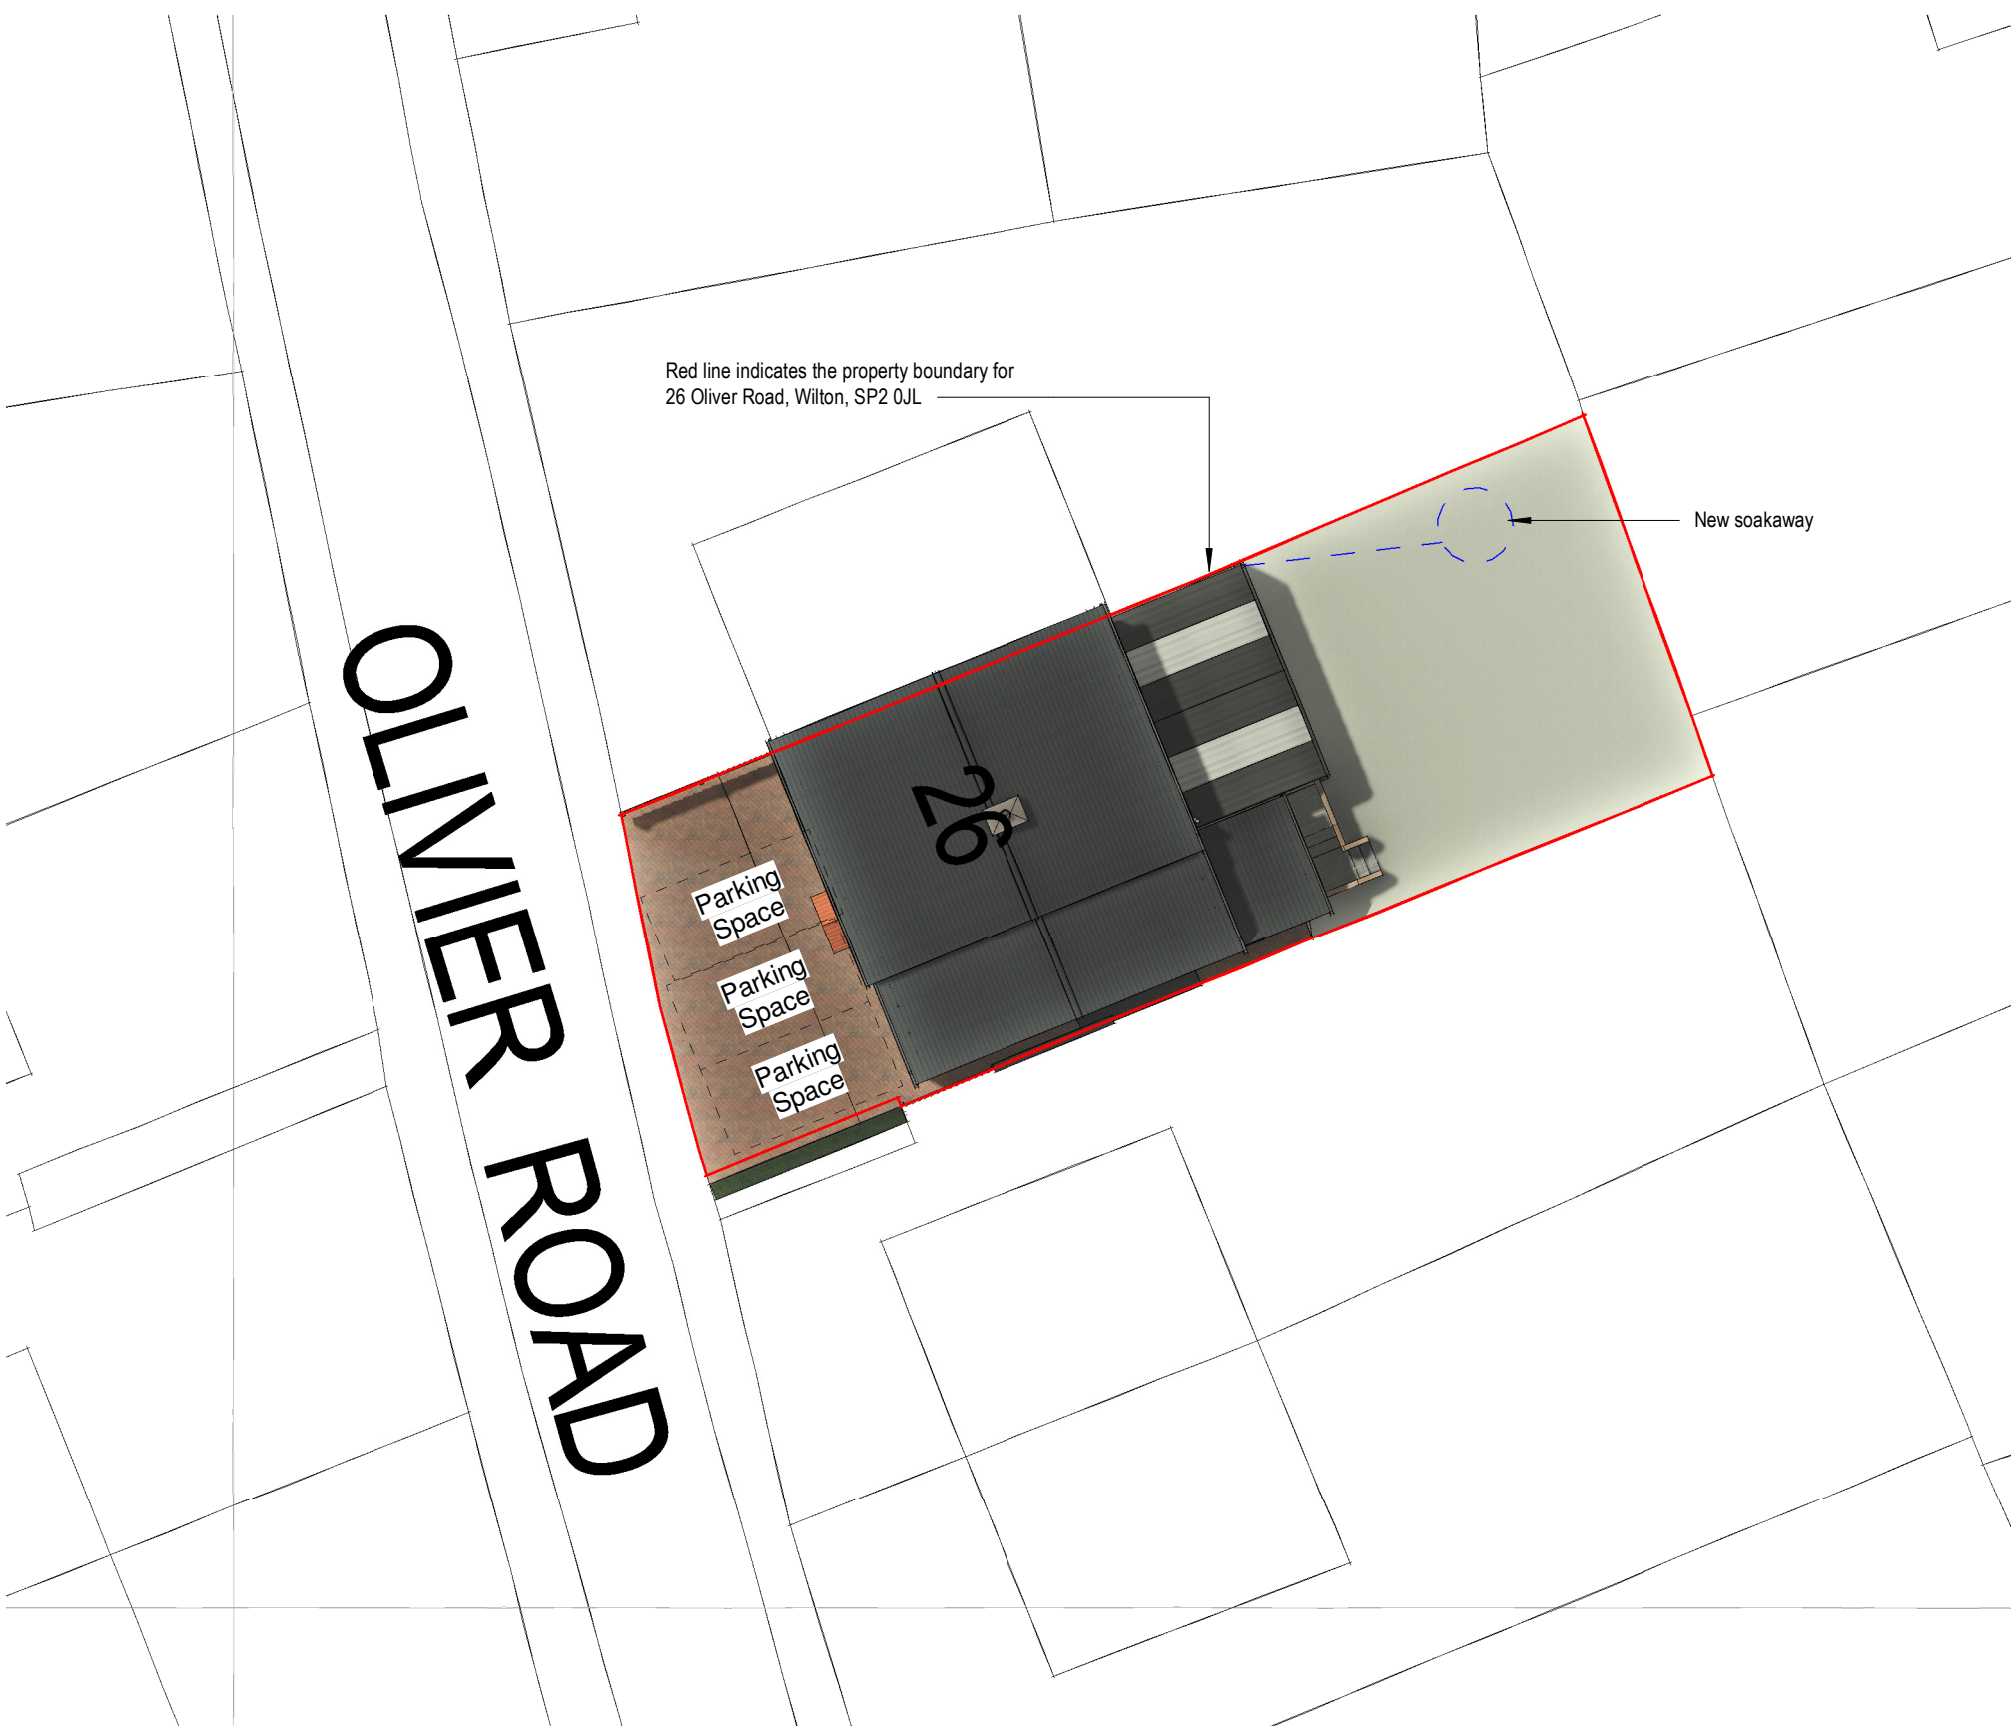


North

Revision Notes		
date	rev	note
01/10/26	P1	Issued for PLANNING

Services Key

1 : 200

- Existing below ground foul drainage
- New below ground foul drainage
- New above ground foul drainage
- Existing below ground surface drainage
- New below ground surface drainage
- MH ☐ Manhole - type denoted by colours above
- IC ☐ Inspection chamber - type denoted by colours above
- RE Rodding Eye
- New water supply

Client Mr Boniface Hima	Project No 26-018
Date 01/10/26	Drawing No 010
Scale at A3 1 : 200	Rev P1
	Drawn N Sharp

7 Garston Road, Frome, Somerset
BA11 1RN
m: 0781 208 5841
e: nick@sharpdesignservices.co.uk
Sharp Design Services Limited Company registration No. 11105879
Registered office: 7 Garston Road, Frome, Somerset. BA11 1RN

26 Oliver Road - Retrospective Planning for a Pergola
Proposed Site Plan

