



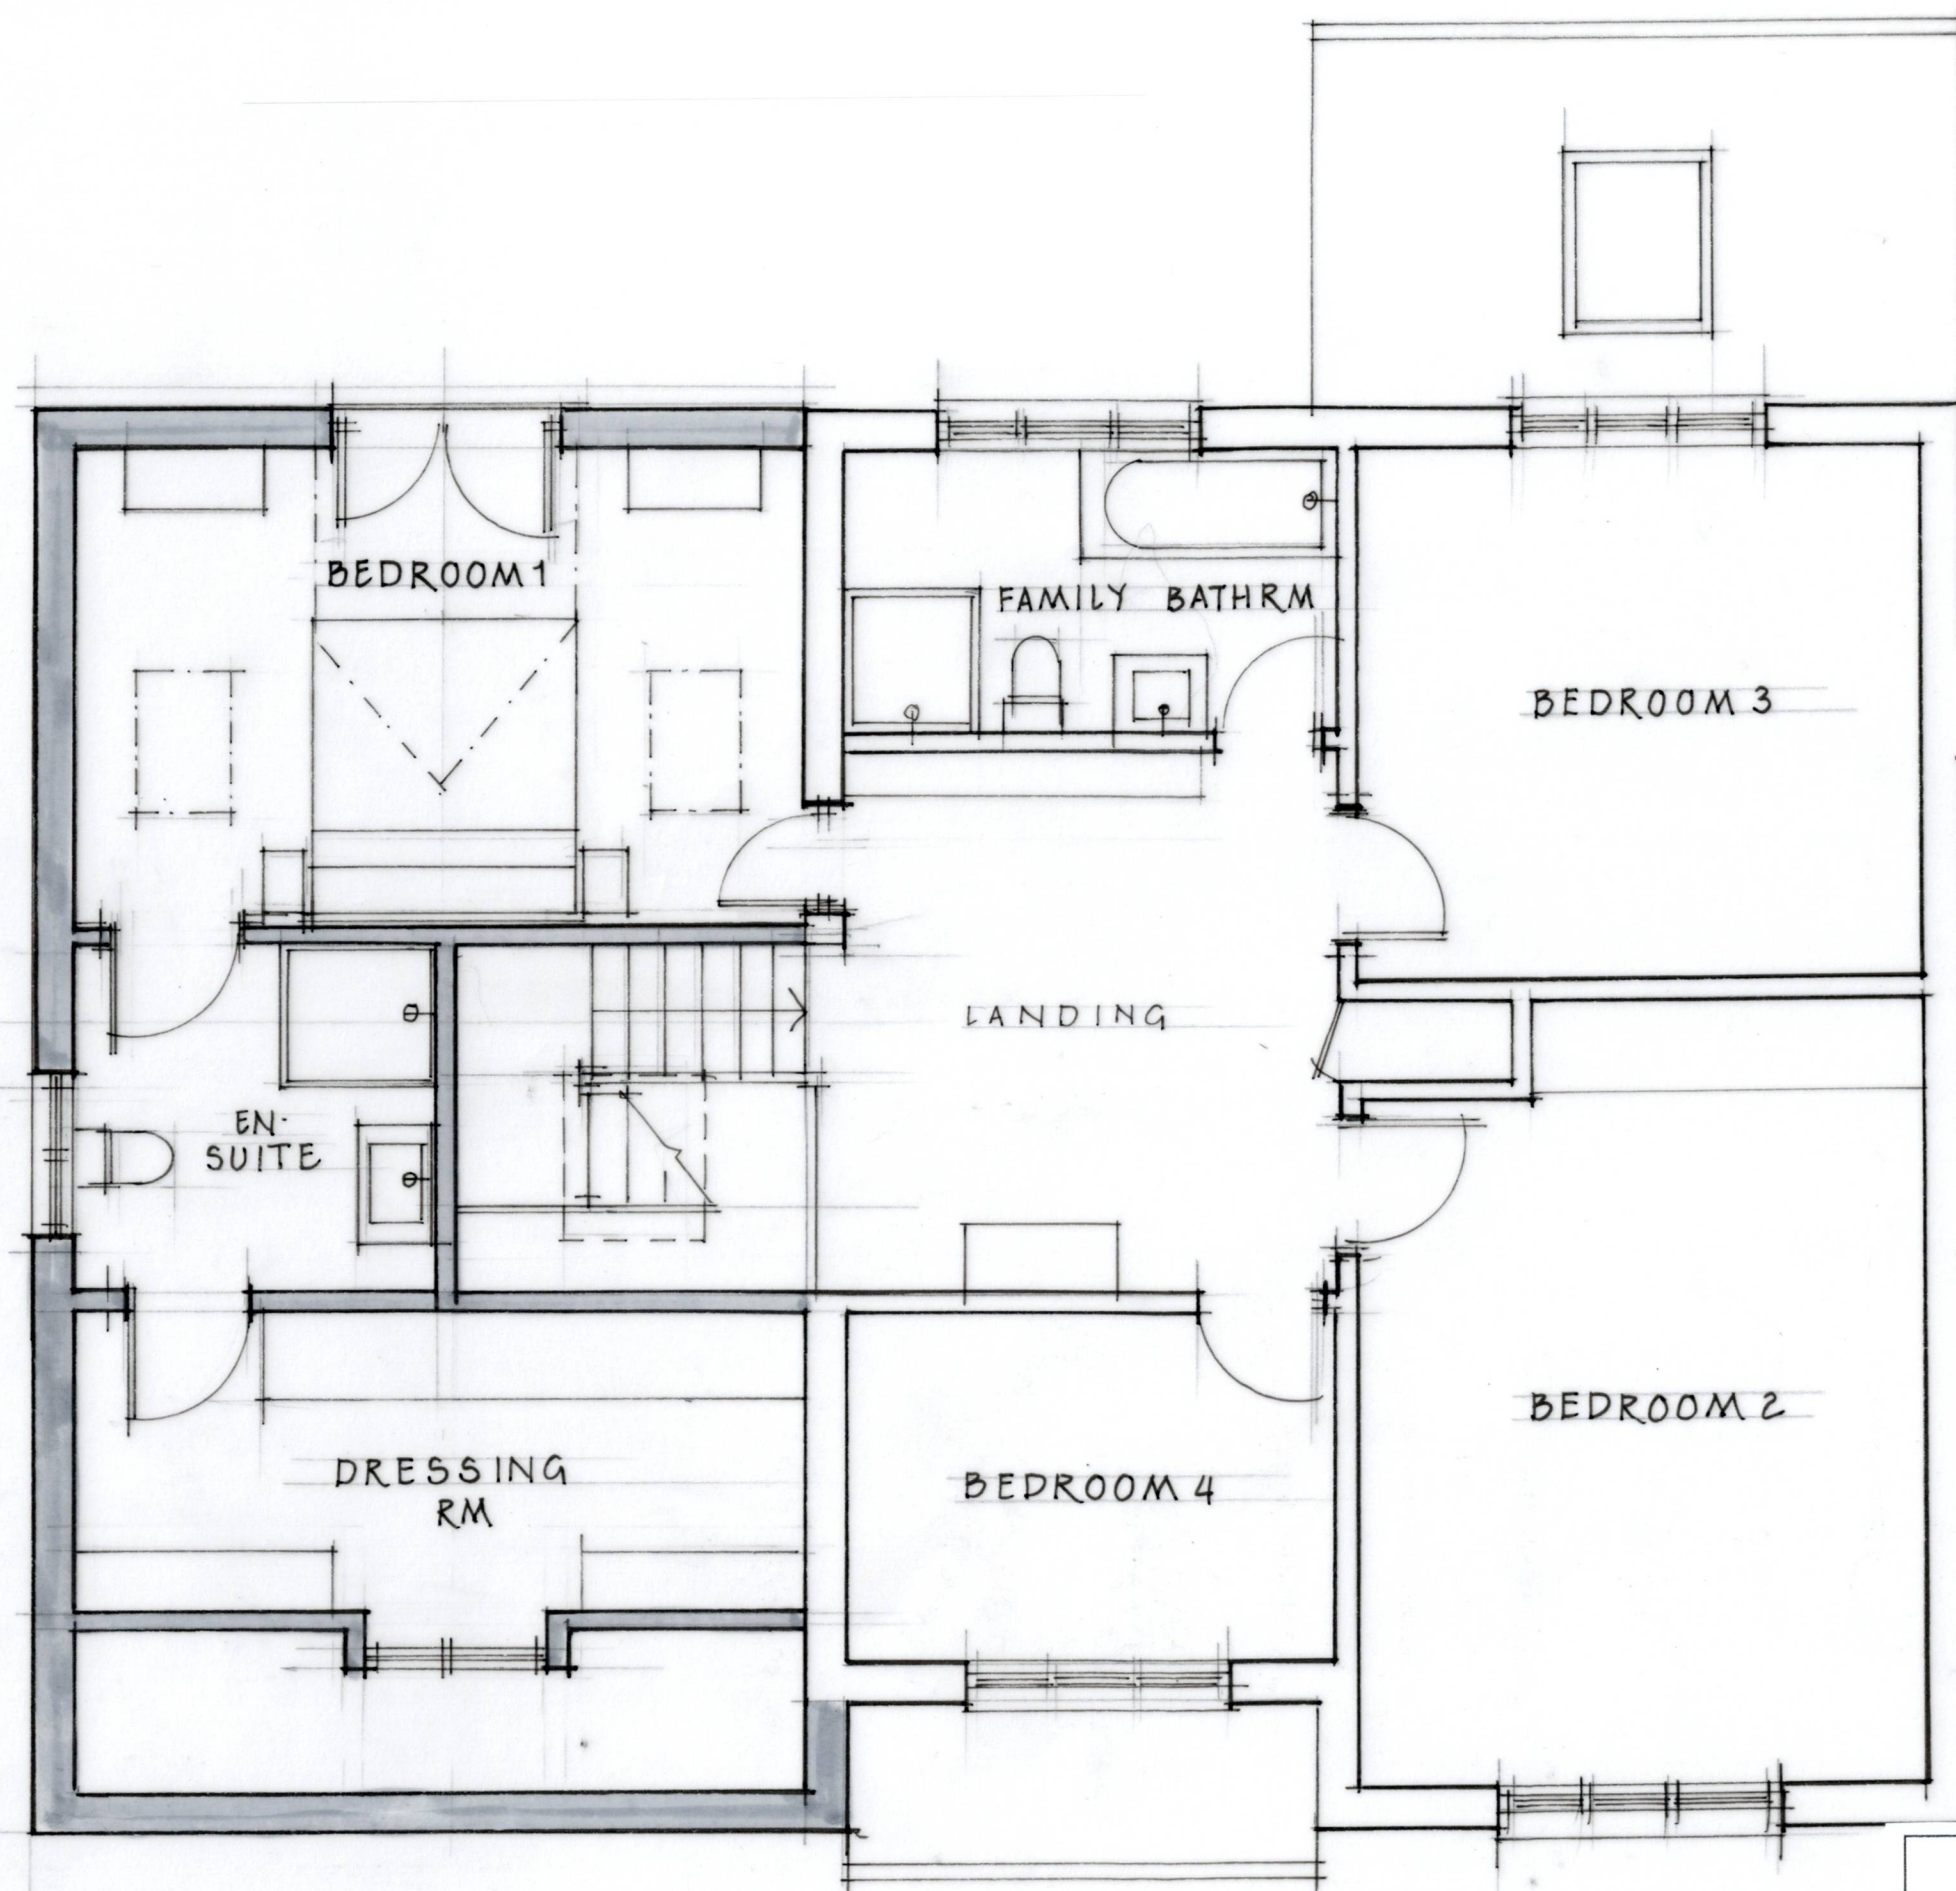

FIRST FLOOR PROPOSED

 

ANNE SWIFT ARCHITECT

THE LONG HOUSE WOTTON RIVERS WILTS SN84NJ anne@anneswift.co.uk M 07979524369

PROJECT
ALTERATIONS TO TREGARTHEN WOOTTON RIVERS SN8 4NQ

DRAWING
PROPOSED FIRST FLOOR PLAN

SCALE 1:50 @A3

DATE SEPT 26

NO: TR /07