




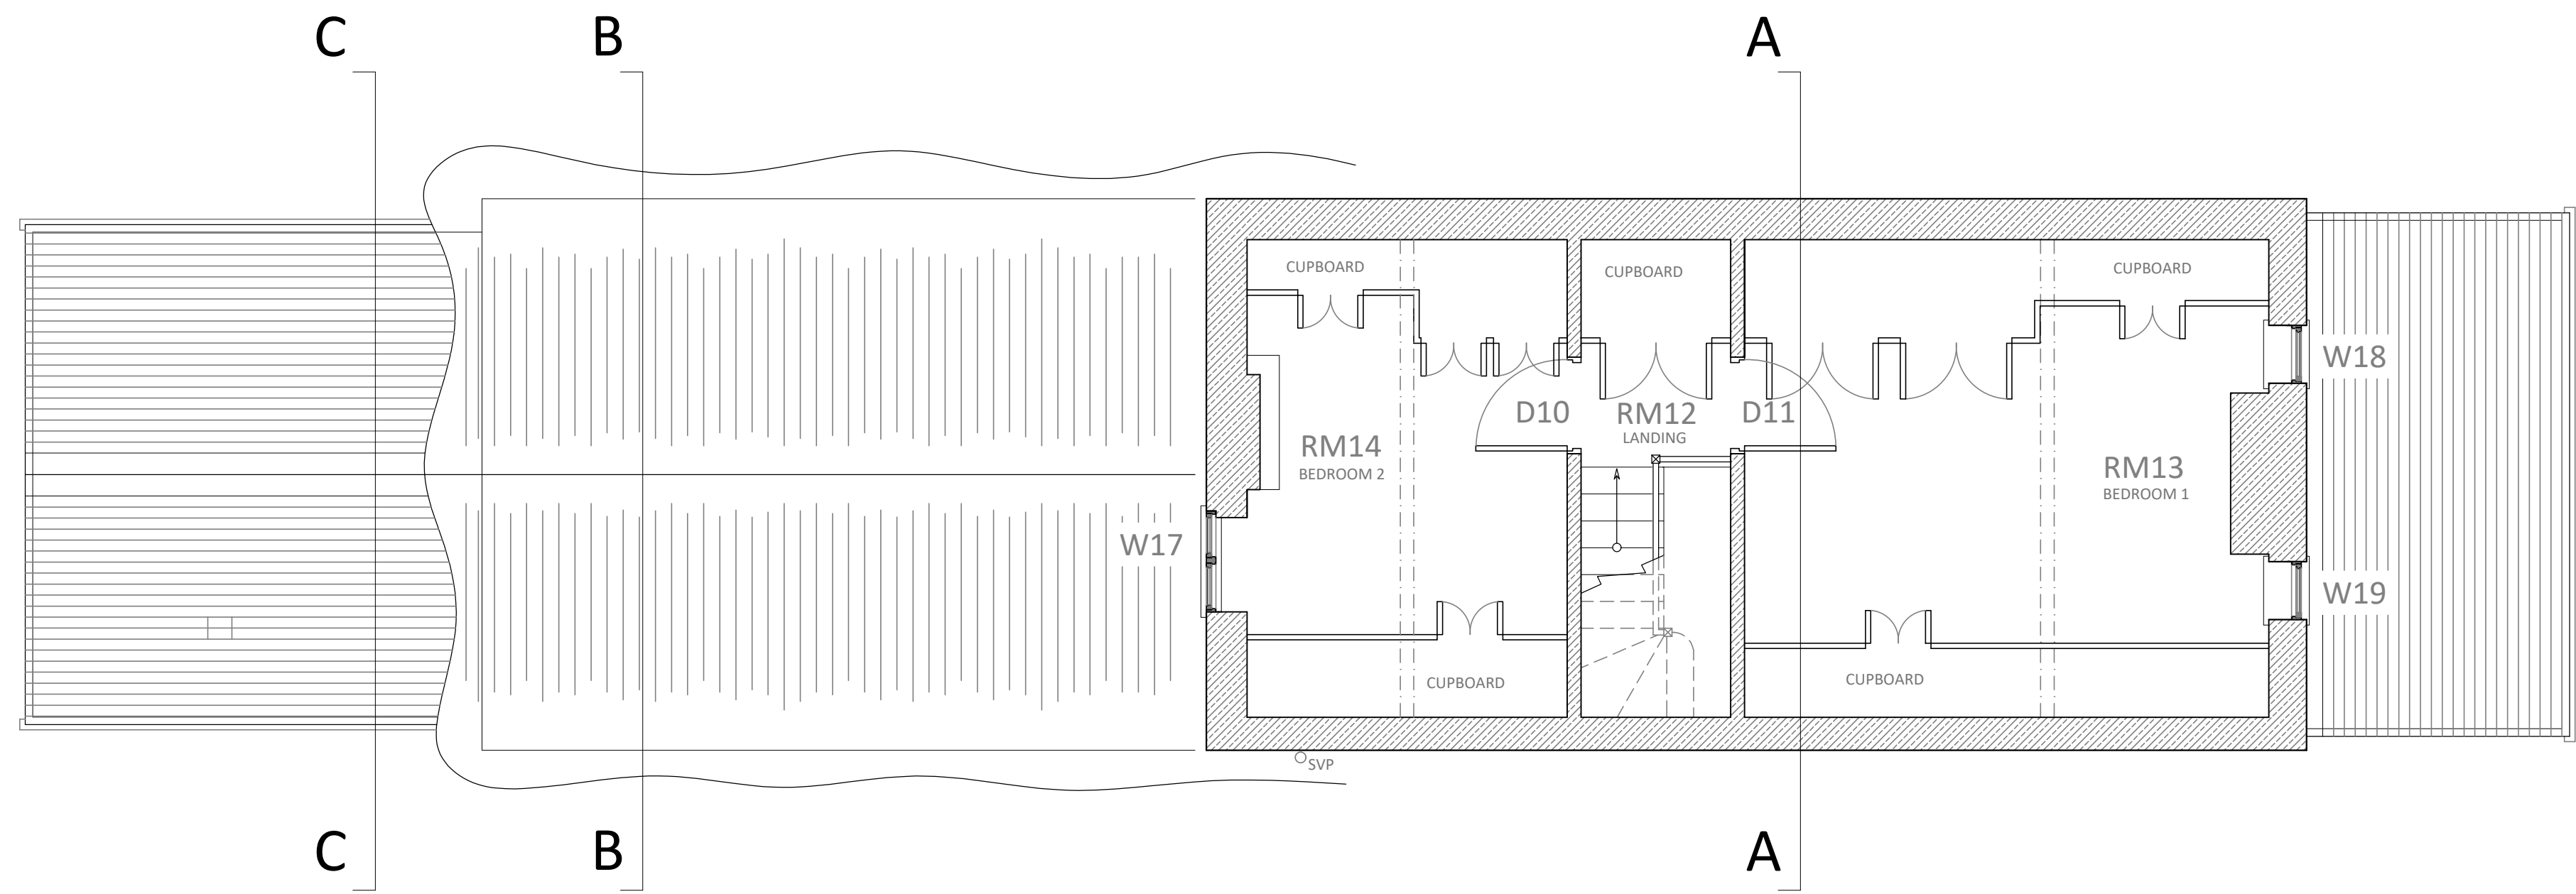

SECOND FLOOR PLAN


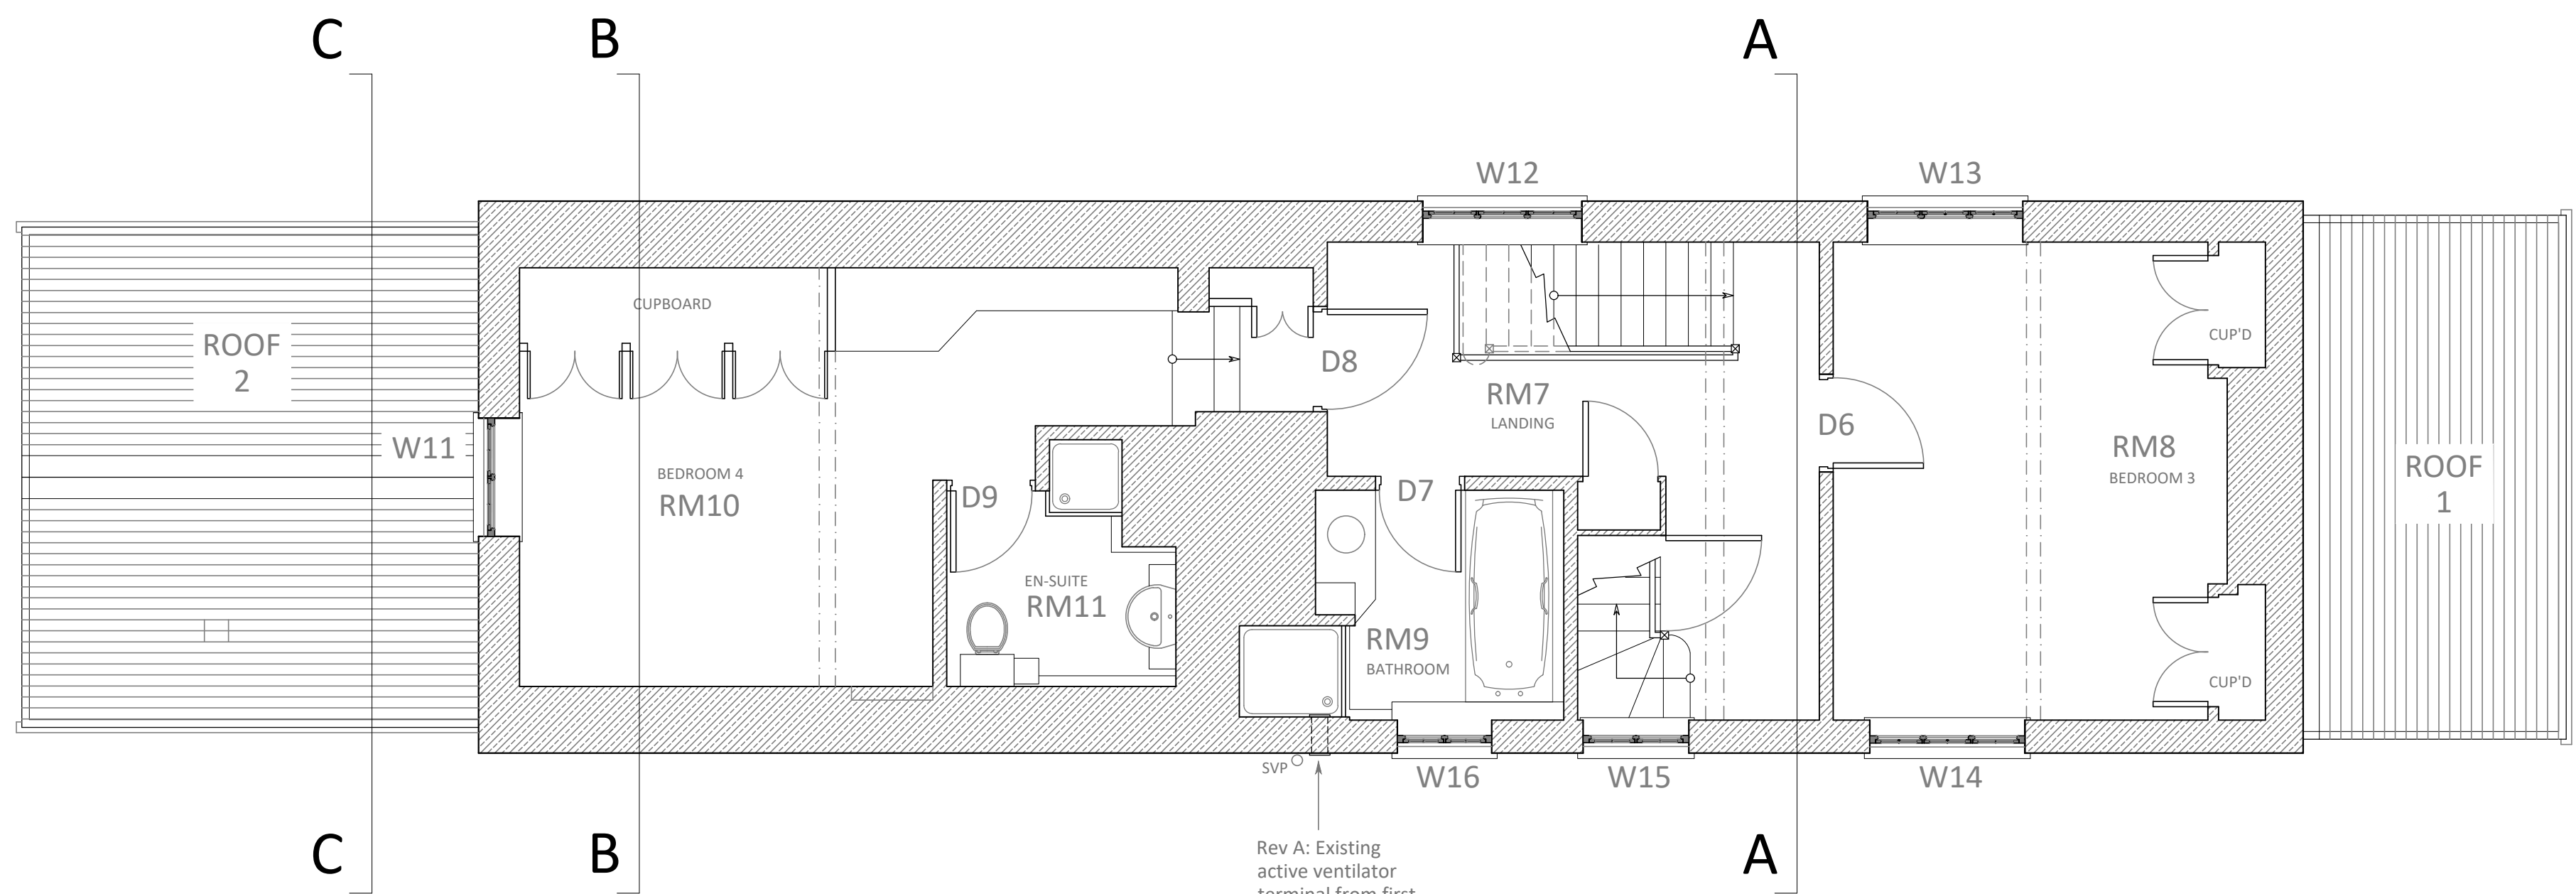


FIRST FLOOR PLAN

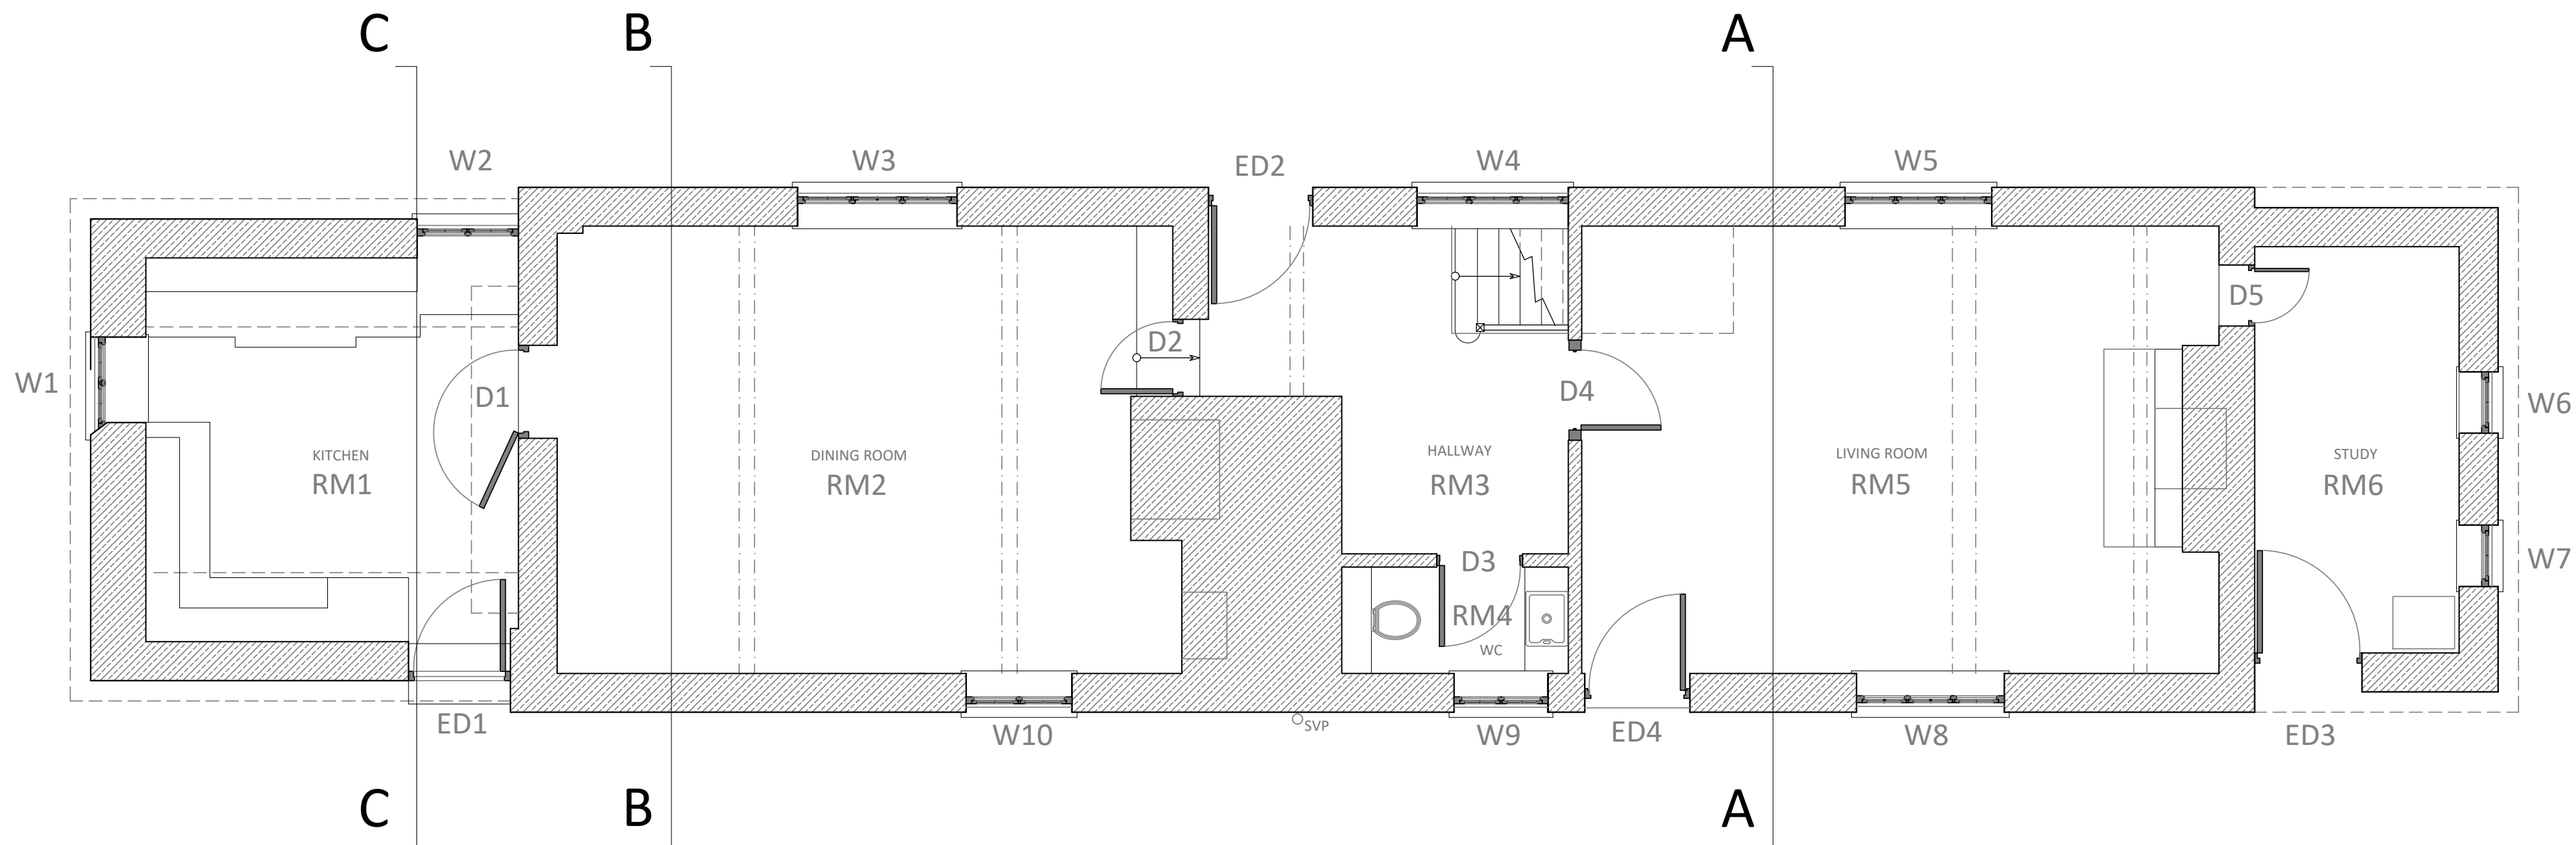


GROUND FLOOR PLAN


THREE BEARS COTTAGE, BLACKLAND - AS EXISTING PLANS & SECTIONS (prior to 2011)

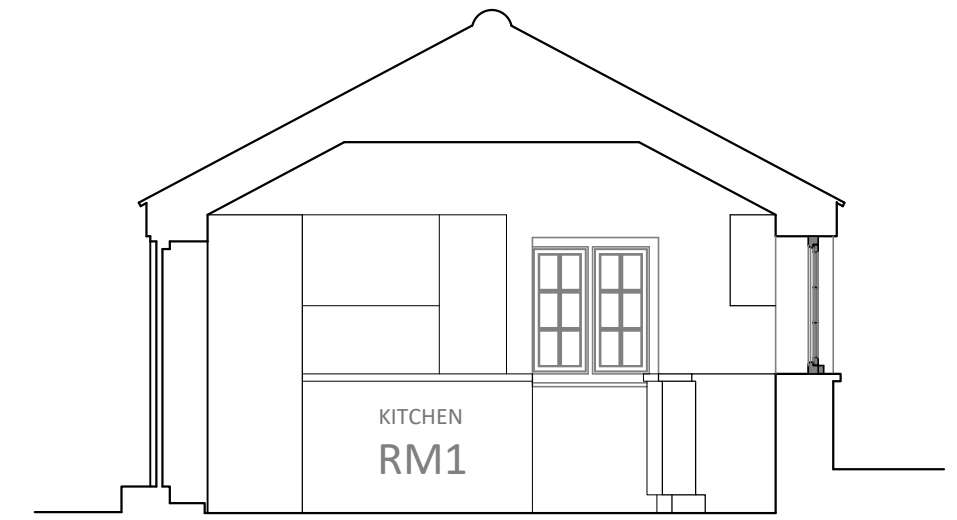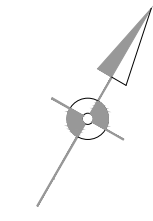

SECTION C

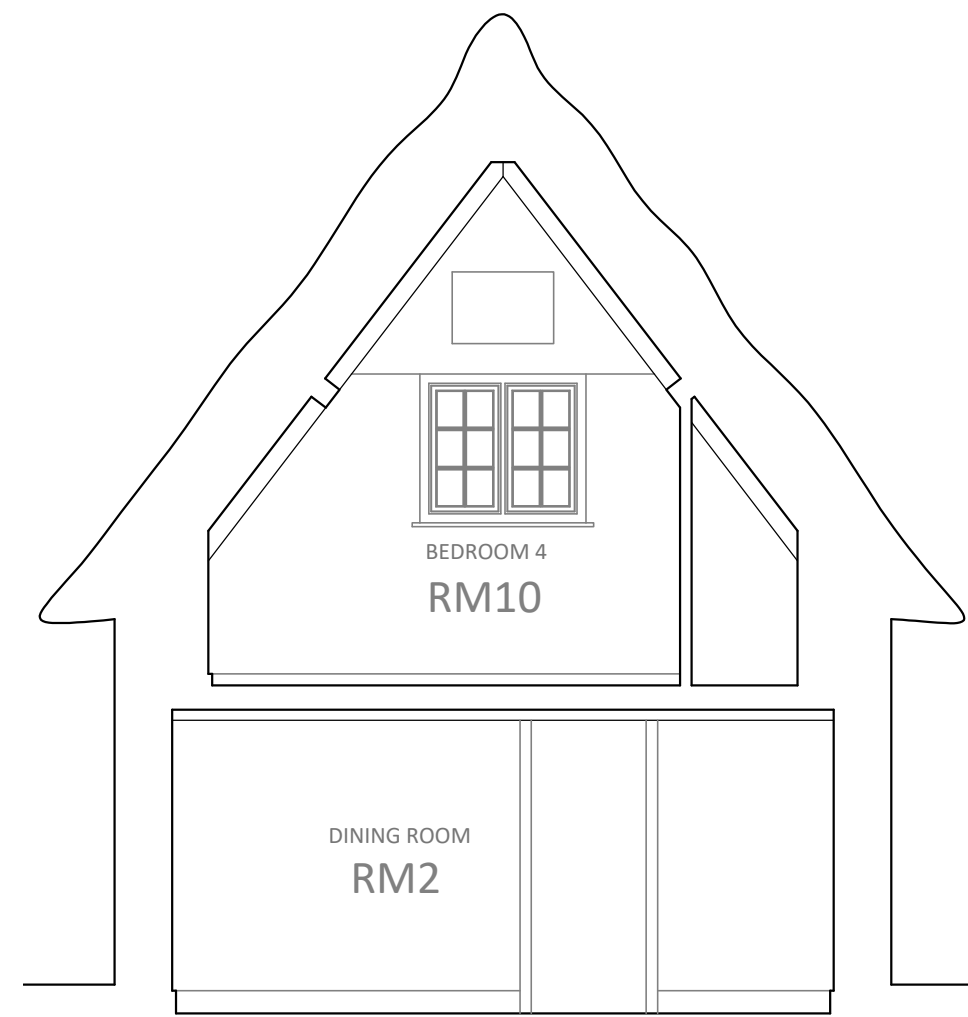

SECTION B

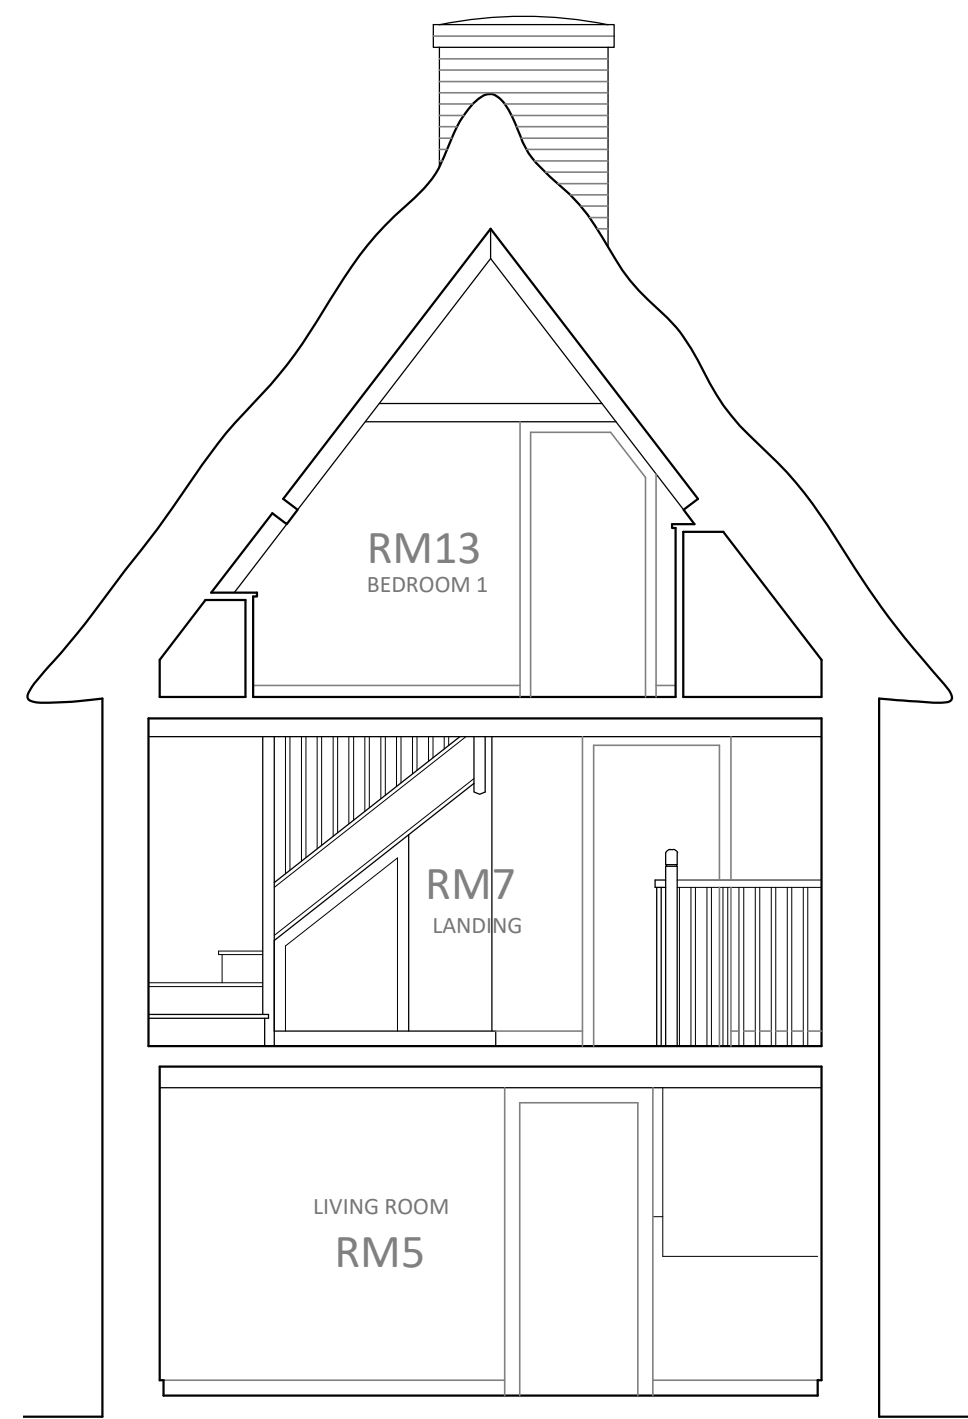

SECTION A

Scale- 1:50



CHEDBURN•Codd
CONSERVATION ARCHITECTS
Historic Building Consultants

Glove Factory Studios, 1 Brook Lane, Holt,
Bradford-on-Avon, Wiltshire BA14 6RL
T: 01225 859999 www.chedburn.com e: chedburn@chedburn.com

A 27th Feb 23 Minor amendments to existing SVP and extract
positions for pre-application advice submission.
Project Three Bears Cottage
Blackland, Calne
Drawing Floor Plans and Sections
As Existing (prior to 2011)
Stage Planning and LB Application
Drawing No 2203/02/A Scale 1:50 @ A1 Date Nov 2022