


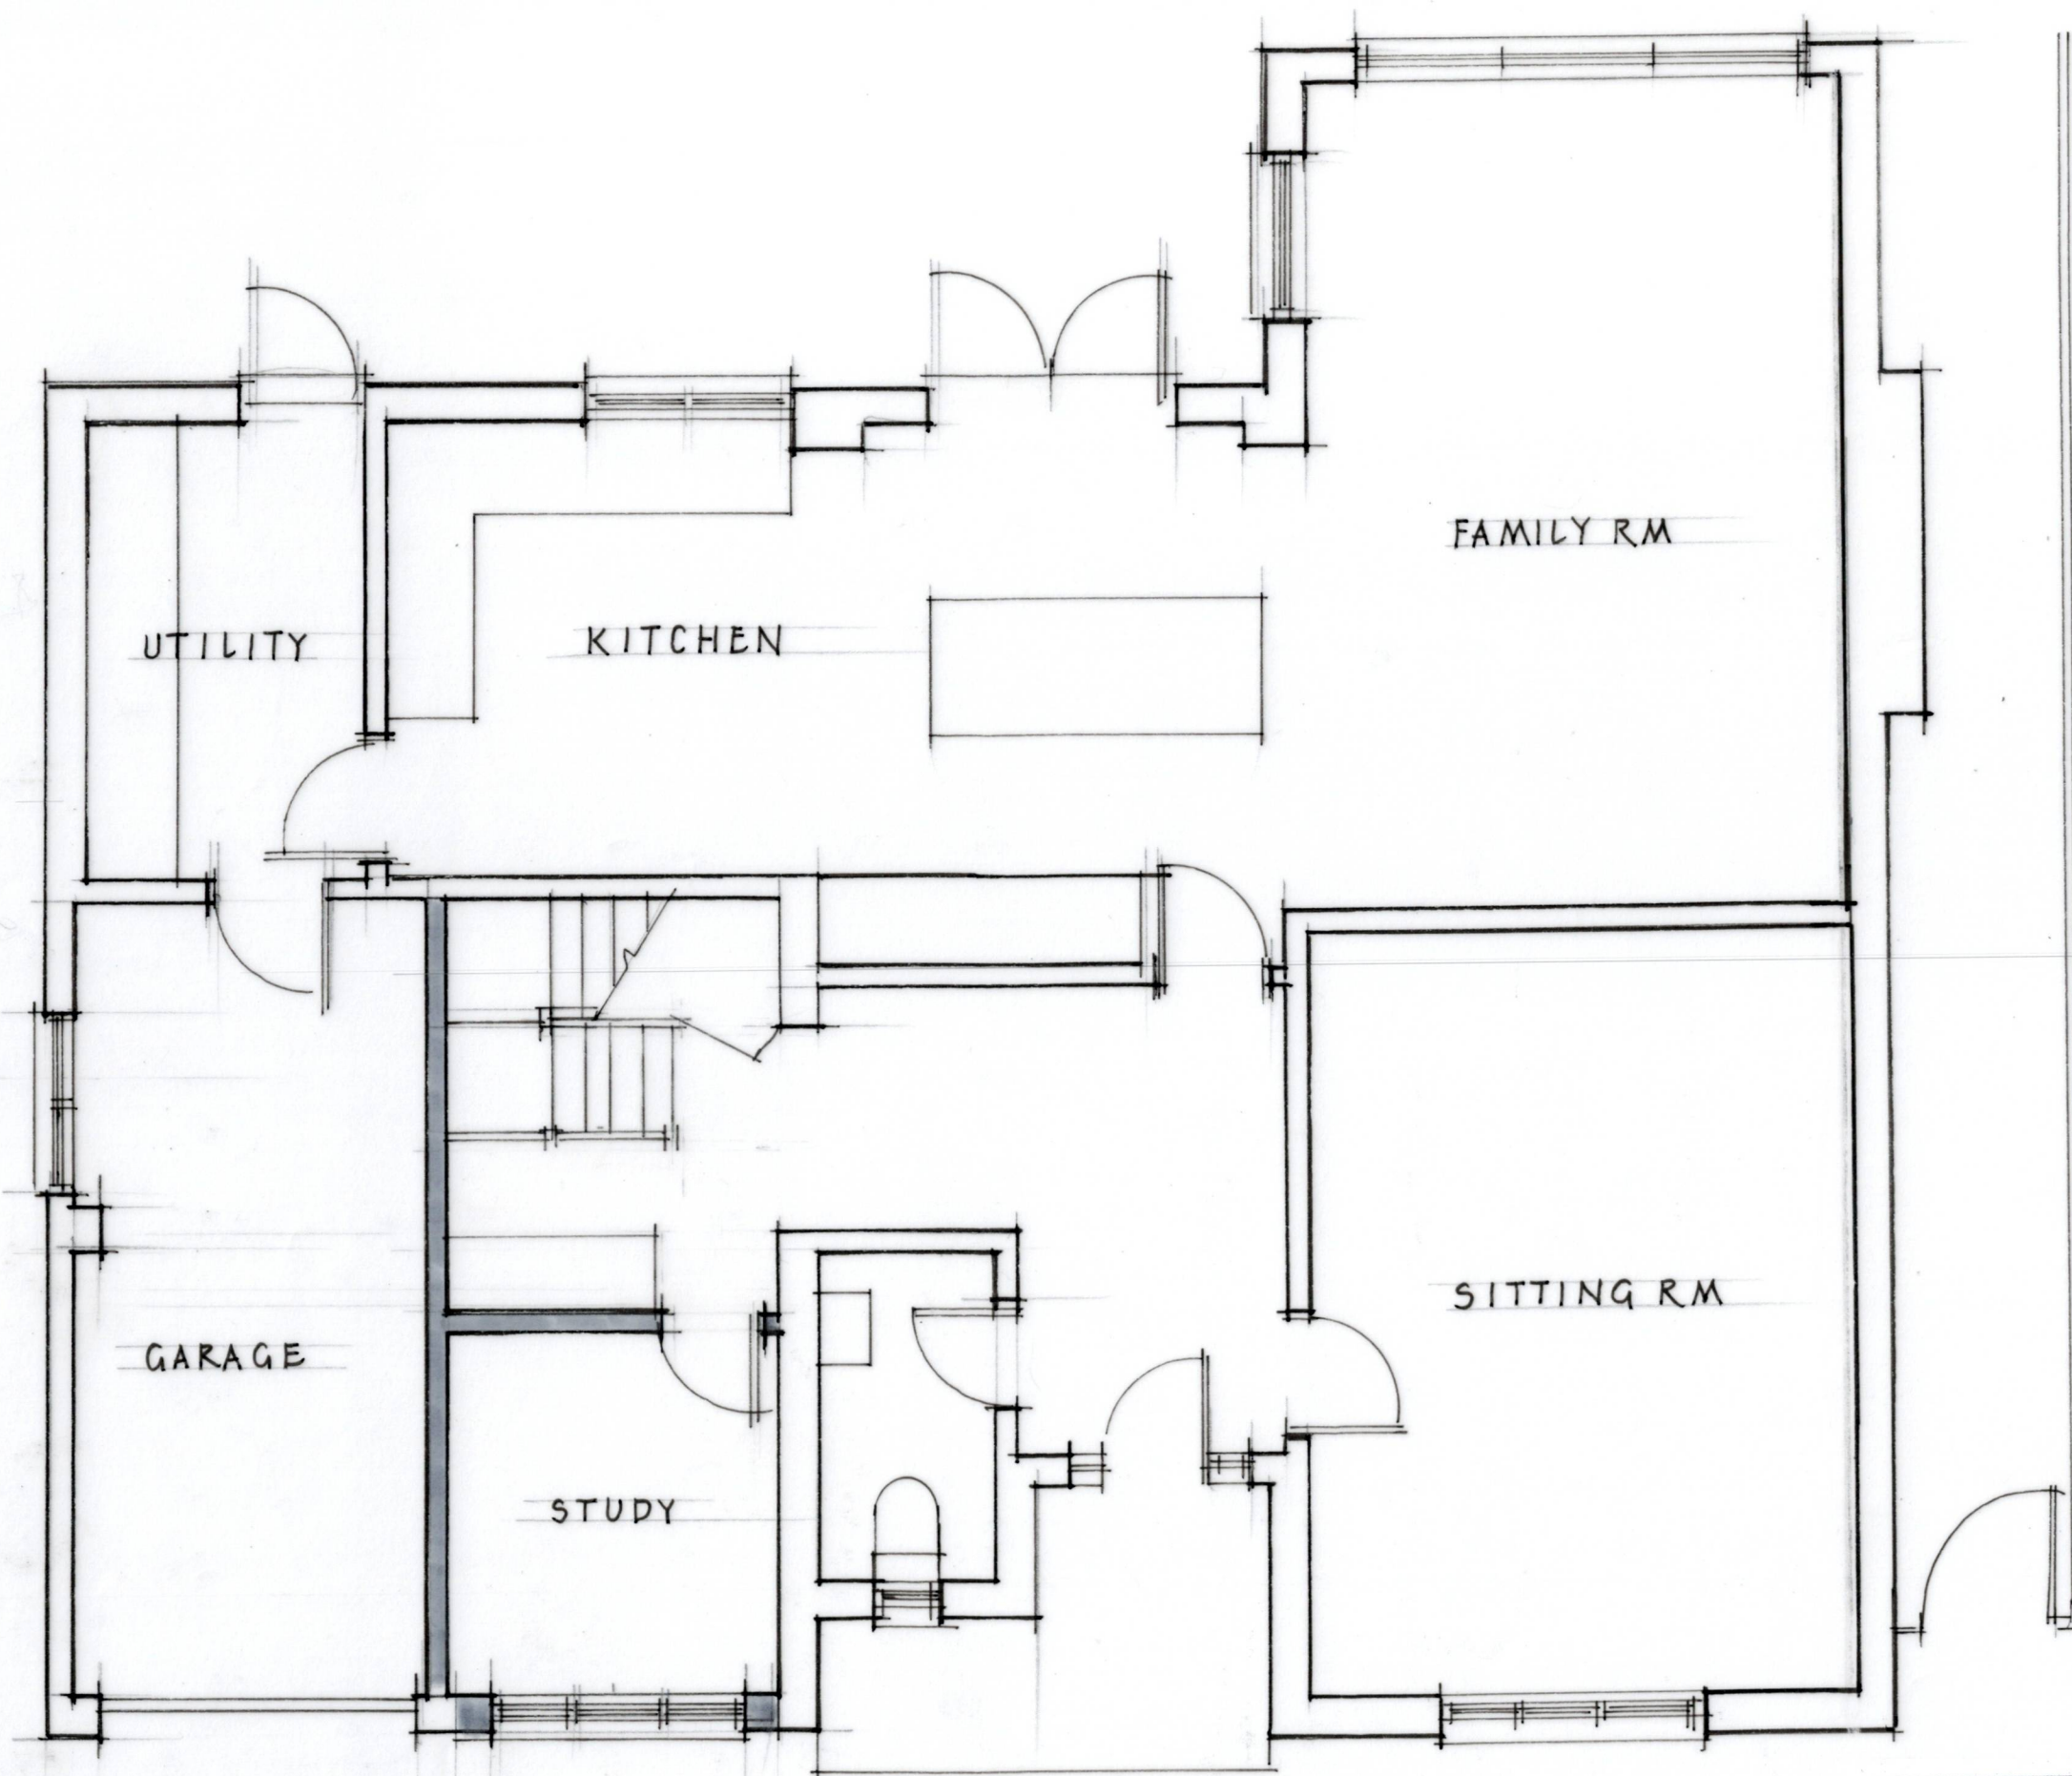

GROUND FLOOR-PROPOSED

0 1 2 3 4 5M

ANNE SWIFT ARCHITECT

THE LONG HOUSE WOTTON RIVERS WILTS SN84NJ anne@anneswift.co.uk M:07979524369

PROJECT
ALTERATIONS TO TREGARTHEN WOOTTON RIVERS SN8 4NQ

DRAWING
PROPOSED GROUND FLOOR PLAN

SCALE 1:50 @A3

DATE SEPT 26

NO : TR/06