




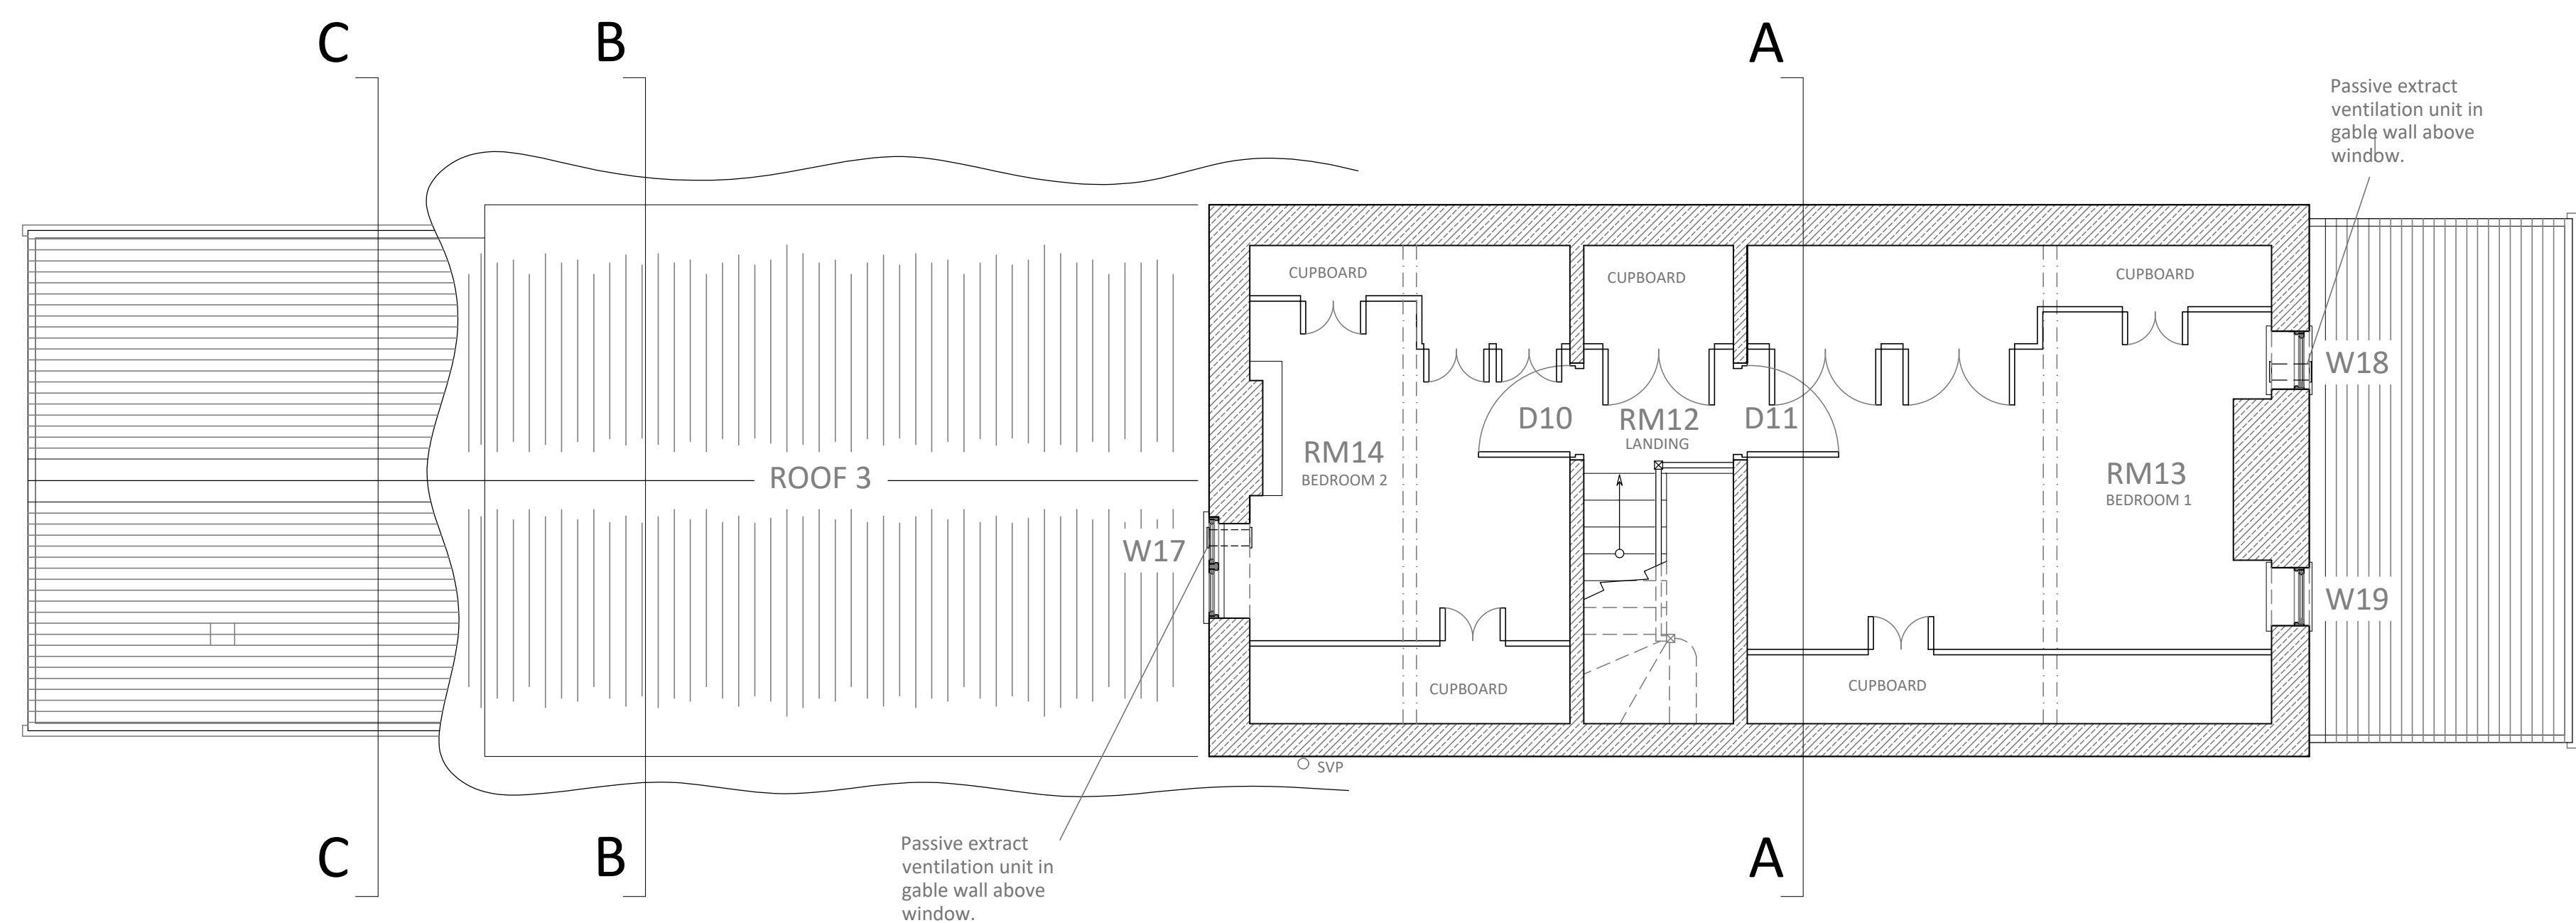

SECOND FLOOR PLAN

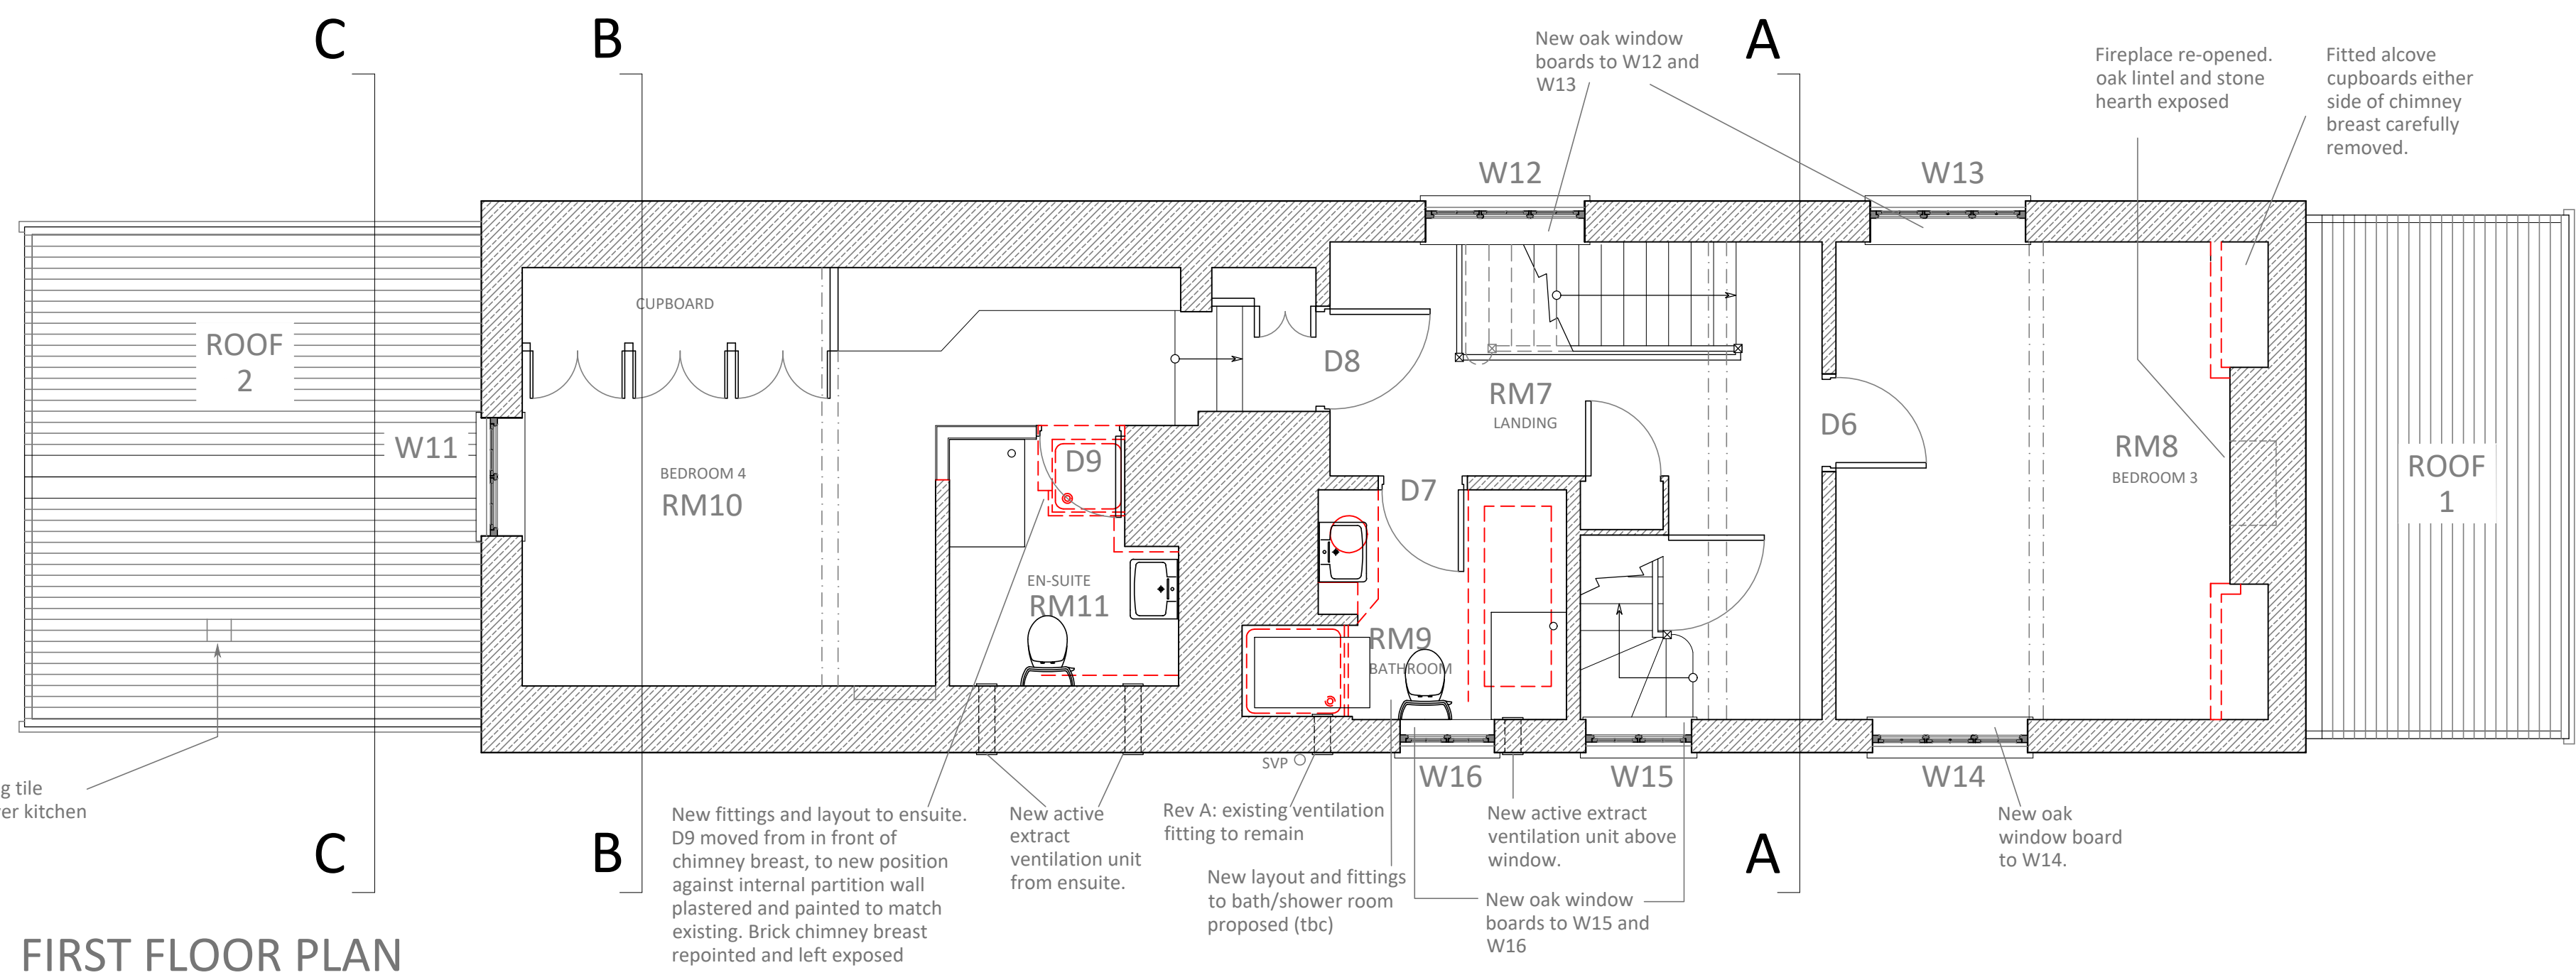


FIRST FLOOR PLAN

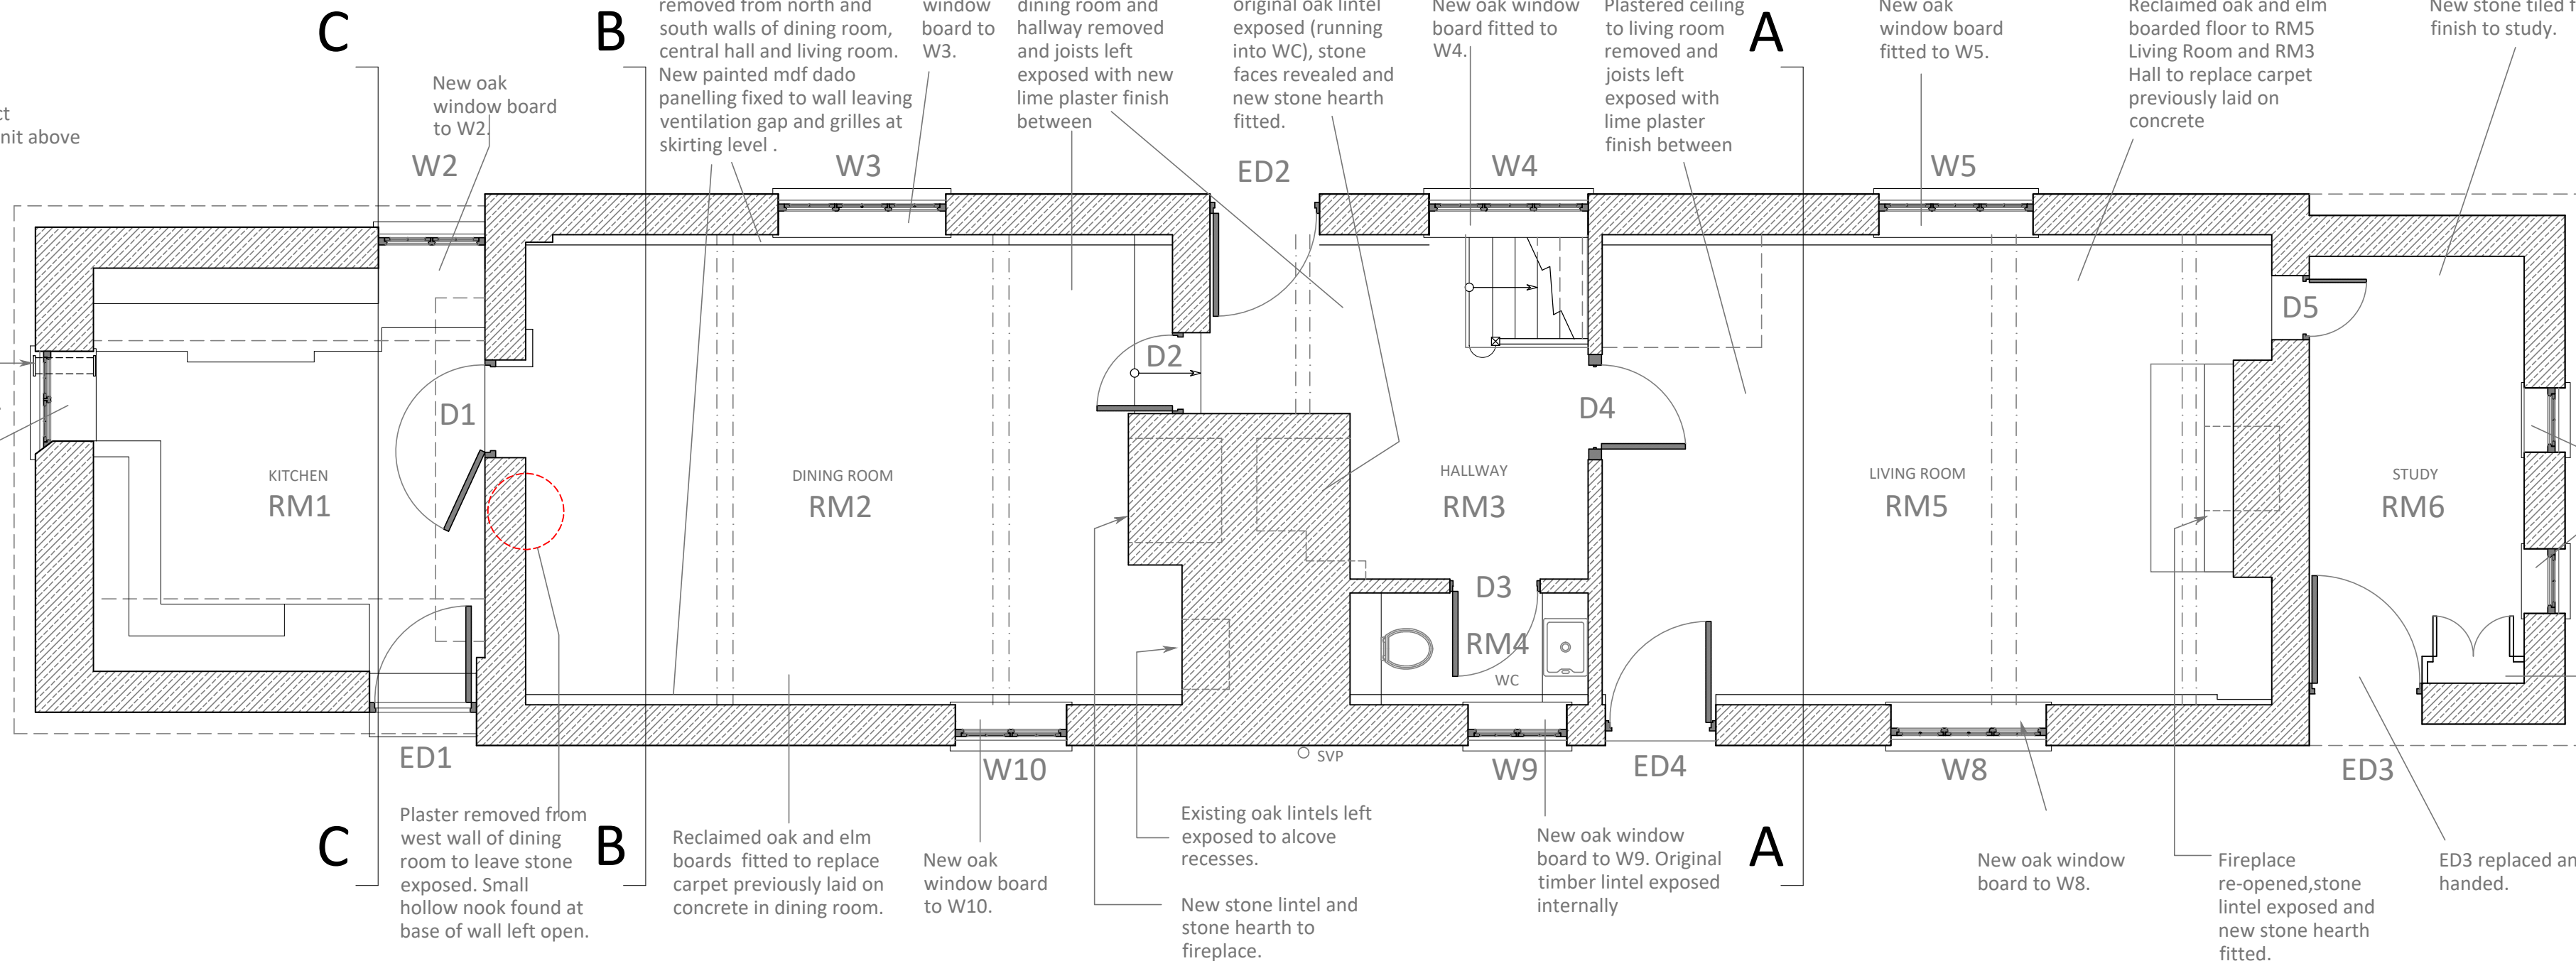


GROUND FLOOR PLAN


THREE BEARS COTTAGE, BLACKLAND - AS PROPOSED PLANS (part-implemented)

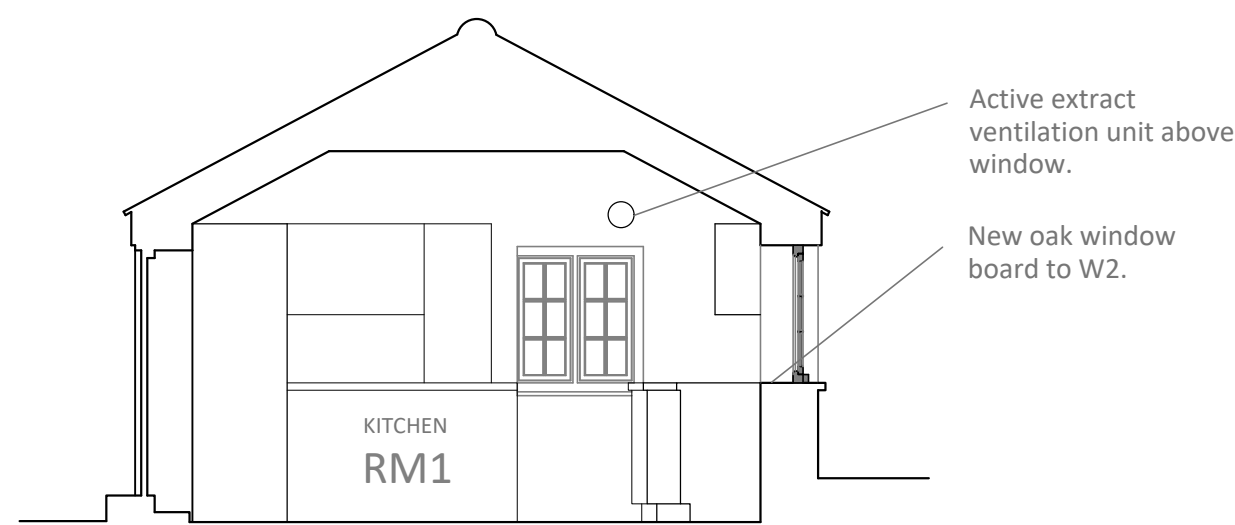

SECTION C

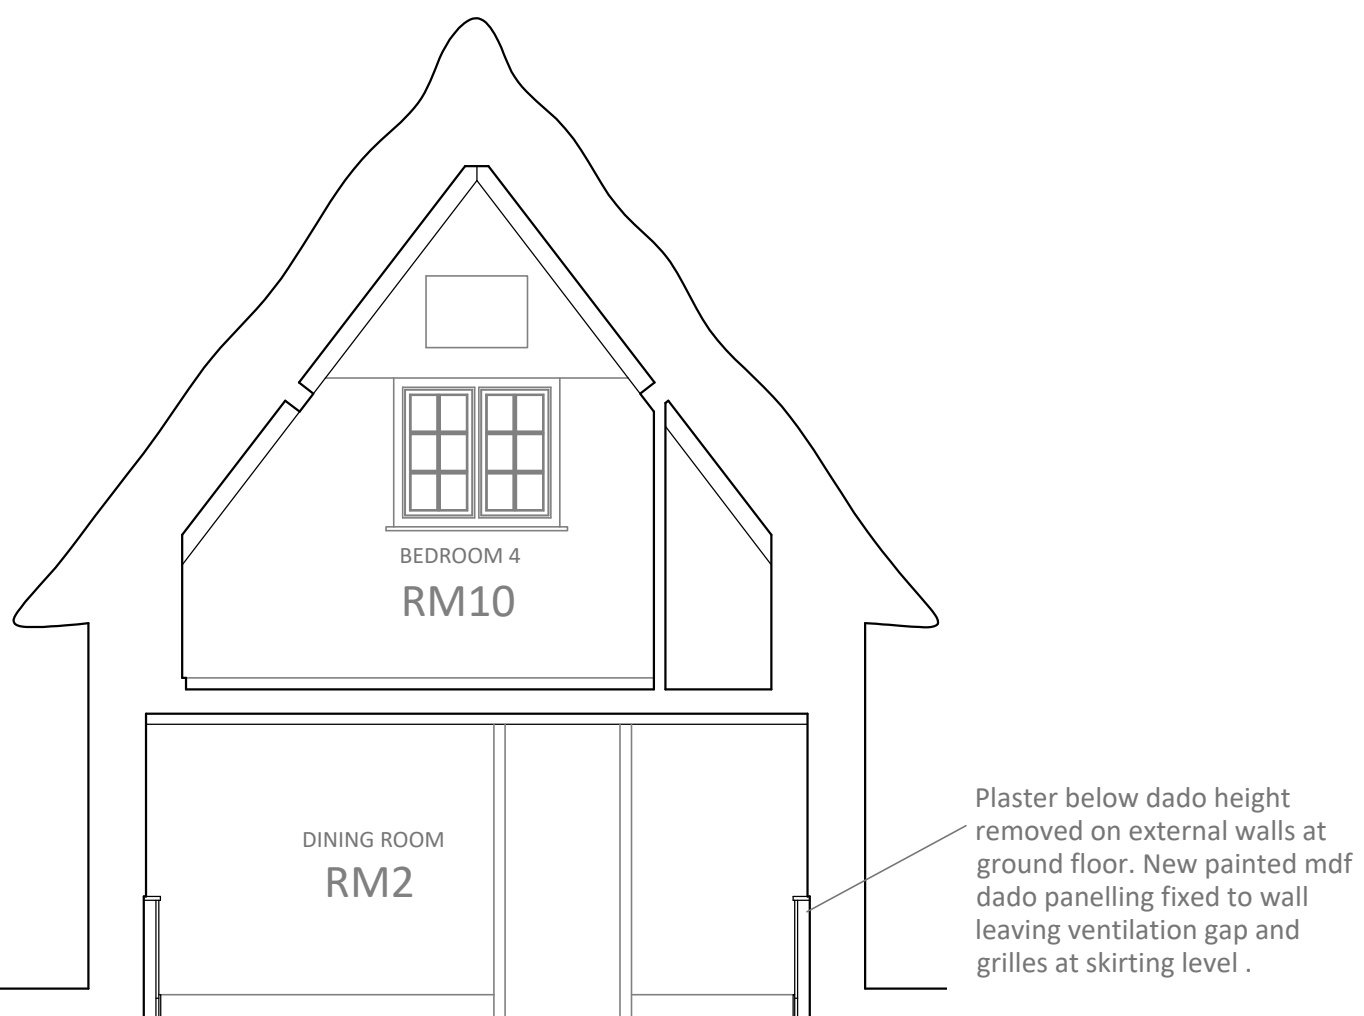

SECTION B

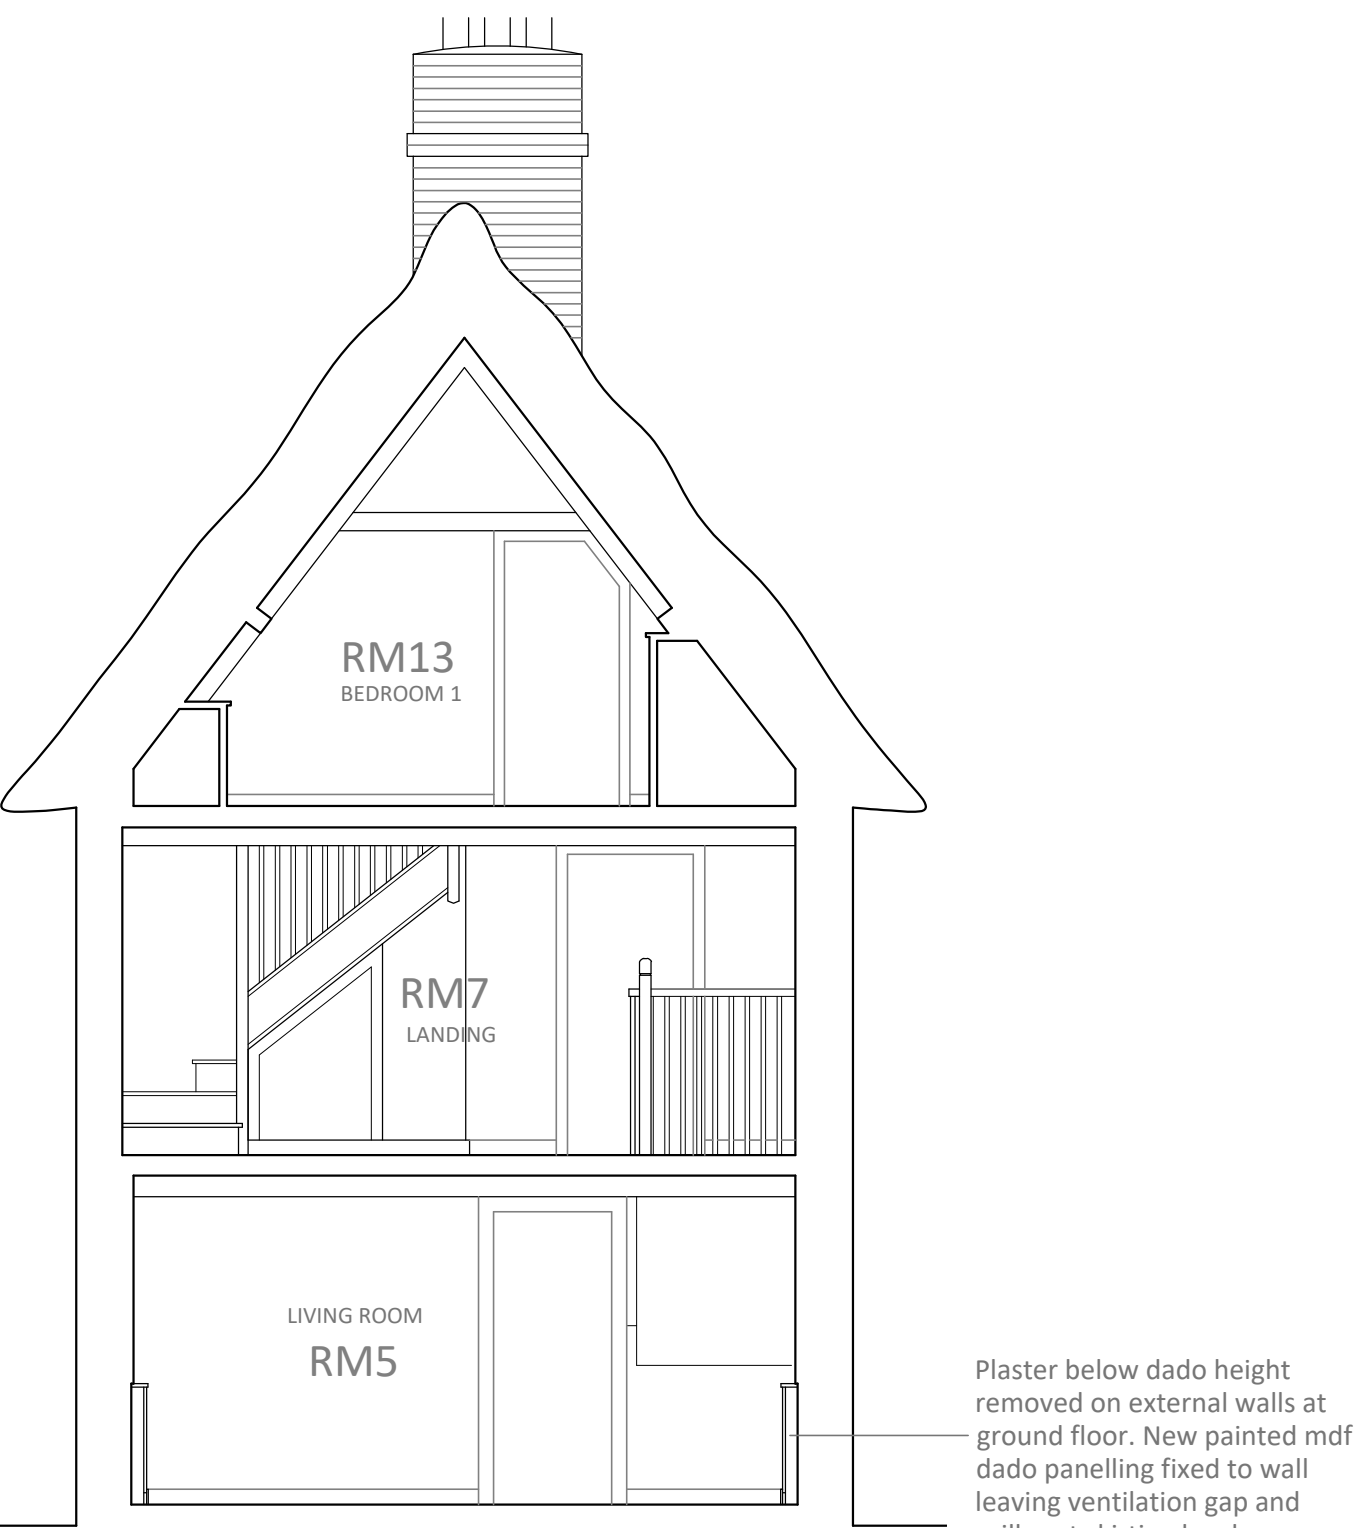

SECTION A

Scale- 1:50



CHEDBURN•Codd
CONSERVATION ARCHITECTS
Historic Building Consultants

Glove Factory Studios, 1 Brook Lane, Holt,
Bradford-on-Avon, Wiltshire BA14 6RL
T: 01225 859999 www.chedburn.com e: chedburn@chedburn.com

A 27th Feb 23 Minor amendments to existing SVP and extract
positions for pre-application advice submission.
Project **Three Bears Cottage
Blackland, Calne**
Drawing **Floor Plans and Sections
As Proposed Part-Implemented**
Stage **Planning and LB Application**
Drawing No. **2203/10/A** Scale **1:50 @ A1** Date **Nov 2022**