






PROPOSED FRONT ELEVATION

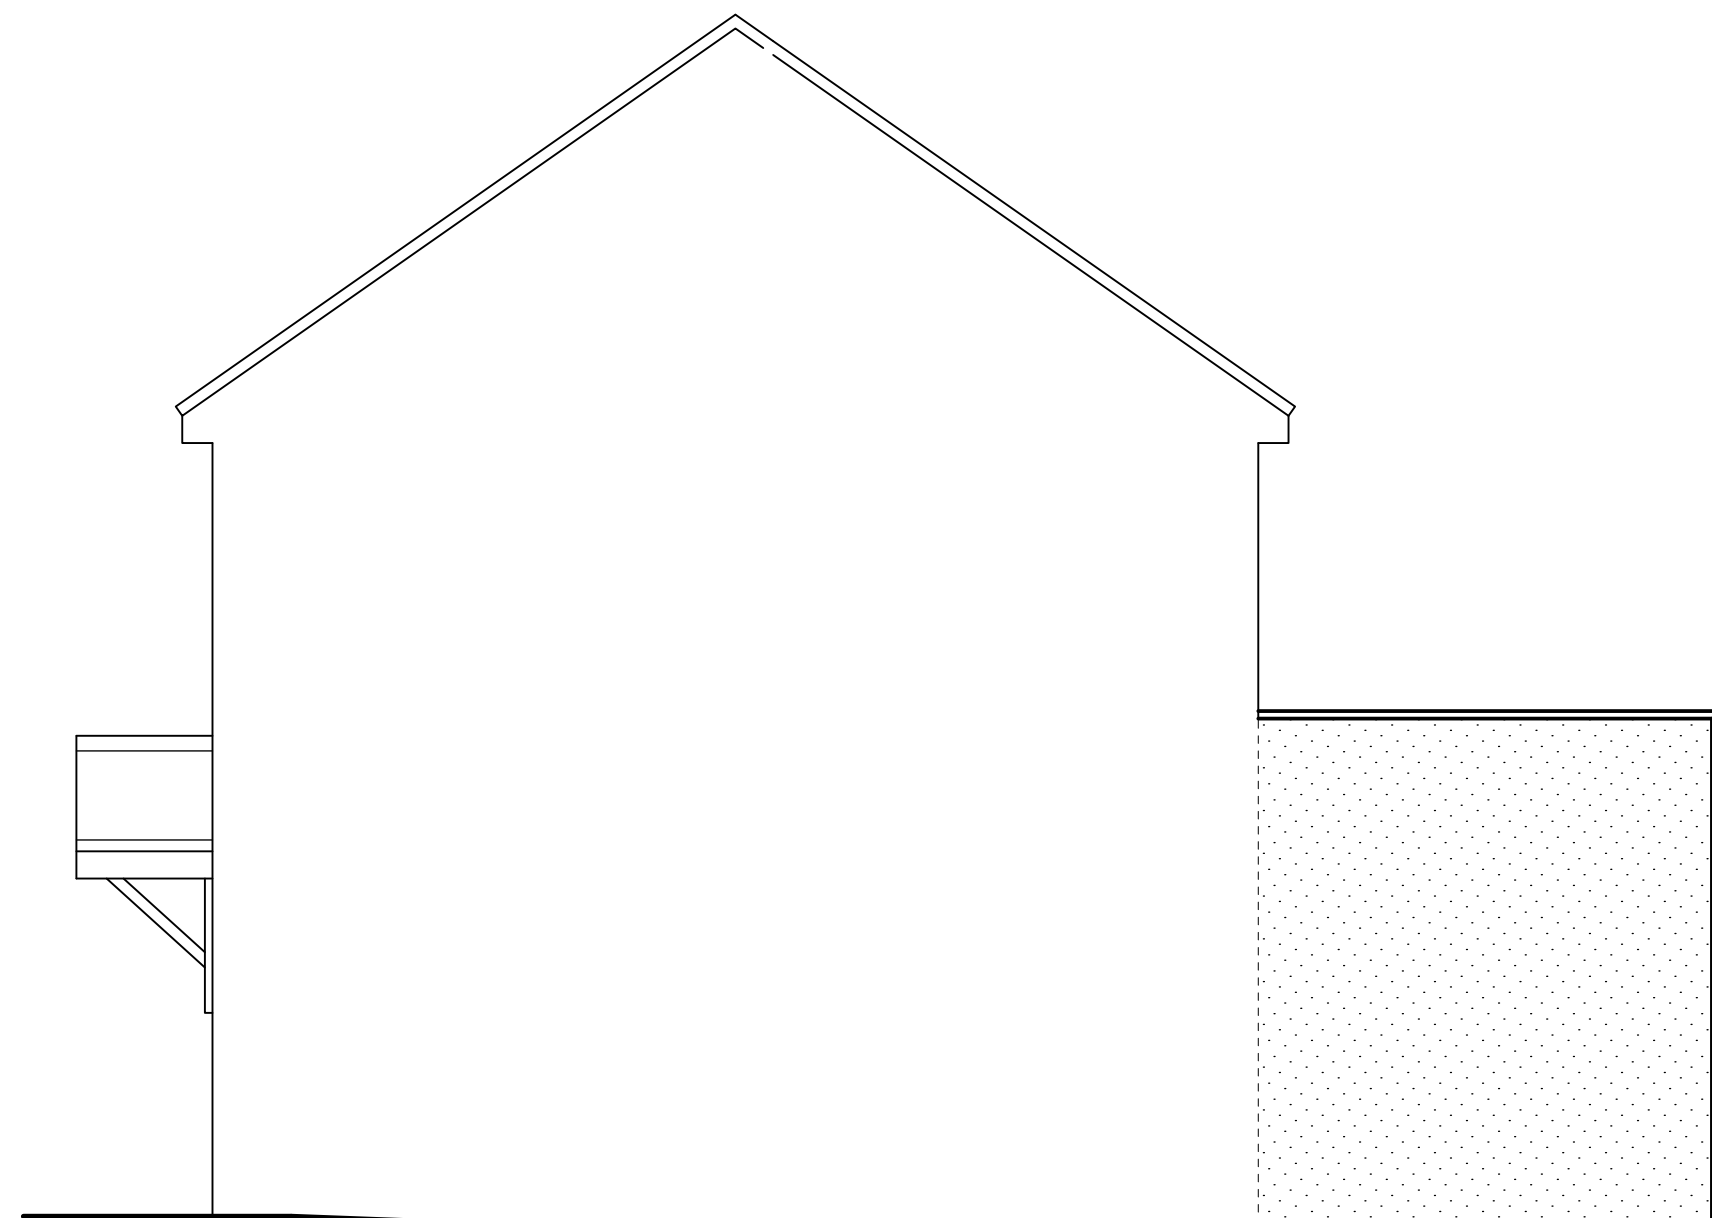

PROPOSED SIDE ELEVATION

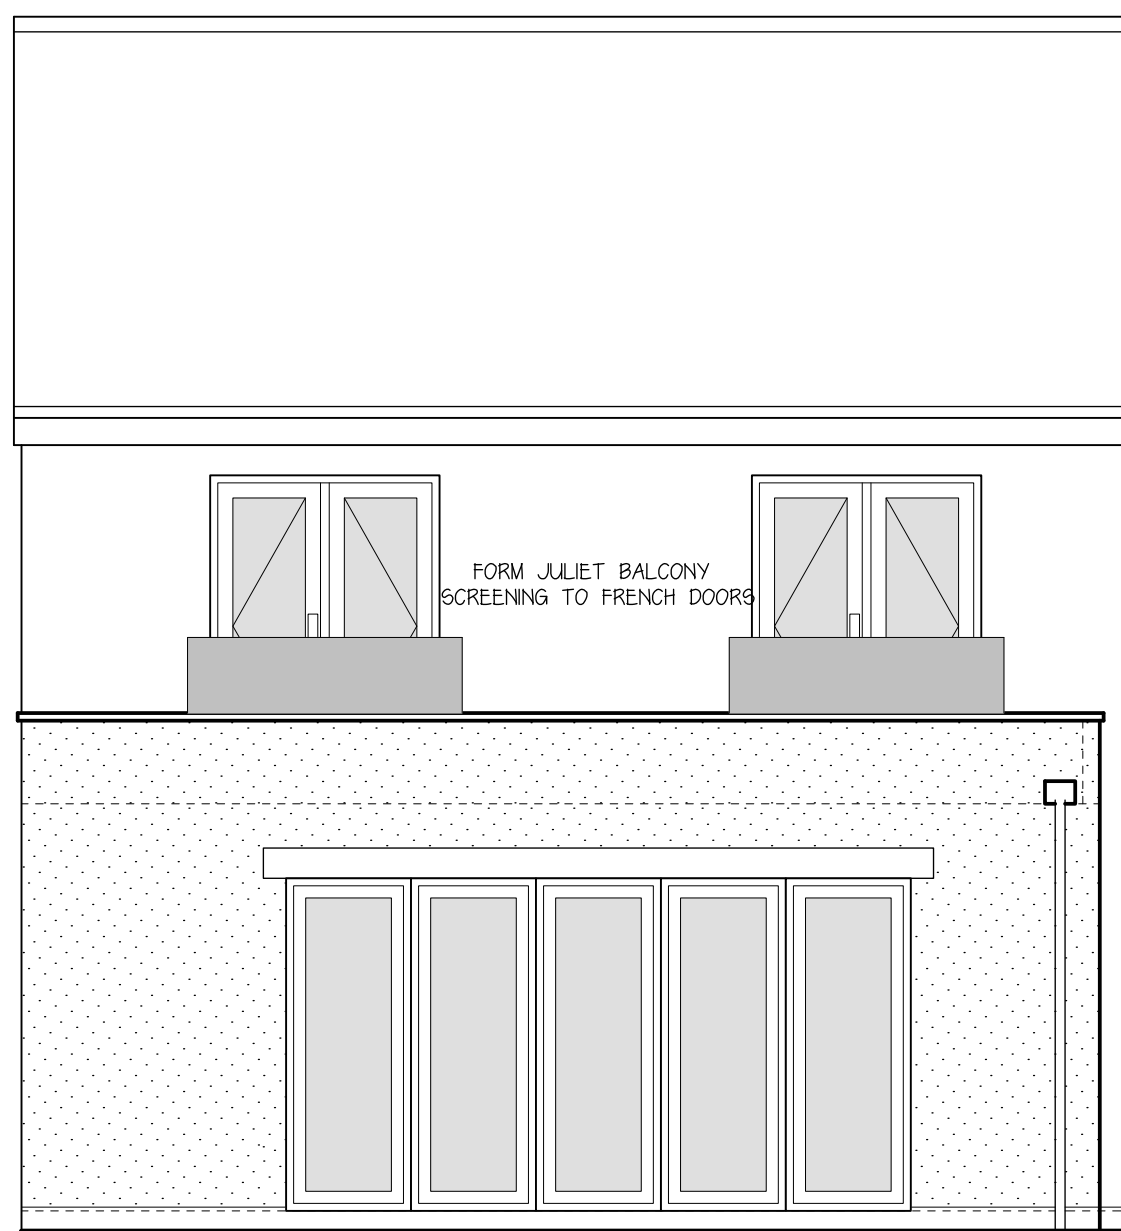

PROPOSED REAR ELEVATION

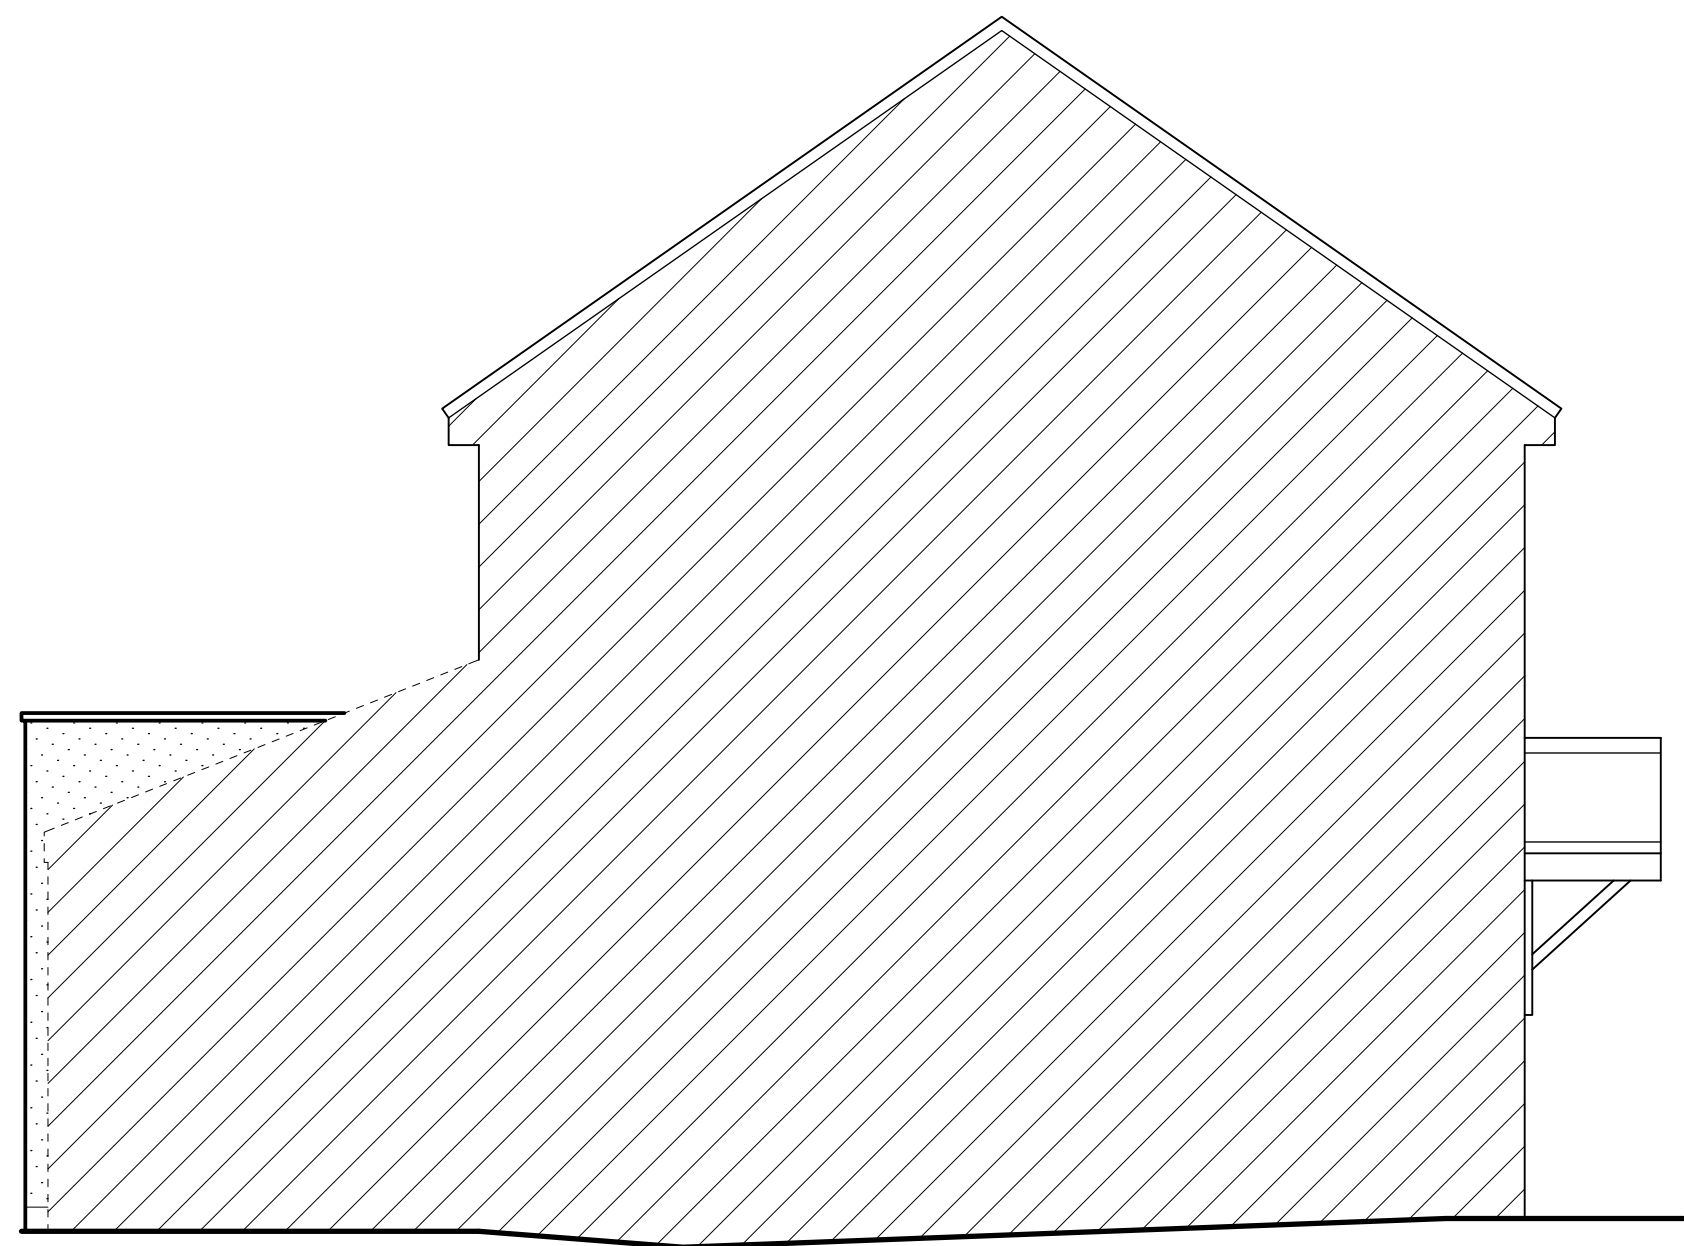

PROPOSED SIDE ELEVATION

0
1
2
3
4
5m

A	28/9/26	AMENDED	SK	SK	

Rev.	Date	Description	By	Chk	App
------	------	-------------	----	-----	-----

Client/Project					
SARAH HUDD					

Drawing Title					
PROPOSED EXTENSION AT 4 SCOTTS CLOSE , HEDDINGTON WILTSHIRE					

Designed	Drawn	Date	Scale
SK	KK	2 OCT 25	1:50,1:500
CAD Reference			Size
			A1

Stephen Kingshott MCABE	
Katie Kingshott ACABE	

Stephen Kingshott Building Consultancy Ltd 54 Springdale Ave Broadstone, Poole Dorset BH18 9EX Tel. 07973538931	
---	--

DRAWN	REVISION
0196/25 C	A