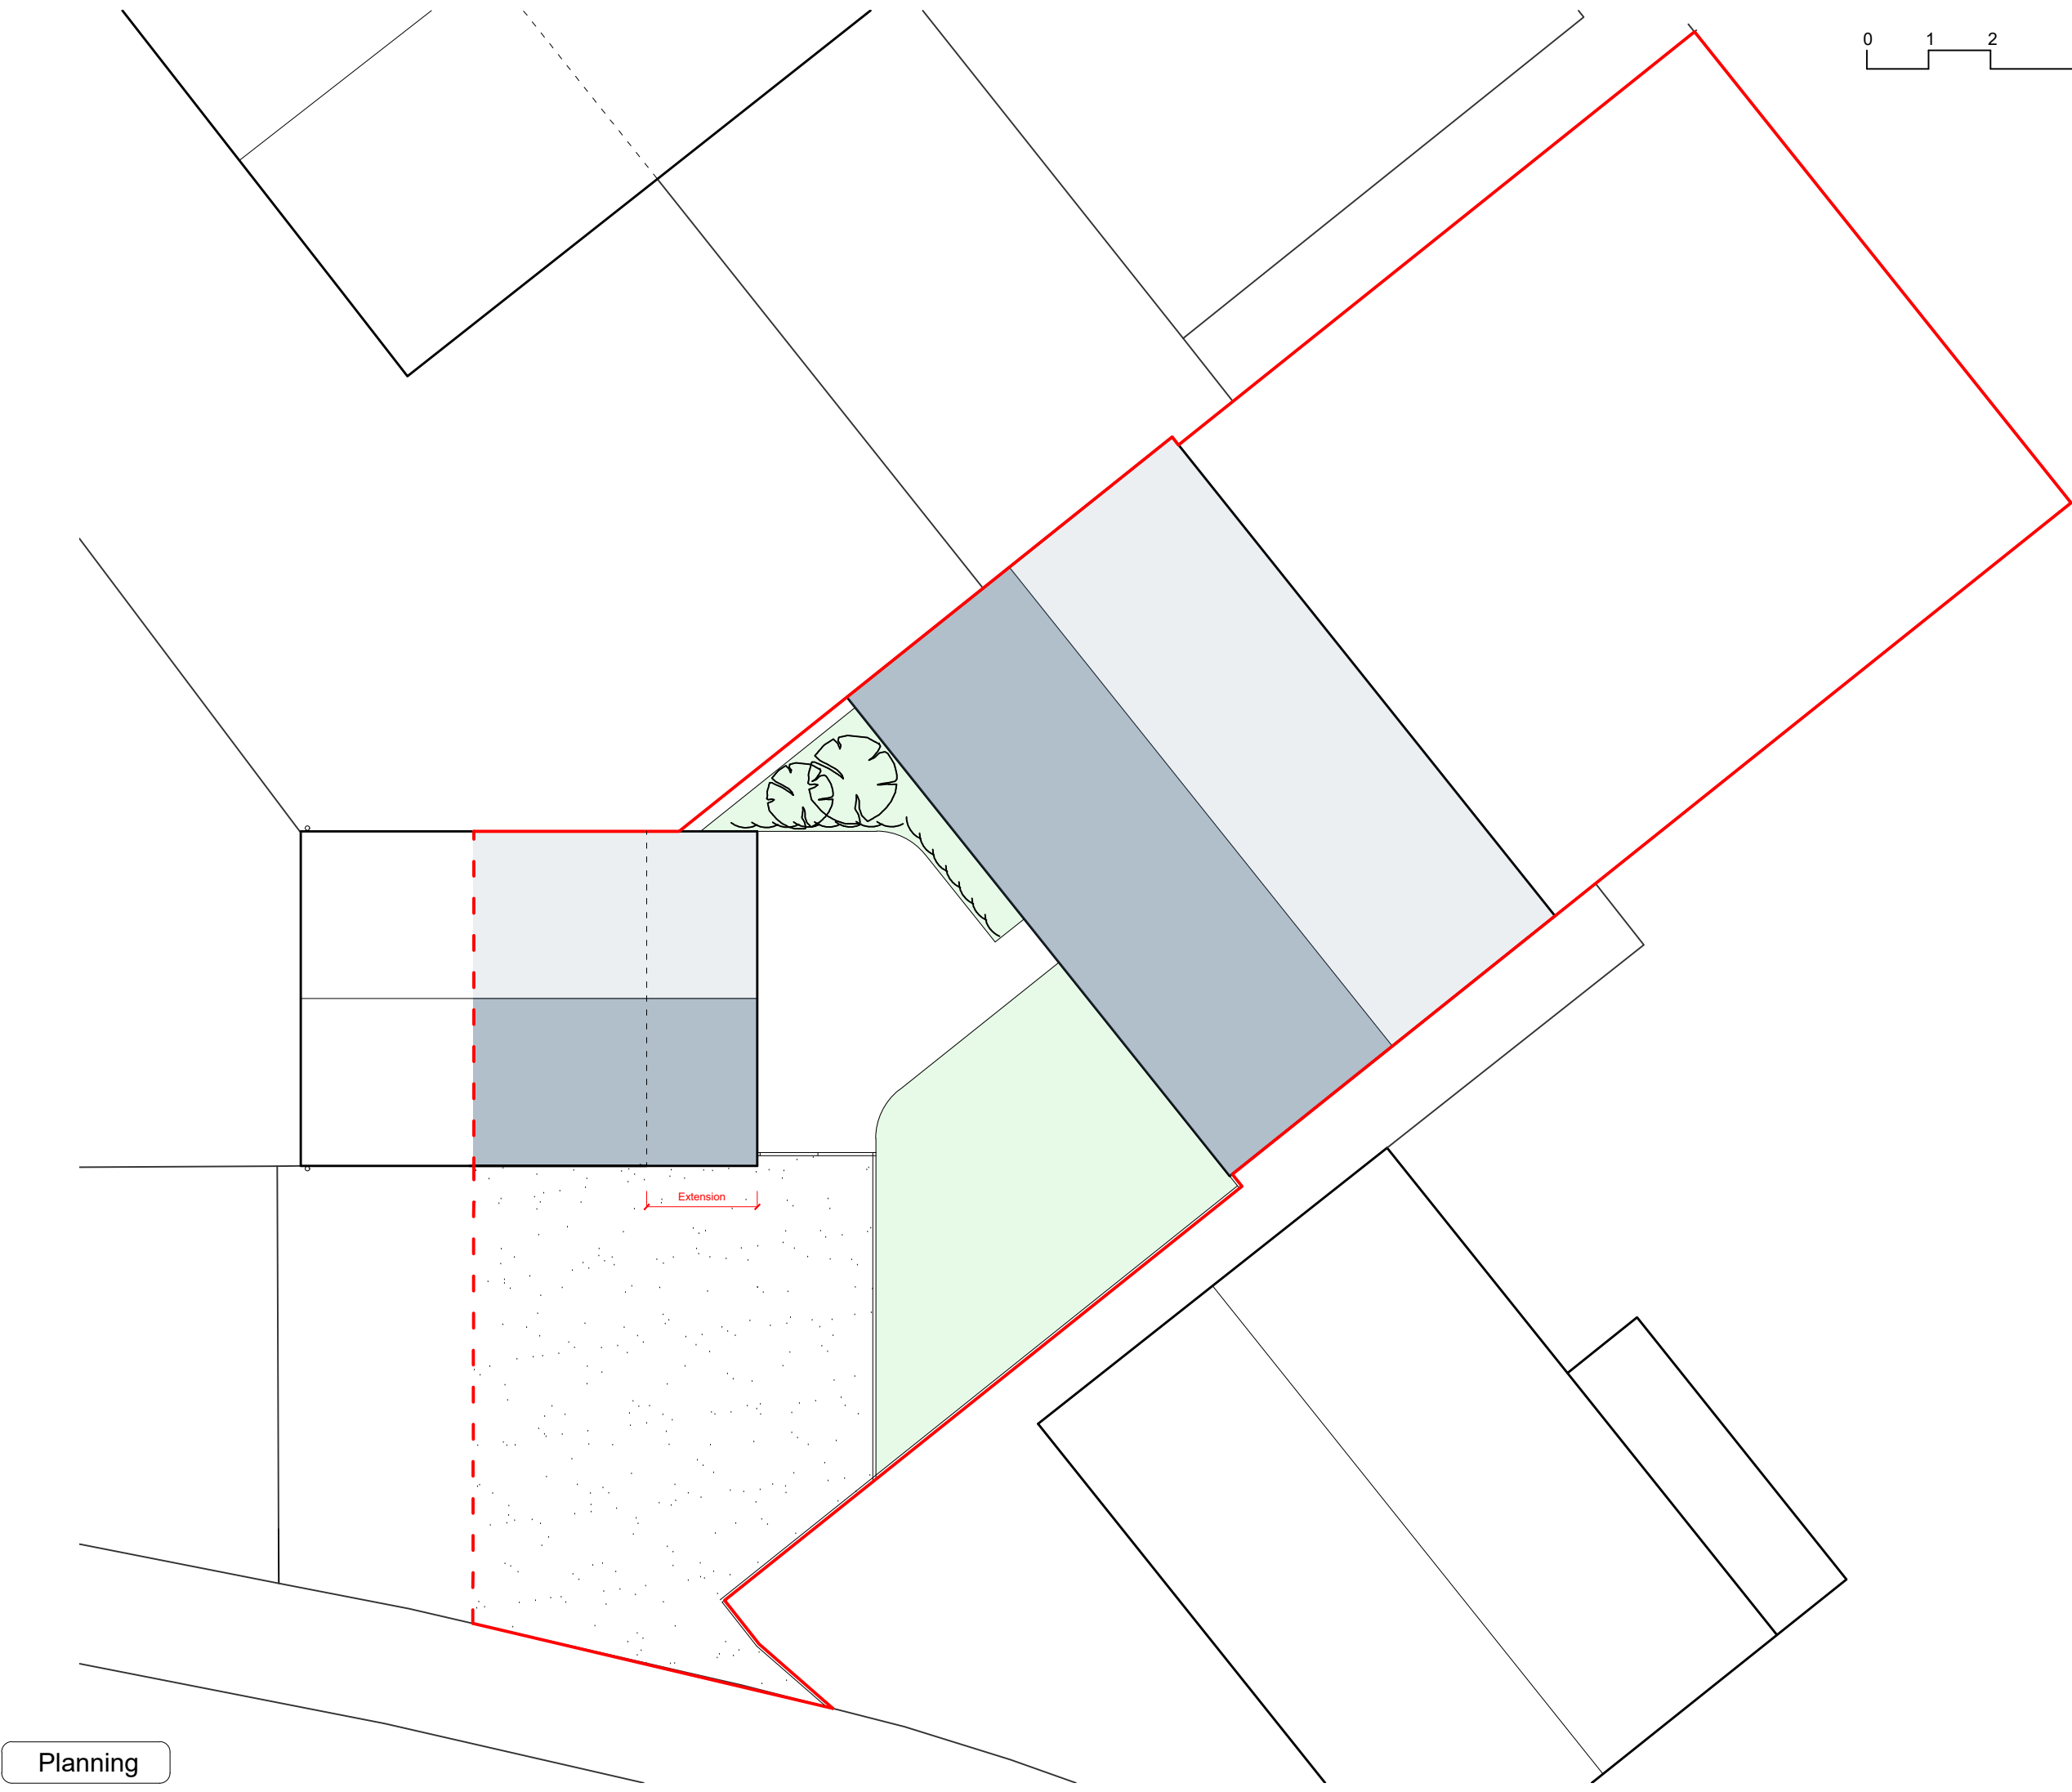


Planning

Contractors must check all dimensions on site.
Only figured dimensions are to be worked from.
Discrepancies must be reported to the Architect before proceeding.
THIS DRAWING IS COPYRIGHT©

Client -
Mr G & R Watts



Project -
**Proposed Works at 14 Golden Road,
Devizes, SN10 2FN**

Drawing -
Proposed Site Plan


Date -	By -	Scale -	REV -
30.09.2026	NK	1:100 @A3	--
Job No -	CHKD -	Drawing No -	
2612	CL	PL-001	

The Studio
105 Southbroom Road
Devizes
Wiltshire
SN10 1LY
tel: 01380 722 204
mob:07733 885 770
www.dra-architects.co.uk


- MATERIALS
- 1. Concrete tiles to match existing
 - 2. Brickwork to match existing
 - 3. Electric roller shutter door

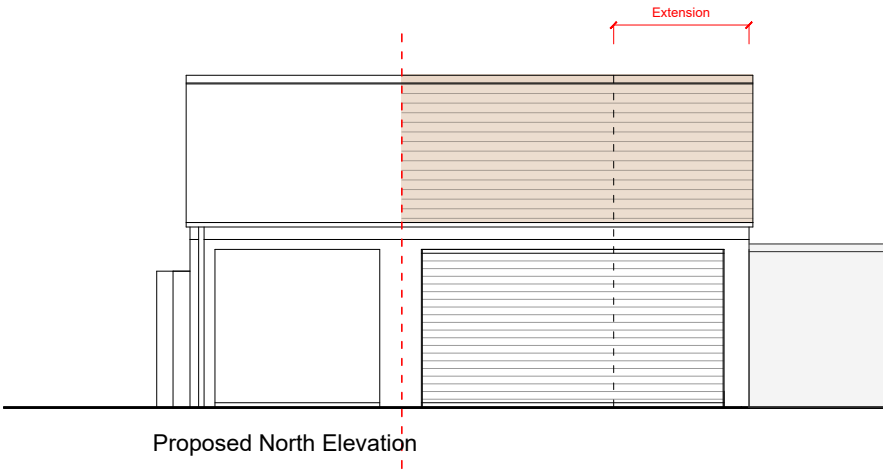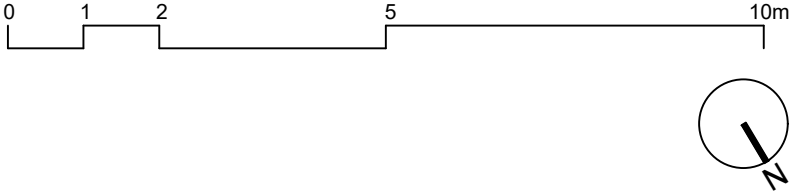


Proposed North Elevation

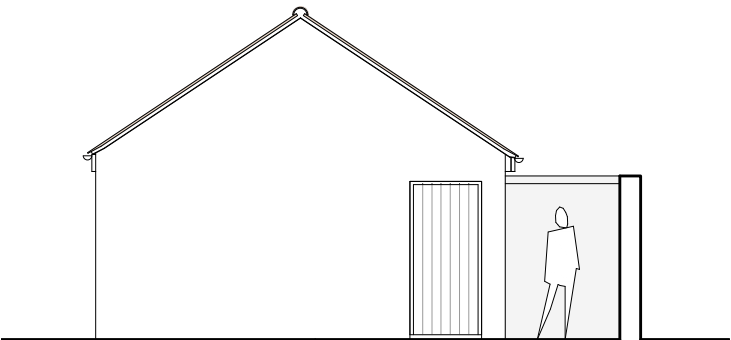

Proposed West Elevation

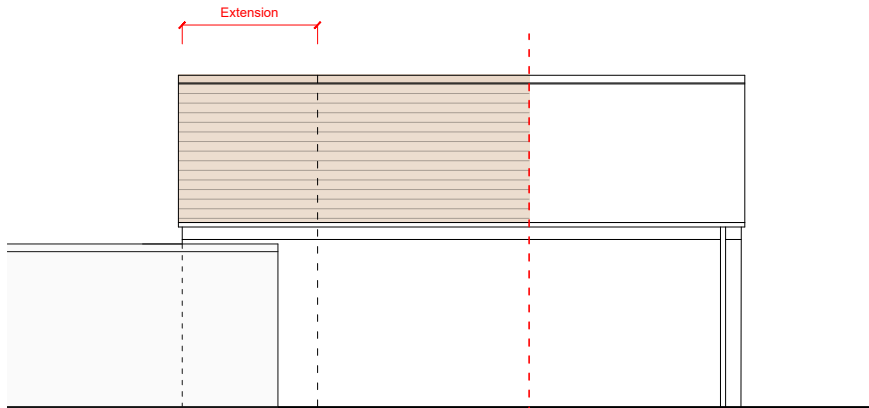

Proposed South Elevation

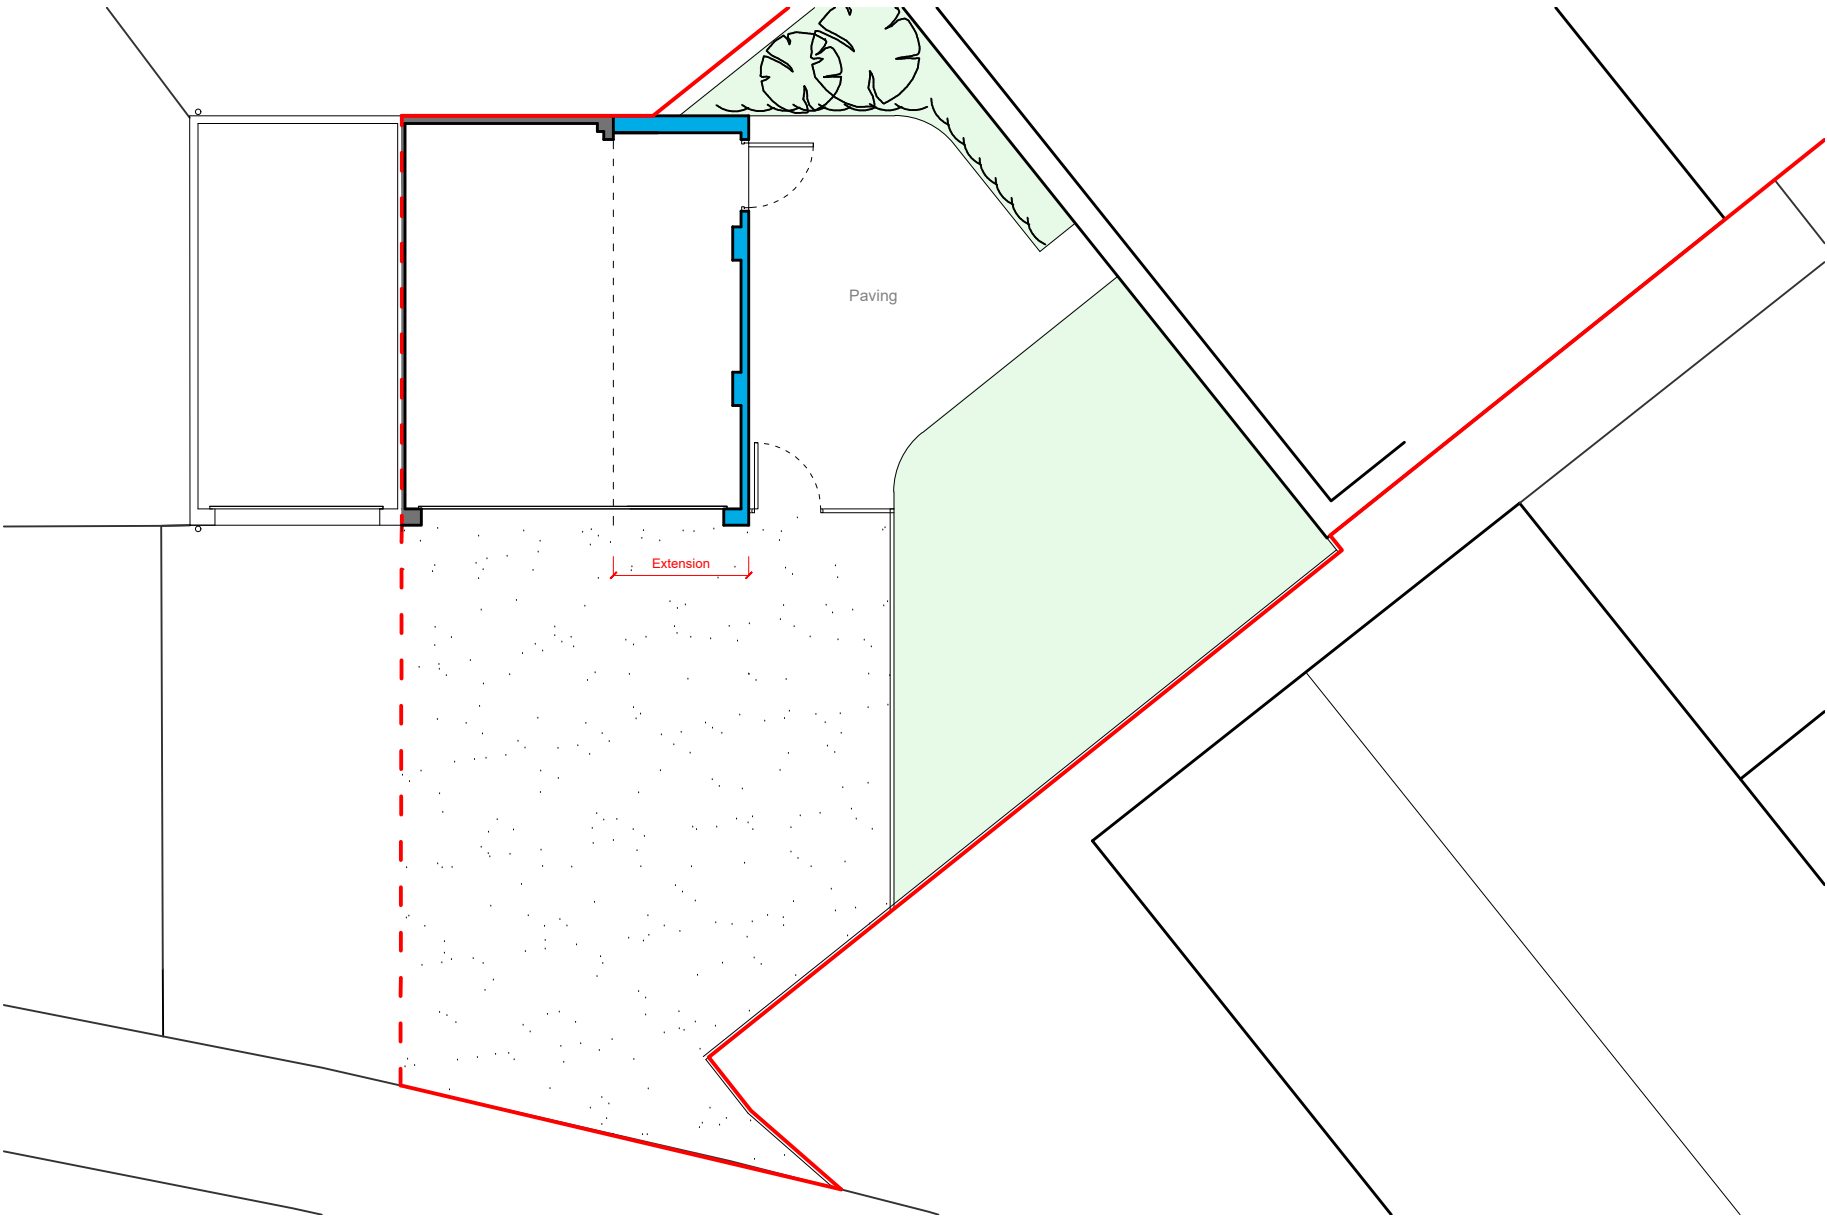

Proposed Ground Floor Plan

Planning

Contractors must check all dimensions on site.
Only figured dimensions are to be worked from.
Discrepancies must be reported to the Architect before proceeding.
THIS DRAWING IS COPYRIGHT©

Client -
Mr G & R Watts

Project -
**Proposed Works at 14 Golden Road,
Devizes, SN10 2FN**

Drawing -
Proposed GF Plan & Elevations

Date -	By -	Scale -	REV -
30.09.2026	NK	1:100 @A3	--
Job No -	CHKD -	Drawing No -	
2612	CL	PL-101	

The Studio
105 Southbroom Road
Devizes
Wiltshire
SN10 1LY
tel: 01380 722 204
mob:07733 885 770
www.dra-architects.co.uk

DRA
ARCHITECTS